NOTES

THIS DRAWING IS TO BE READ IN CONJUCTION WITH ALL OTHER DRAWINGS FOR THIS PROJECT.
ALL LEVELS AND DIMENSIONS ARE TO BE CHECKED ON SITE BY THE CONTRACTOR, PRIOR TO PLACING ORDERS OR COMMENCING ANY OF THE RELEVANT WORKS.
ALL DIMENSIONS ARE IN MILLIMETRES UNLESS STATED OTHERWISE.
ANY DISCREPANCIES BETWEEN THE INFORMATION SHOWN ON THE PLAN AND THAT FOUND ON SITE ARE TO BE REPORTED TO THE DESIGNER IMMEDIATLEY.

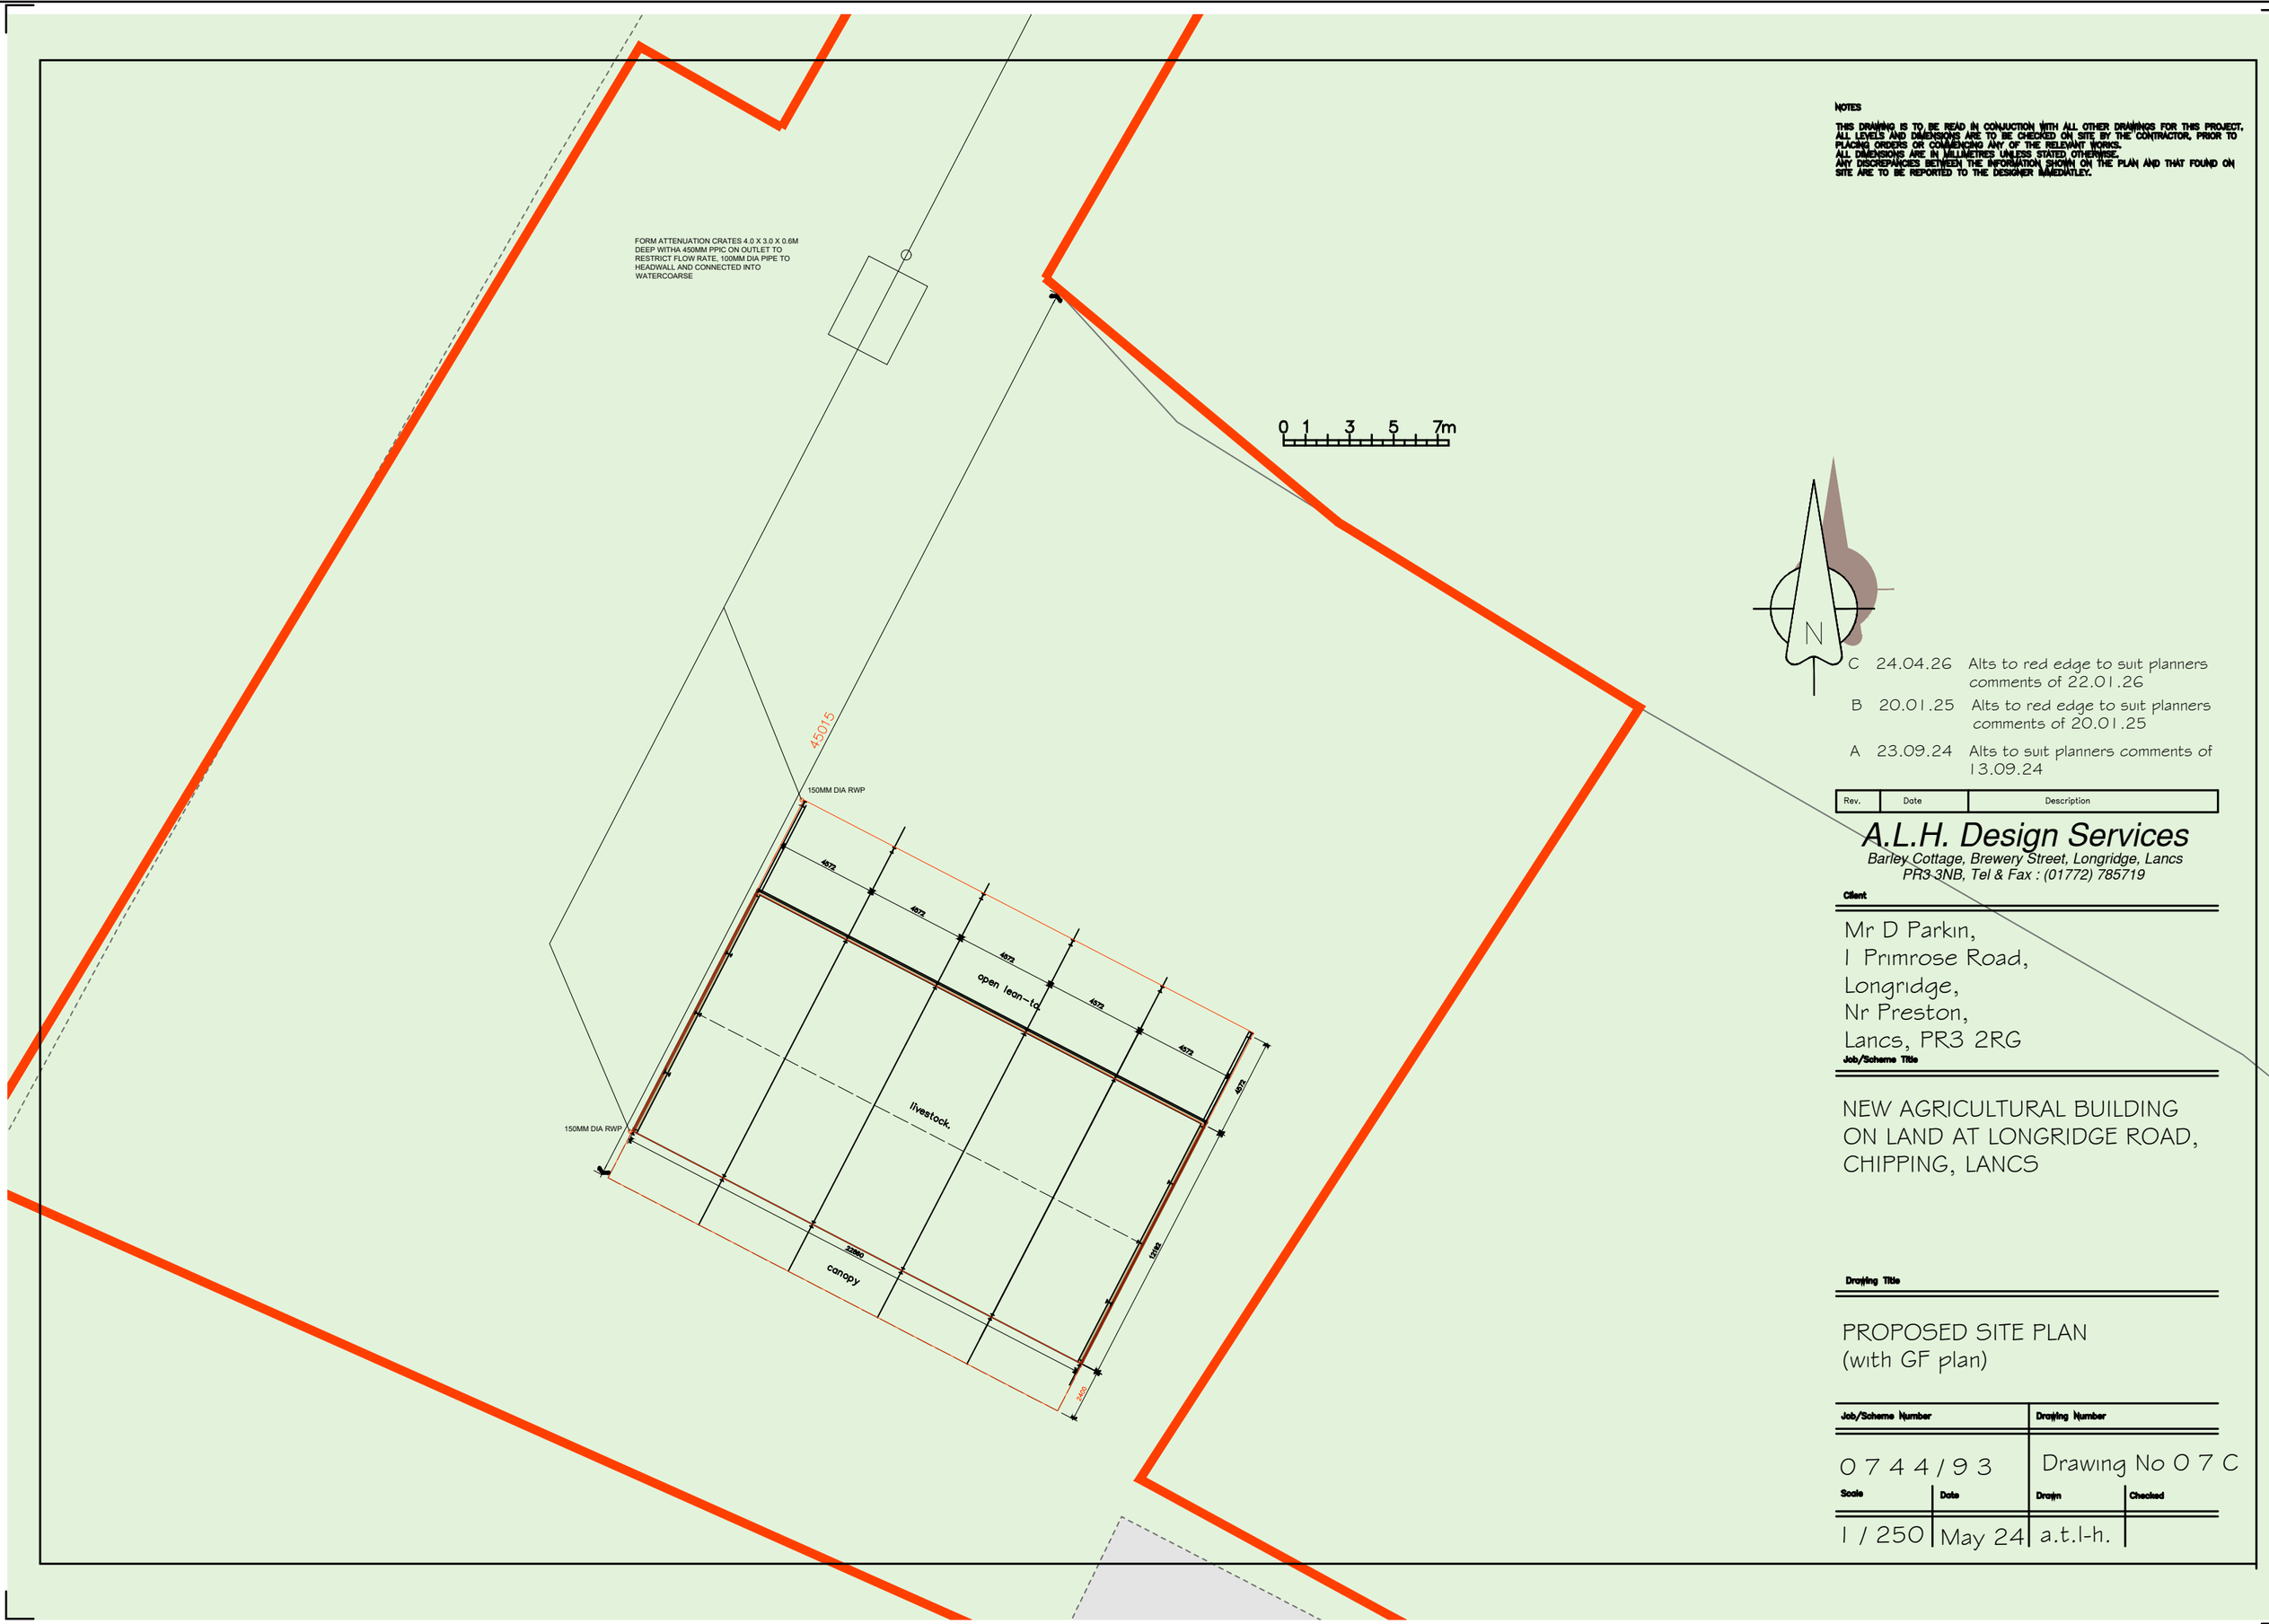

Rev.	Date	Description
C	24.04.26	Alts to red edge to suit planners comments of 22.01.26
B	20.01.25	Alts to red edge to suit planners comments of 20.01.25
A	23.09.24	Alts to suit planners comments of 13.09.24

A.L.H. Design Services
Barley Cottage, Brewery Street, Longridge, Lancs
PR3 3NB, Tel & Fax : (01772) 785719

Client

Mr D Parkin,
1 Primrose Road,
Longridge,
Nr Preston,
Lancs, PR3 2RG

Job/Scheme Title

NEW AGRICULTURAL BUILDING ON LAND AT LONGRIDGE ROAD, CHIPPING, LANCS

Drawing Title

PROPOSED SITE PLAN
(with GF plan)

Job/Scheme Number		Drawing Number	
0744/93		Drawing No 07C	
Scale	Date	Drawn	Checked
1 / 250	May 24	a.t.l-h.	