

320070010P

Ribble Valley Borough Council
Town and Country Planning Act 1990
Granted with Conditions
14 SEP 2007 MALLOY ESQ.

PROPOSED EXTENSION
TwyN GHYLL CARAVAN PK.
PAYTHORNE
Nr. CLITHEROE. LANCs.

"LOCATION PLAN"


HOWARD L. ACKLAM M.B.I.A.I.
ARCHITECTURAL TECHNOLOGIST
SUITE 3.
36 ABERDEEN WALK
SCARBOROUGH YO11 1XW
TEL / FAX 01723 - 351824.

(C)

scale. 1:2500

date. JAN. 2003. drn. H.L.A.

M.40 /003.

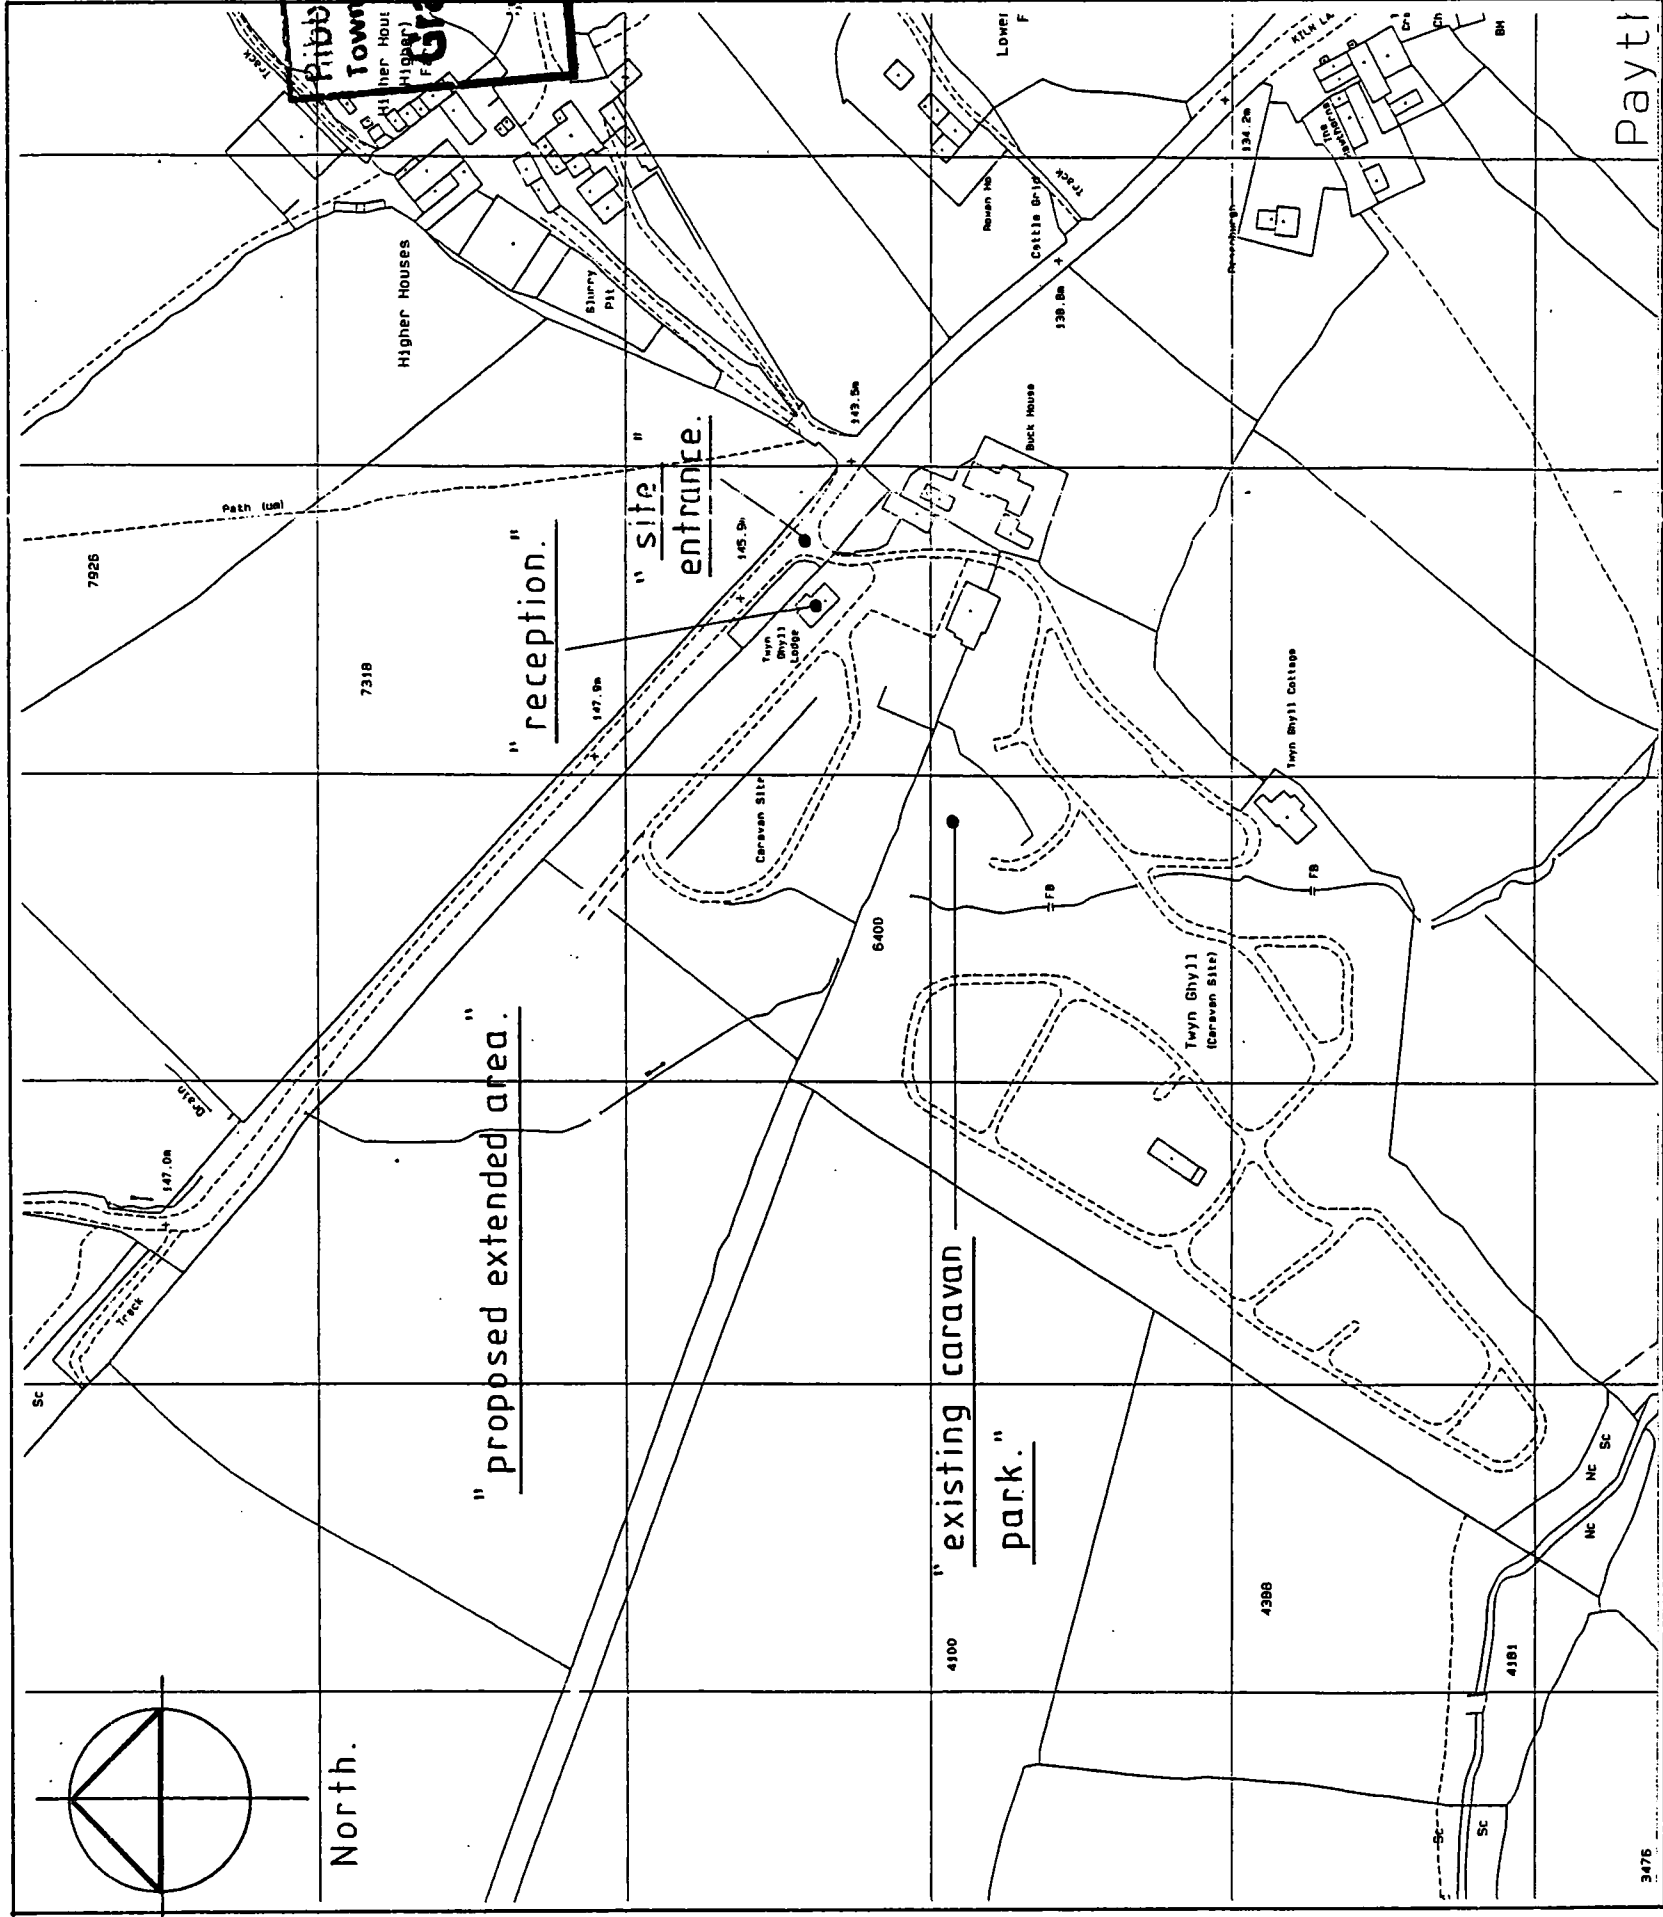

LOCATION PLAN 1:2500.