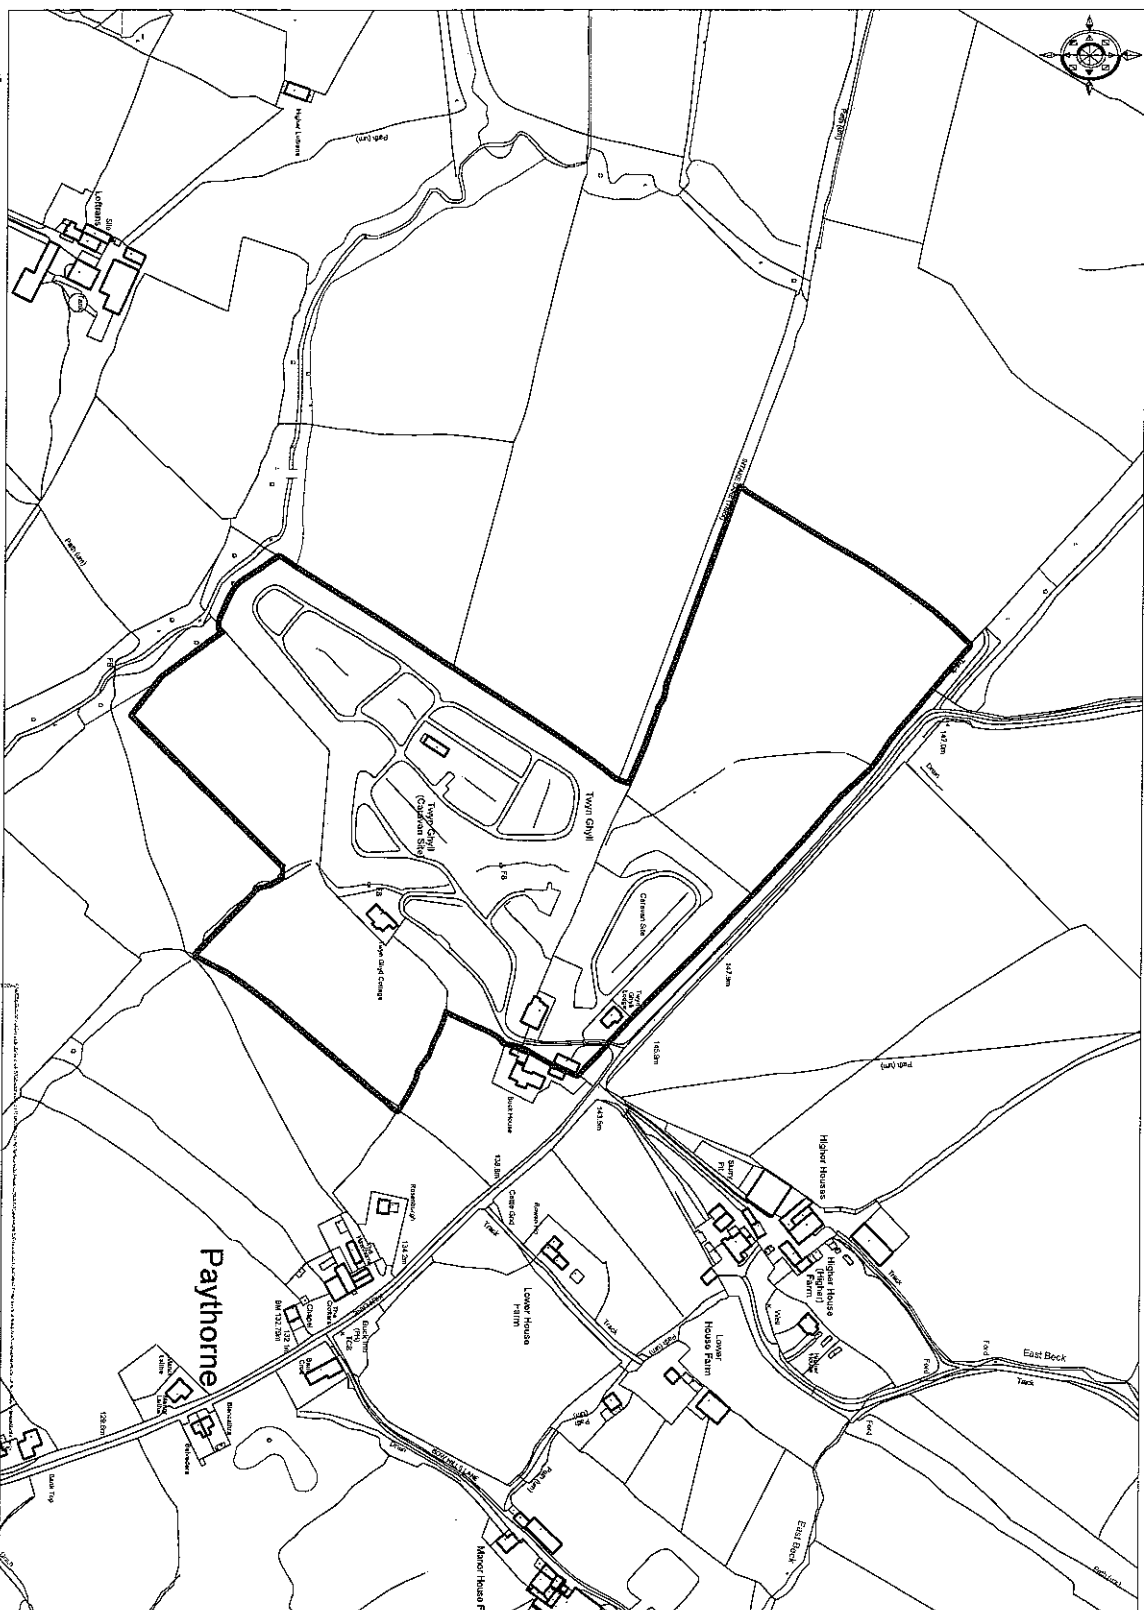


SITE PLAN

 Ordnance Survey.

© Crown Copyright 2007. All rights reserved. Licence number 100020449, Plotted Scale - 1:5000

320070010P

DECLASSIFIED

DATE 12 April 2007


COLLIERS
CRE

320070010P

TWYN GHYLL CARAVAN PARK
PAYTHORNE, BB7 4JD
LANDHOUSE PLAN

AMENDED PLANS RECEIVED


DATE 6 June 2007

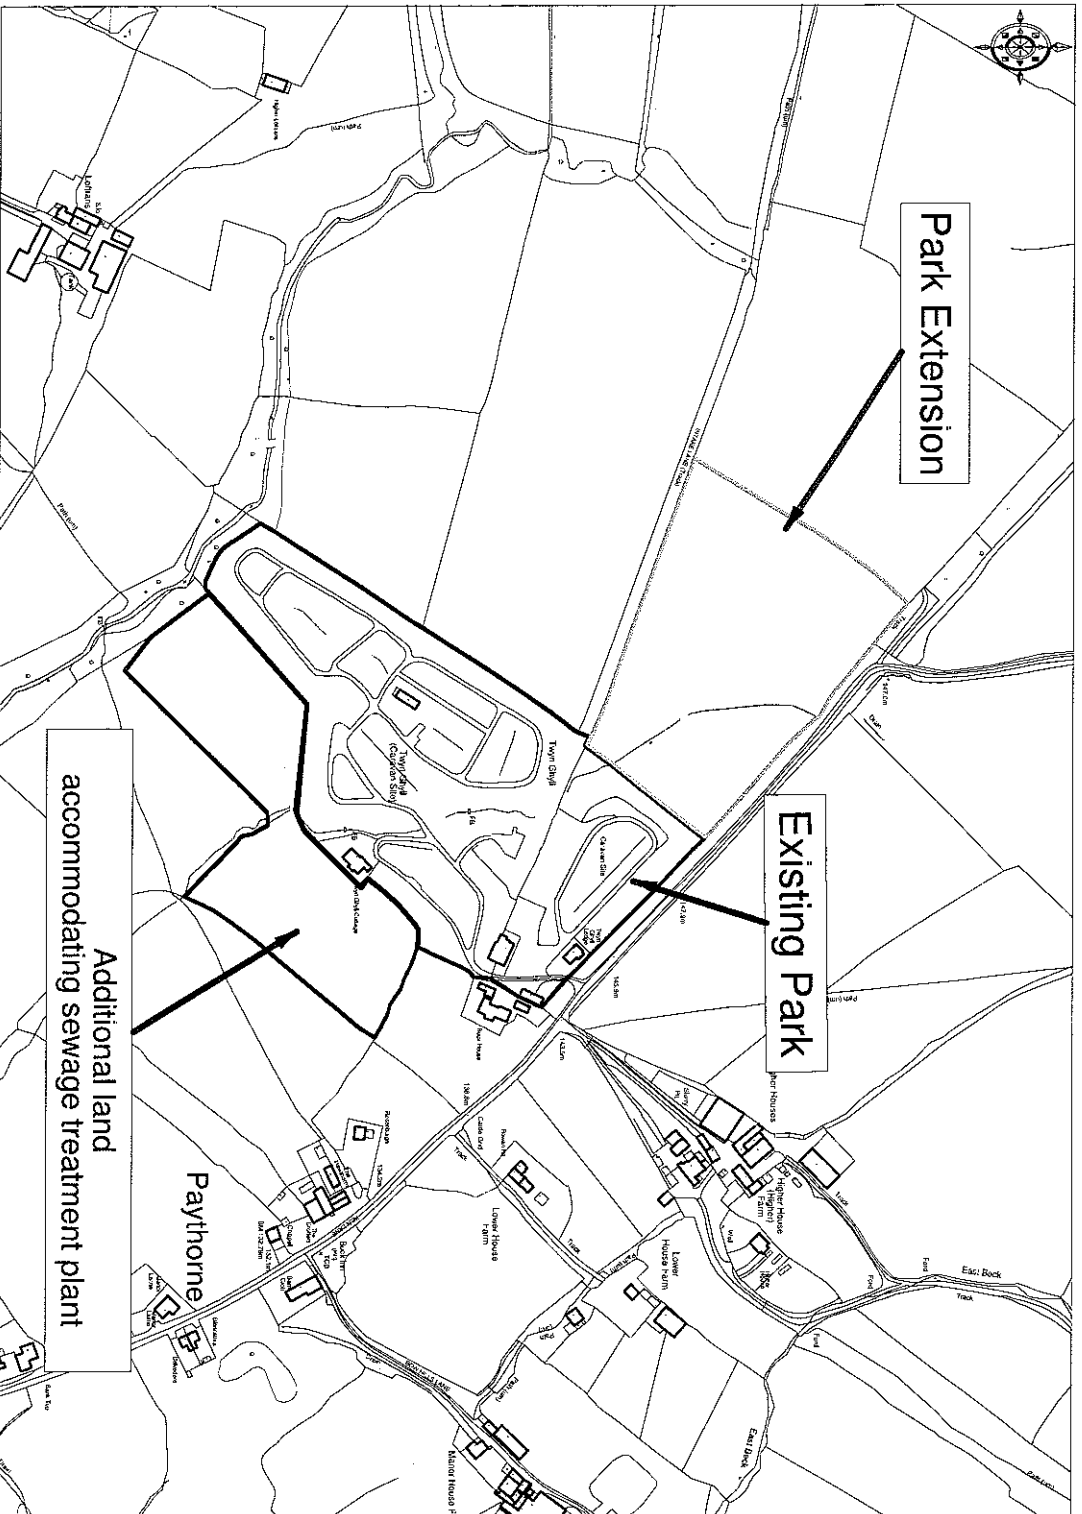

Ordnance
Survey

© Crown Copyright 2007. All rights reserved. Licence number 100020449. Printed Scale - 1:5000

COLLIERS
CRE

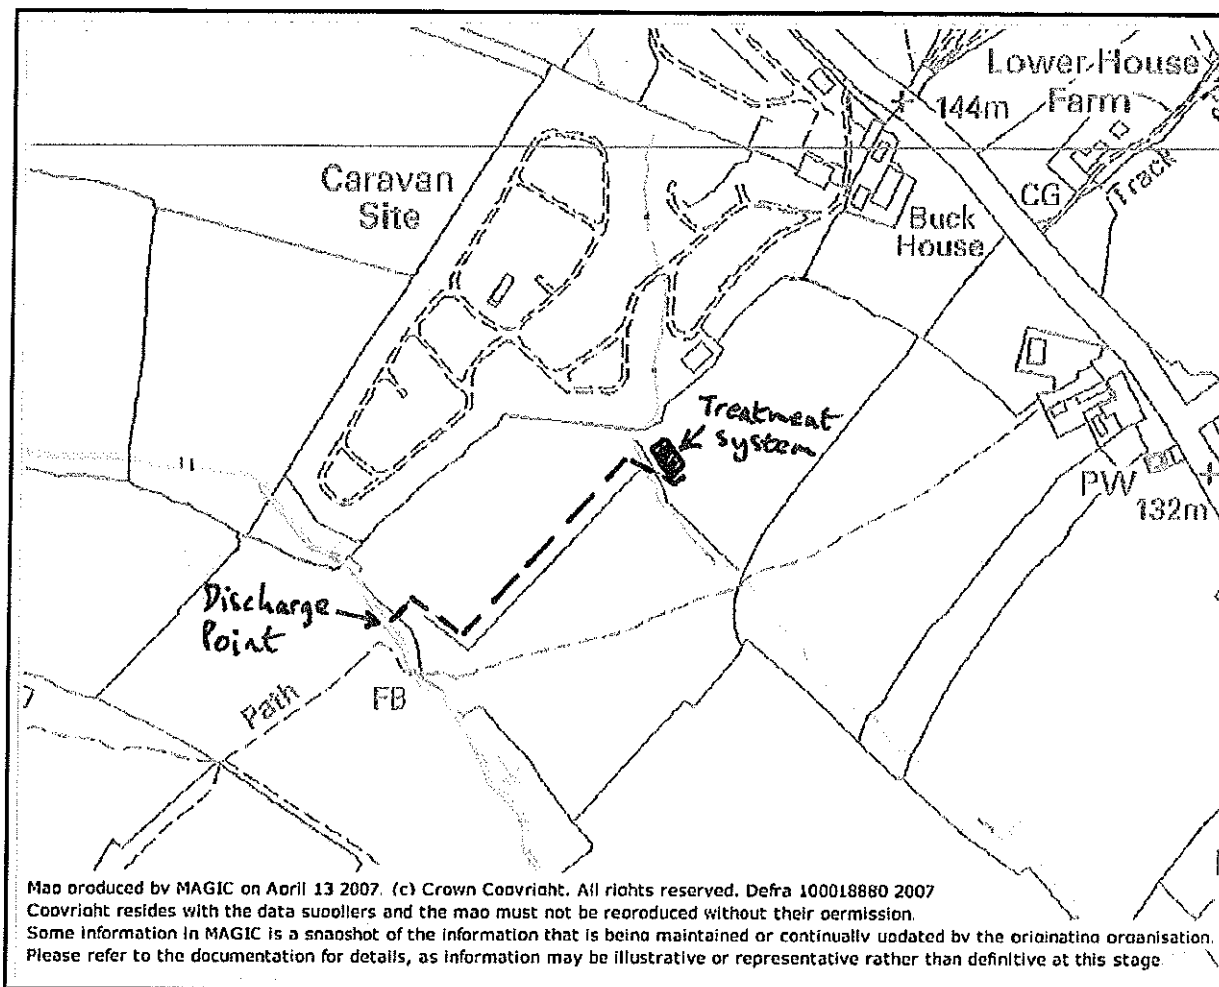

320070010P

AMENDED PLANS RECEIVED
DATE 6 June 2007

320070010P

AMENDED PLANS RECEIVED

DATE 19 June 2007

PARK LEISURE 2000

PROPOSED UPGRADING
TWIN GHYLL CARAVAN PK.
PAYTHORNE
Nr. CLITHEROE. LANCs.

"LOCATION PLAN."

HOWARD L. ACKLAM M. I.A.T.
ARCHITECTURAL TECHNOLOGIST
SUITE 3.
36 ABERDEEN WALK
SCARBOROUGH YO11 1XW
TEL / FAX 01723 - 351824.


©

scale. 1:2500

date. June 2007.

drn. H.L.A.

M.40/007

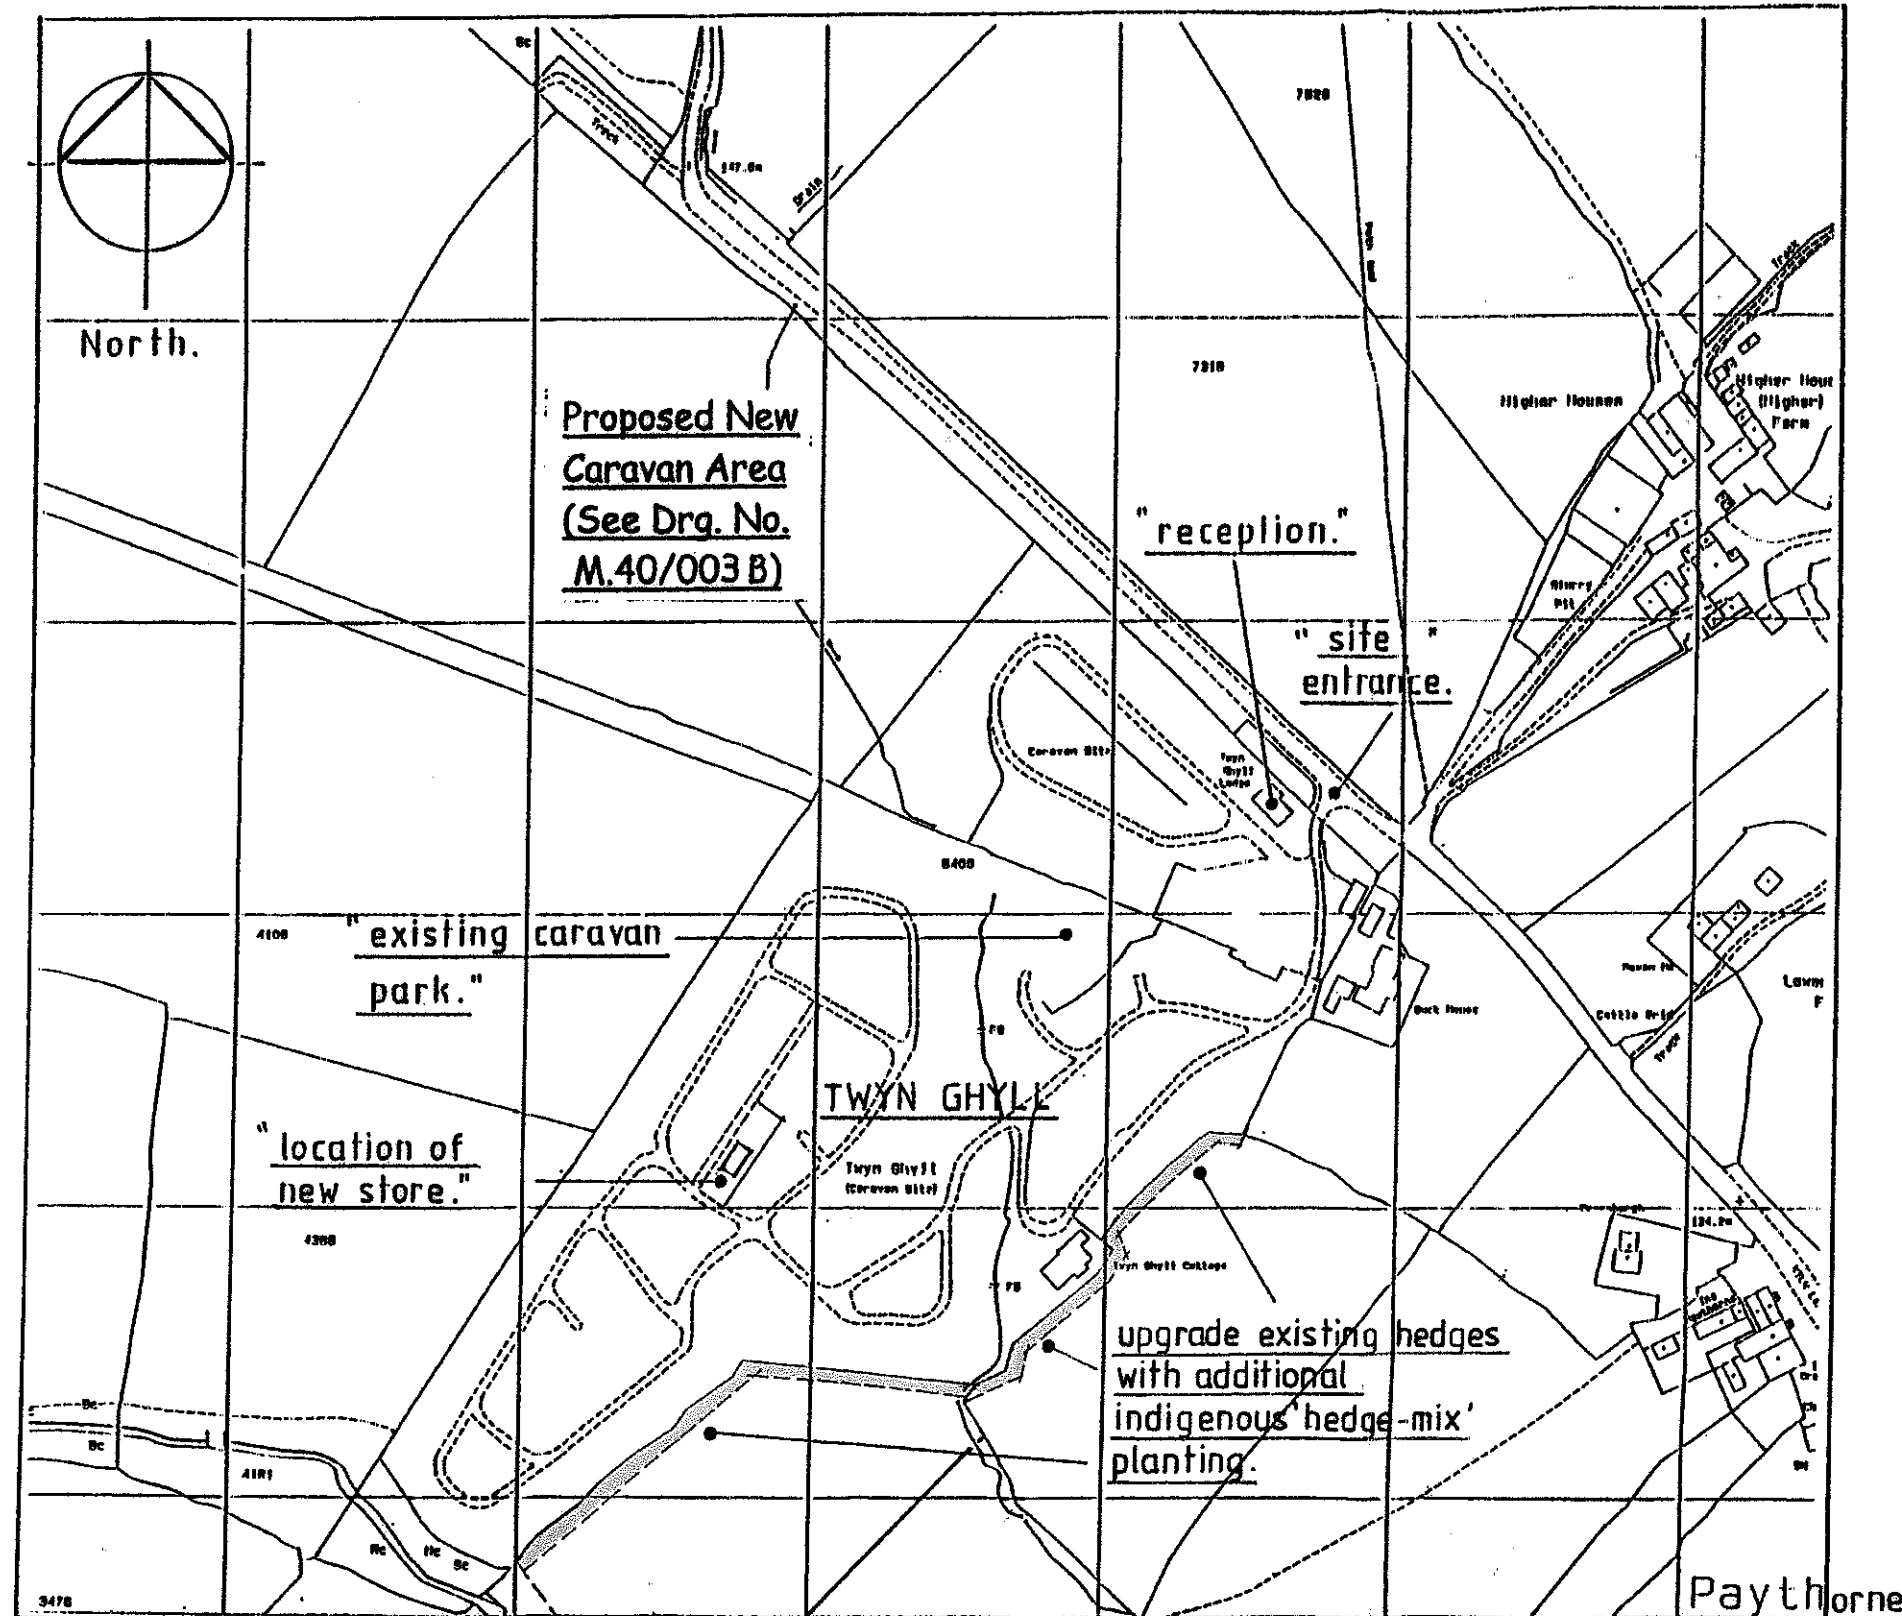

LOCATION PLAN 1:2500.