

Planning Application

Town and Country Planning Act 1990

Please read the accompanying notes, form P1B, before answering each question. Please complete in BLOCK LETTERS.

Application No.

Date received 320070033P

Fee paid £

Receipt No:

Question 1

Name and Address of Applicant

Mr & Mrs R. Mizon
Lower Allescholes Farm
Allescholes Walsden

Postcode 01474L Todmorden

Tel. No:

Question 1a

Name and Address of Agent

M.C.K. partnership Ltd
48 Watling Street Rd Fulwood
Preston

Postcode PR2 8BP

Tel. No: 01772 774510

(Contact's Name Martin Wilson)

Question 2

Address or Location of Application Site – indicate on the plan any adjoining land in the applicants control

Grid Ref 370624 43487K
Land adj northcote manor
northcote Rd Langho
BB68 8B6

Question 3

Accurate description of the proposed development (including site area if known)

Temporary permission for a
mobile Home to proposed Riding
Centre

Question 4

Type of application

Please state yes in the appropriate box

- a. Full application for a change of use not involving any building works ☐ No
- b. Full application for a change of use and/or new building/engineering work or alterations ☒ Yes
- c. Outline application for the erection of building(s) ☐ No

(i) Please state yes/no which matters, if any, are being applied for

Layout ☐ Scale ☐ Access ☐ Appearance ☐ Landscaping ☐

(ii) For residential development give number and type of dwellings (indicate on separate sheet if necessary)

d Reserved Matters application

(i) Please give reference number of outline permission

(ii) Please state yes/no which reserved matters are being dealt with in this application

Layout ☐ Scale ☐ Access ☐ Appearance ☐ Landscaping ☐

e Continuation of Temporary Permission


Please give reference number of previous permission

f Modification or removal of a Condition

Please give the number of the planning permission and the relevant condition

general notes:

do not scale the drawing. all dimensions to be checked on site prior to commencement of work and any discrepancy shall be immediately reported and resolved prior to work commencing. this drawing is to be read in conjunction with all relevant drawings and specifications relating to the job whether or not indicated on the drawing. copyright reserved to mck partnership ltd. and this drawing may not be used or reproduced without prior written consent.

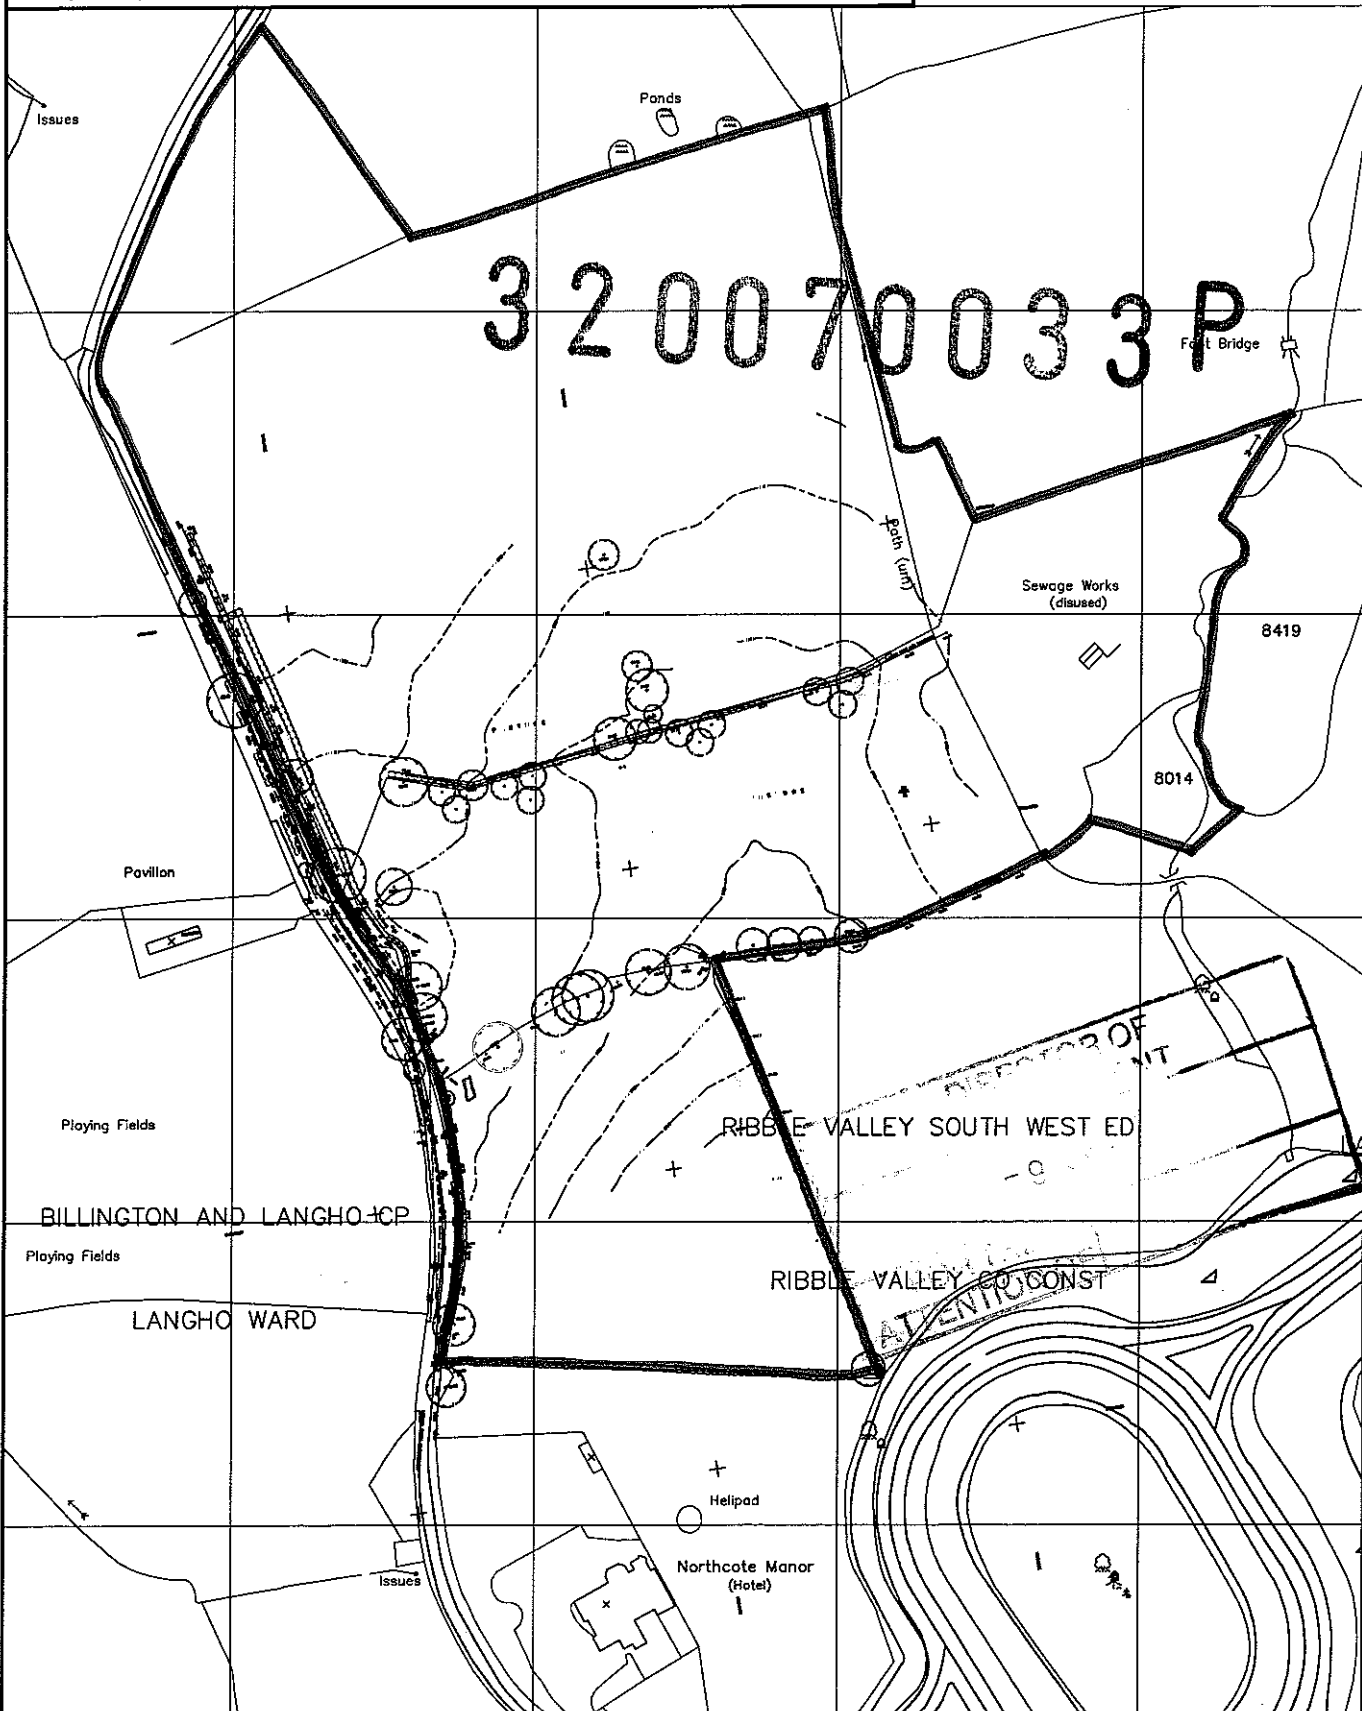

Job Title

Proposed Equestrian Centre

Drawing Title

Location Plan

Original Scale

1:2500

Drawn

OS

Date Dec '06

Drawing Status

PLANNING

Job No.

06/963

Drawing No

1001

Rev