




FRONT (NORTH) HOUSE ELEVATION

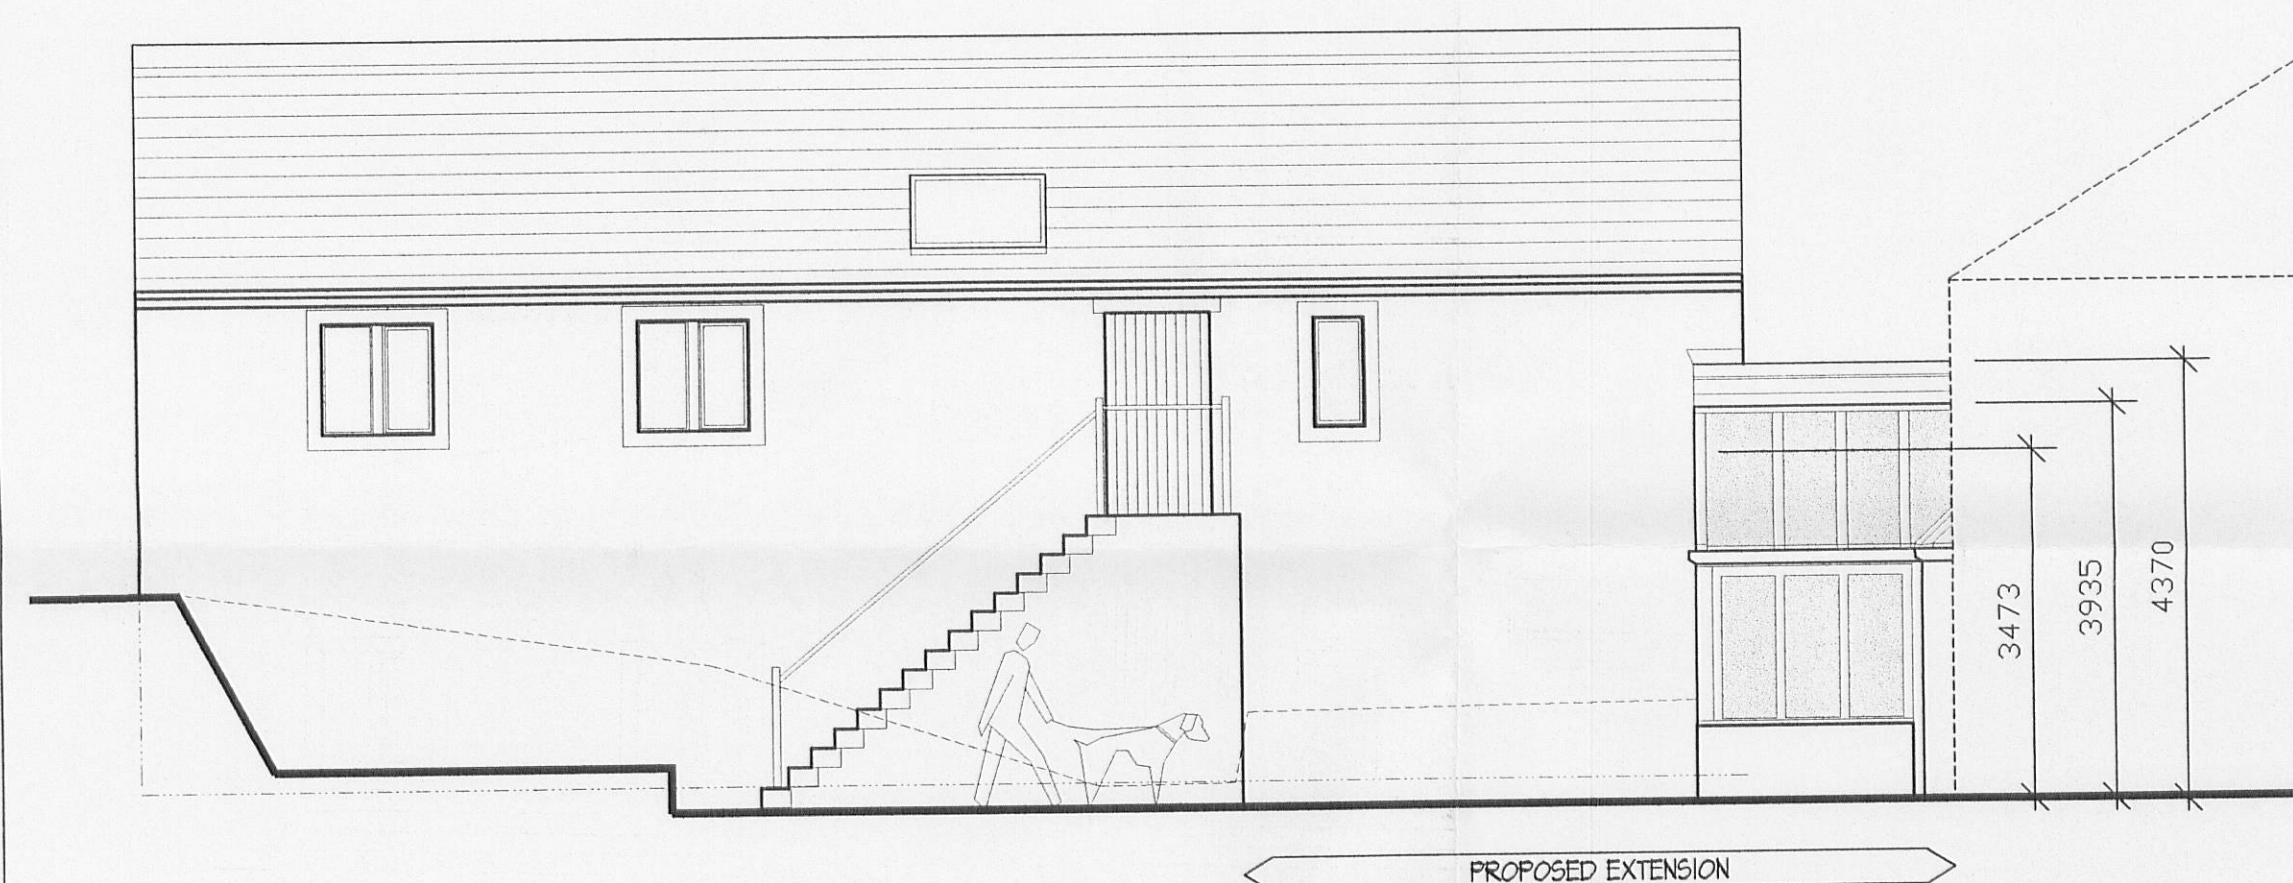


EAST ELEVATION of barn



NORTH ELEVATION of barn

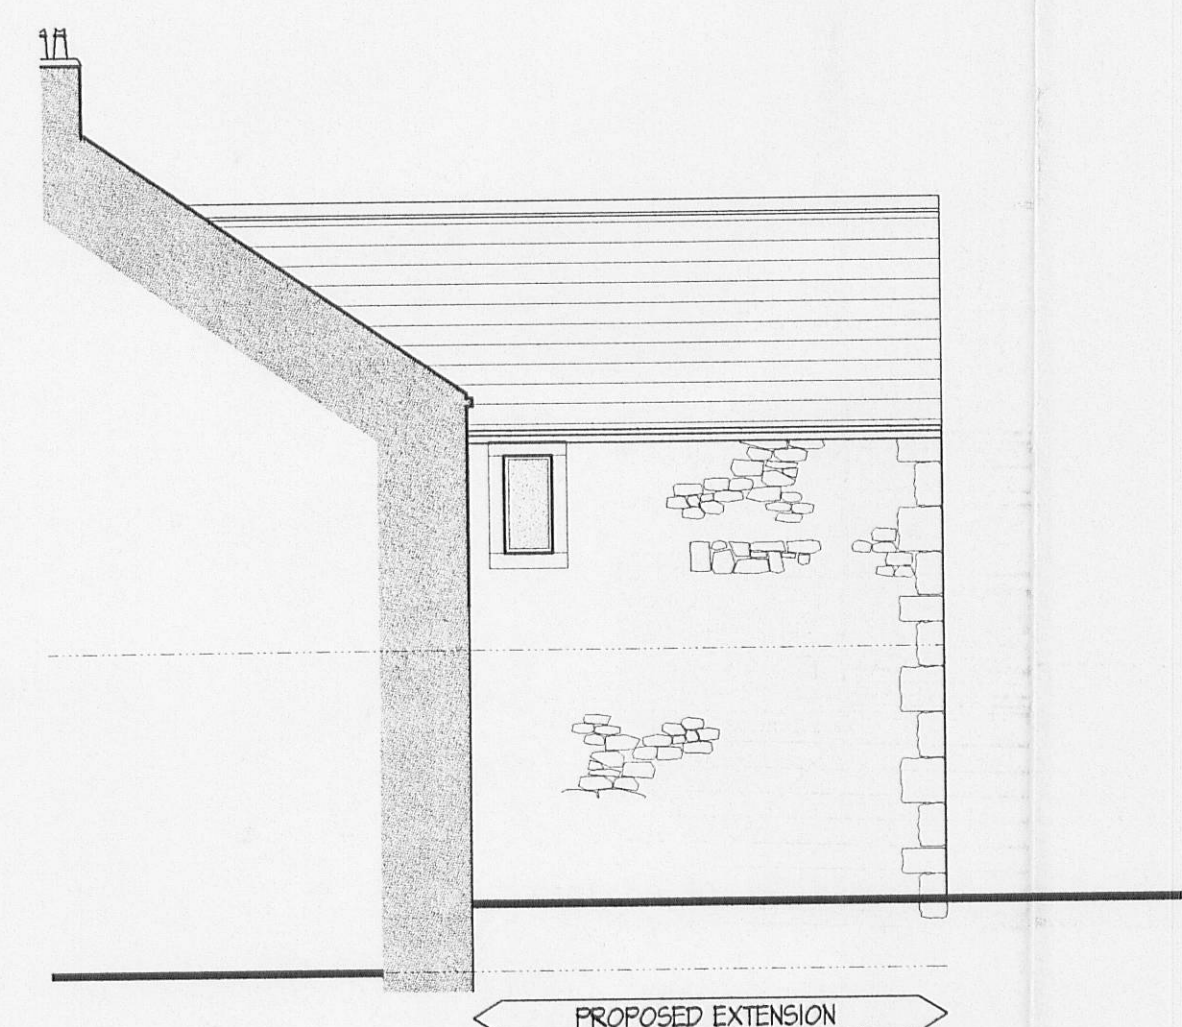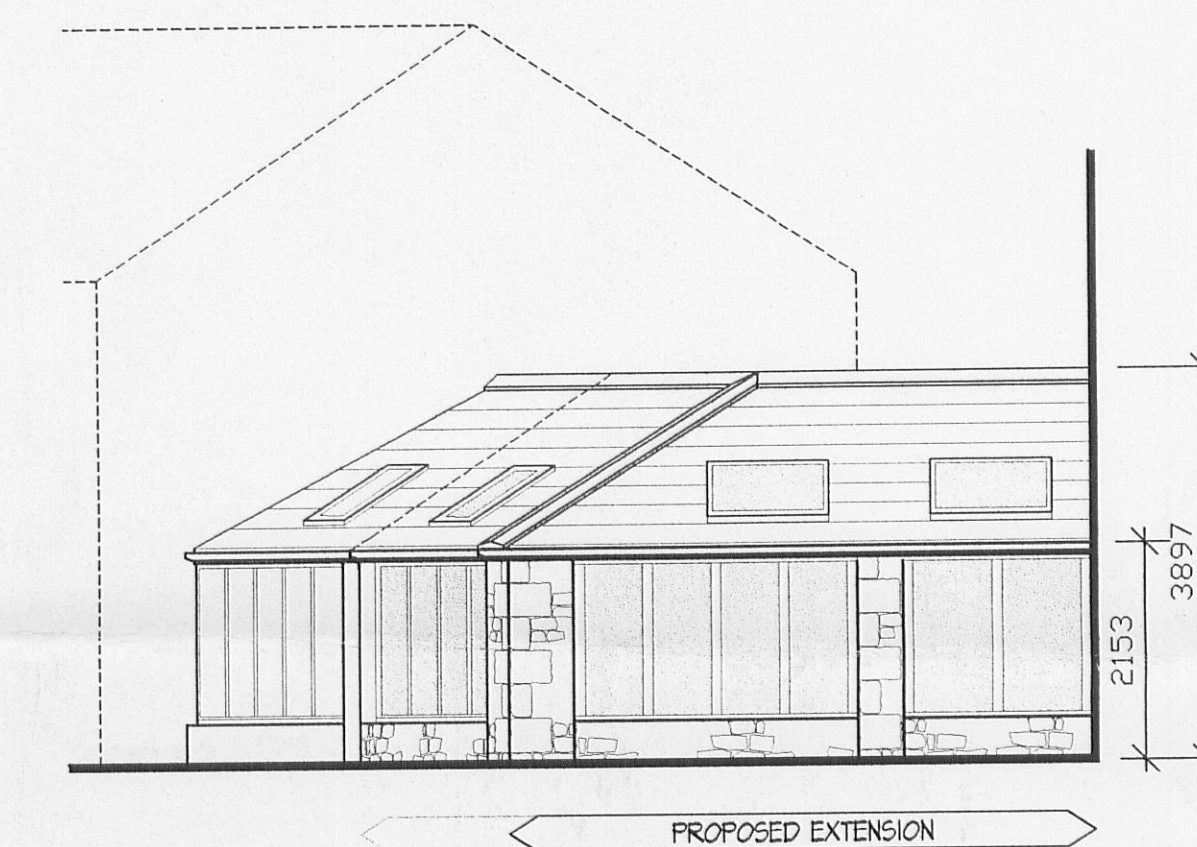

SOUTH WEST ELEVATION

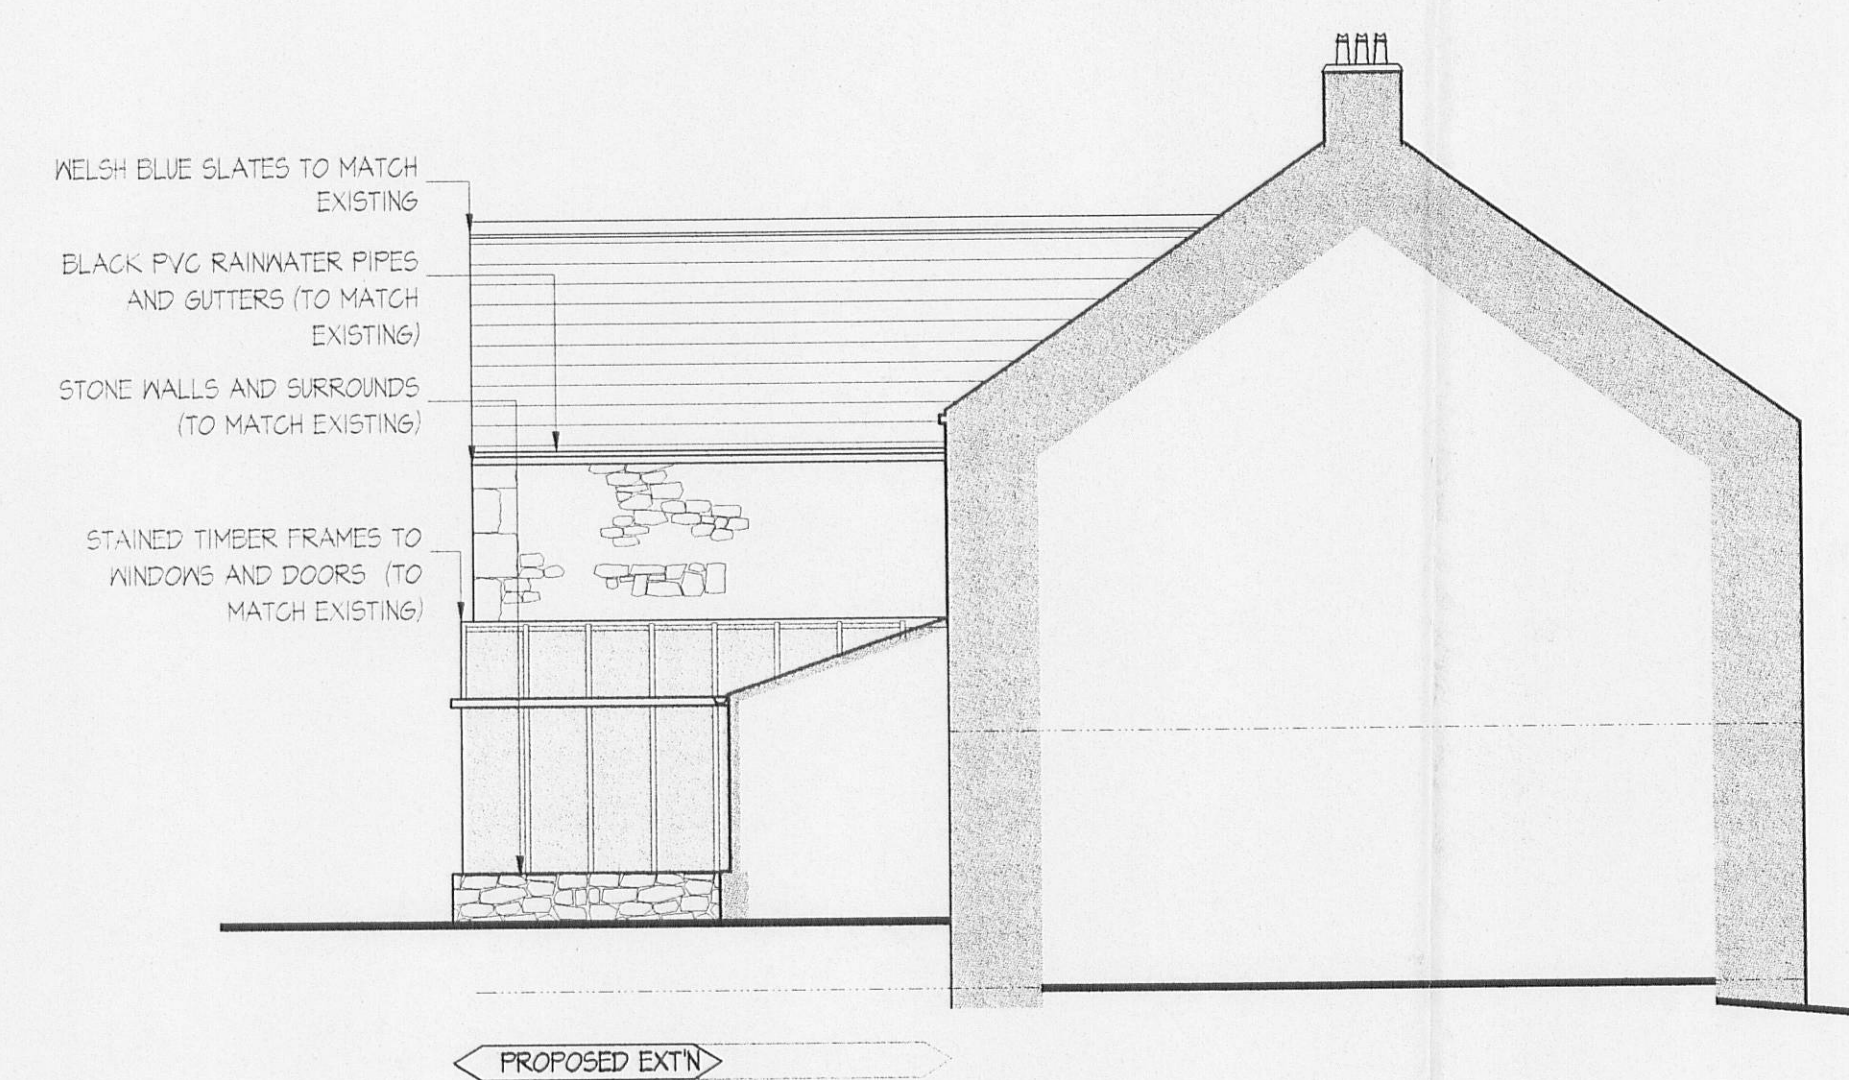

NORTH EAST ELEVATION

320070372P

B	DRAWING REVISED TO SUIT APPLICATION FOR PLANNING PERMISSION	JM	04/07
A	GENERAL AMENDMENTS	DL	10/05
rev		sig	date

☐ MICHAEL RAYNER ☐
☐ ASSOCIATES ☐
 · A · R · C · H · I · T · E · C · T · S ·

☐ 44-46 BERRY LANE LONGRIDGE ☐
 PRESTON LANCASHIRE PR3 3JJ
☐ tel 01772 784406 fax 01772 782898 ☐

project
MEANLEY FARM EASINGTON

drawing
PROPOSED ELEVATIONS CONSERVATORY EXTENSION

scale	date	drawn
1:75	04/07/05	MT

number	rev
1135	B