




proposed rear elevation

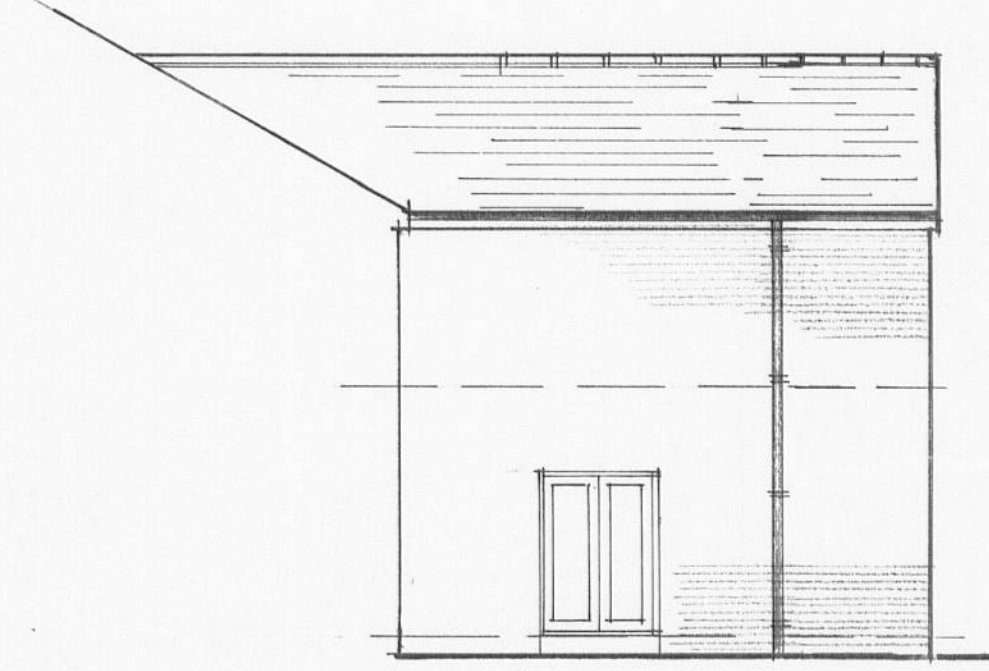


proposed side elevation




proposed side elevation



proposed front elevation

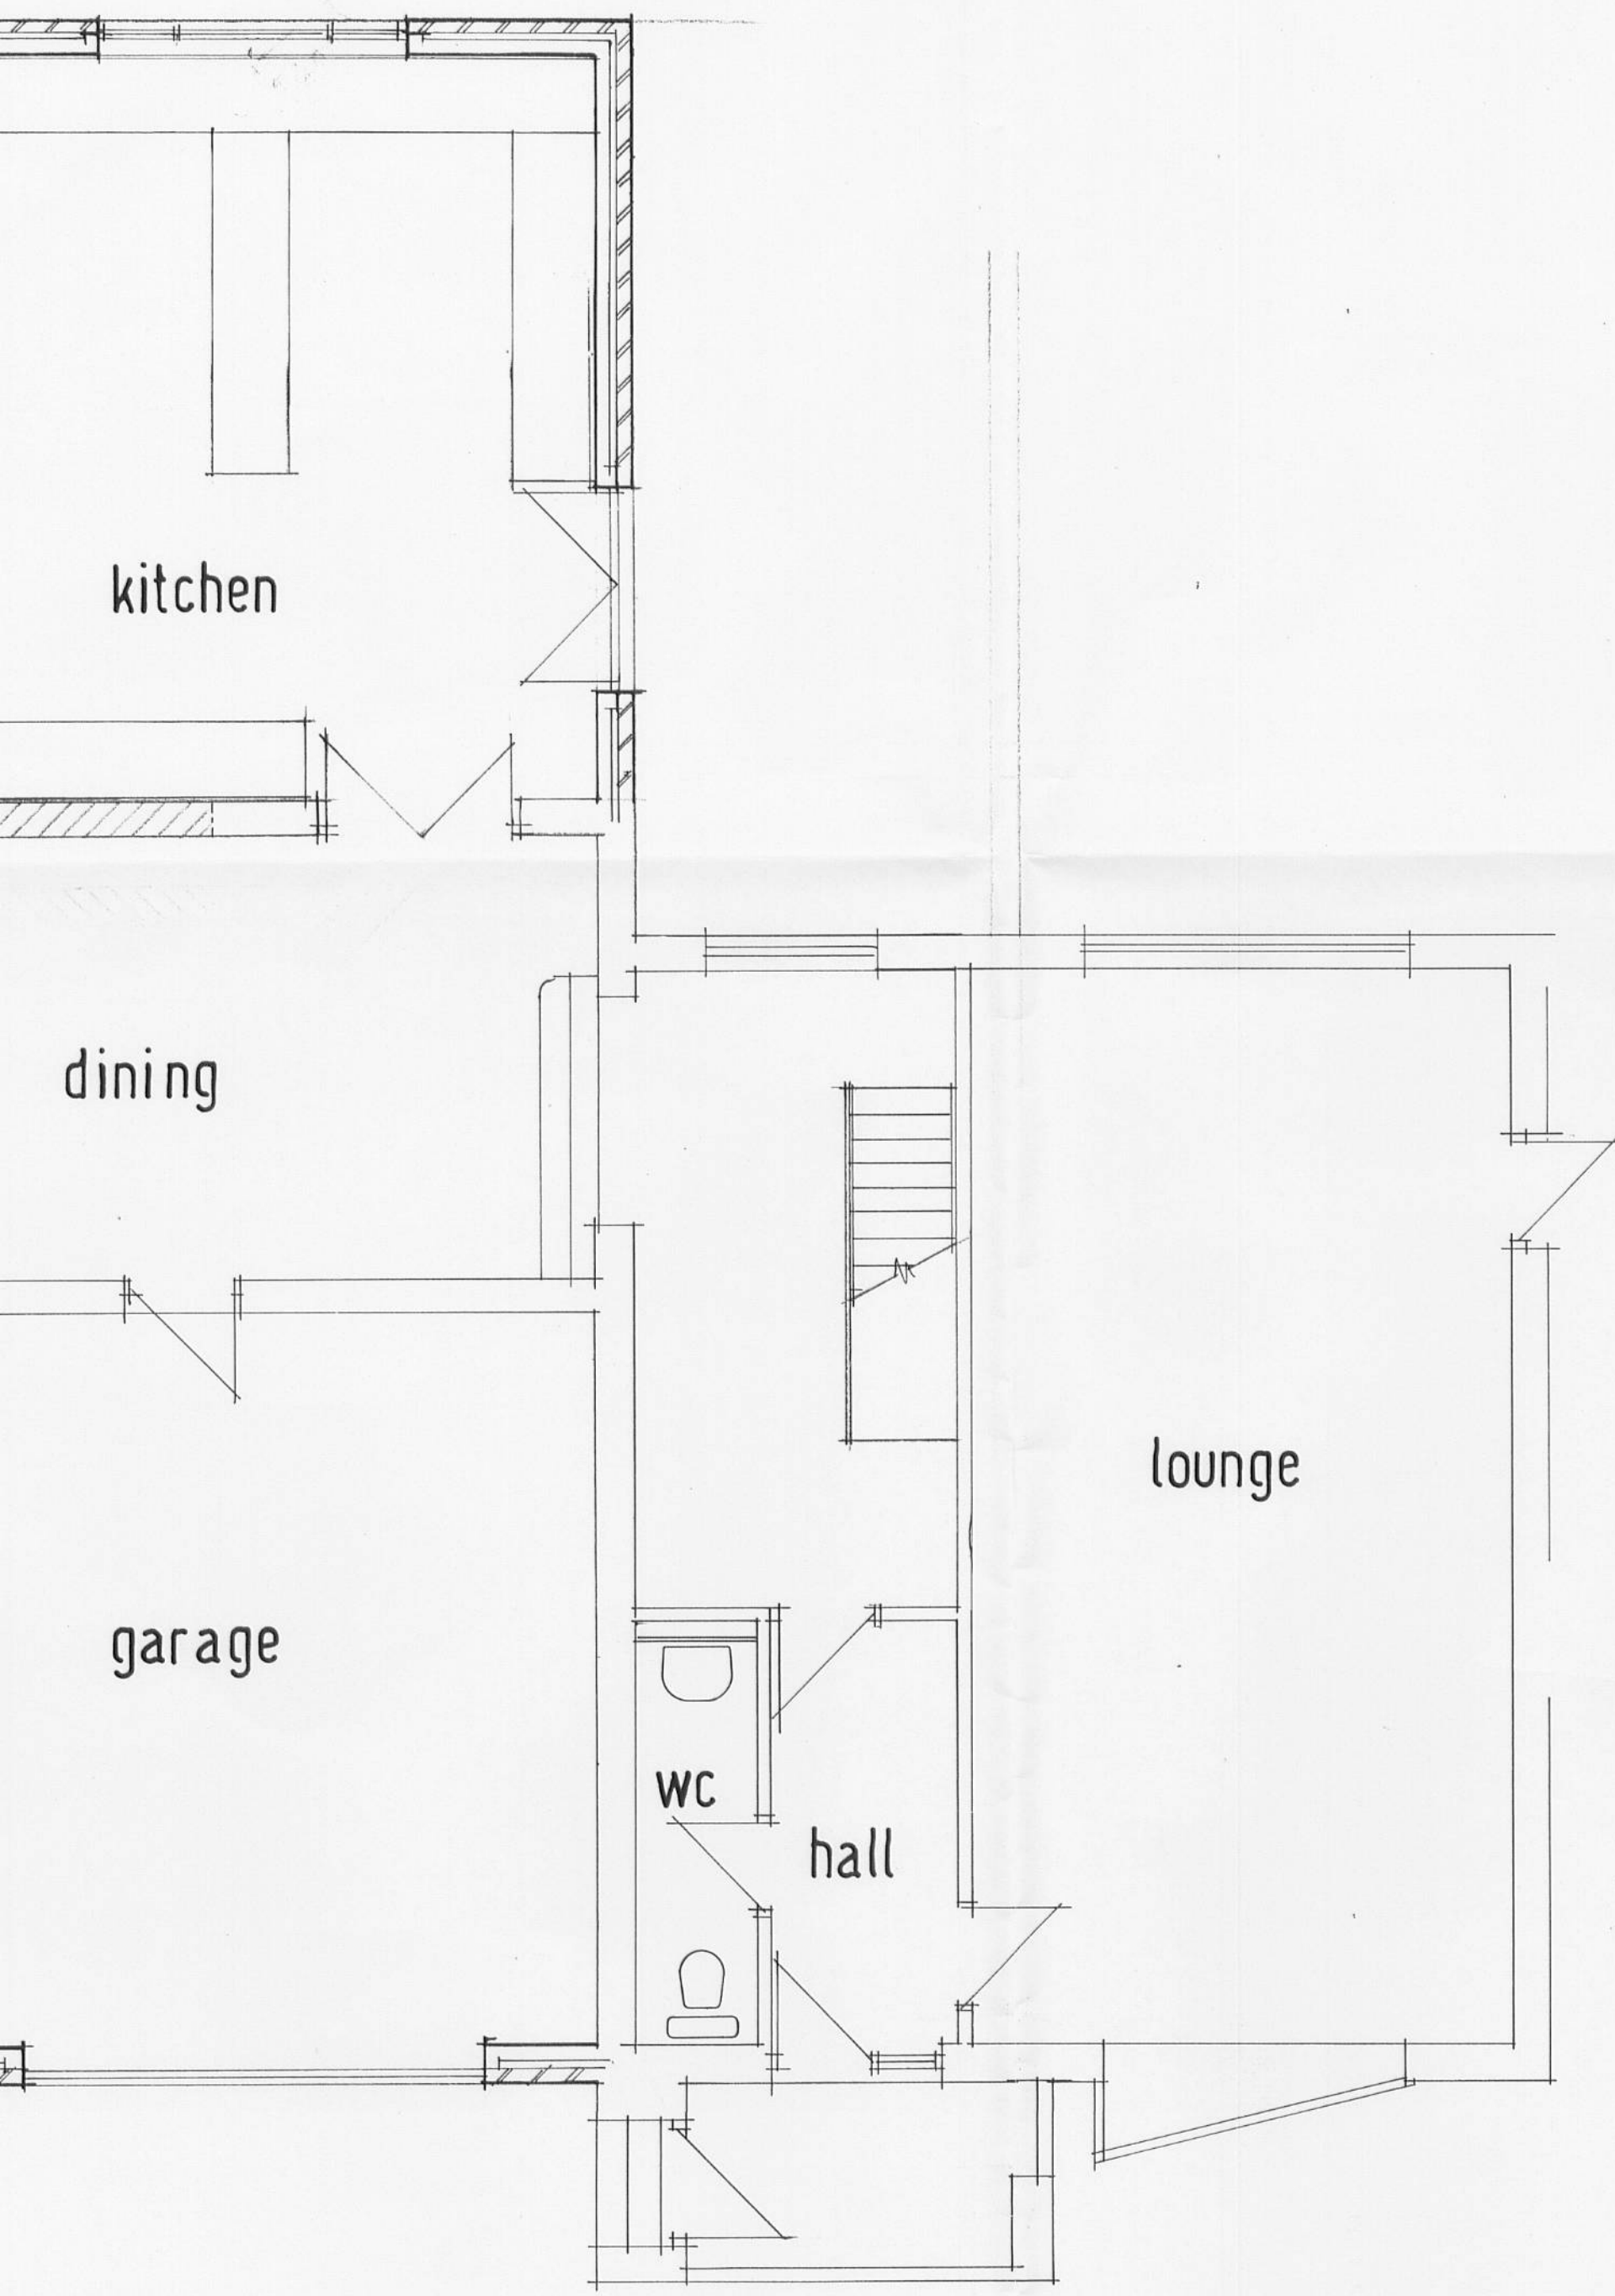

proposed ground floor plan

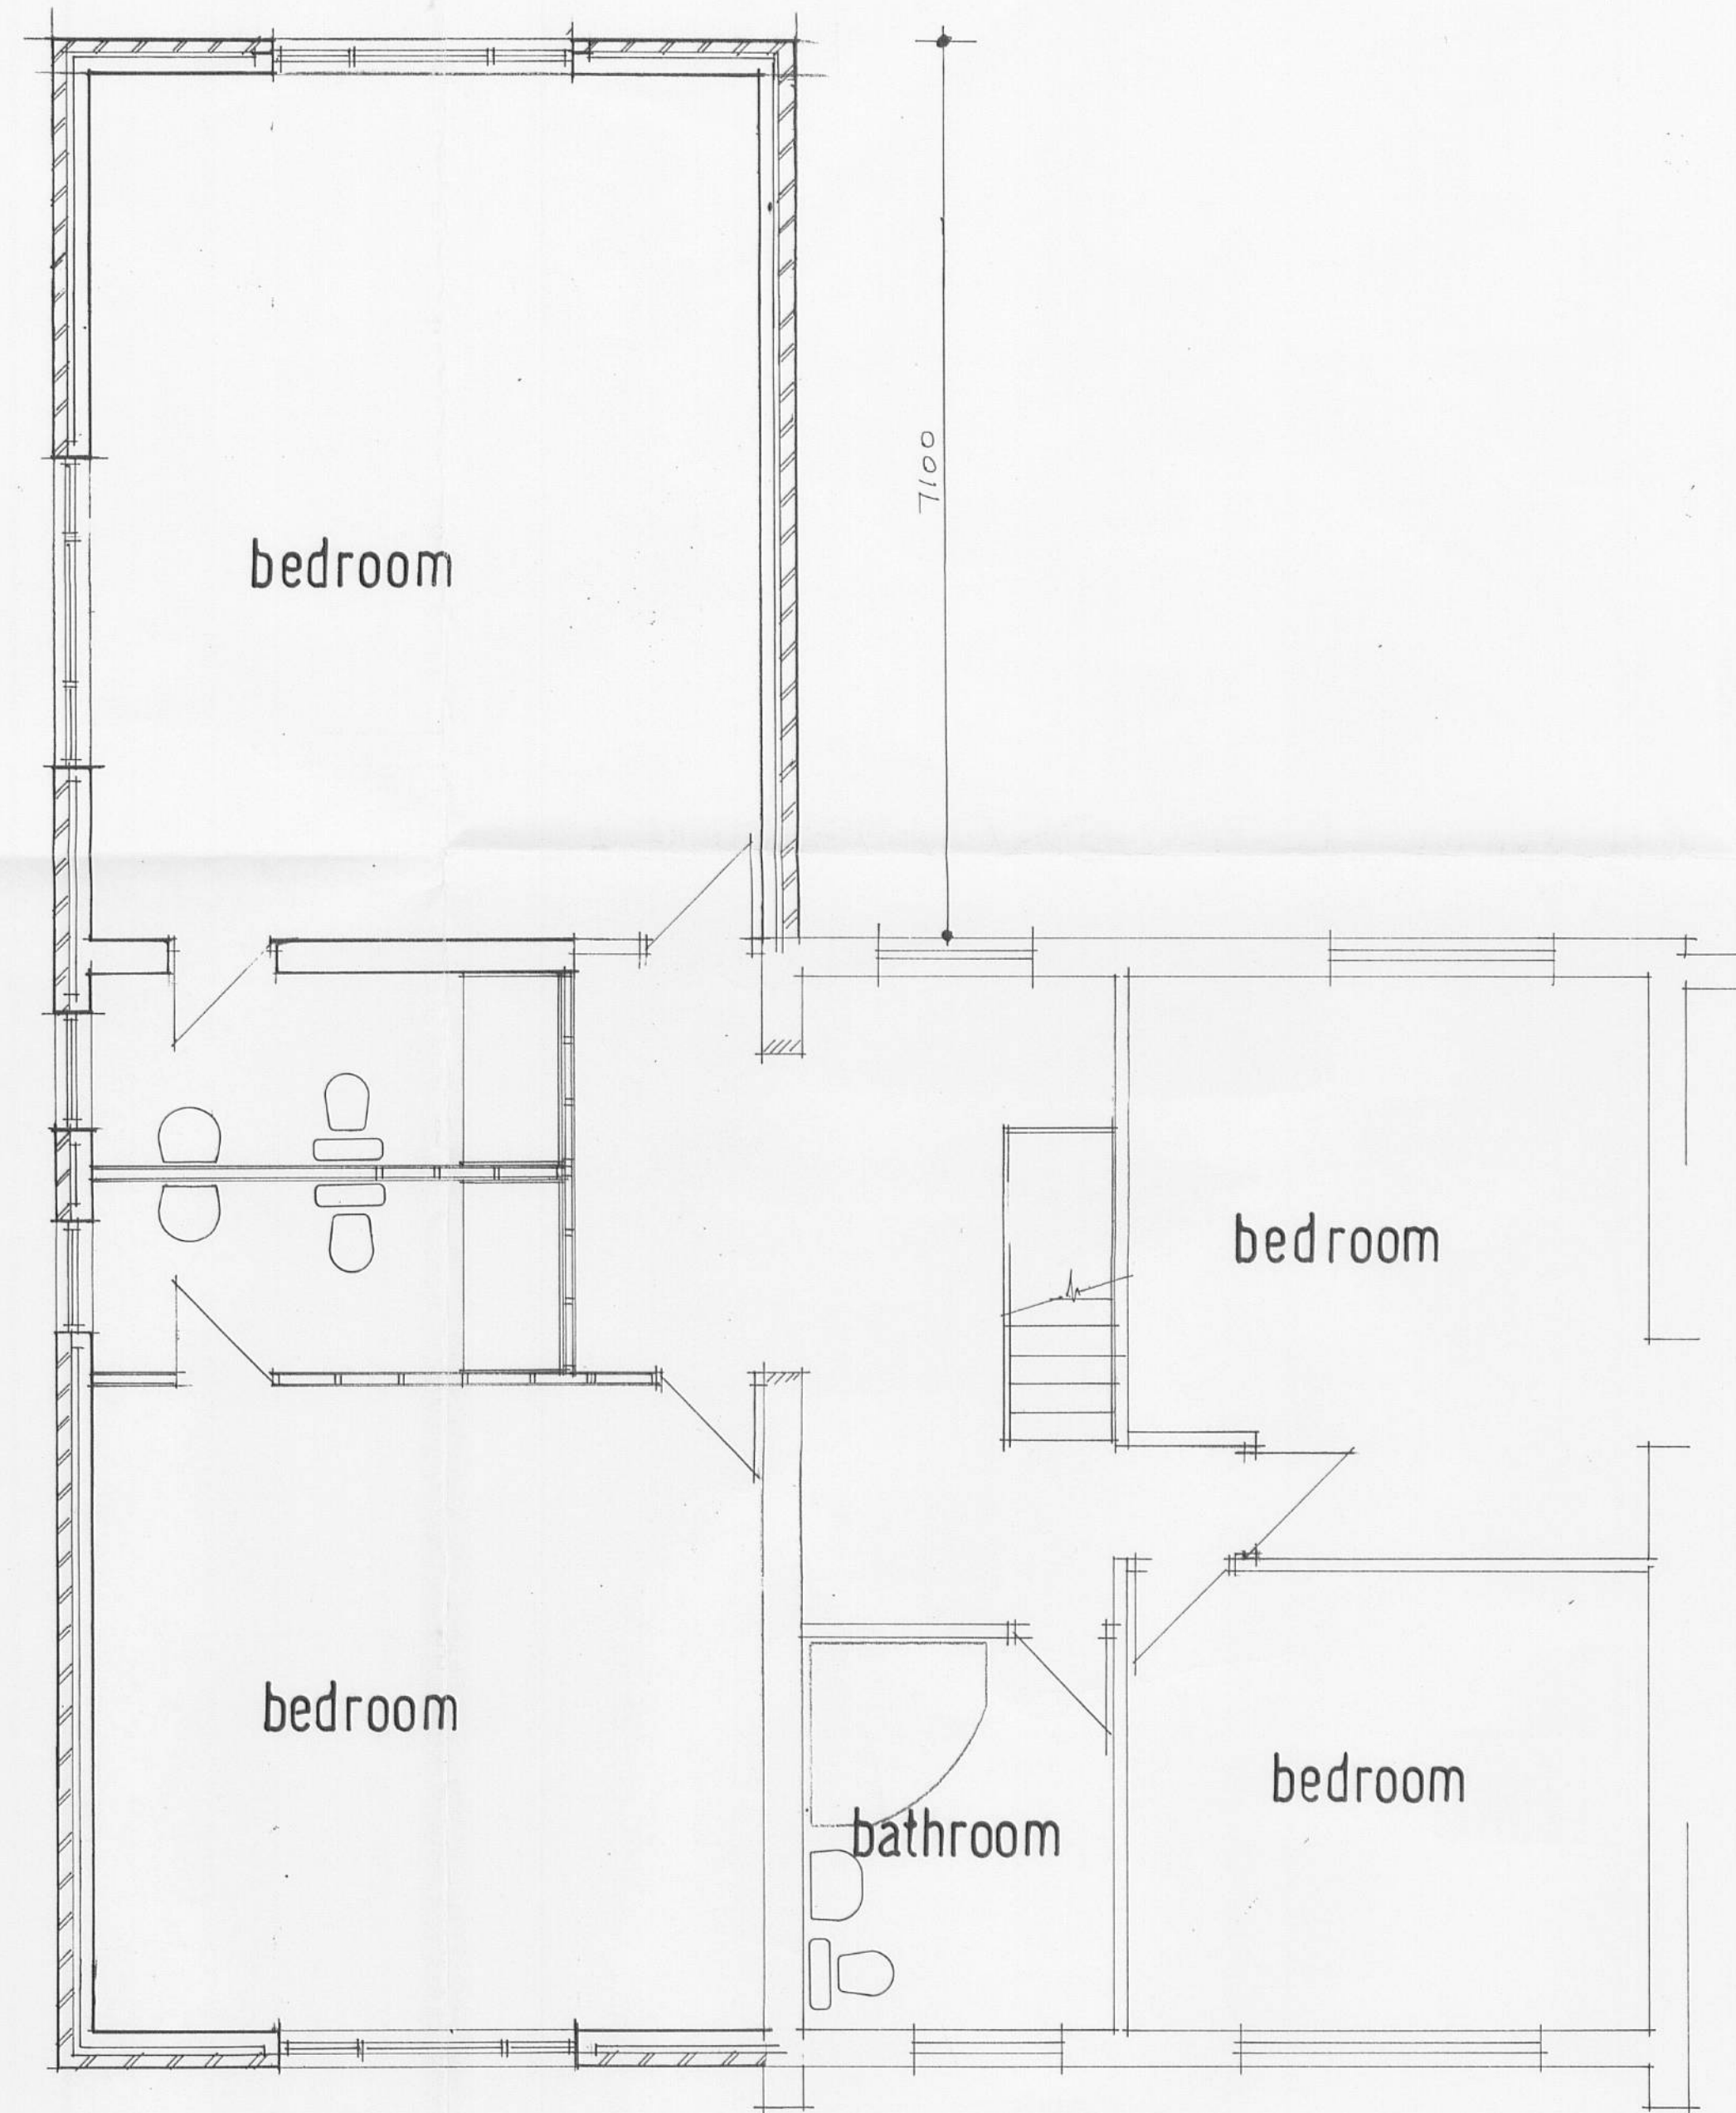

proposed first floor plan

SPECIFICATION

WALLS
Facing brickwork to match existing house.

ROOF
Concrete interlocking roof tiles to match existing. Fascia boards and barge match existing house. Pvc gutters on sww fascia boards.

WINDOWS
White upvc double glazed window frames as indicated.



location plan 1:1250

32007040

Note:
Any alterations to the specification or layout should be discussed with the Engineer/Architect before work is carried out on site.
Contractor to check dimensions before commencing work, any discrepancies notified to the Engineer/Architect as soon as possible and all work complies with the material manufacturers recommendations.

Title:

PROPOSED EXTENSION TO NO
HAREWOOD AVE., SIMONSTONE

Scales: 1:50, 1:100

Chris Astin
Building Design Services
Domestic, Commercial and Industrial
Plans prepared for:
• Planning Applications
• Building Regulations
• Extensions
• Barn Conversions etc



17 Newby C
Bu
BB11
Tel: 01282 70
Mobile: 07634 16
email: chris.astin@nirbor