

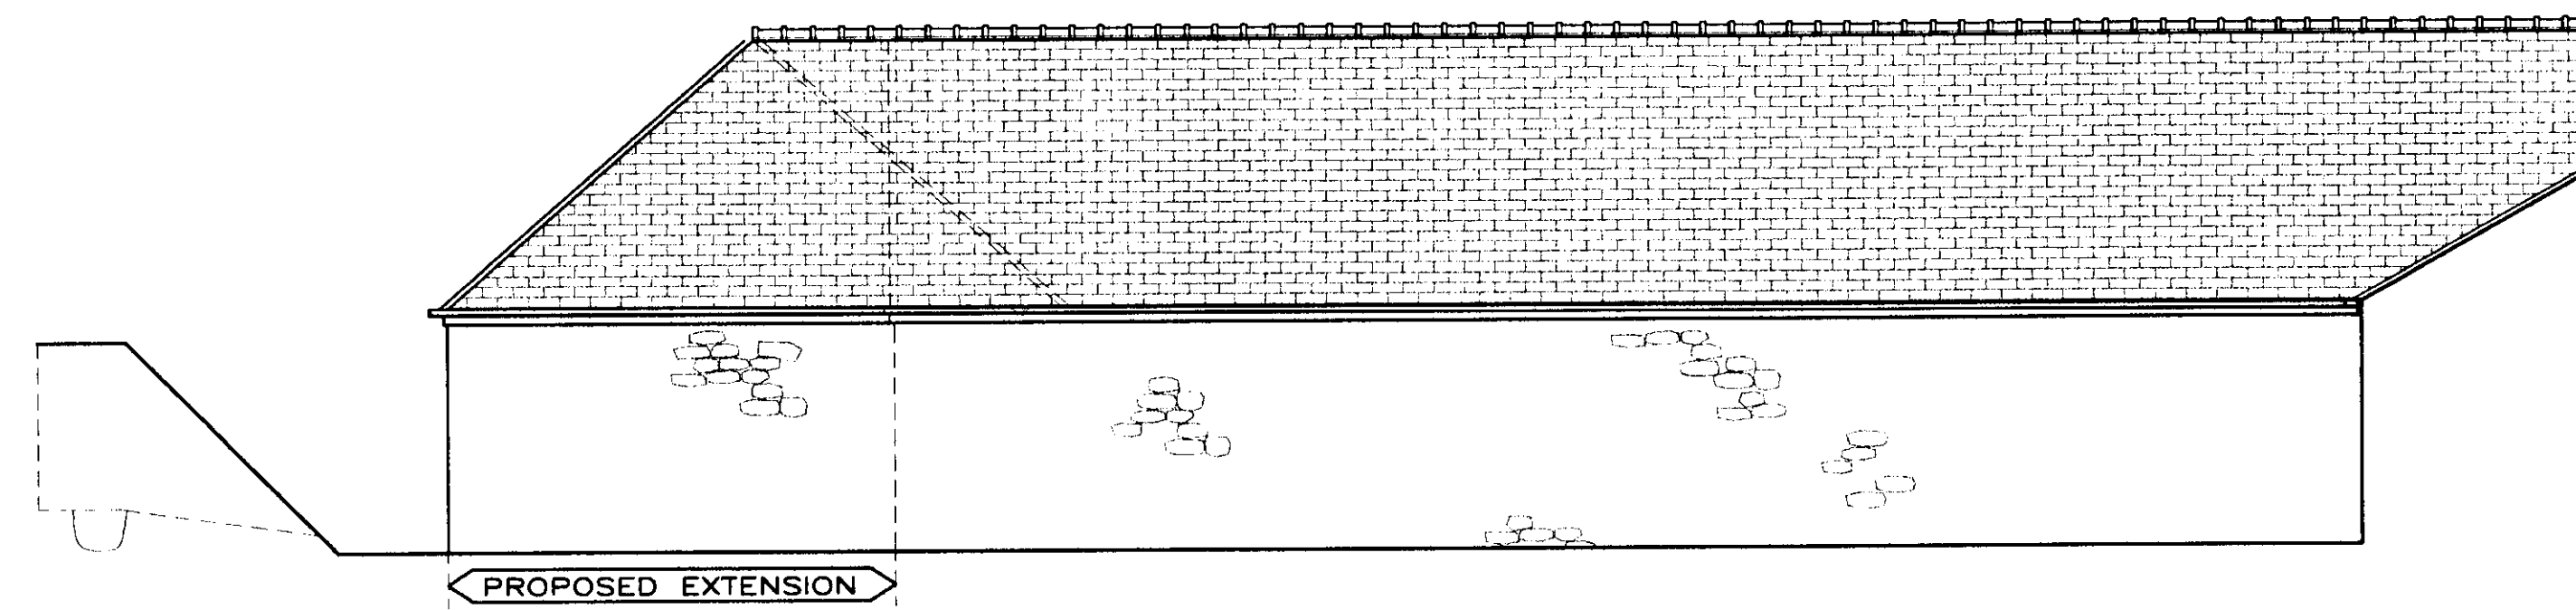


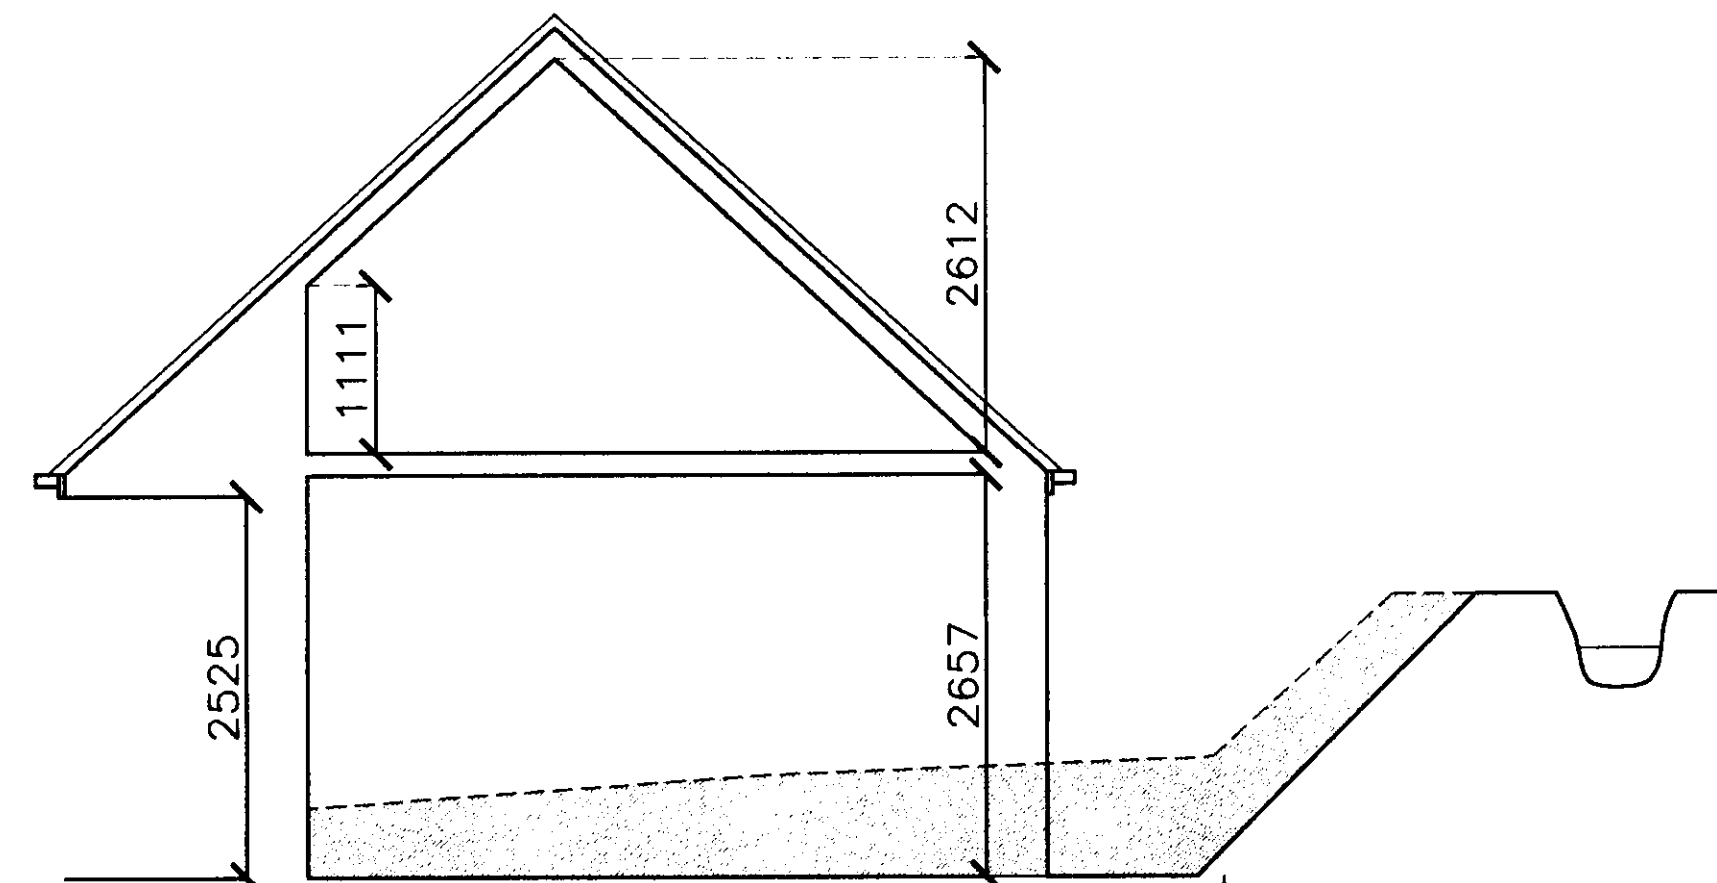

REAR STABLE BLOCK (SOUTH) ELEVATION

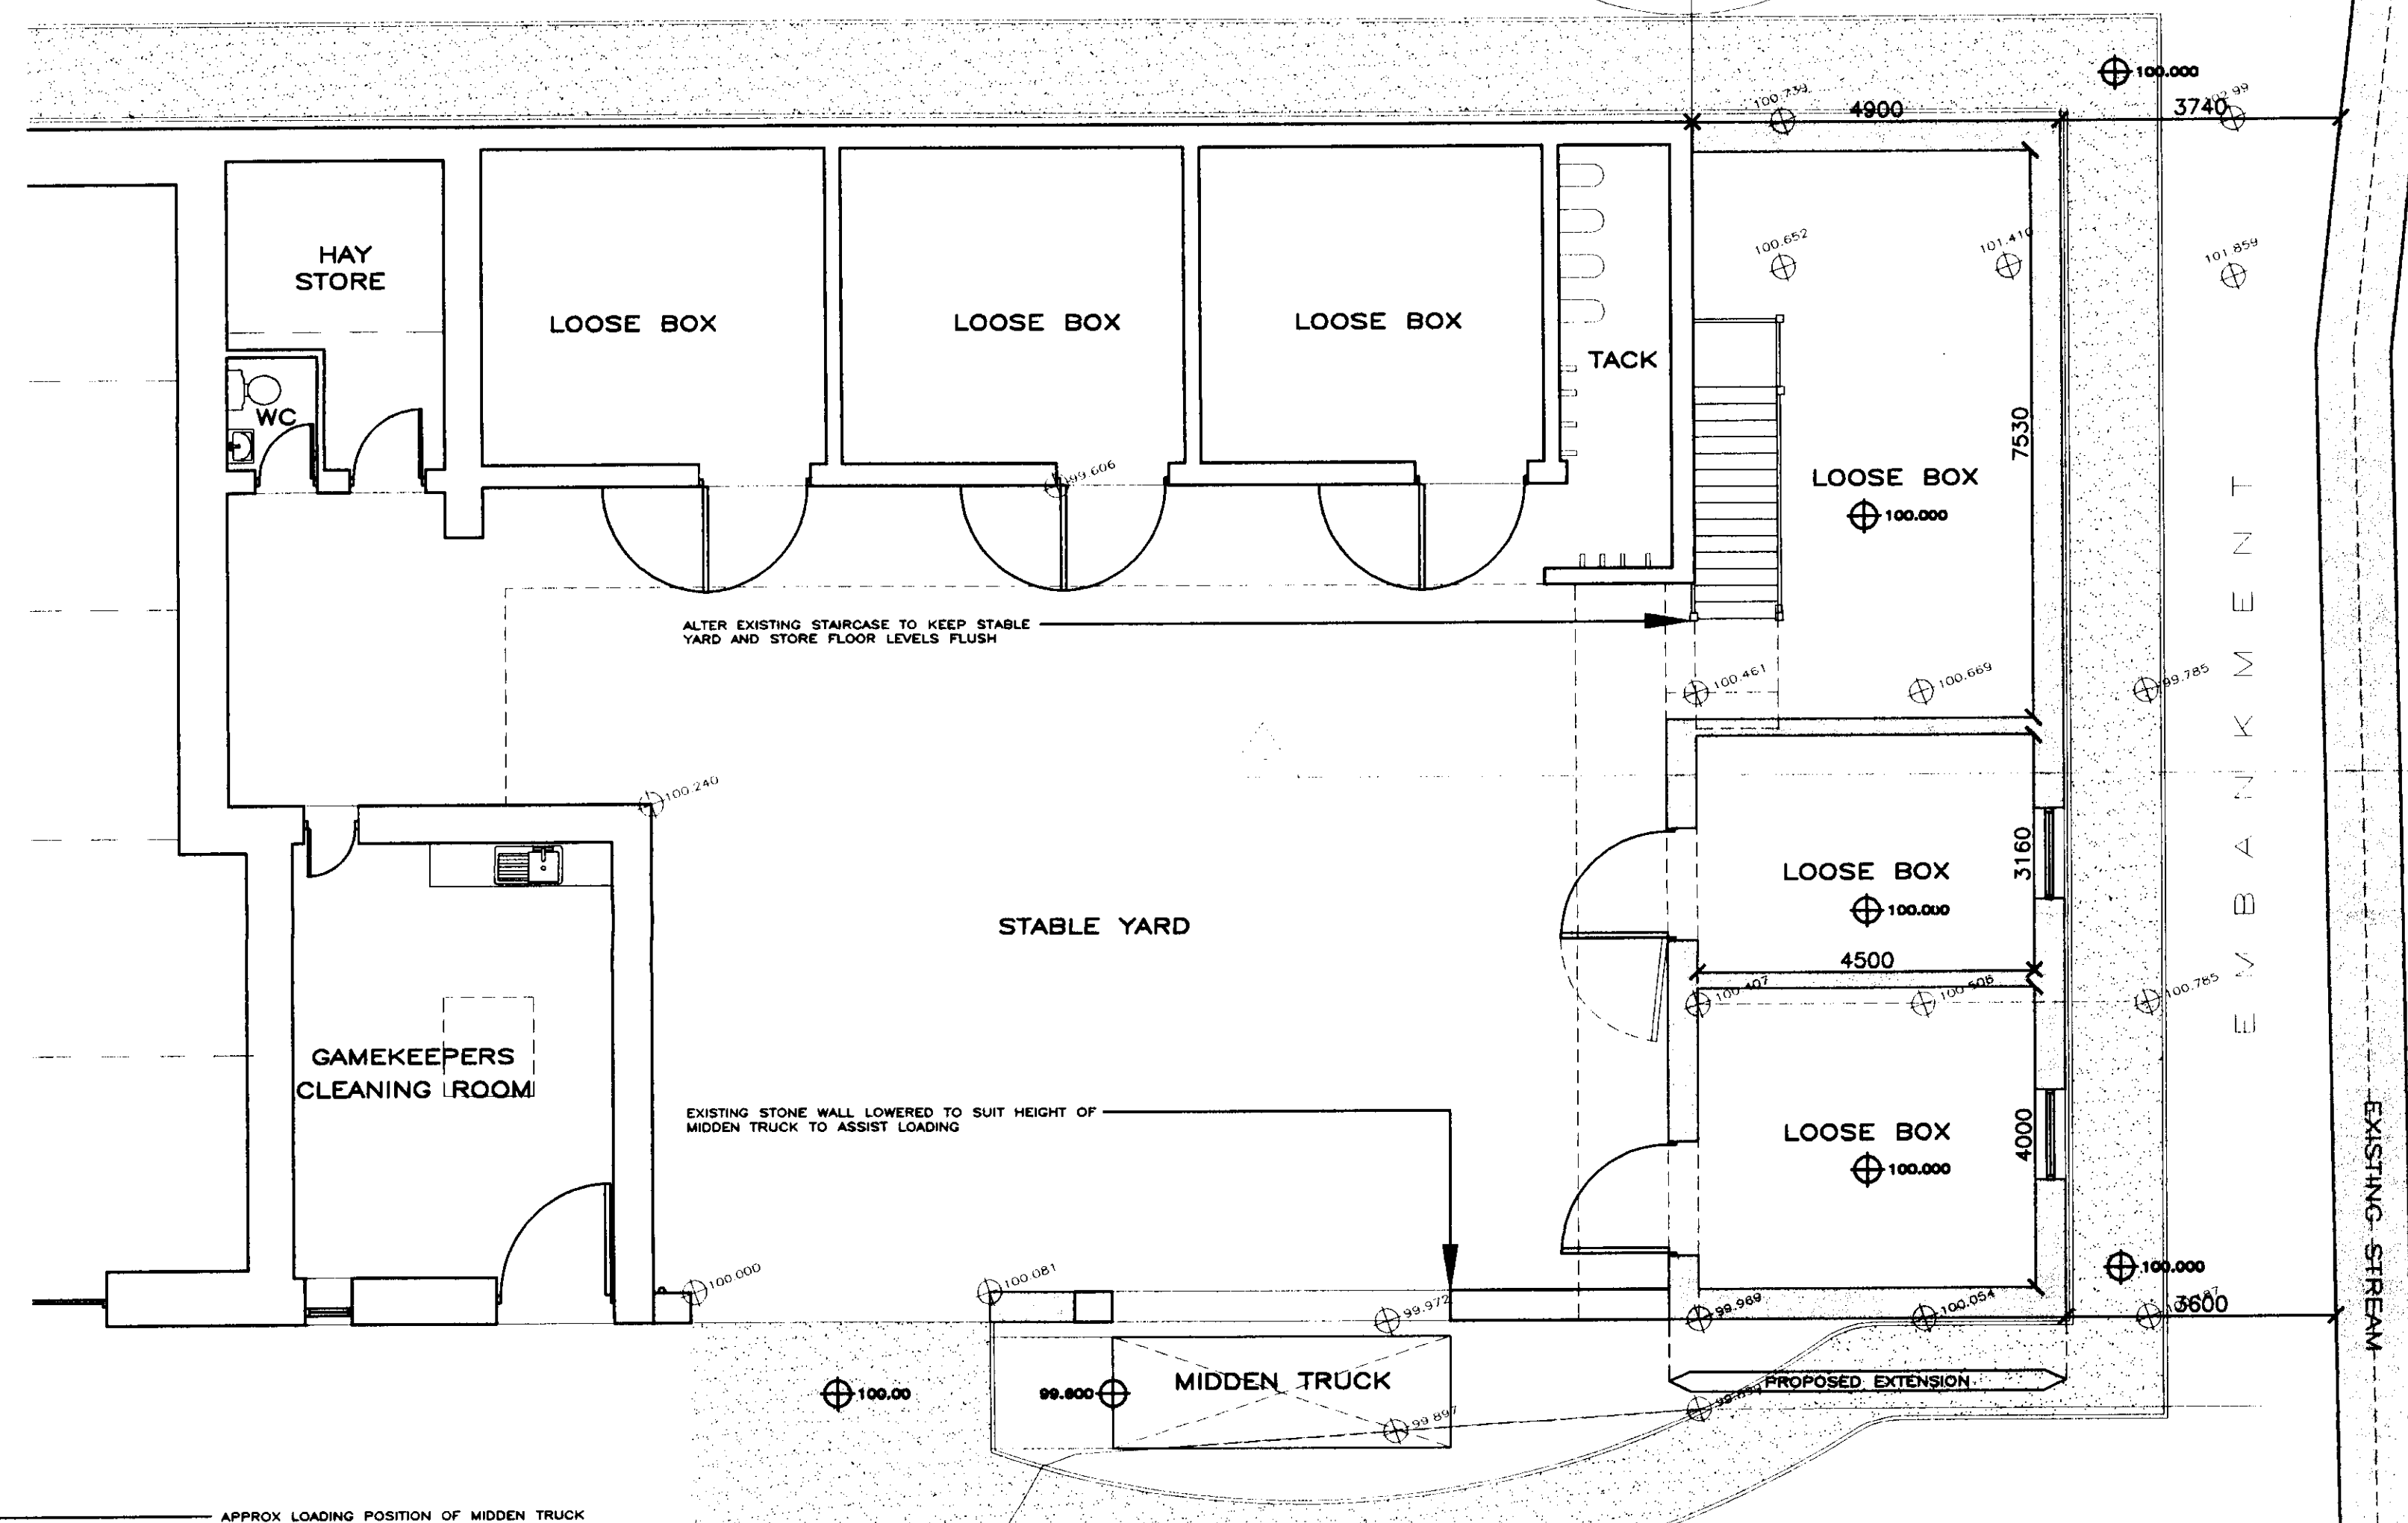

SECTION A-A (1:50)

APPROX LOADING POSITION OF MIDDEN TRUCK
EXACT LEVELS TO BE CONFIRMEDGALVANISED STEEL FRAMED HINGED WINDOWS WITH
PERSPEX GLAZING AND BAR/GRILLE PROTECTIONBUILD-UP NEW RANDOM COURSED STONE WALLS TO MATCH EXISTING
WITH STONE CILLS AT STRUCTURAL OPENINGS

RAINWATERGOODS AND FACIAS TO MATCH EXISTING

FORM HIP/VALLEY TO EXTEND EXISTING ROOF - NATURAL SLATE FINISH TO MATCH EXISTING

EXISTING FOOTPATH TO BE DIVERTED AROUND MIDDEN TRUCK AND EXTENDED
AROUND NEW STABLE BUILDINGS - REDUCE/BUILD-UP LEVELS/FORM RETAINING
WALLS AS REQUIRED

EAVES CANOPY/SOFFIT/OVERHANG TO MATCH EXISTING STABLES

SECTION OF WALL TO BE LOWERED TO SUIT MIDDEN TRUCK

REDUCE LEVELS TO ACCEPT MIDDEN TRUCK AND
FORM ACCESS RAMP DOWN

LINE OF EXISTING GROUND LEVELS TO BE REDUCED TO FORM ACCESS PATH

SIDE (WEST) ELEVATION

STABLE BLOCK (NORTH) ELEVATION

320070473P

B	AMENDMENTS PRIOR TO SUBMISSION FOR PLANNING APPROVAL	JM	05/07
A	EXISTING GROUND LEVELS AROUND STABLES ADDED, PROPOSED LEVELS ADDED	JM	04/07
rev		Sig	date

☐ MICHAEL RAYNER
☐ ASSOCIATES

ARCHITECTS

☐ 44-46 BERRY LANE LONGRIDGE
 PRESTON LANCASHIRE PR3 3JJ
☐ tel 01772 784406 fax 01772 782898

project
 MEANLEY
 FARM
 EASINGTON

drawing
 PROPOSED
 PLANS AND ELEVATIONS
 STABLE BLOCK EXTENSION

scale	date	drawn
1:75/50	04/07	JM

number	rev
1135	31 B