




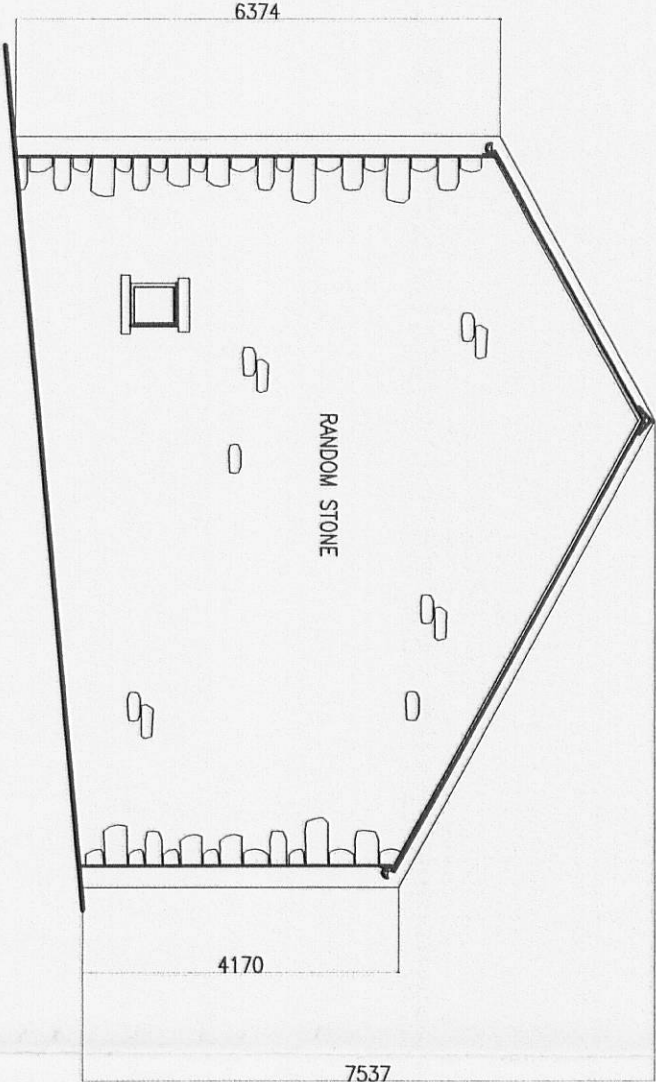


EAST ELEVATION

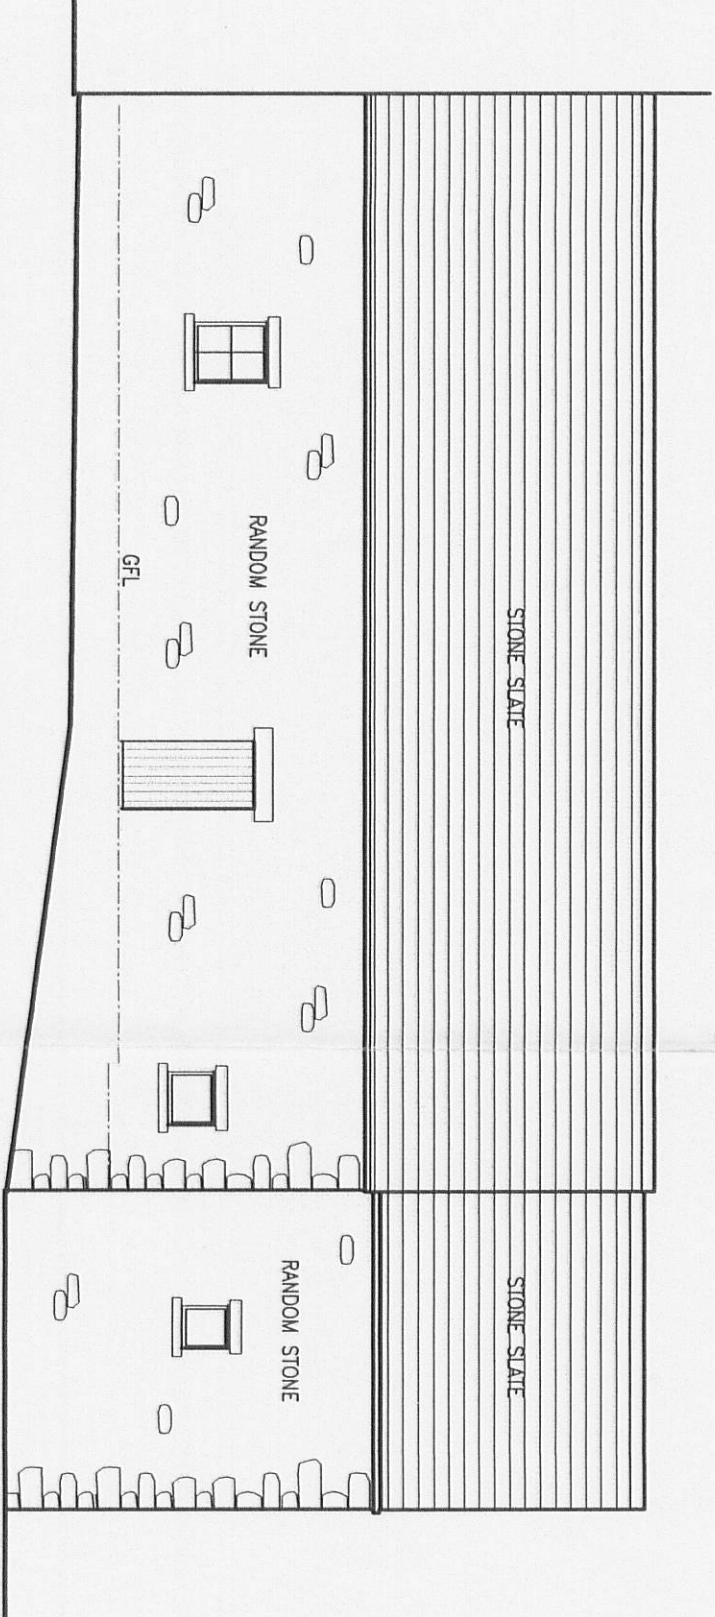

SOUTH ELEVATION

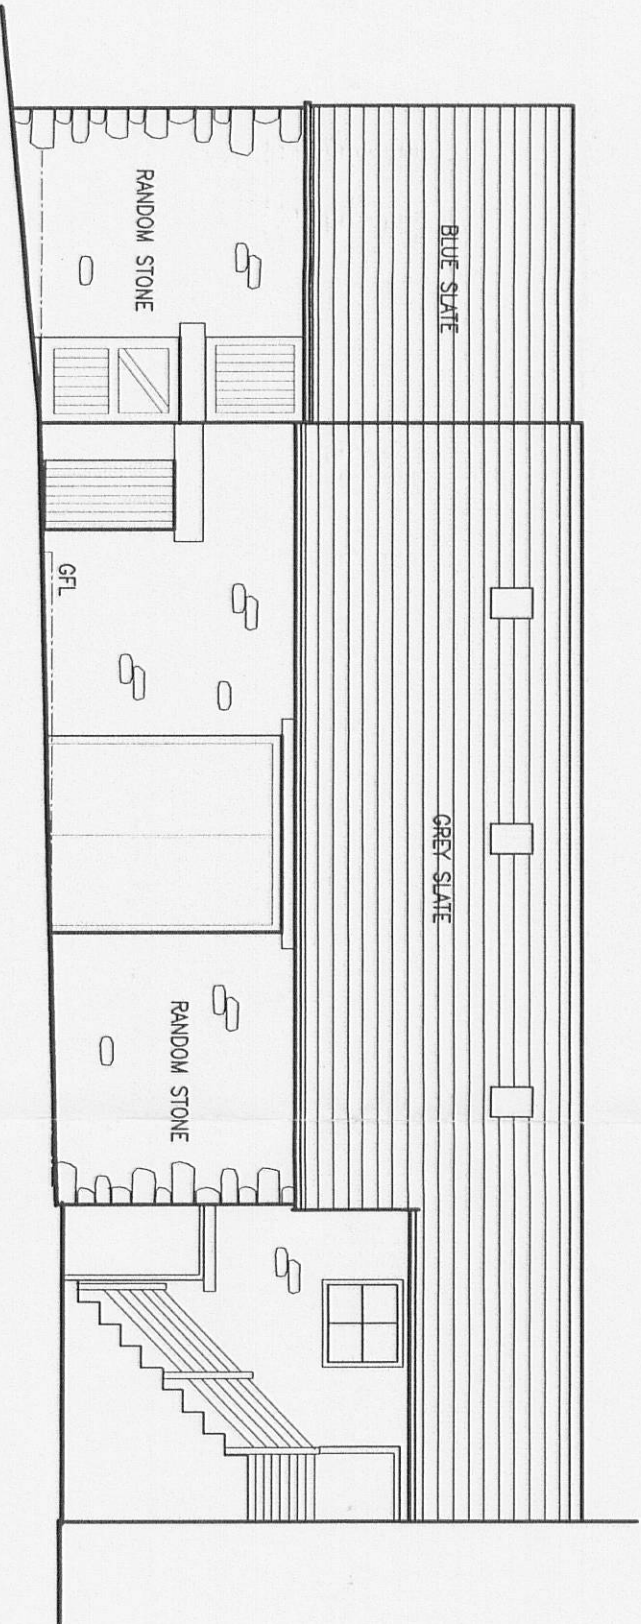


NORTH ELEVATION

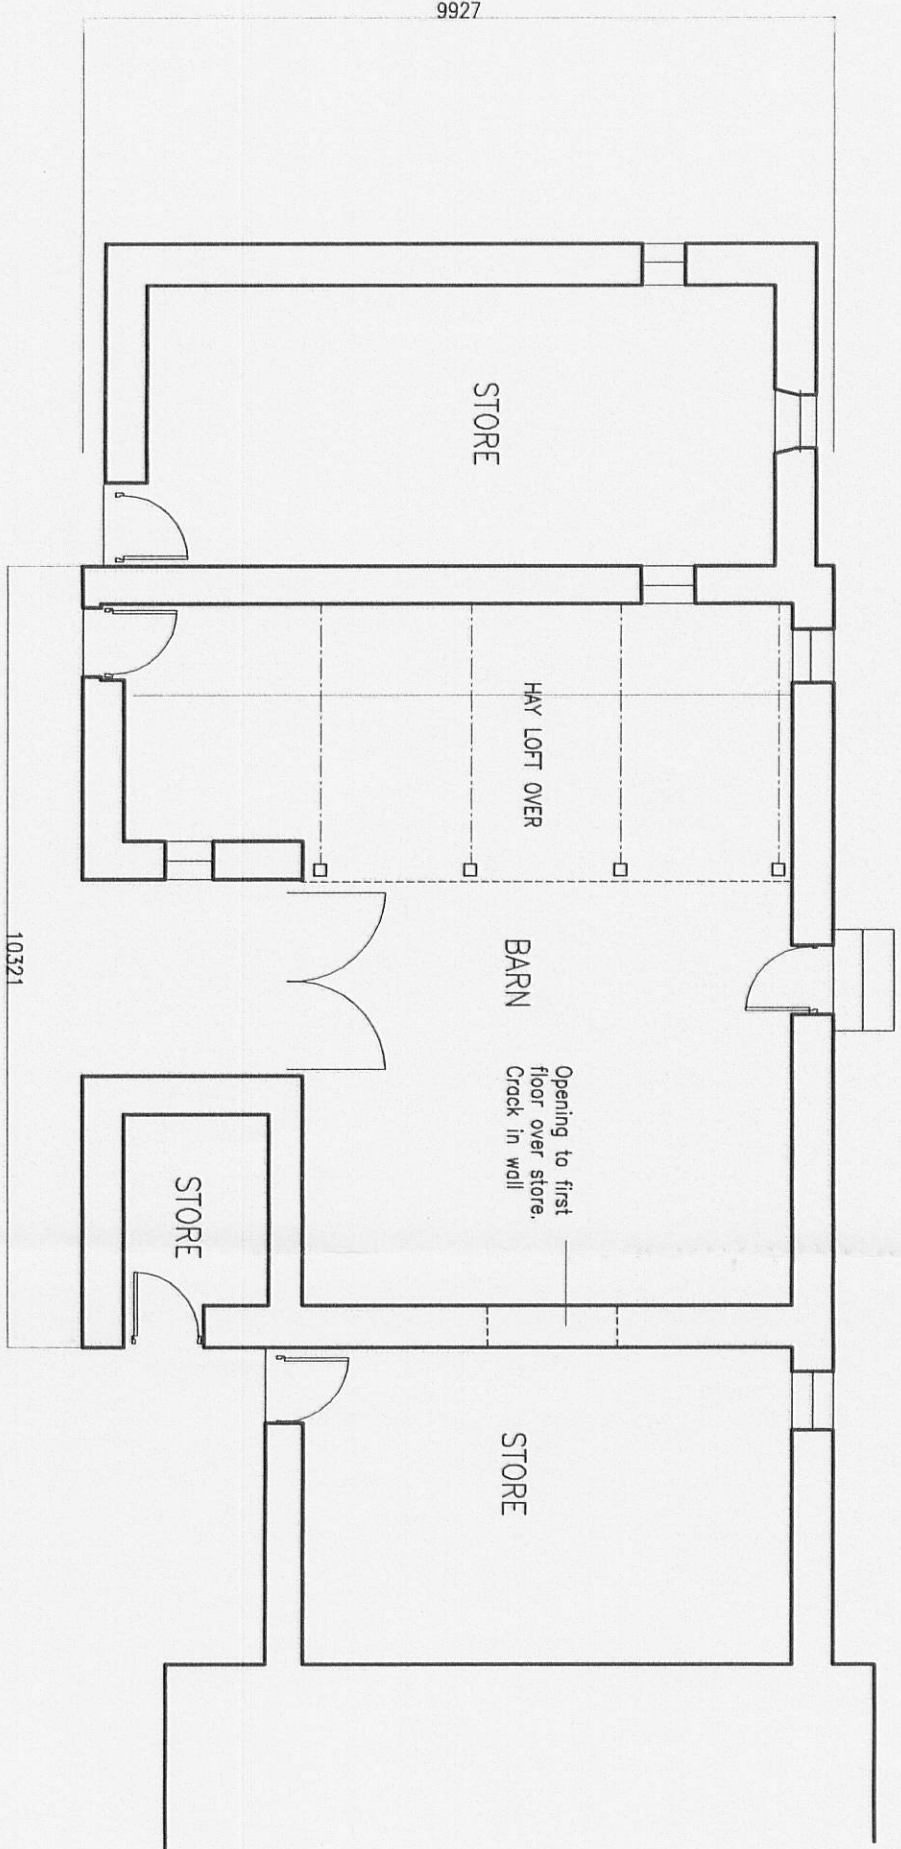


GROUND FLOOR PLAN


PLANS AS EXISTING

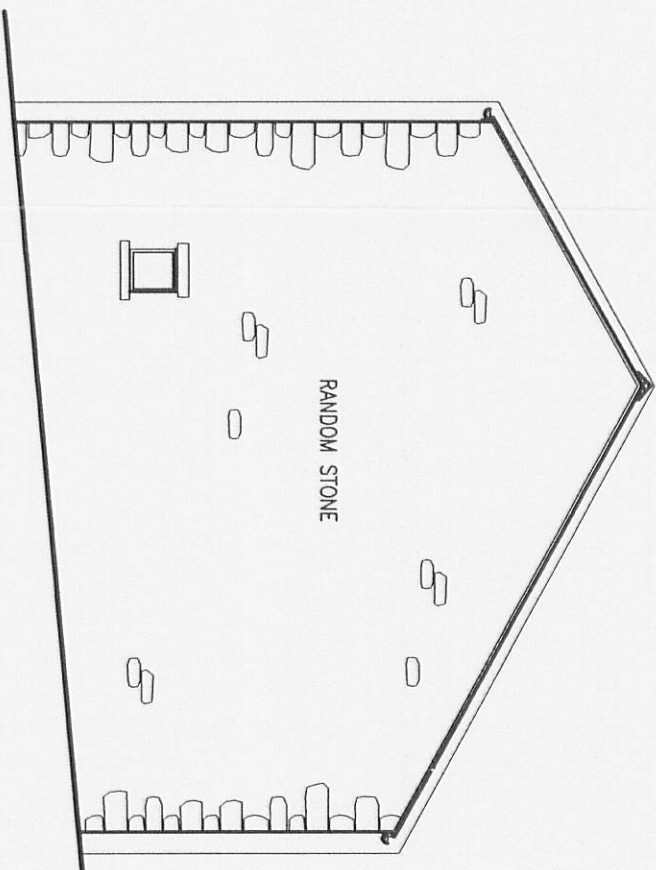


EAST ELEVATION

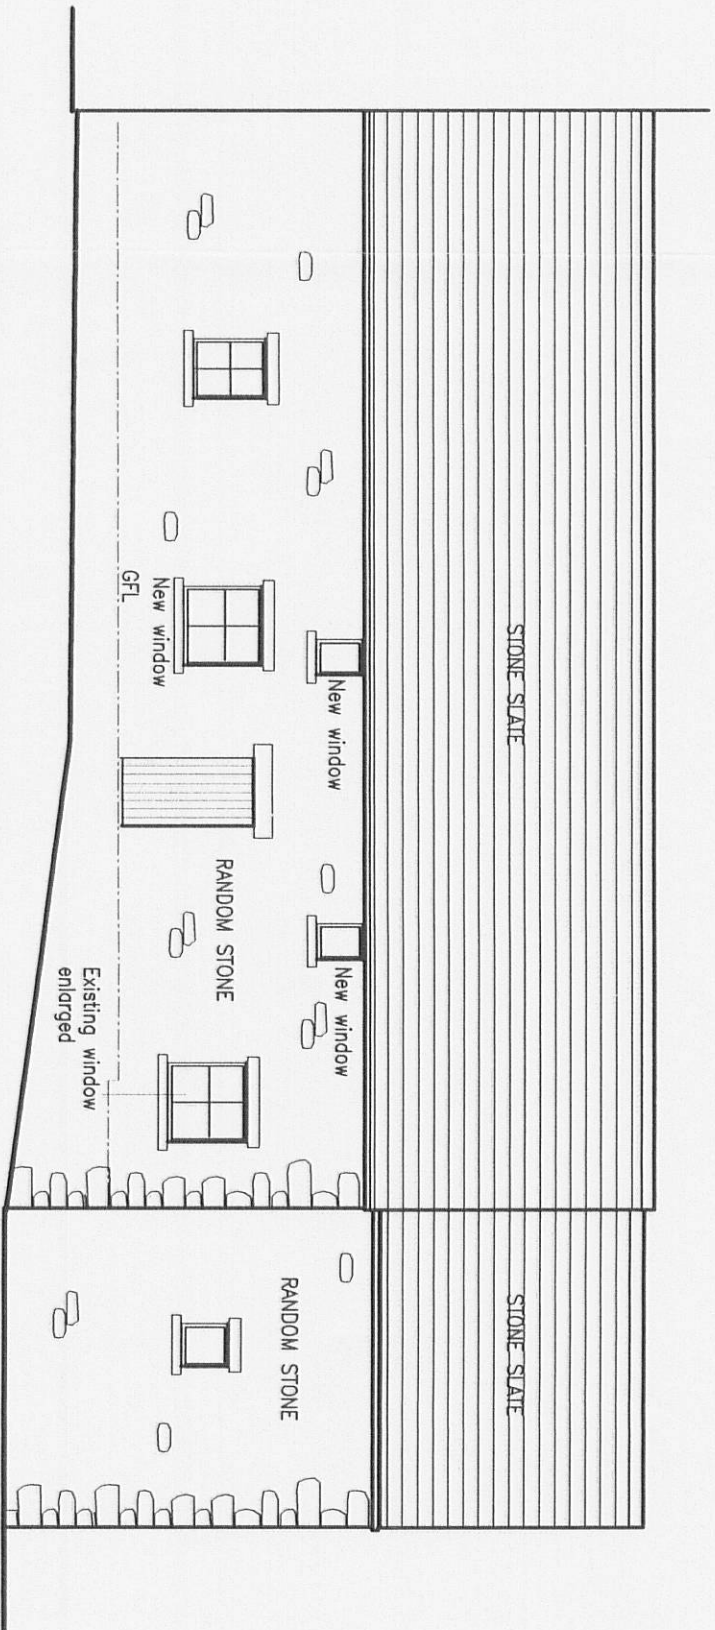

SOUTH ELEVATION

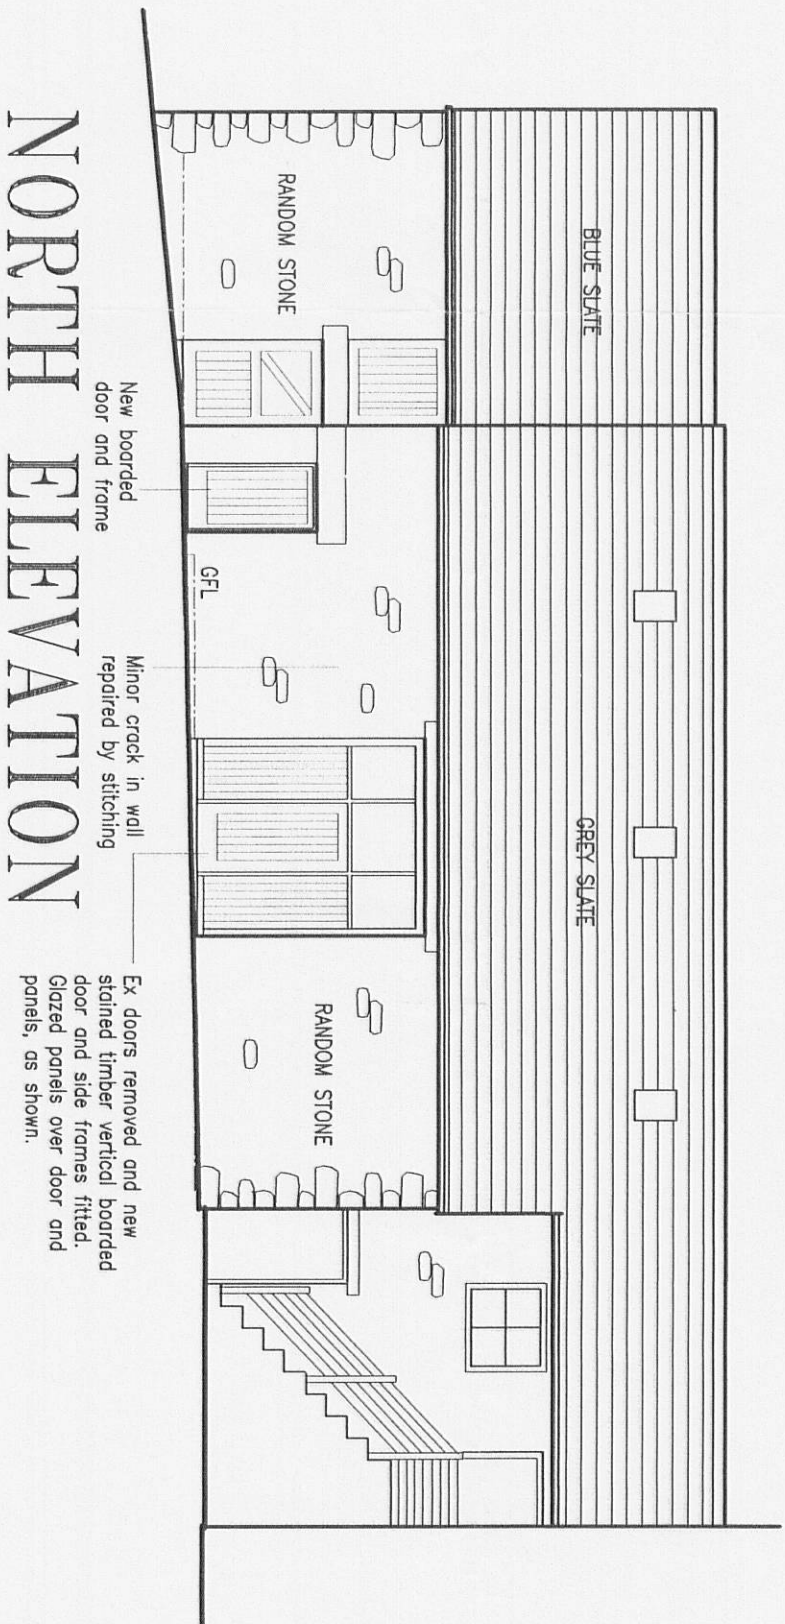


NORTH ELEVATION

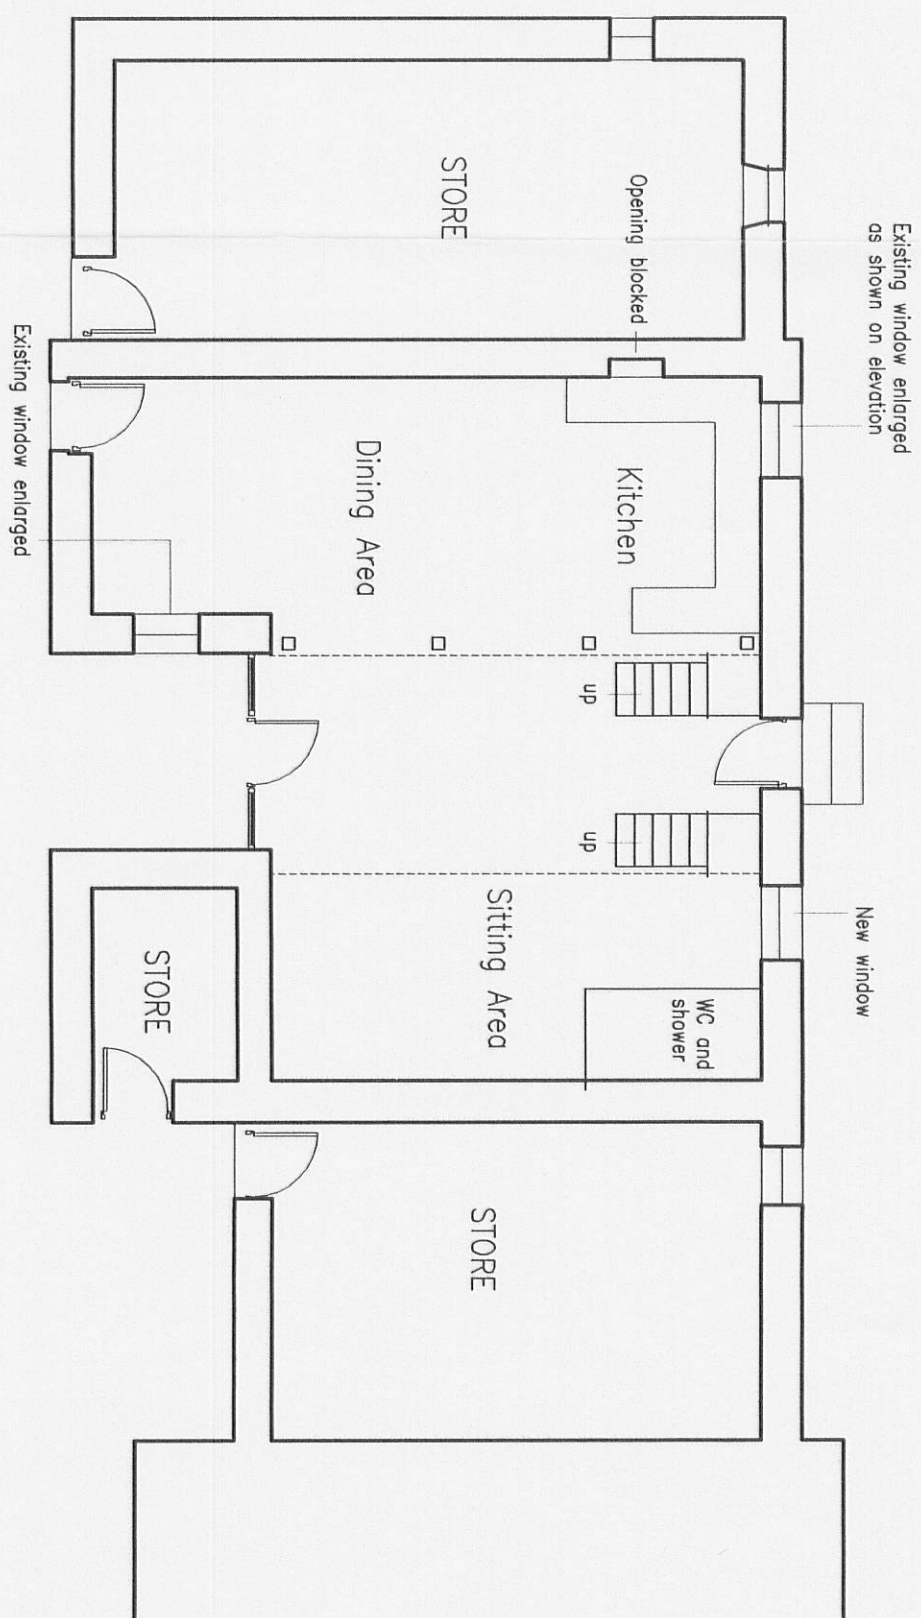

GROUND FLOOR PLAN

PLANS AS PROPOSED

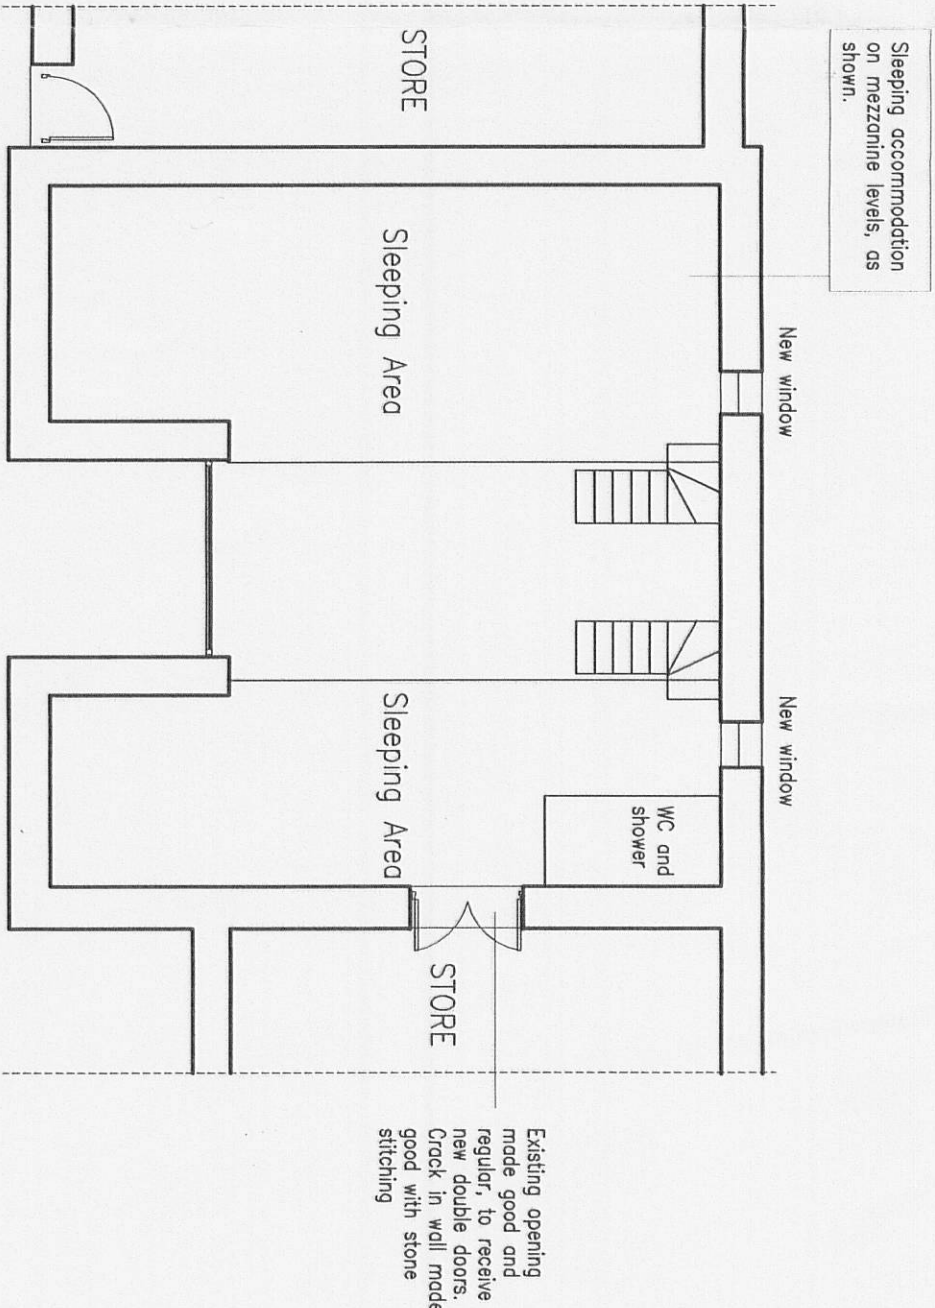

FIRST FLOOR PLAN

32 0070551P

Project: Proposed Conversion of Barn at 9 Green Drive, Llanes, Gwynedd, For Mr and Mrs Morris-Brown.		Ron Volojin, Architectural Services, 9 Green Drive, Llanes, BB7 2BB. Tel. 01200 27167.	
Title:	EXISTING AND PROPOSED PLANS	File Name:	320070551P
Scale:	1:100	Date:	10/01/2017