




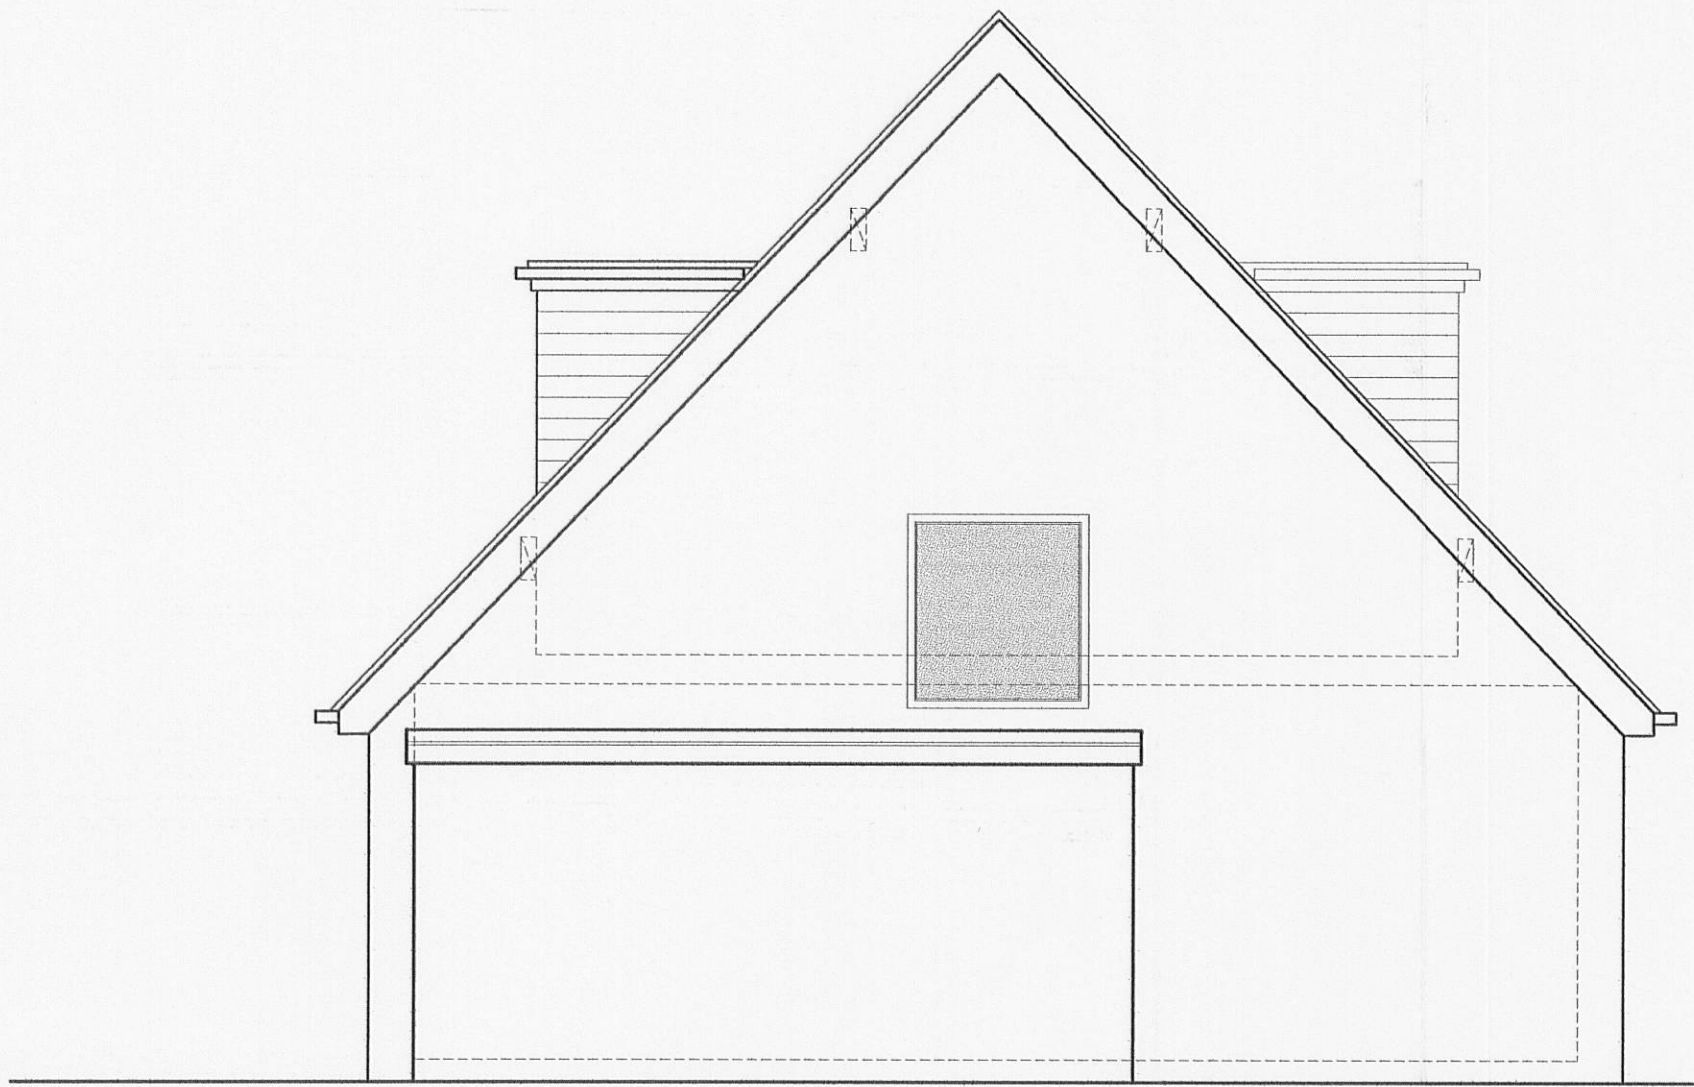

side (se) elevation

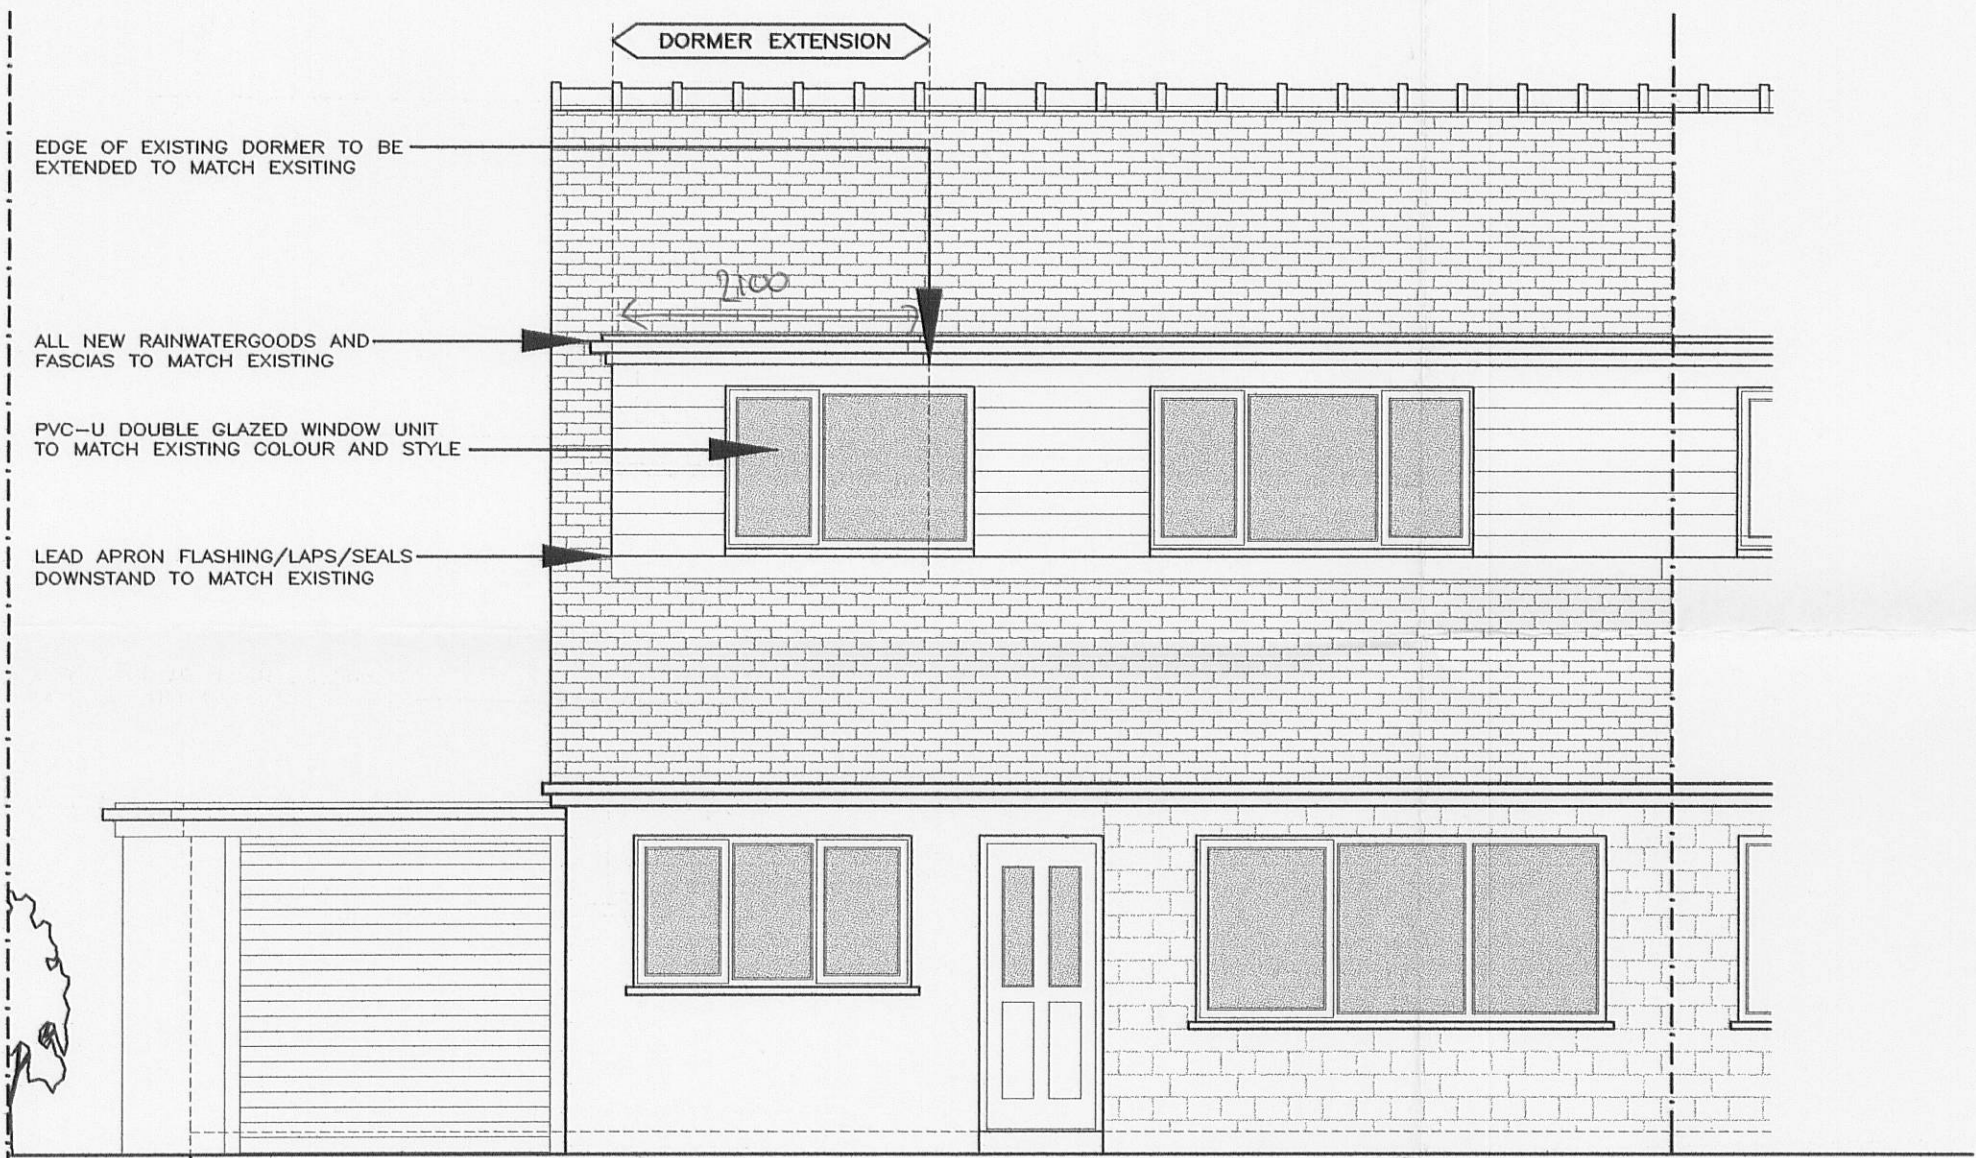



front (ne) elevation

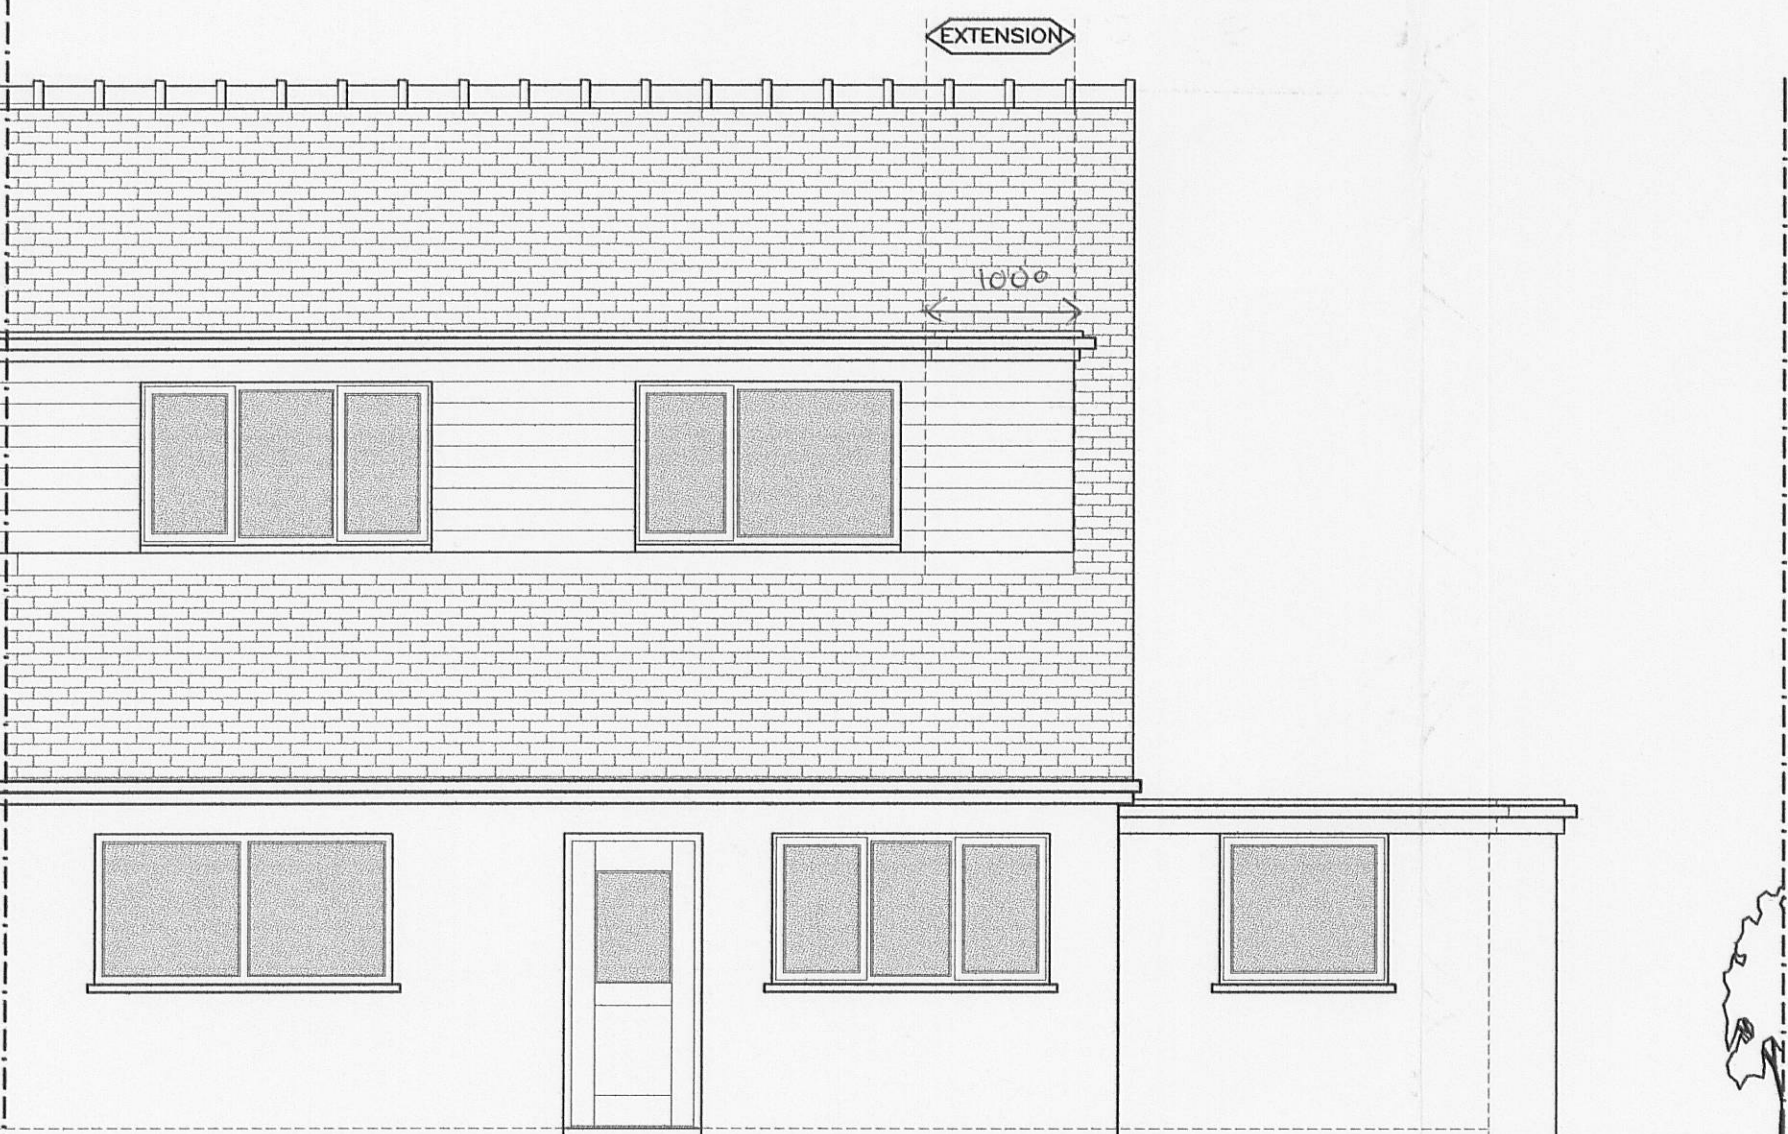



rear (sw) elevation

8 BUTTERMERE DRIVE

6 BUTTERMERE DRIVE

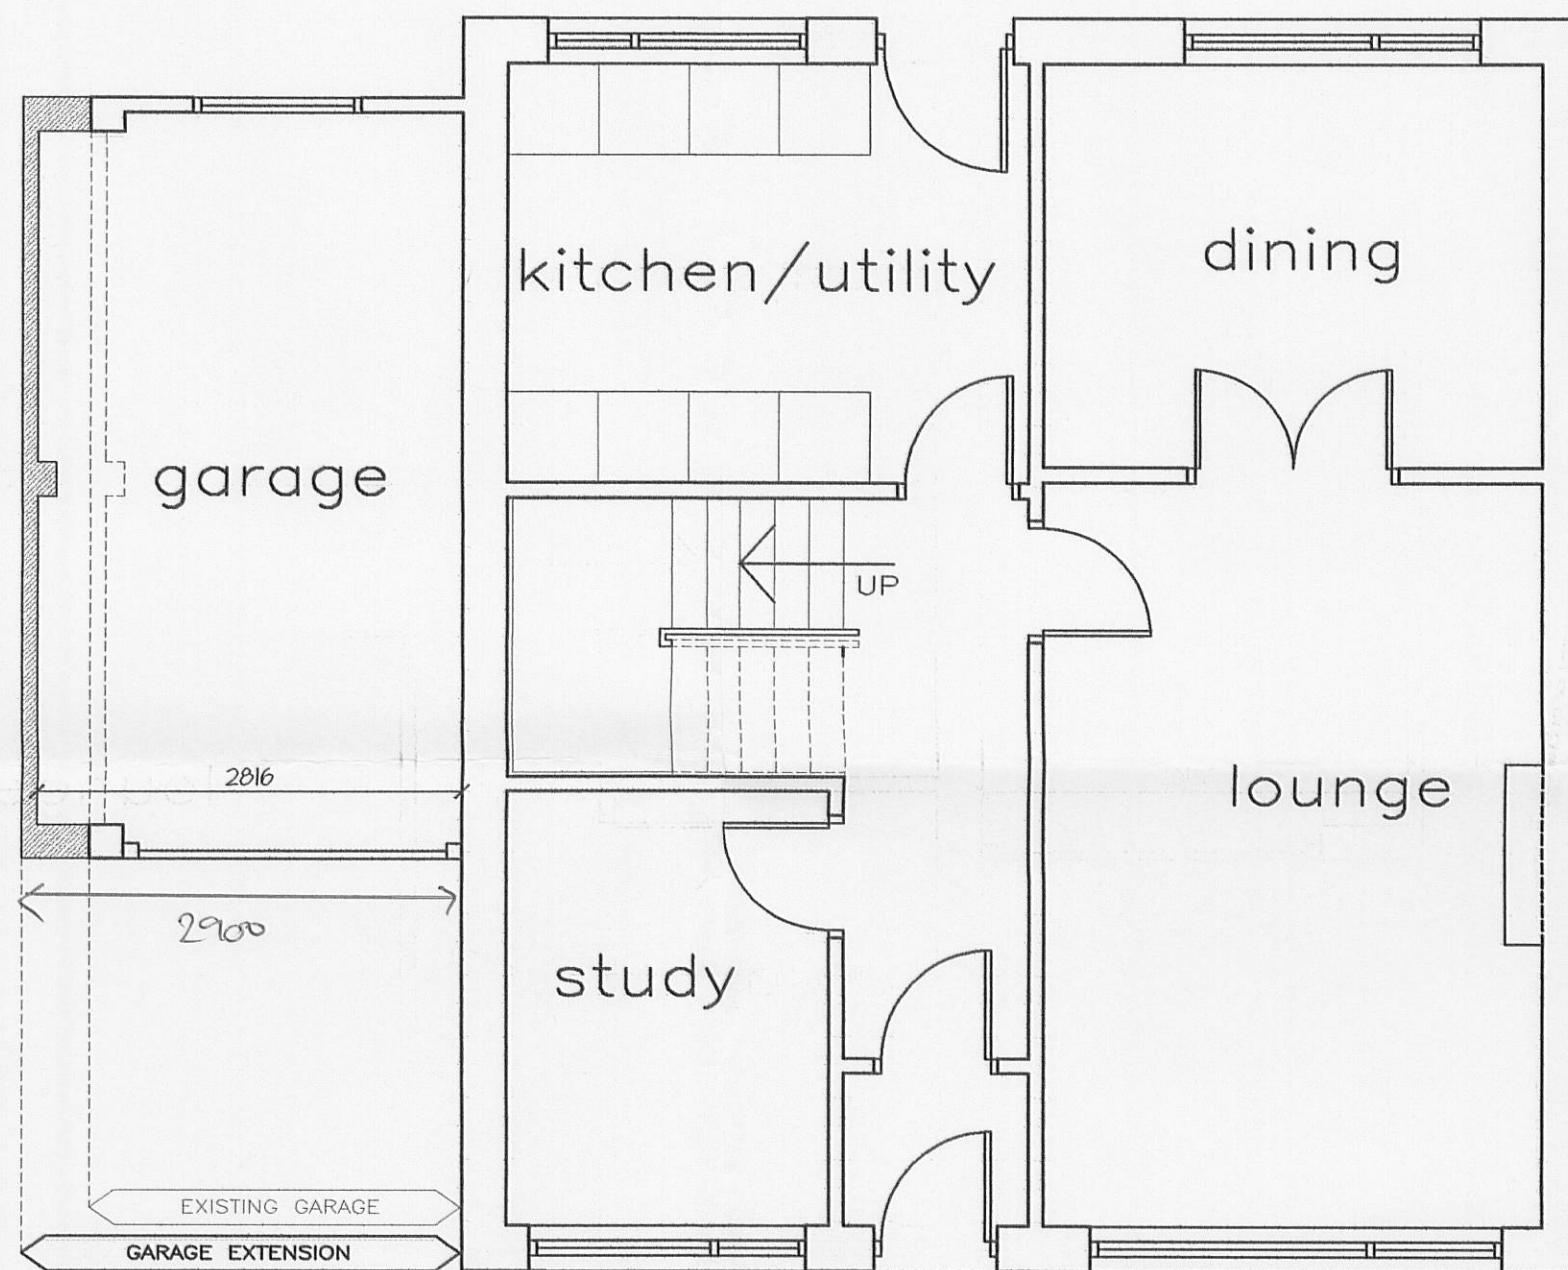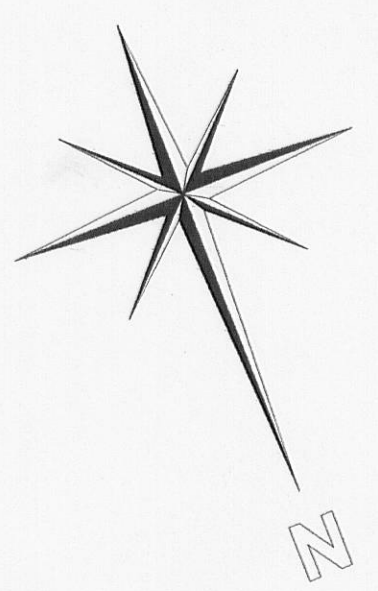

ground floor

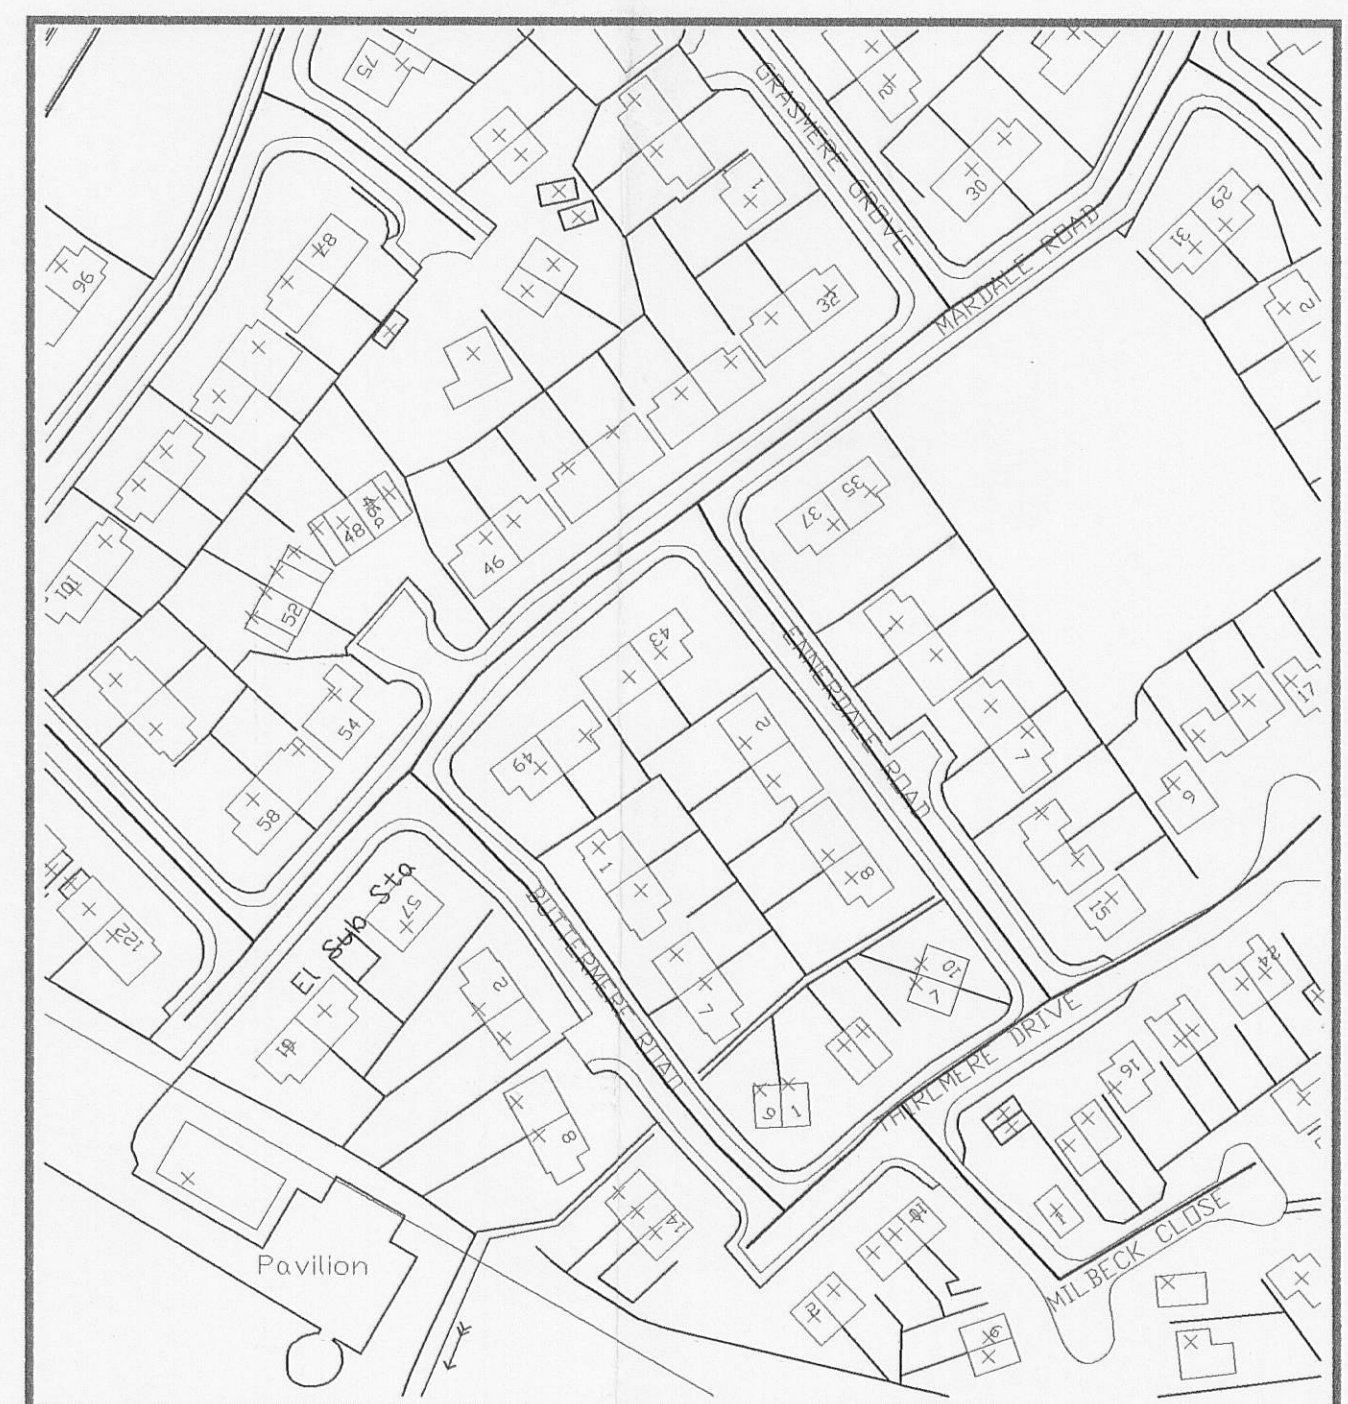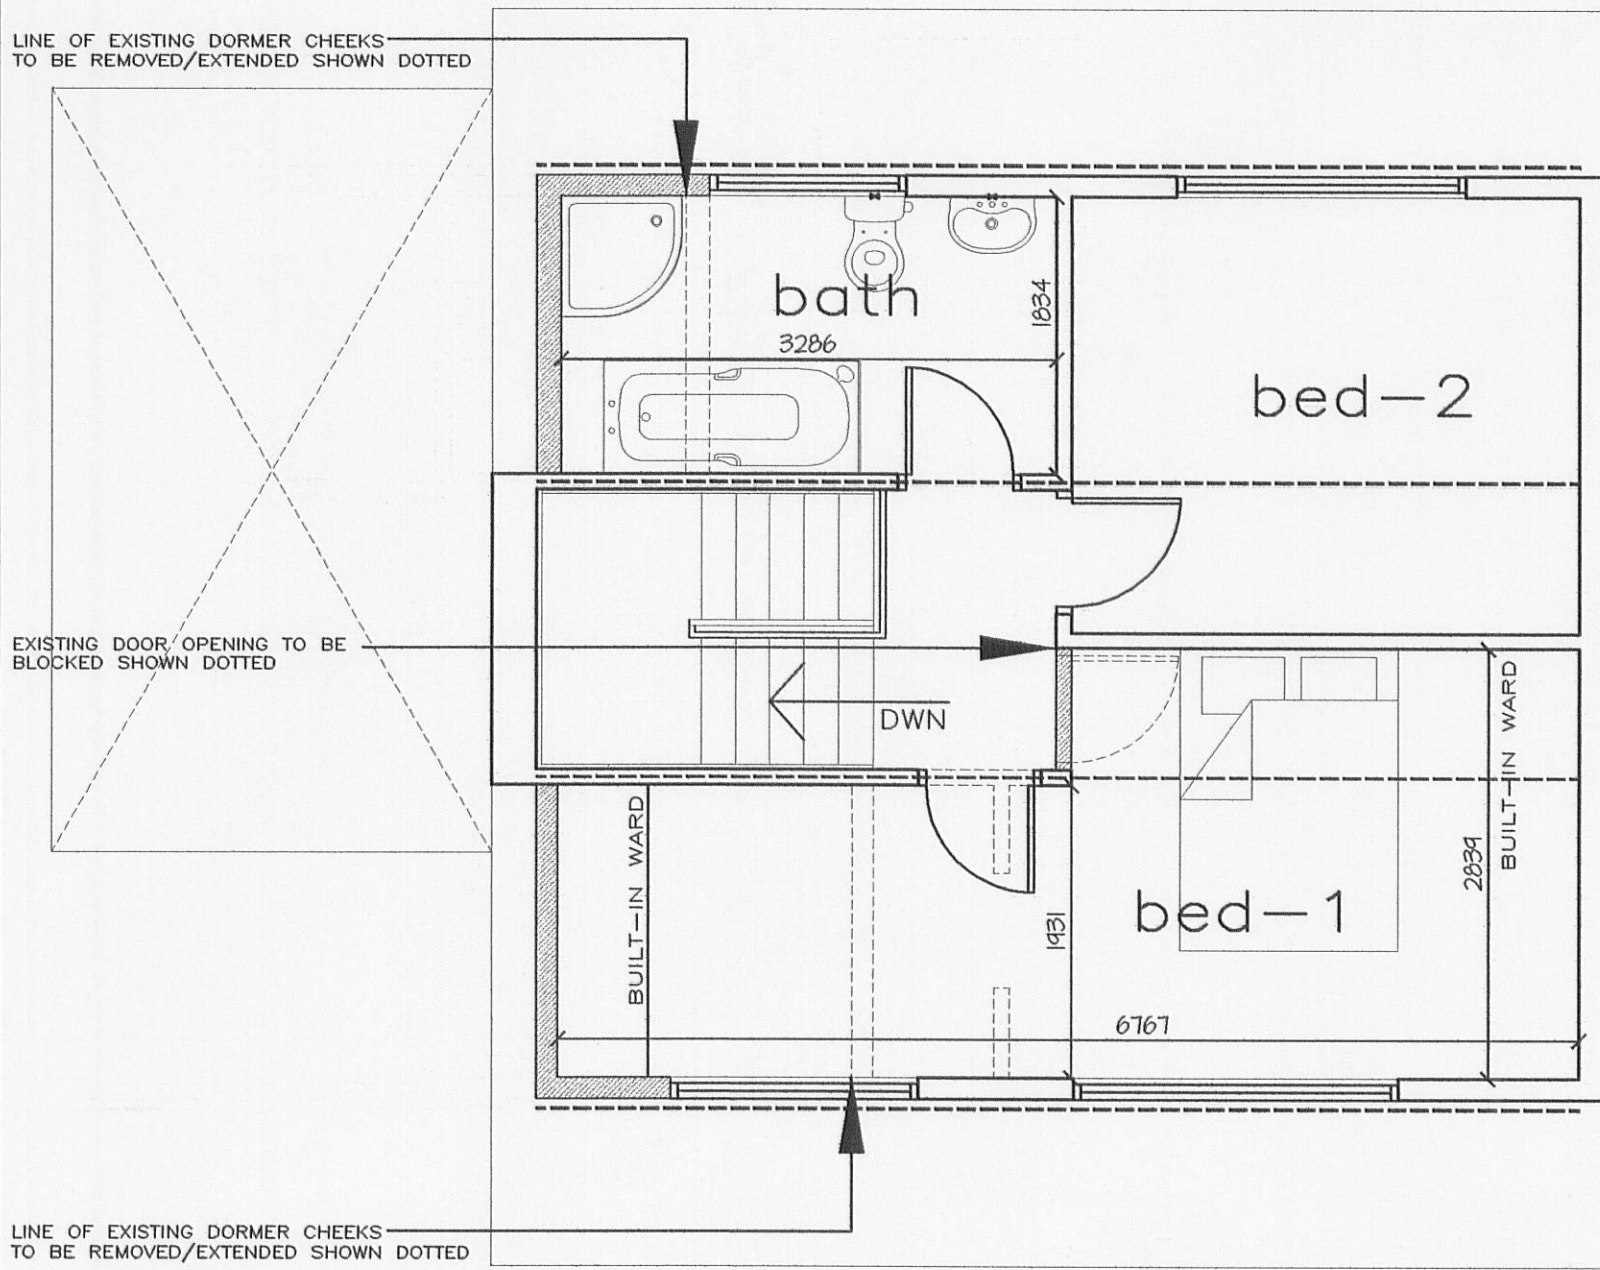

O.S. LOCATION PLAN (1:1250)

NOTES:

320070552P

DORMER EXTENSION
84 HACKING DRIVE
LONGRIDGE
PRESTON

PROPOSED
FLOOR LAYOUT(S)
ELEVATIONS

Scale: 1:50/1250....Drawn: J. Monks