



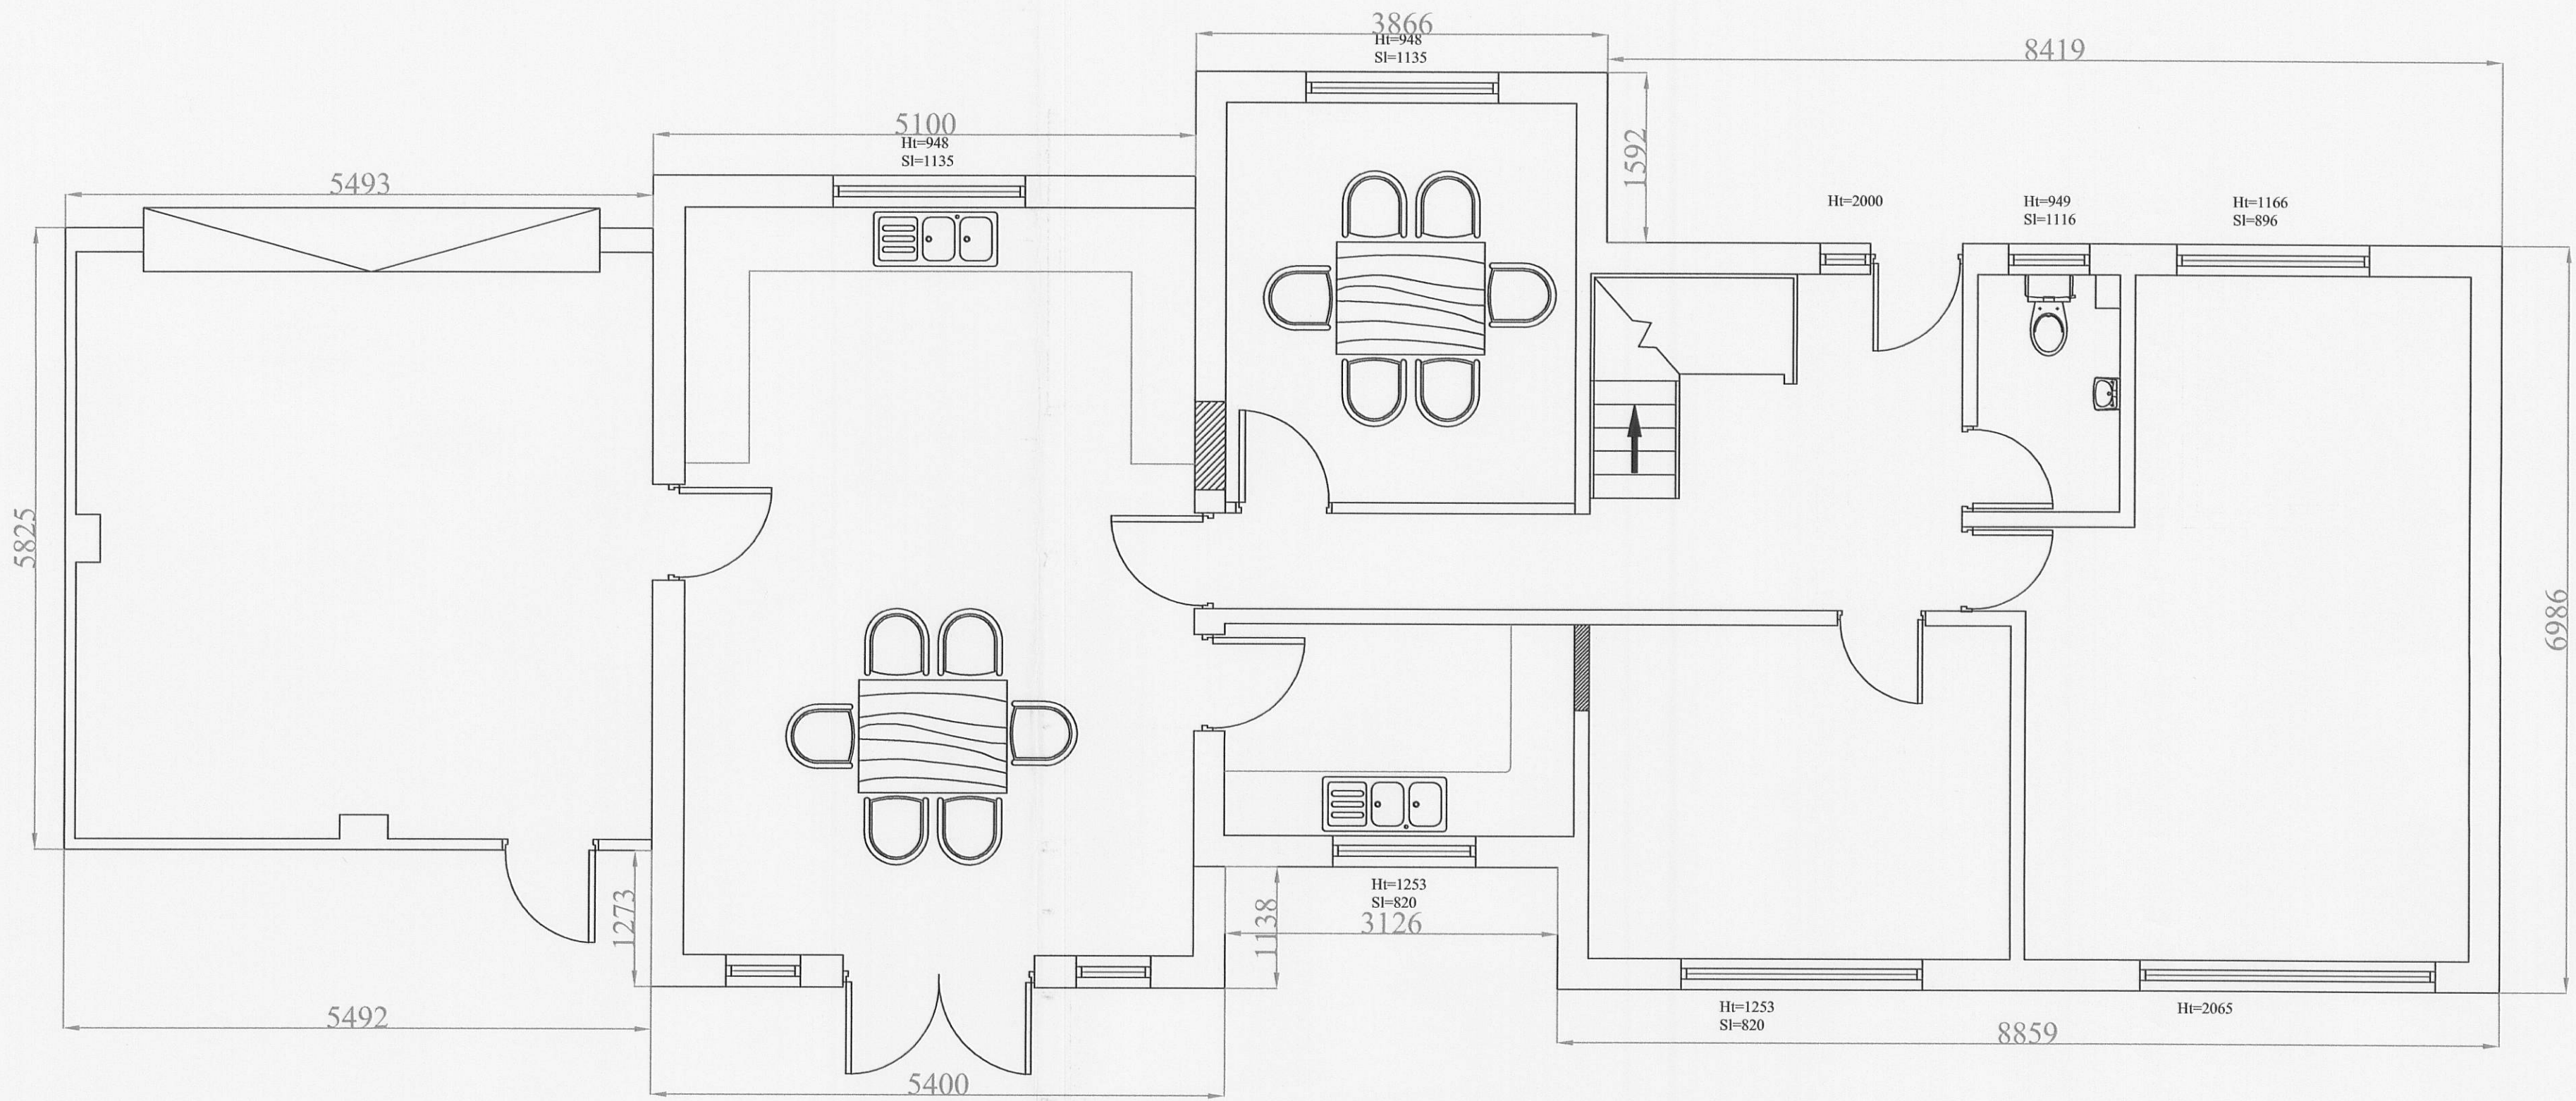


Ground Floor Plan.

Scale = 1:50

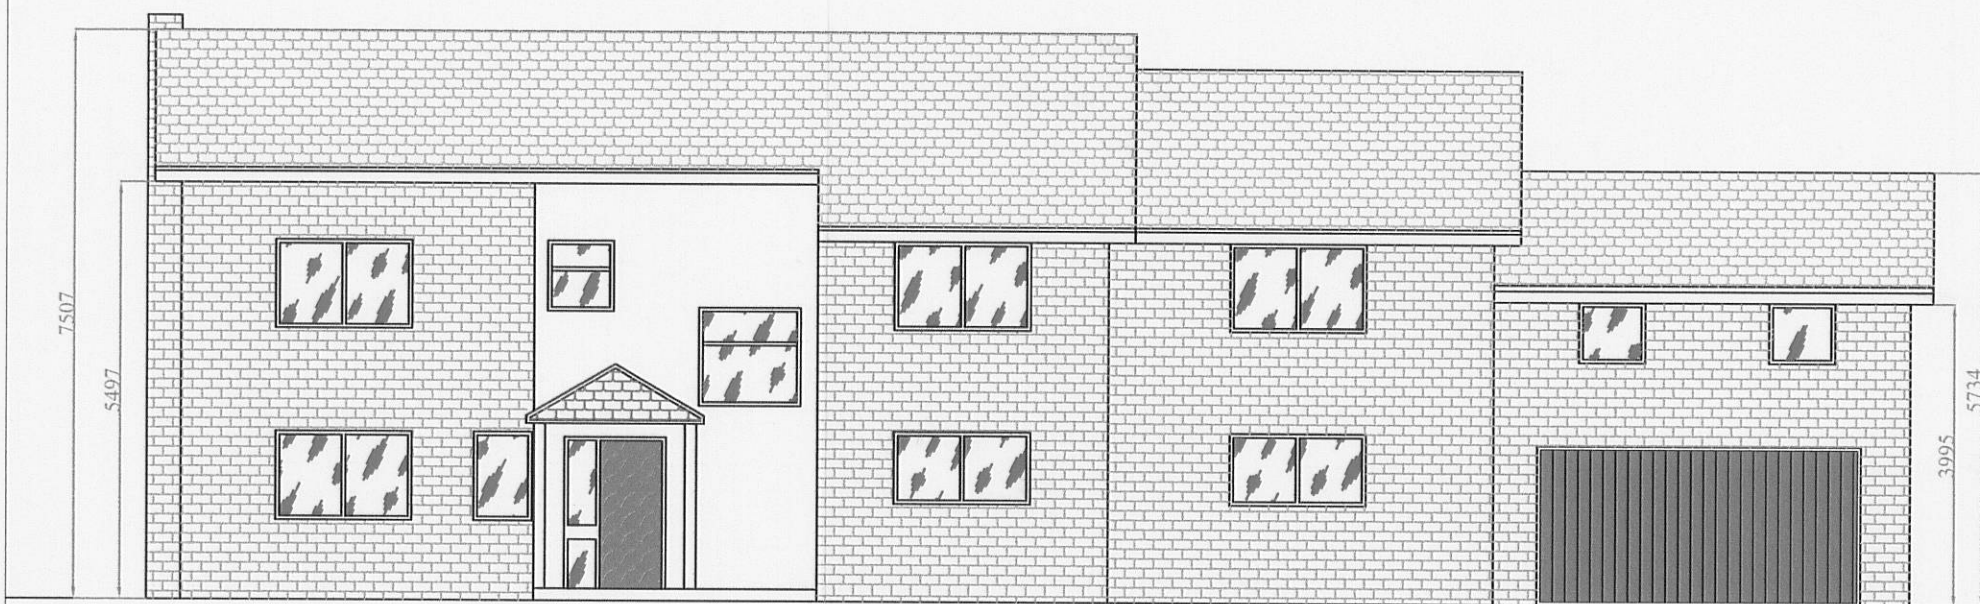


Scale = 1:100

Front Elevation.

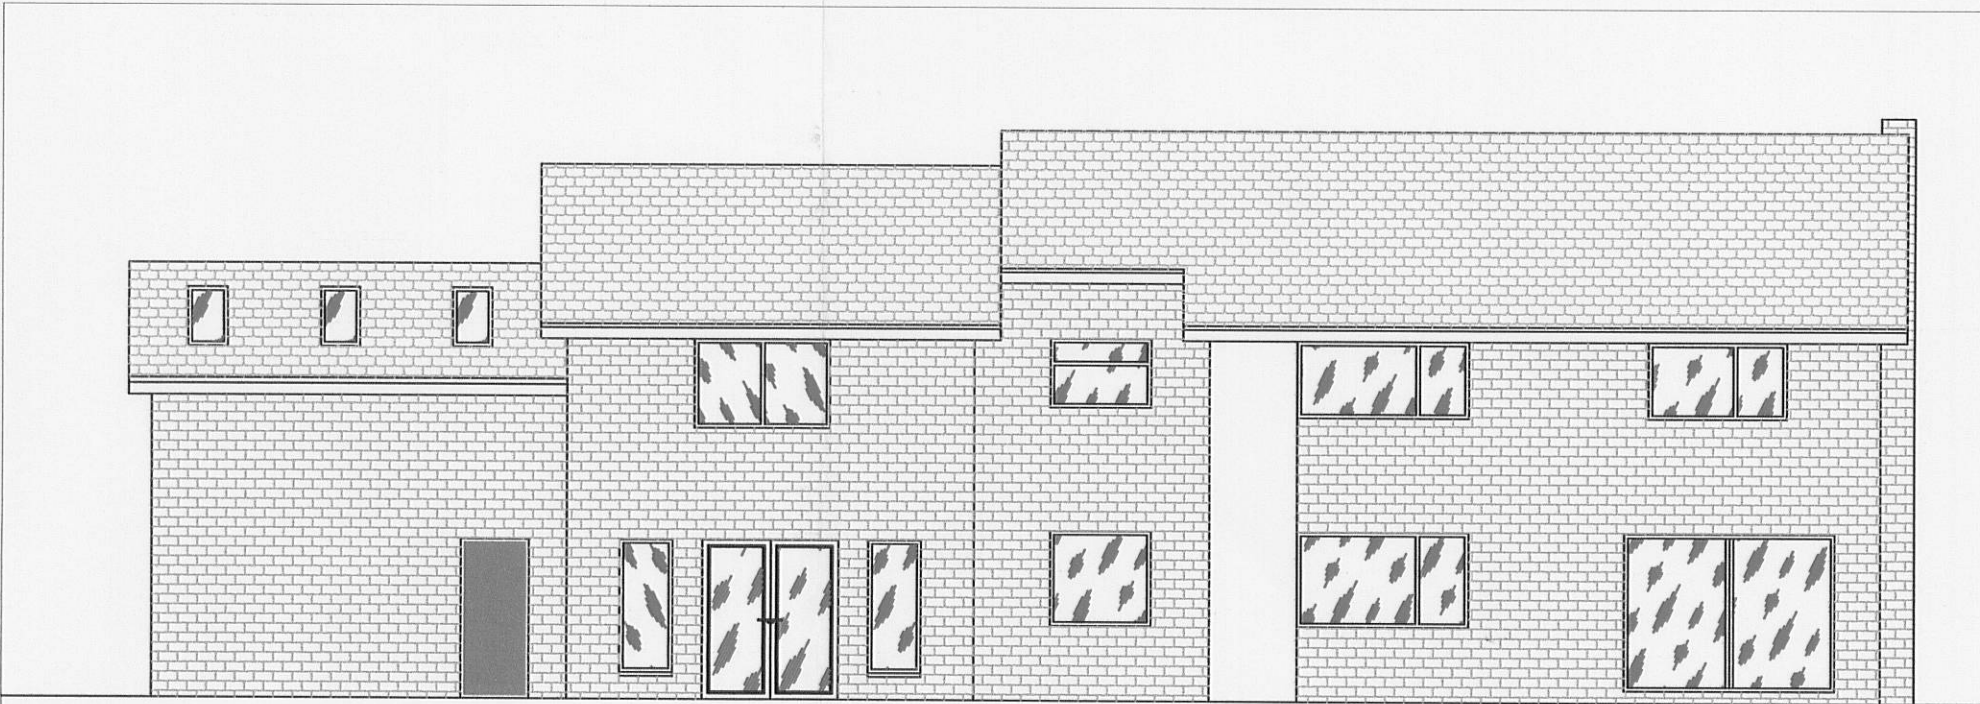


Scale = 1:100

Rear Elevation.

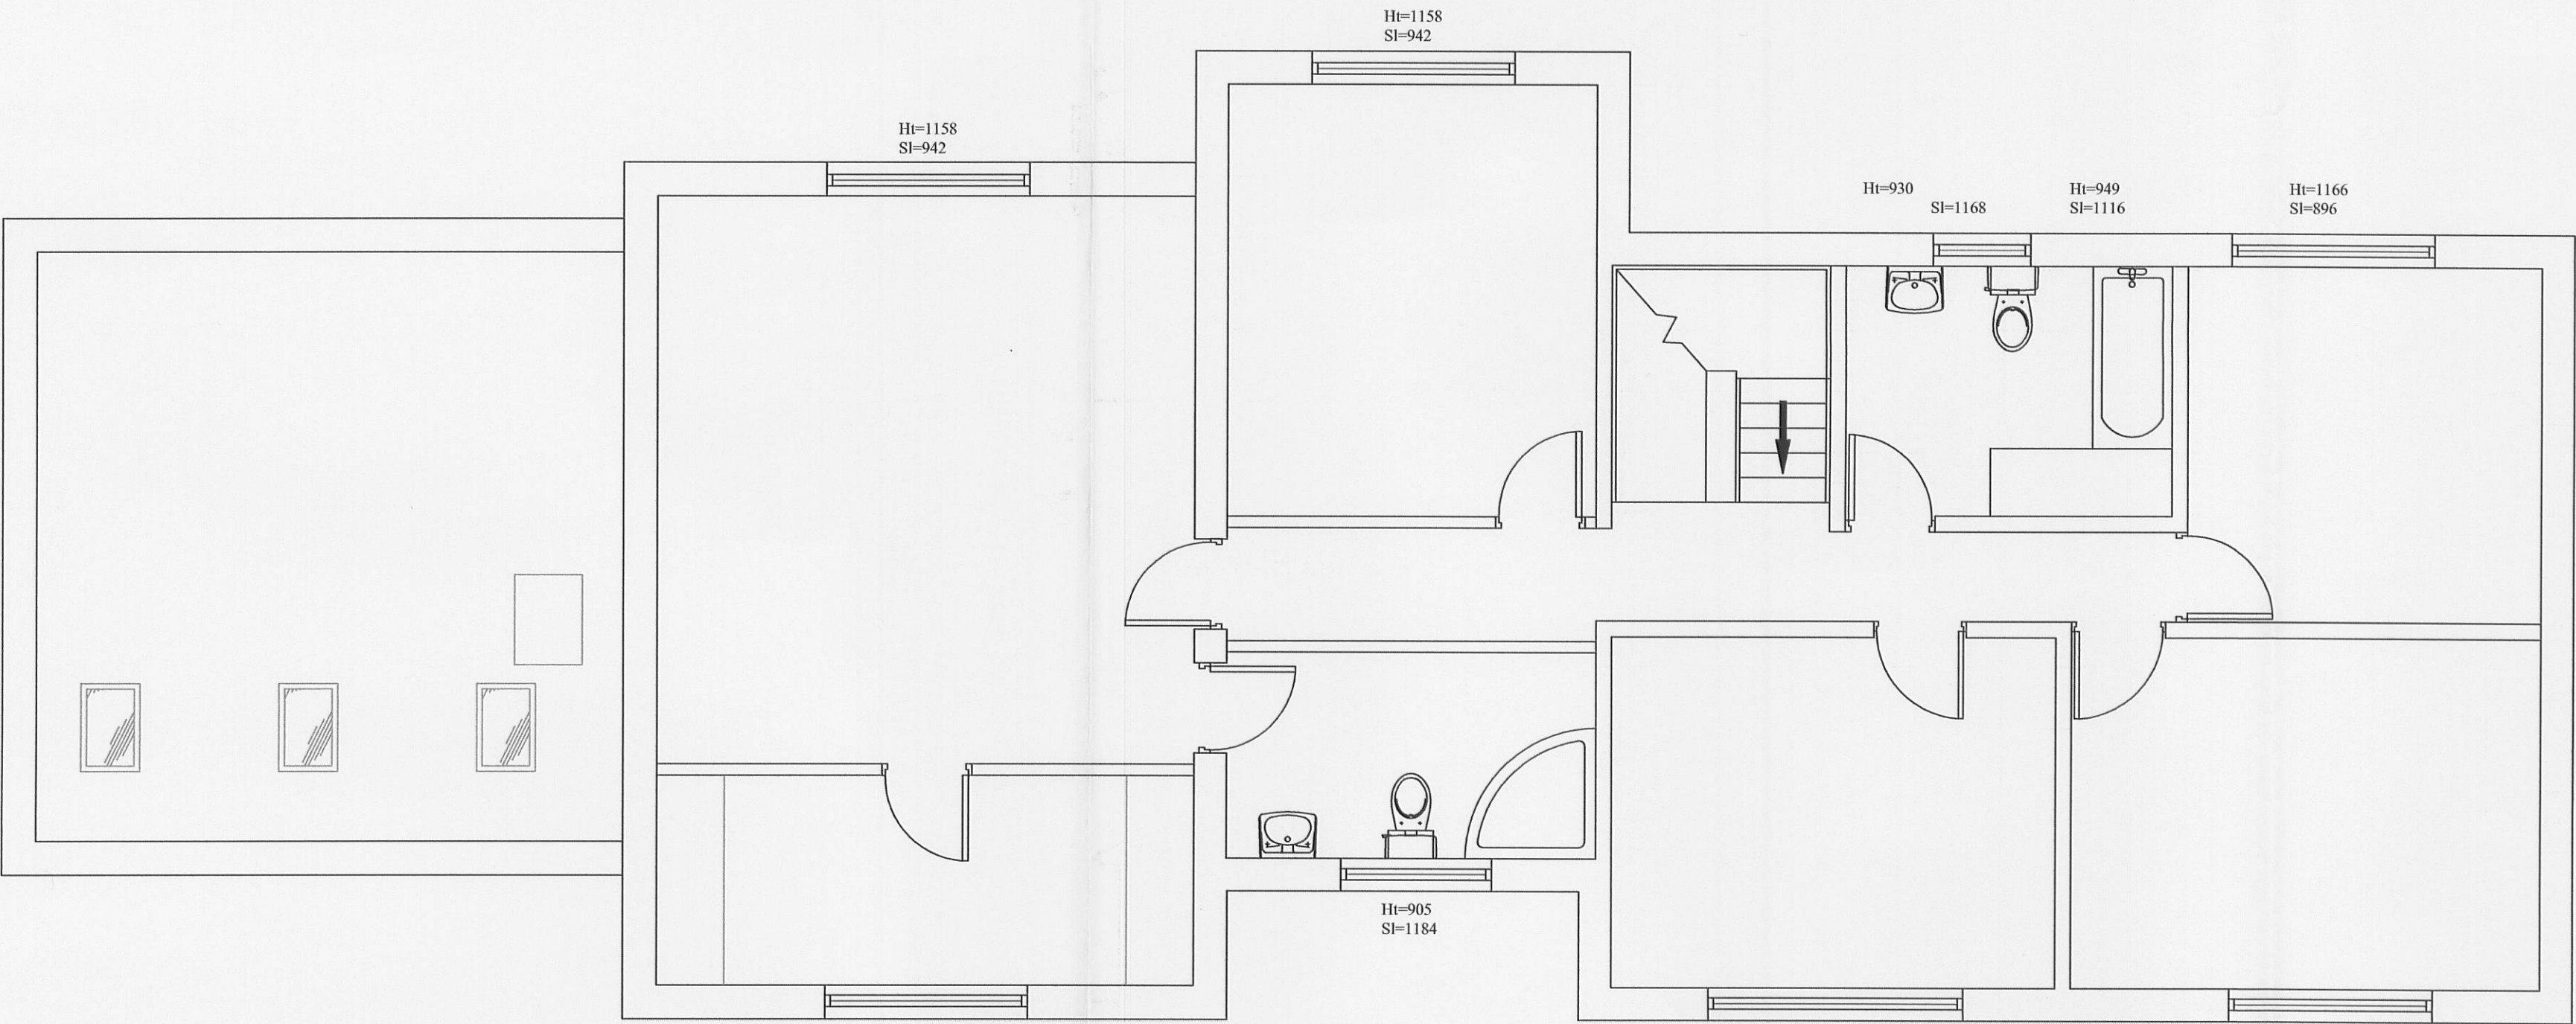


First Floor Plan.

Scale = 1:50

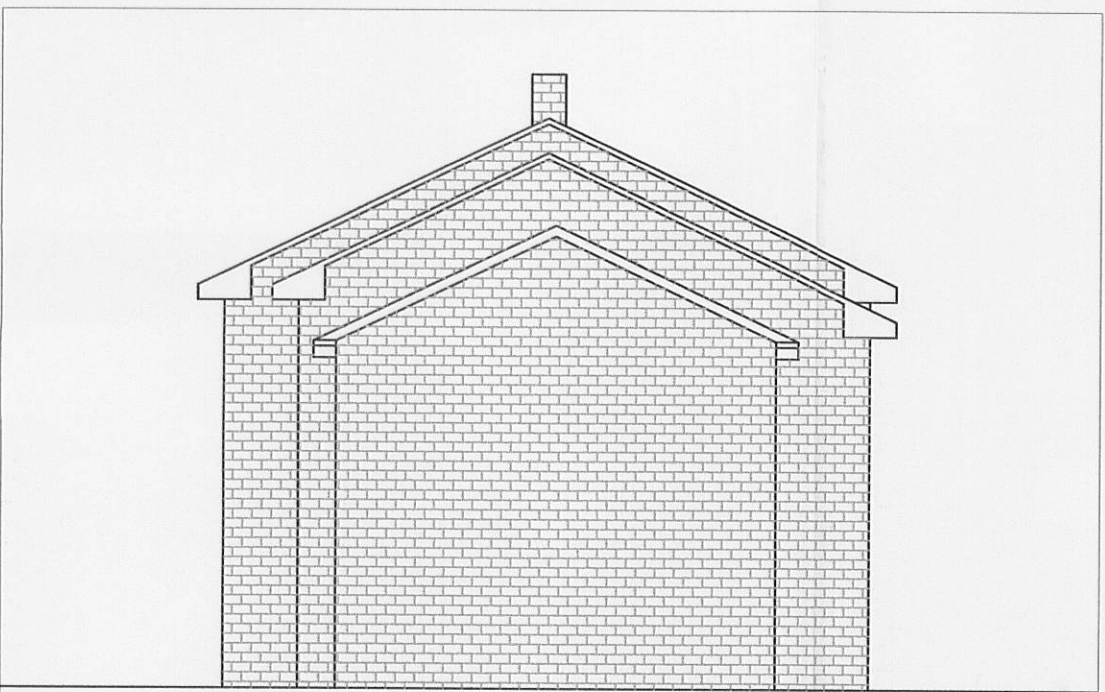

Scale = 1:100

Side Elevation.

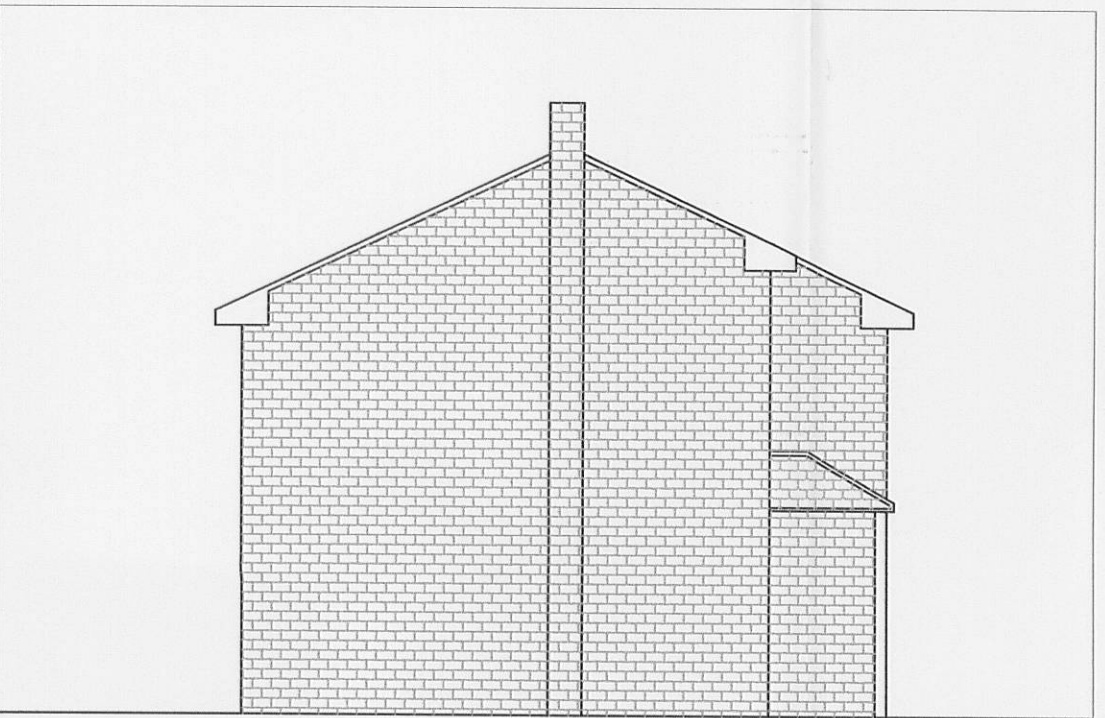

Scale = 1:100

Side Elevation.

32007053

Amend -A ridge ht, garage window

J.HADFIELD. ENGINEERING,SURVEYING.			
Springs House, Chipping, Lancashire. PR3 2GQ. Tel 07740 929096. Fax 08708 362185			
Clients Details, Mr. & Mrs. A. CAUSE.			
Project Details, PROPOSED PLANS & ELEVATIONS.			
Project Address, 30 SOUTHFIELD DRIVE WEST BRADFORD.			
Project Number, 121/201	Date, APR. 07	Scale, 1:50 1:100	By, JH
DO NOT SCALE THIS DRAWING. CHECK ALL DIMENSIONS ON SITE.			
THIS DRAWING IS PROTECTED BY COPYRIGHT. IT MAY NOT BE REPRODUCED IN ANY FORM OR BY ANY FOR ANY PURPOSE, WITHOUT GIVING PRIOR WRITTEN PERMISSION FROM J.HADFIELD, ENGINEERING,SURVEYING.			