
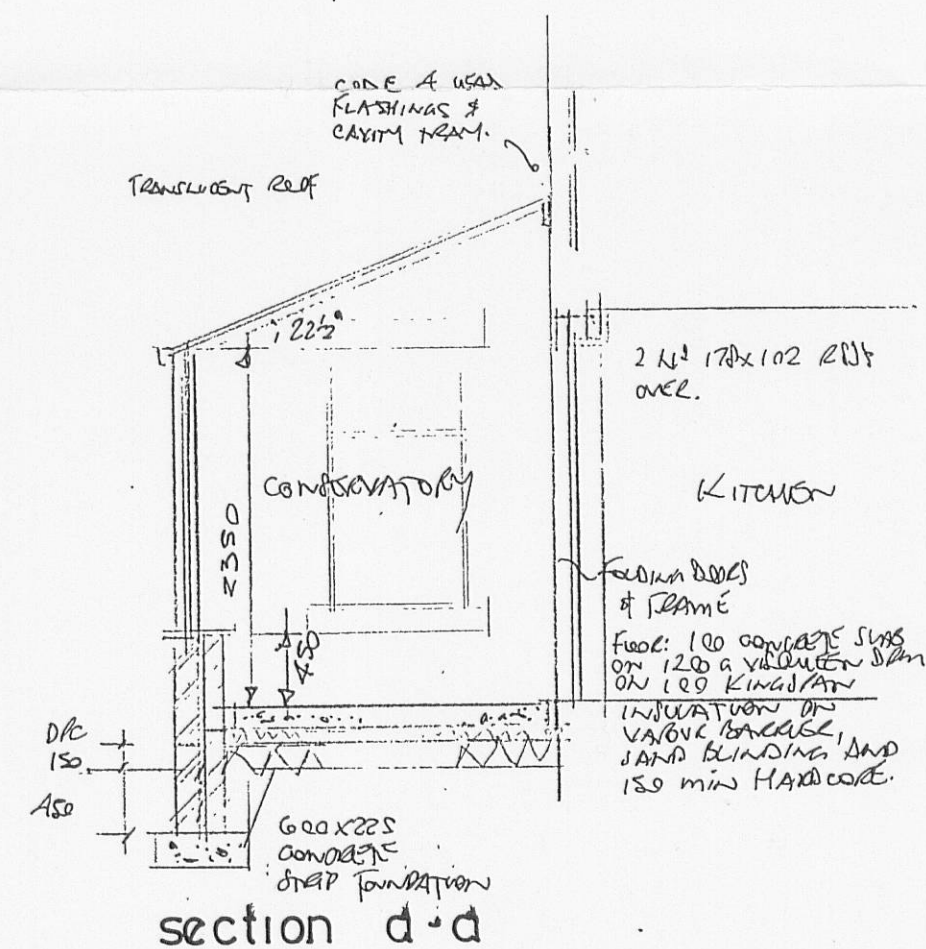
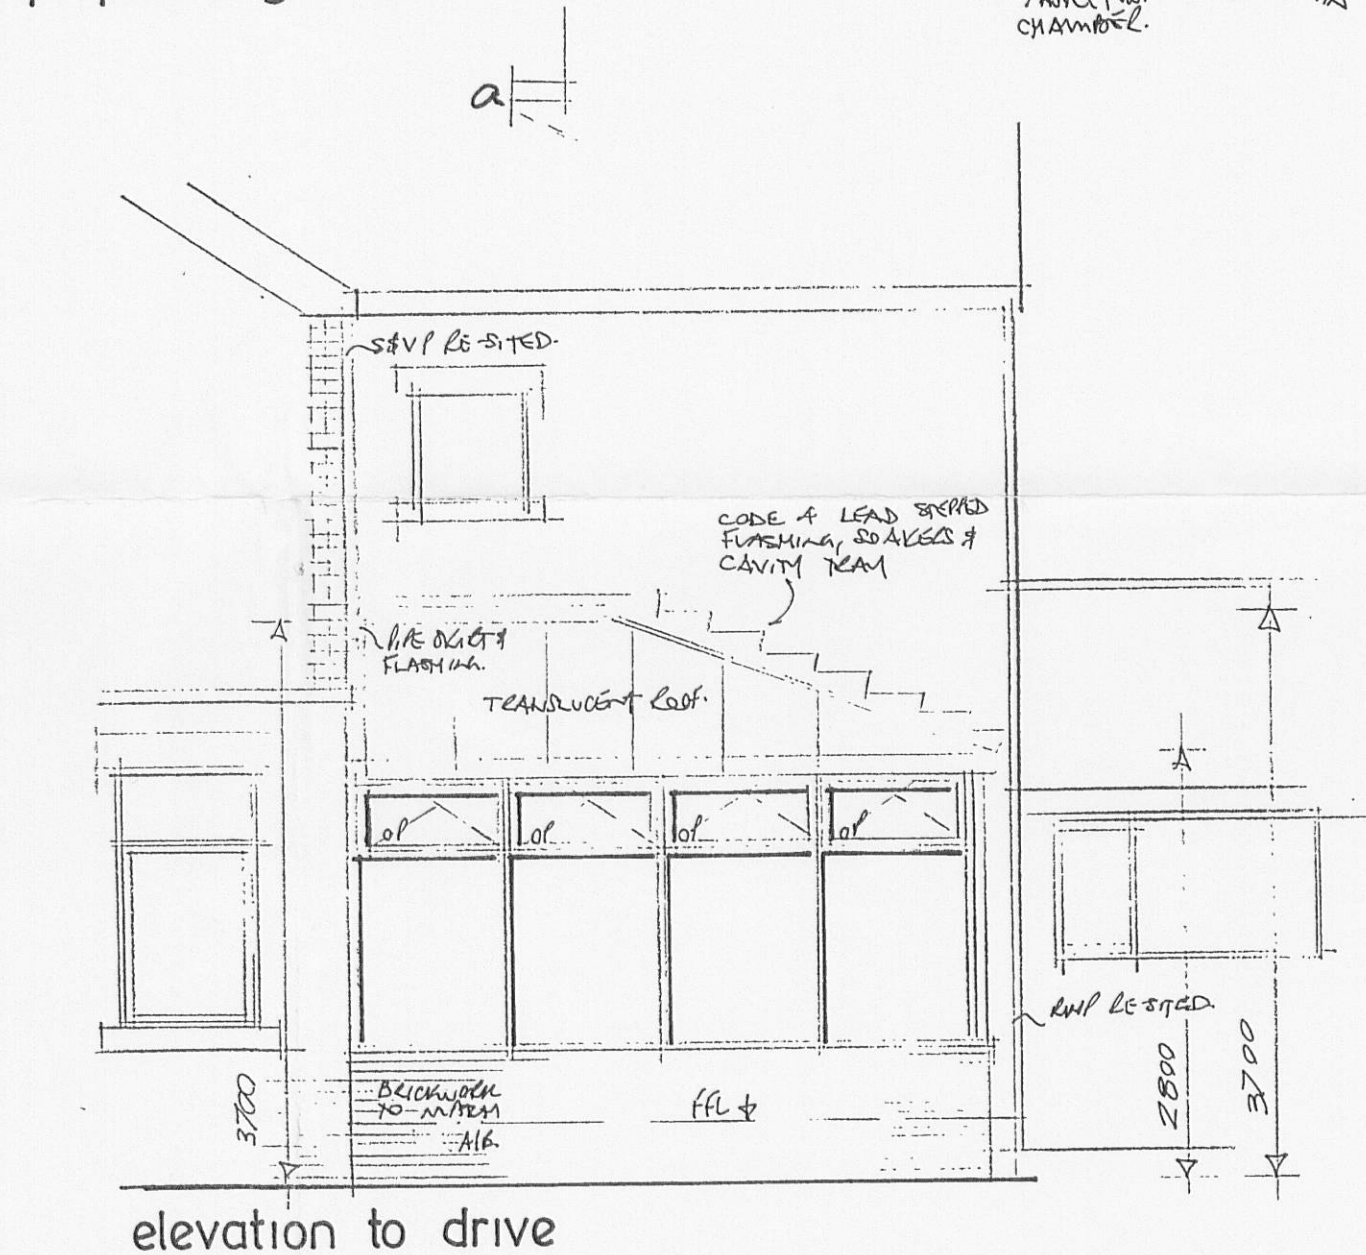


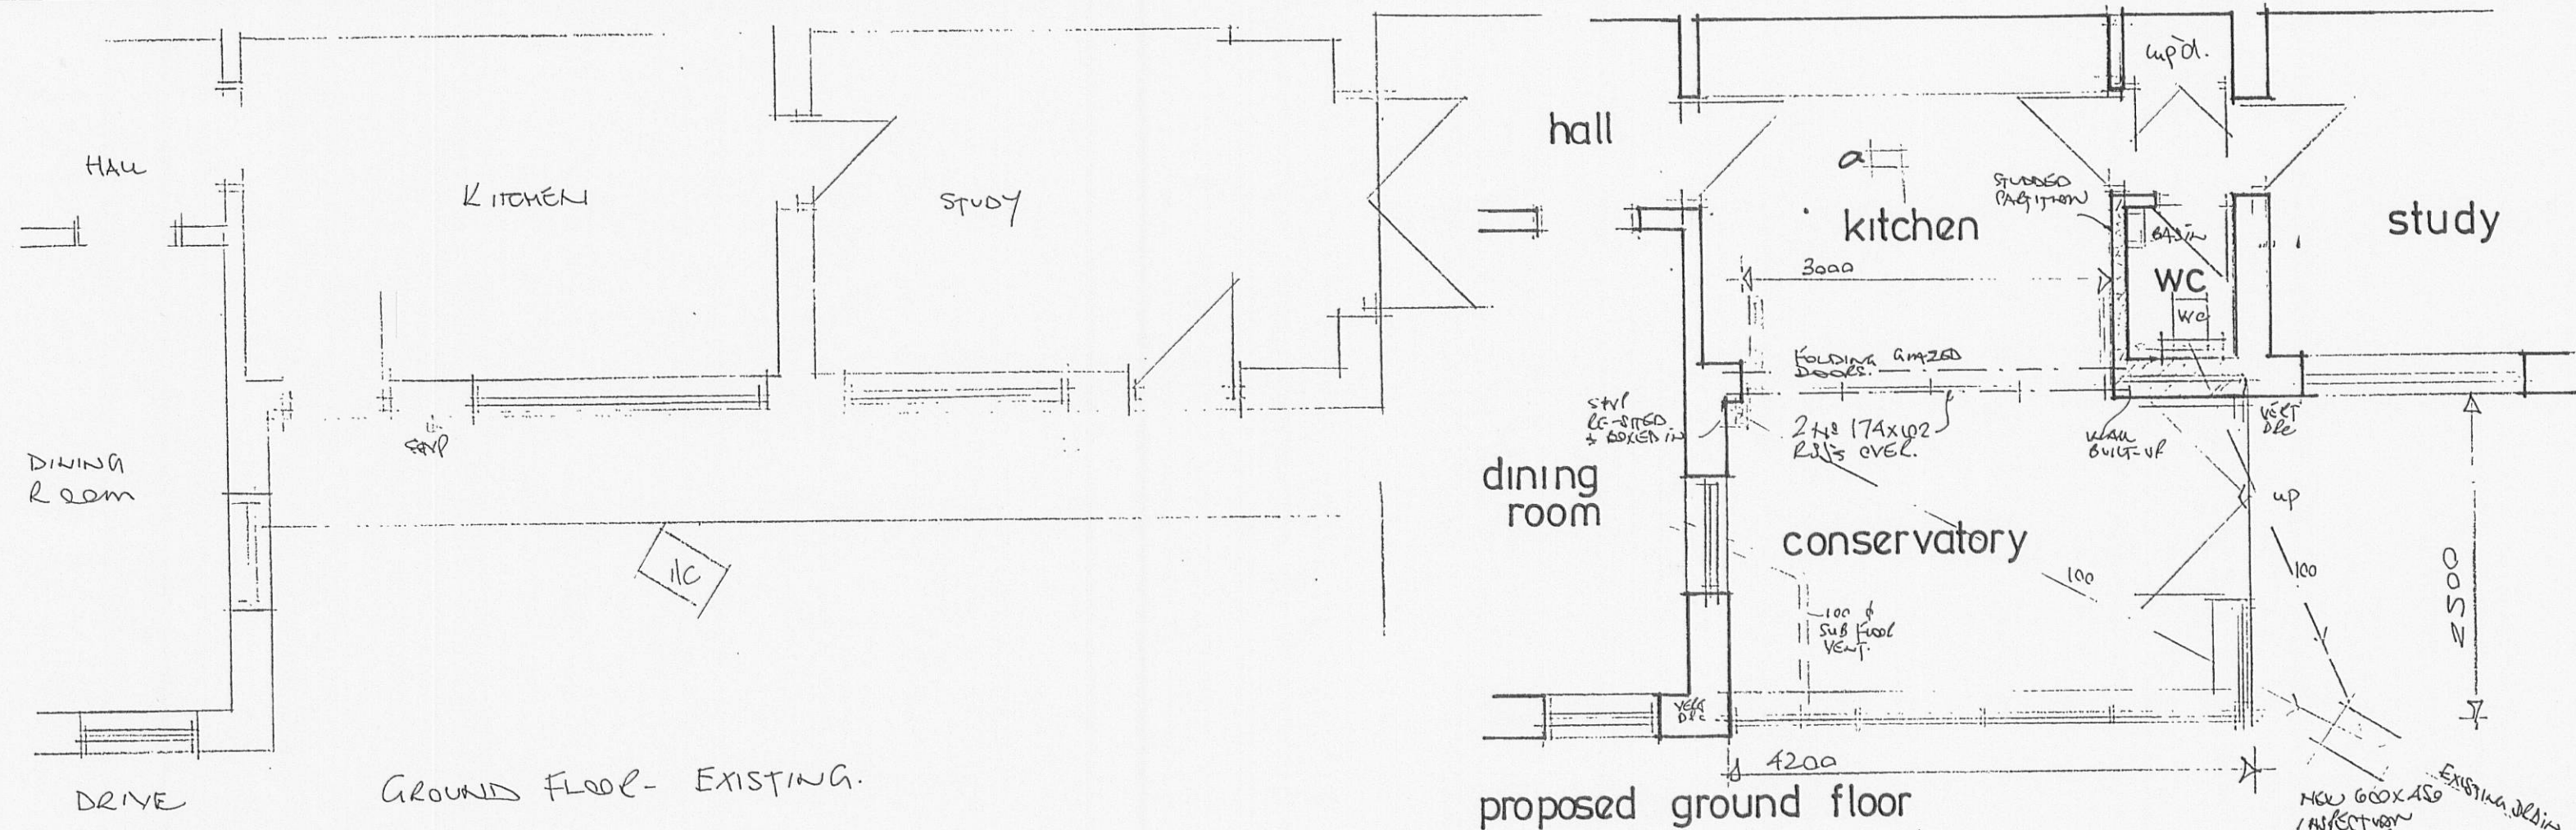

NOTES: EXISTING EXTERNAL WALL WITHIN TO BE REMOVED AND 2nd EBF INSTALLED AS SHOWN. BEAMS TO BEAL ON 180 CONCRETE RAFTERS & ENCASED IN 2 LAYERS OF 12.5 GYPSUM FIRELINE BOARD & SKIN.

NEW FLOORING DOGS & FLOOR.

NEW WALL BETWEEN KITCHEN & WC TO BE 100 X 50 STUDING AT 400 CTS, LINED BOTH SIDES WITH 12.5 GYPSUM FIRELINE BOARD & SKIN WITH 100 ROCKWOL INSULATION @ MIN DENSITY 10 kg / m<sup>3</sup>.

100 SUPERVENSIVE CONNECTION FROM WC  
TO EXISTING DRAIN (NEW INSPECTION  
CHAMBER) WITH 100 CONNECTION TO  
LEFT BEAD & LEAKING PLATE TO HAVE  
32 WASTE FROM WASH HAND BASIN.  
NEW CHAMBER BUILT IN 225 BEDDOWN  
ON 155 GONGCEP CASE WITH HEAVY DUTY  
GOLF AND FRAME  
WC TO HAVE EXTRACT GIVING MIN 3AIC  
CHAMBER) HAVE WITH 15MIN. OVER-GE.  
UNIT TO OPERATE IN CONJUNCTION WITH  
LIGHT SWITCH.  
WATER TO CONSERVATORY TO BE FROM BECH  
OUTER WAF - 50 mm CANNY - 100 CONE. BUSH  
INNER WAF (PLASTIC) WITH 1/2" STEEL TIES  
& 50 mm KUNSPAN INSULATION.  
GLAZING TO CONSERVATORY TO BE DOUBLE-GLAZED  
WITH 16mm ALCON FILLED UNIT WITH  
PURIGATION & GLASS TO HAVE PANE. MIN V-GLUE  
1/8" W/MK. AN ALAZING WITHIN 100 mm  
OF FFL & TO DOUBLE-GLAZED TO BE EXIST GLASS.  
EXTRACT TO KITCHEN TO EXTRACT MIN  
GOLDEN.

320070560P

Proposed alterations  
Limecrest  
Whalley Road  
Pendleton  
Clitheroe scale 1:50