




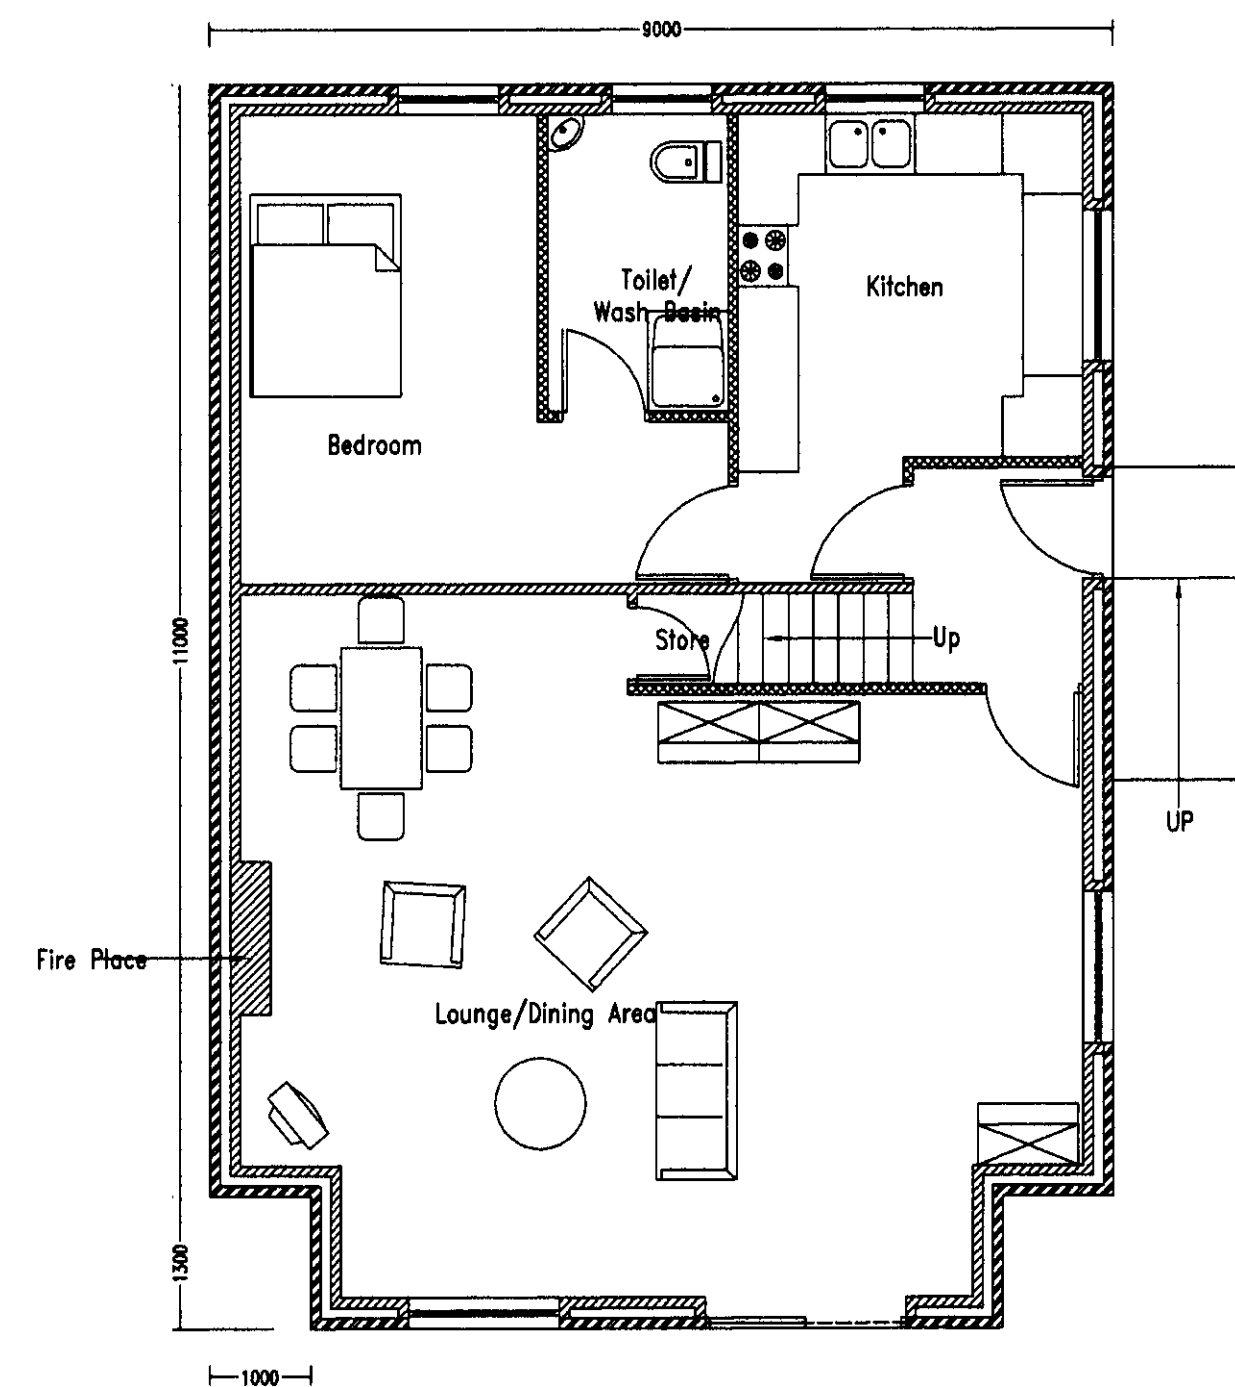

Ground Floor Plan
(1:75)

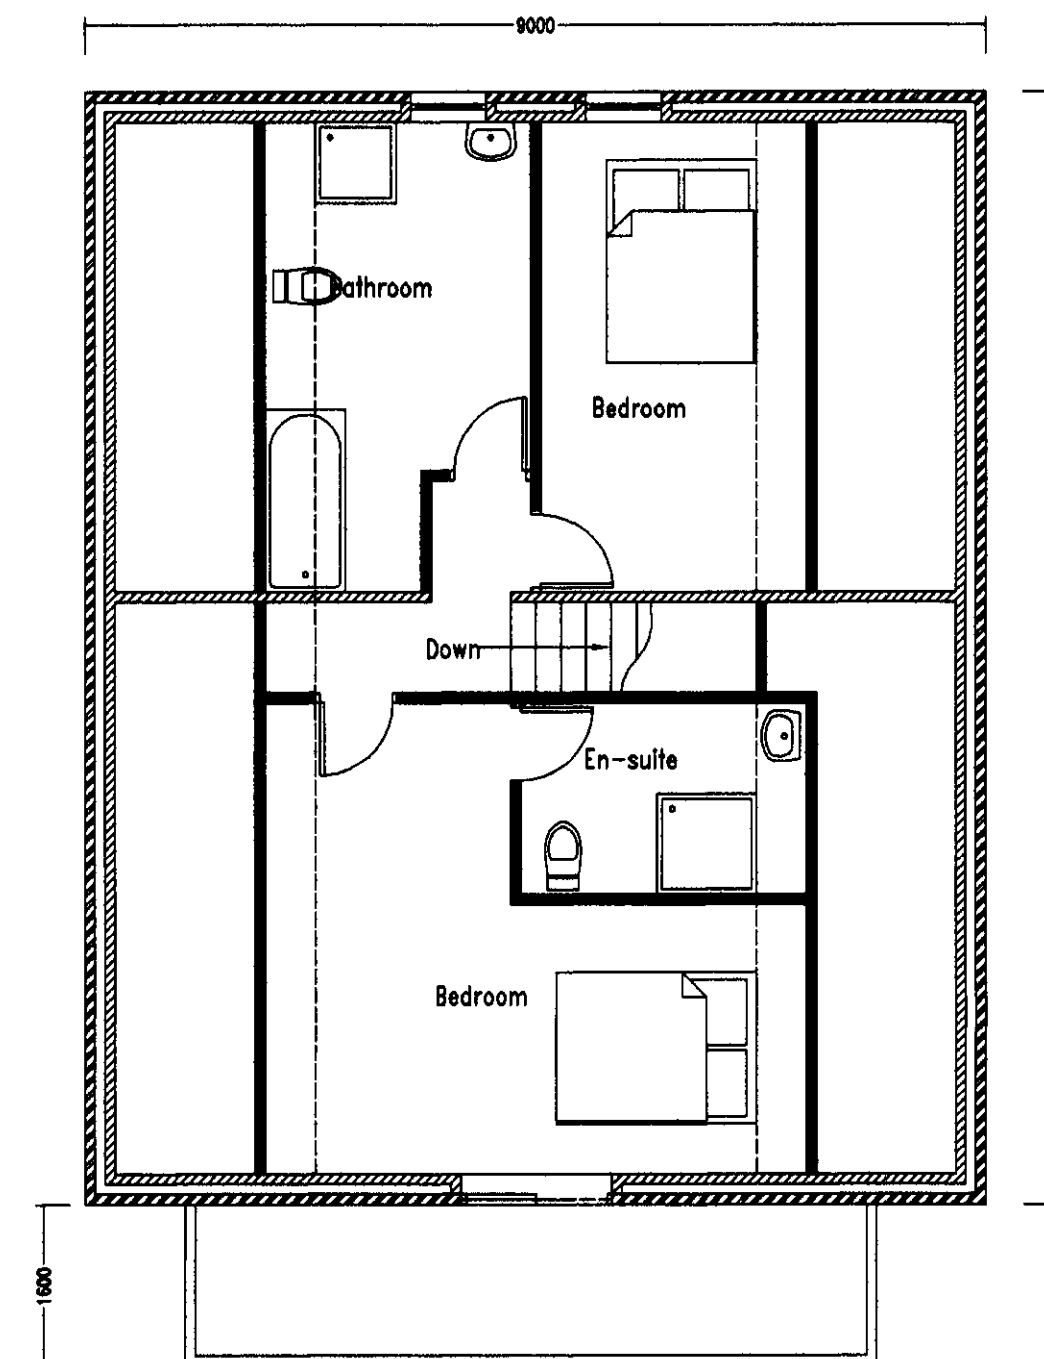

First Floor Plan
(1:75)

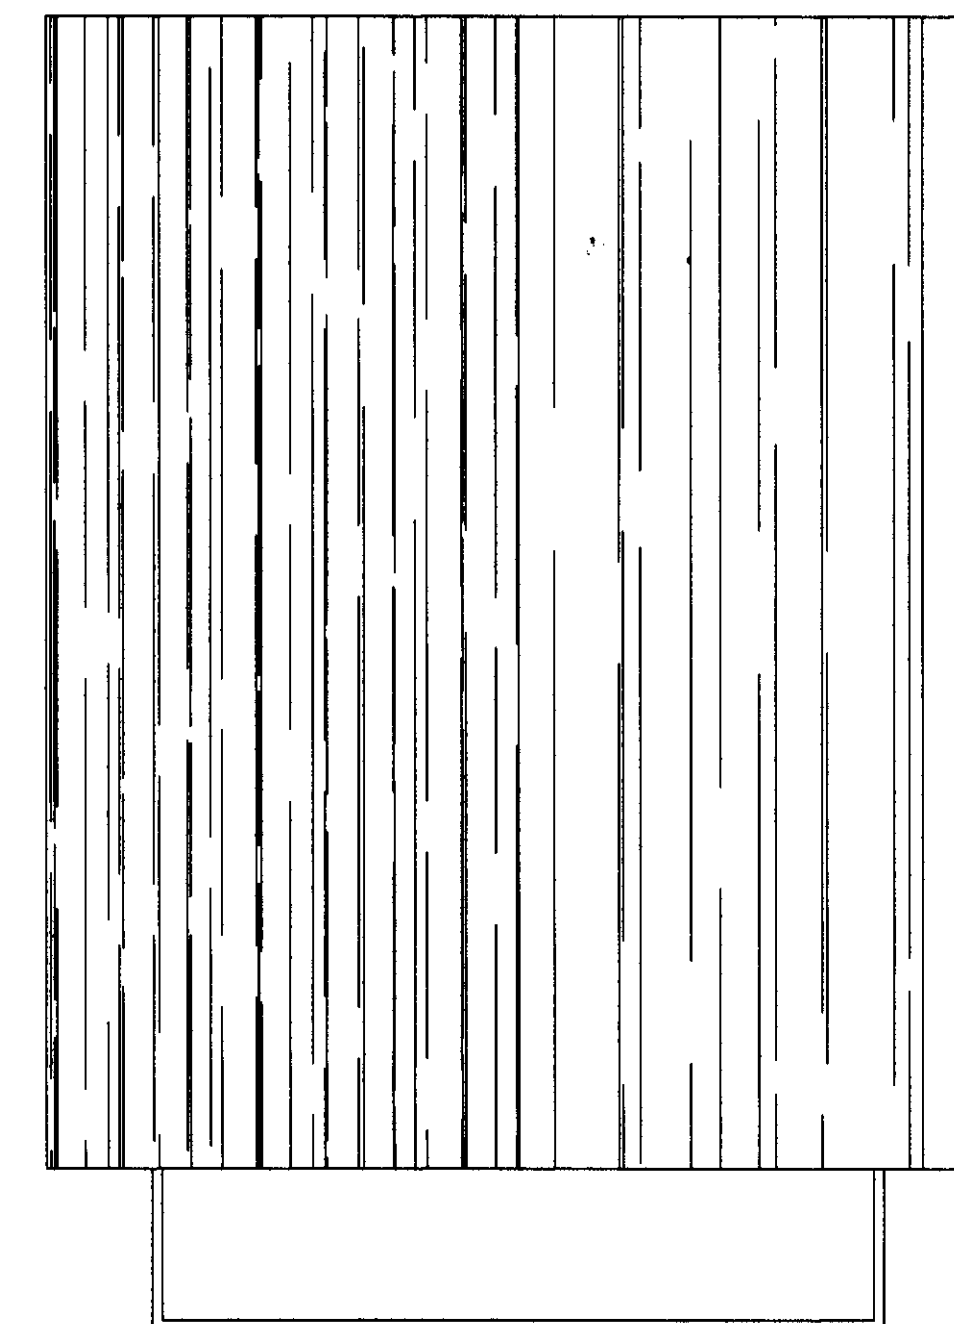

Roof Plan
(1:75)




Front Elevation
(1:75)



Rear Elevation
(1:75)



Side Elevation
(1:75)

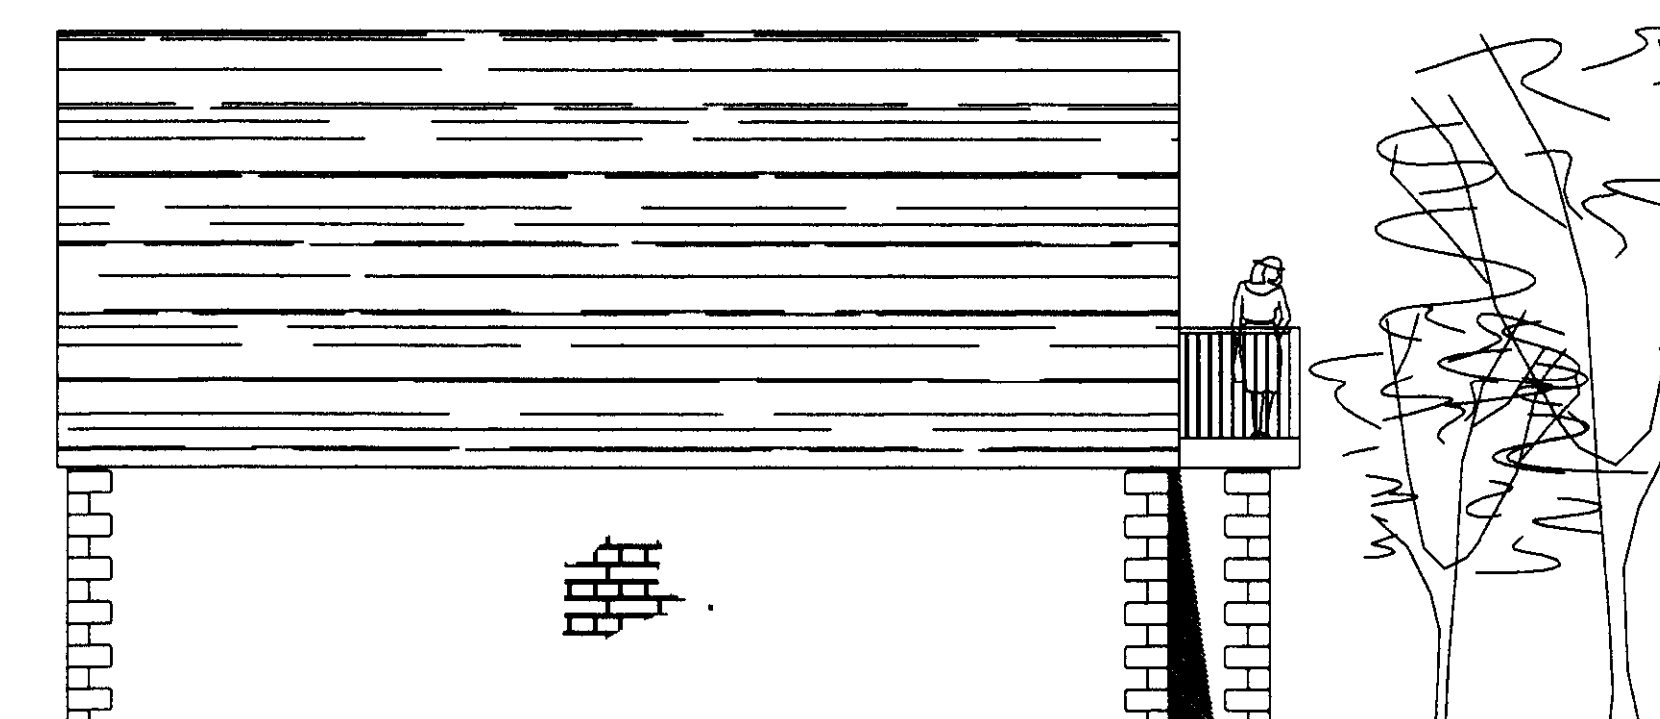

Side Elevation
(1:75)

Do not scale off drawing: work to figured dimensions only.
All dimensions and levels to be checked on site before works commence.
This drawing is to be read in conjunction with all relevant Architect's, Consultant's Specialist's and Sub-contractors' drawings and specifications.
Report all discrepancies to Architect/Supervising Officer before work commences.

© COPYRIGHT 2001

Notes

1. All masonry to be random stone.
2. Roof material to be blue slate.
3. Window frames to be hardwood.

320070576P

Rev	Remarks	Date
B	DATE OF DRAWING UPDATED	24/05/07
A	DATE OF DRAWING UPDATED	12/02/07

Client

Paceform Ltd

D. J. LINGARD & ASSOCIATES LTD
CONSULTING CIVIL AND STRUCTURAL ENGINEERS
26 ST. JAMES STREET,
ACCINGTON, LANCASHIRE,
BBS INT.
TEL: (01254) 399711
(01254) 399044 FAX: (01254) 233804

Project Tourism Development
Greenbank Quarry,
Longridge

Drawing Proposed Random Stone
Chalet
- Plans & Elevations-

By JFD Date MAY'07 3688-18 R