




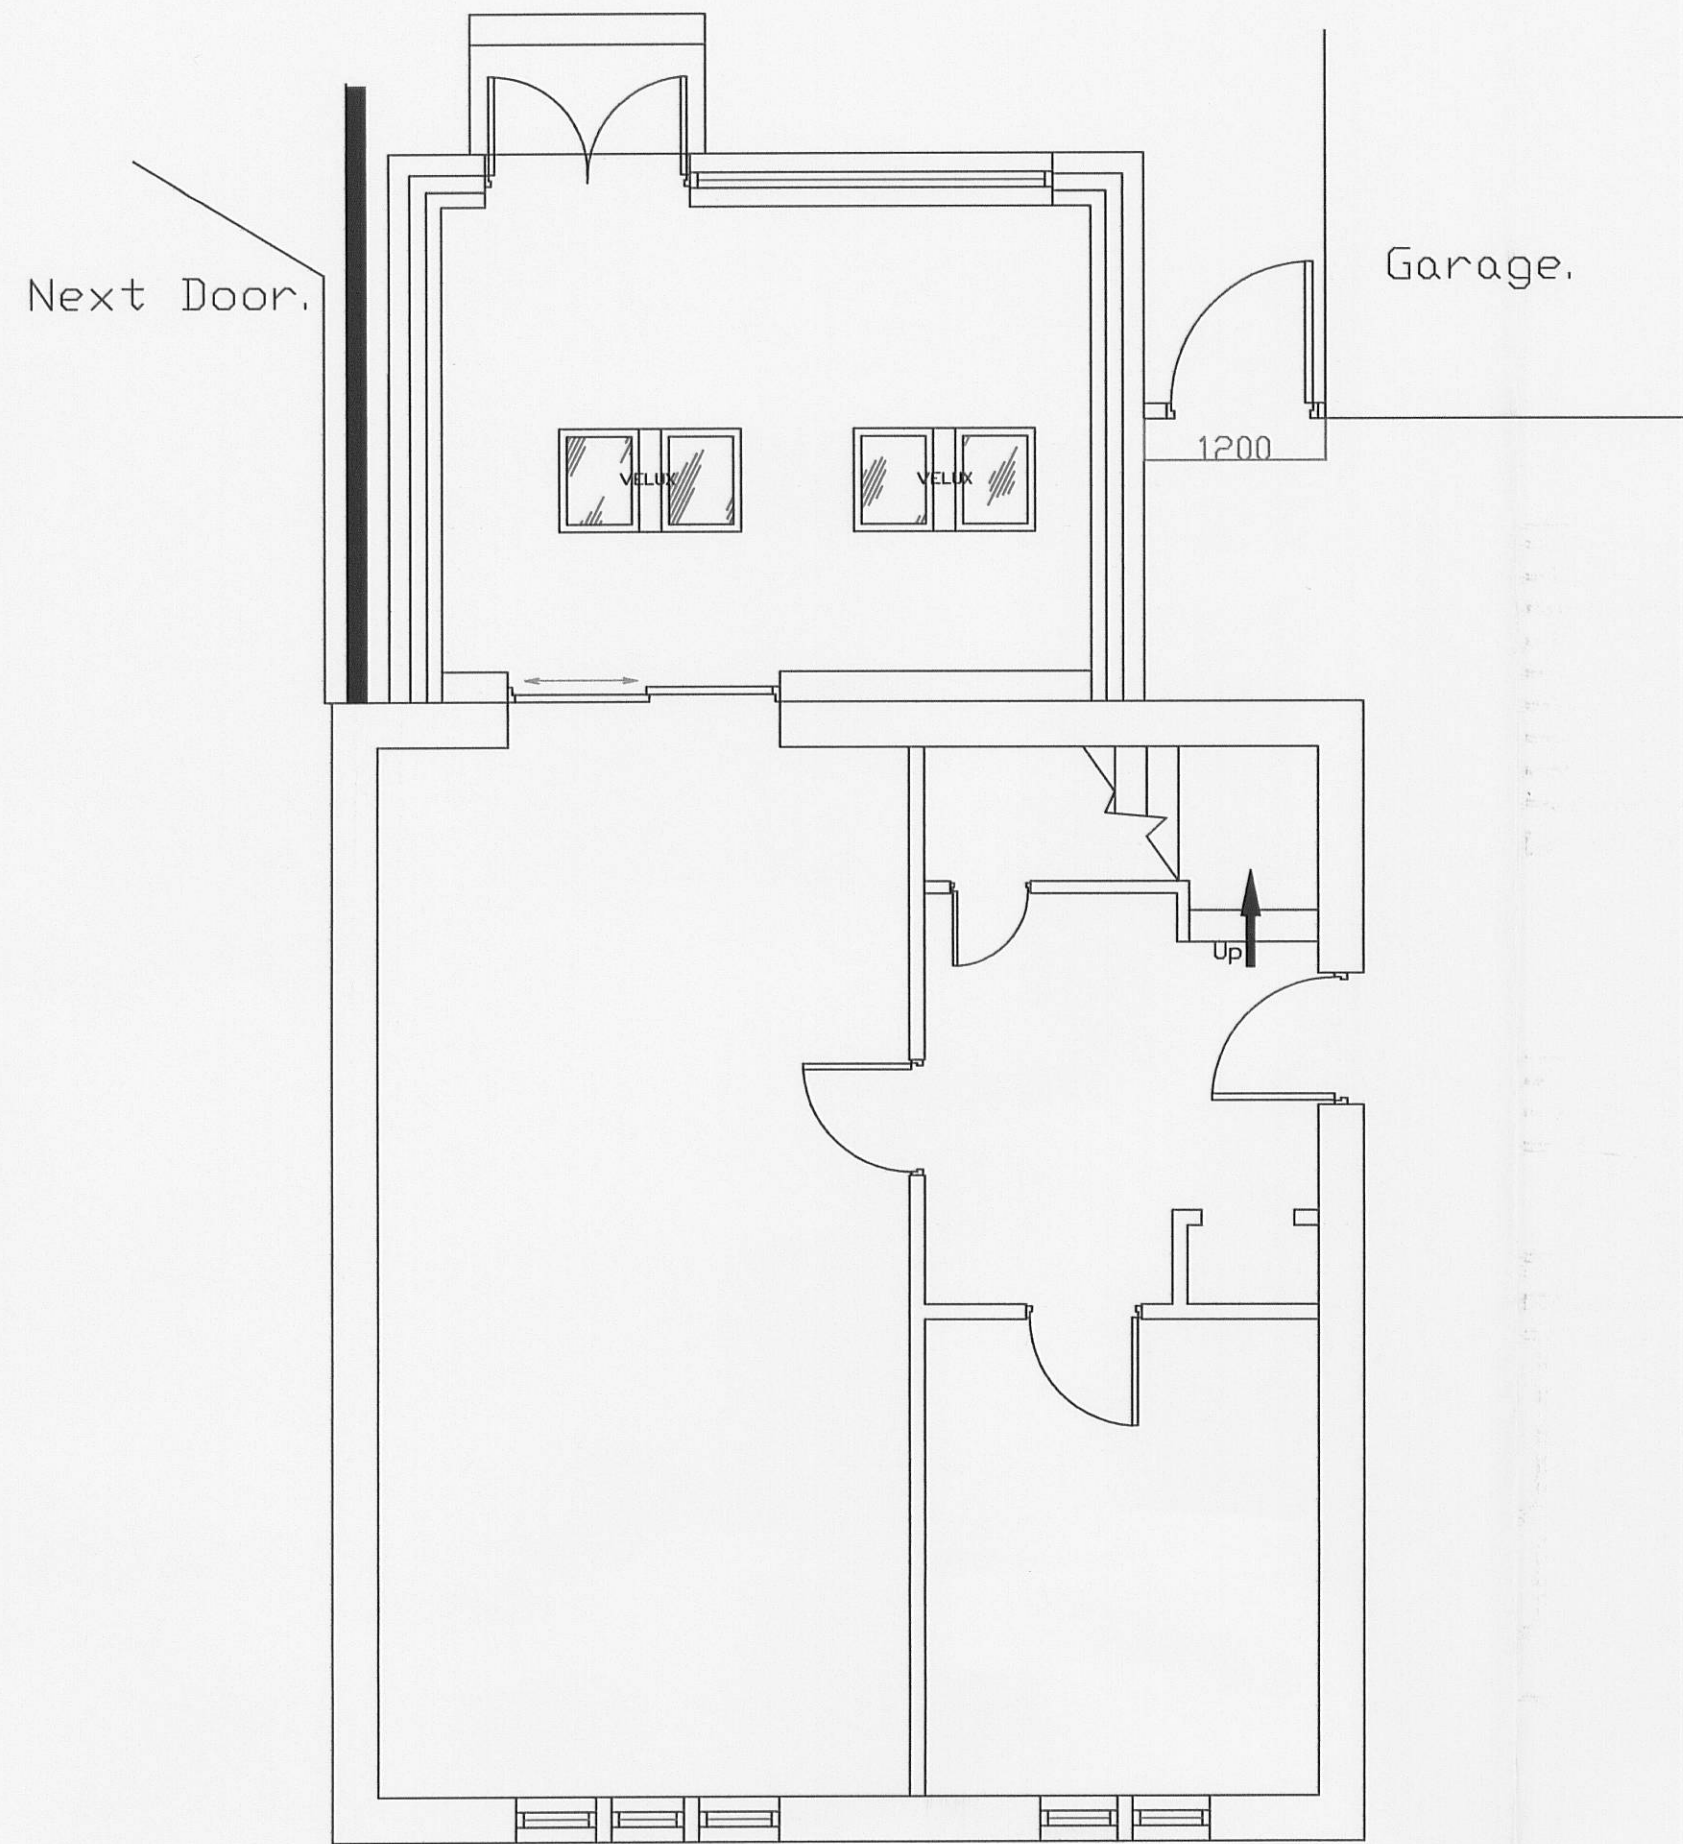


Ground Floor Plan.

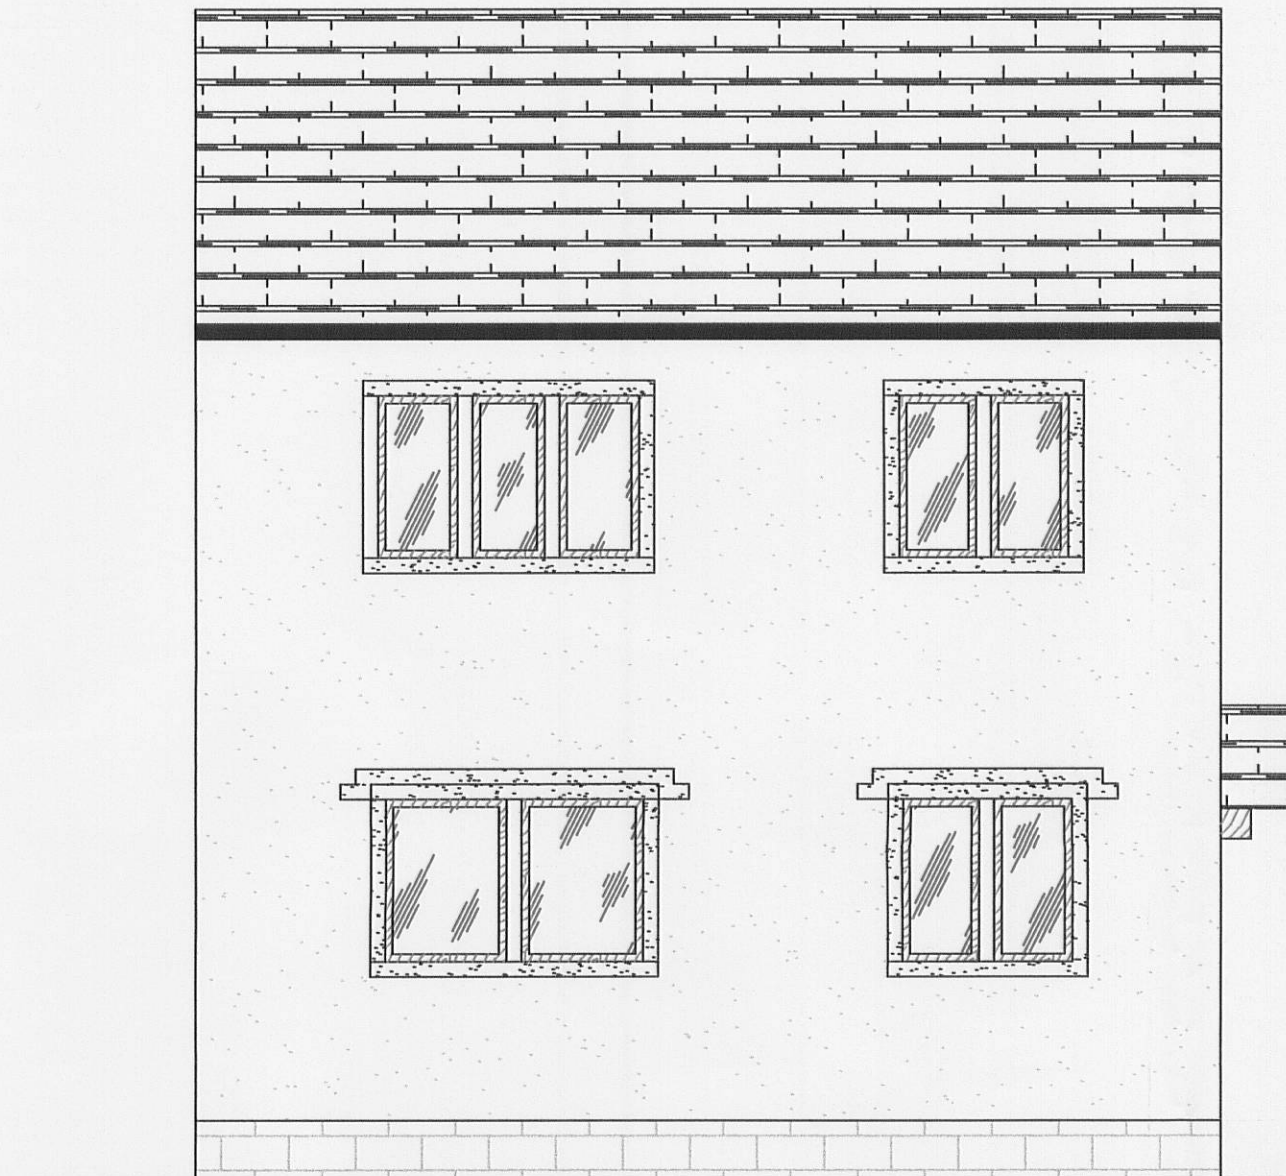


Front Elevation.

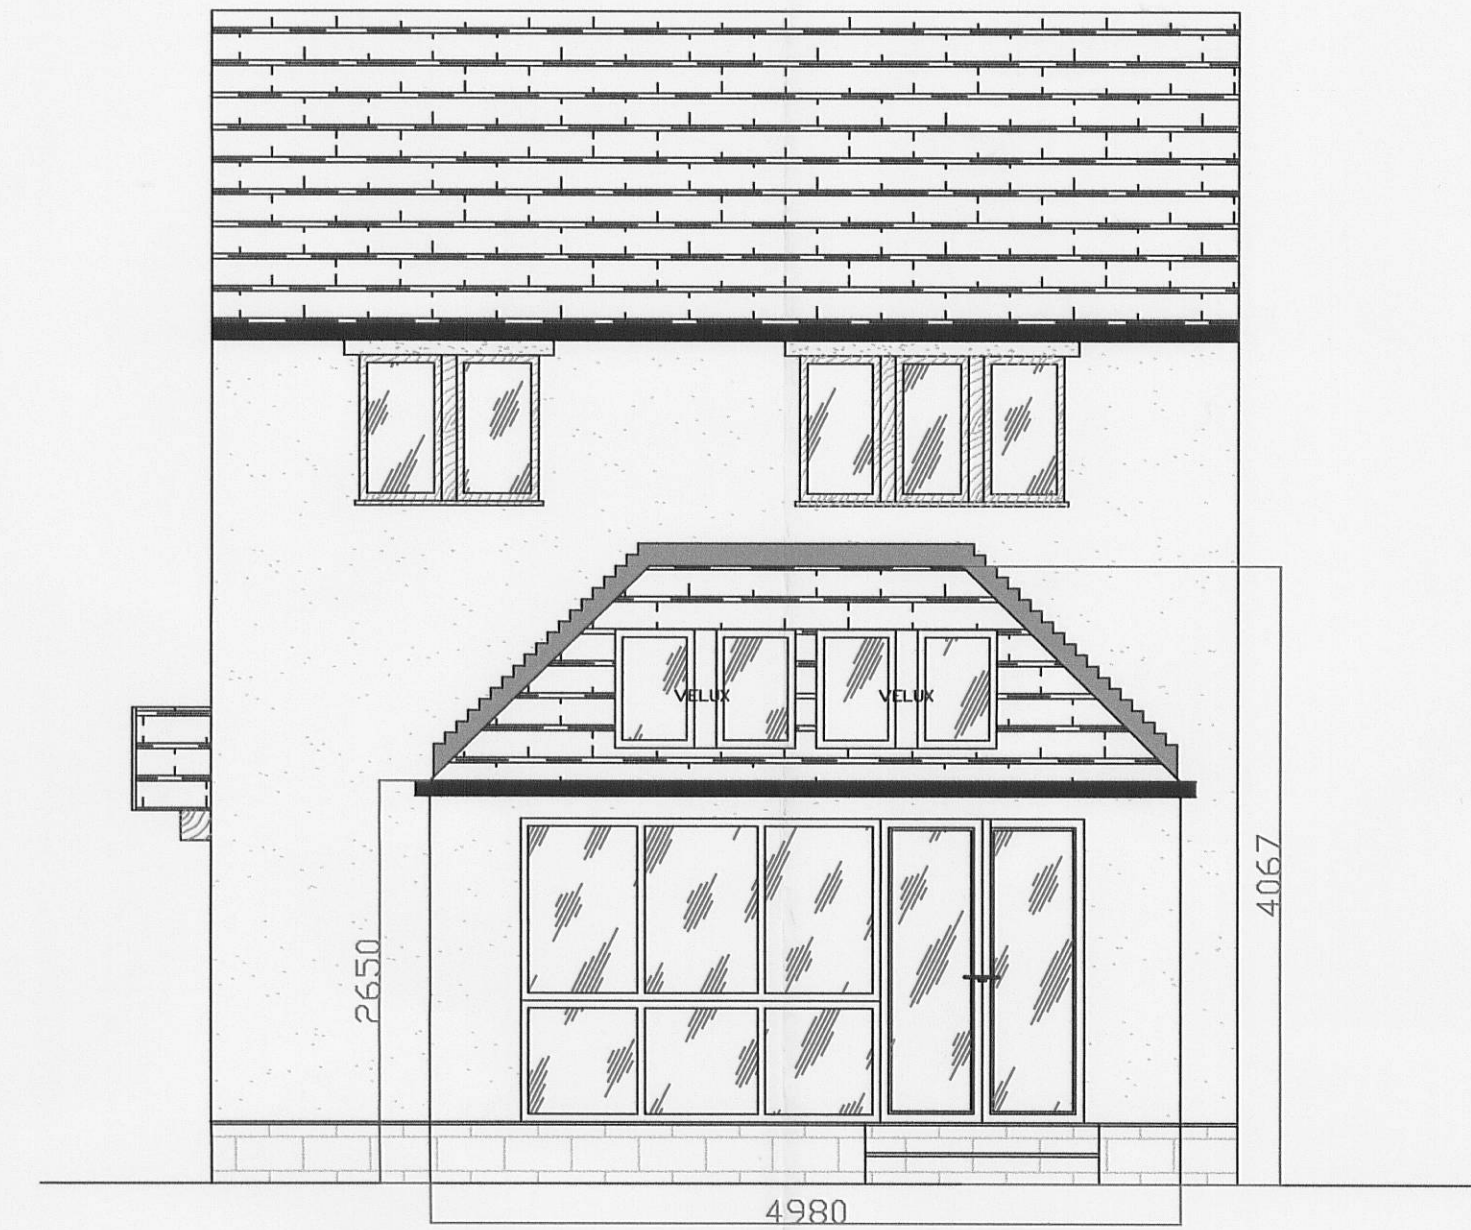

Rear Elevation.

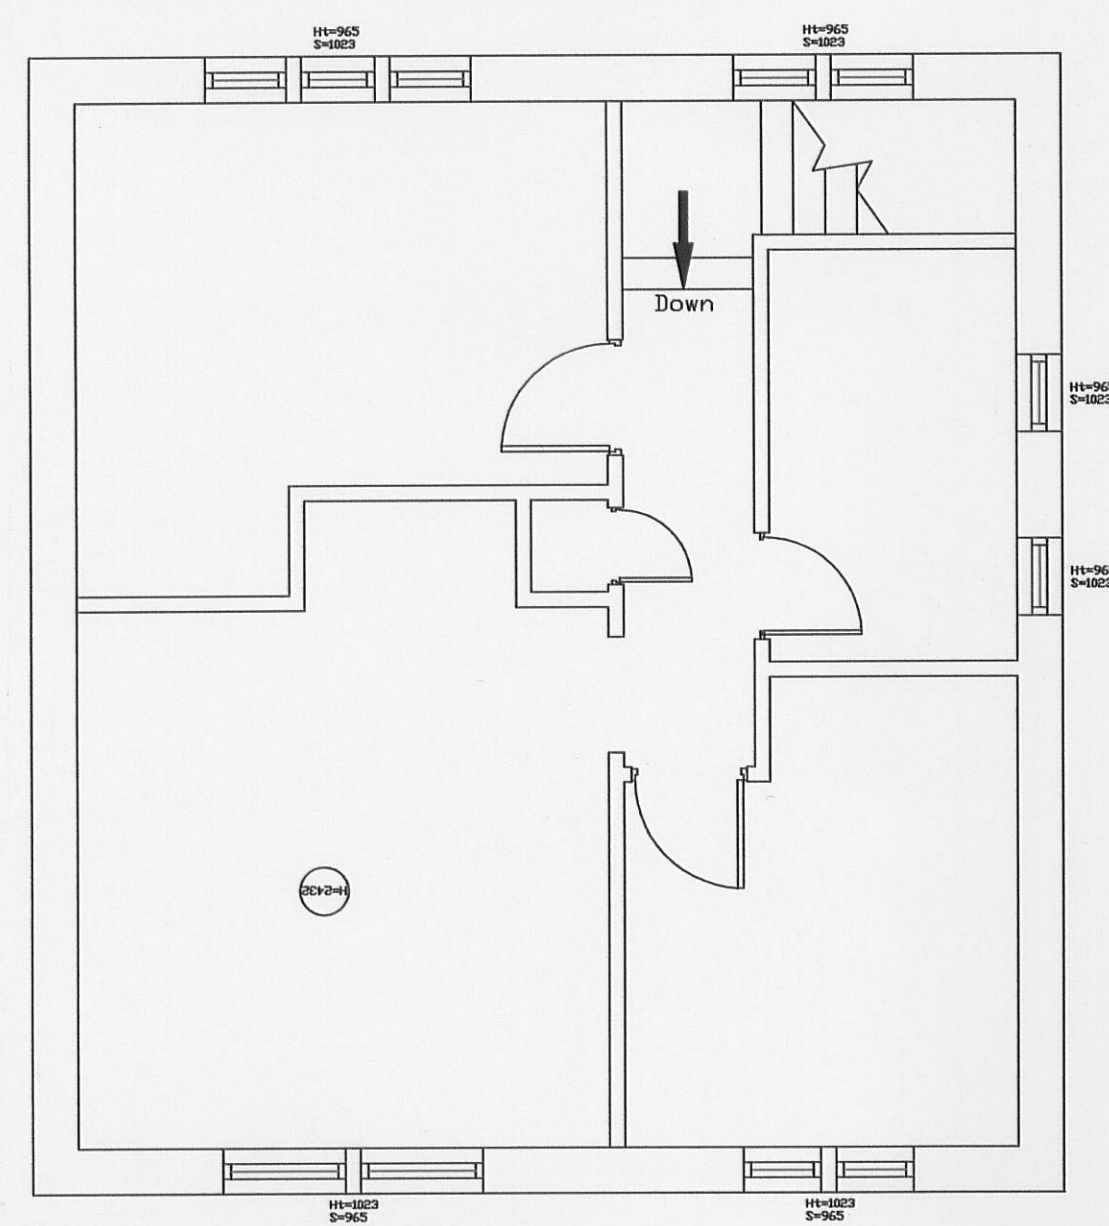

First Floor Plan.

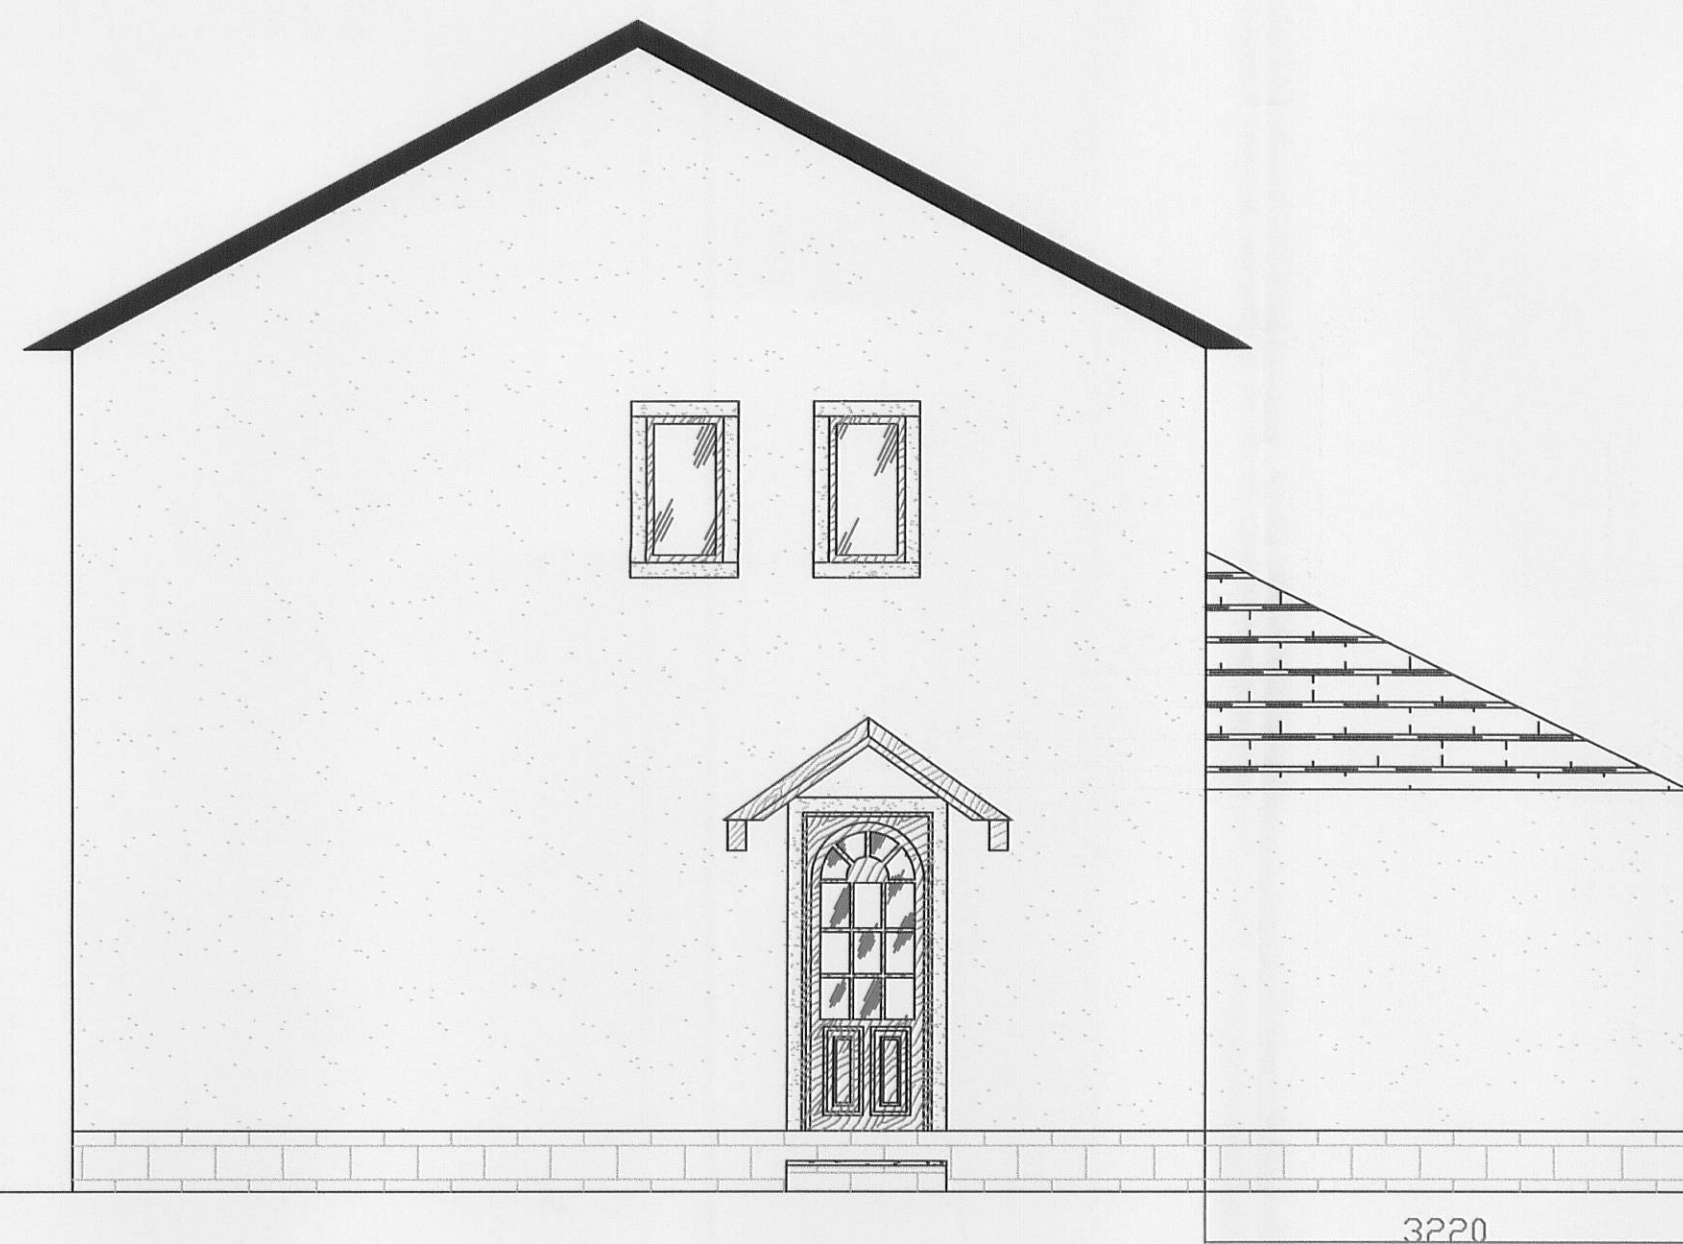

Side Elevation.

320070580P

Description	Rev	Date	By
AJH ASSOCIATES Chartered Building Surveyors			
21 Deanfield Court Tel: 01200 428967 Finch Business Park Fax: 01200 428968 Clitheroe e-mail: info@ajh-associates.co.uk Lancs BB7 1QS www.ajh-associates.co.uk			
Client	MR T HARGAN AND MISS L LEDGARD		
Project	22 STUBBINGS LANE SADDEN		
Description	PROPOSED FLOOR PLAN AND ELEVATIONS WITH DIMENSIONS		
DO NOT SCALE THIS DRAWING. CHECK ALL DIMENSIONS ON SITE			
THIS DRAWING IS PROTECTED BY COPYRIGHT. IT MAY NOT BE REPRODUCED IN ANY FORM OR BY ANY MEANS FOR ANY PURPOSE, WITHOUT GAINING PRIOR WRITTEN PERMISSION FROM AJH ASSOCIATES			
Scale	1:50		
Date	13/03/01		
By	RM		
Checked	TH		
No.	201		