



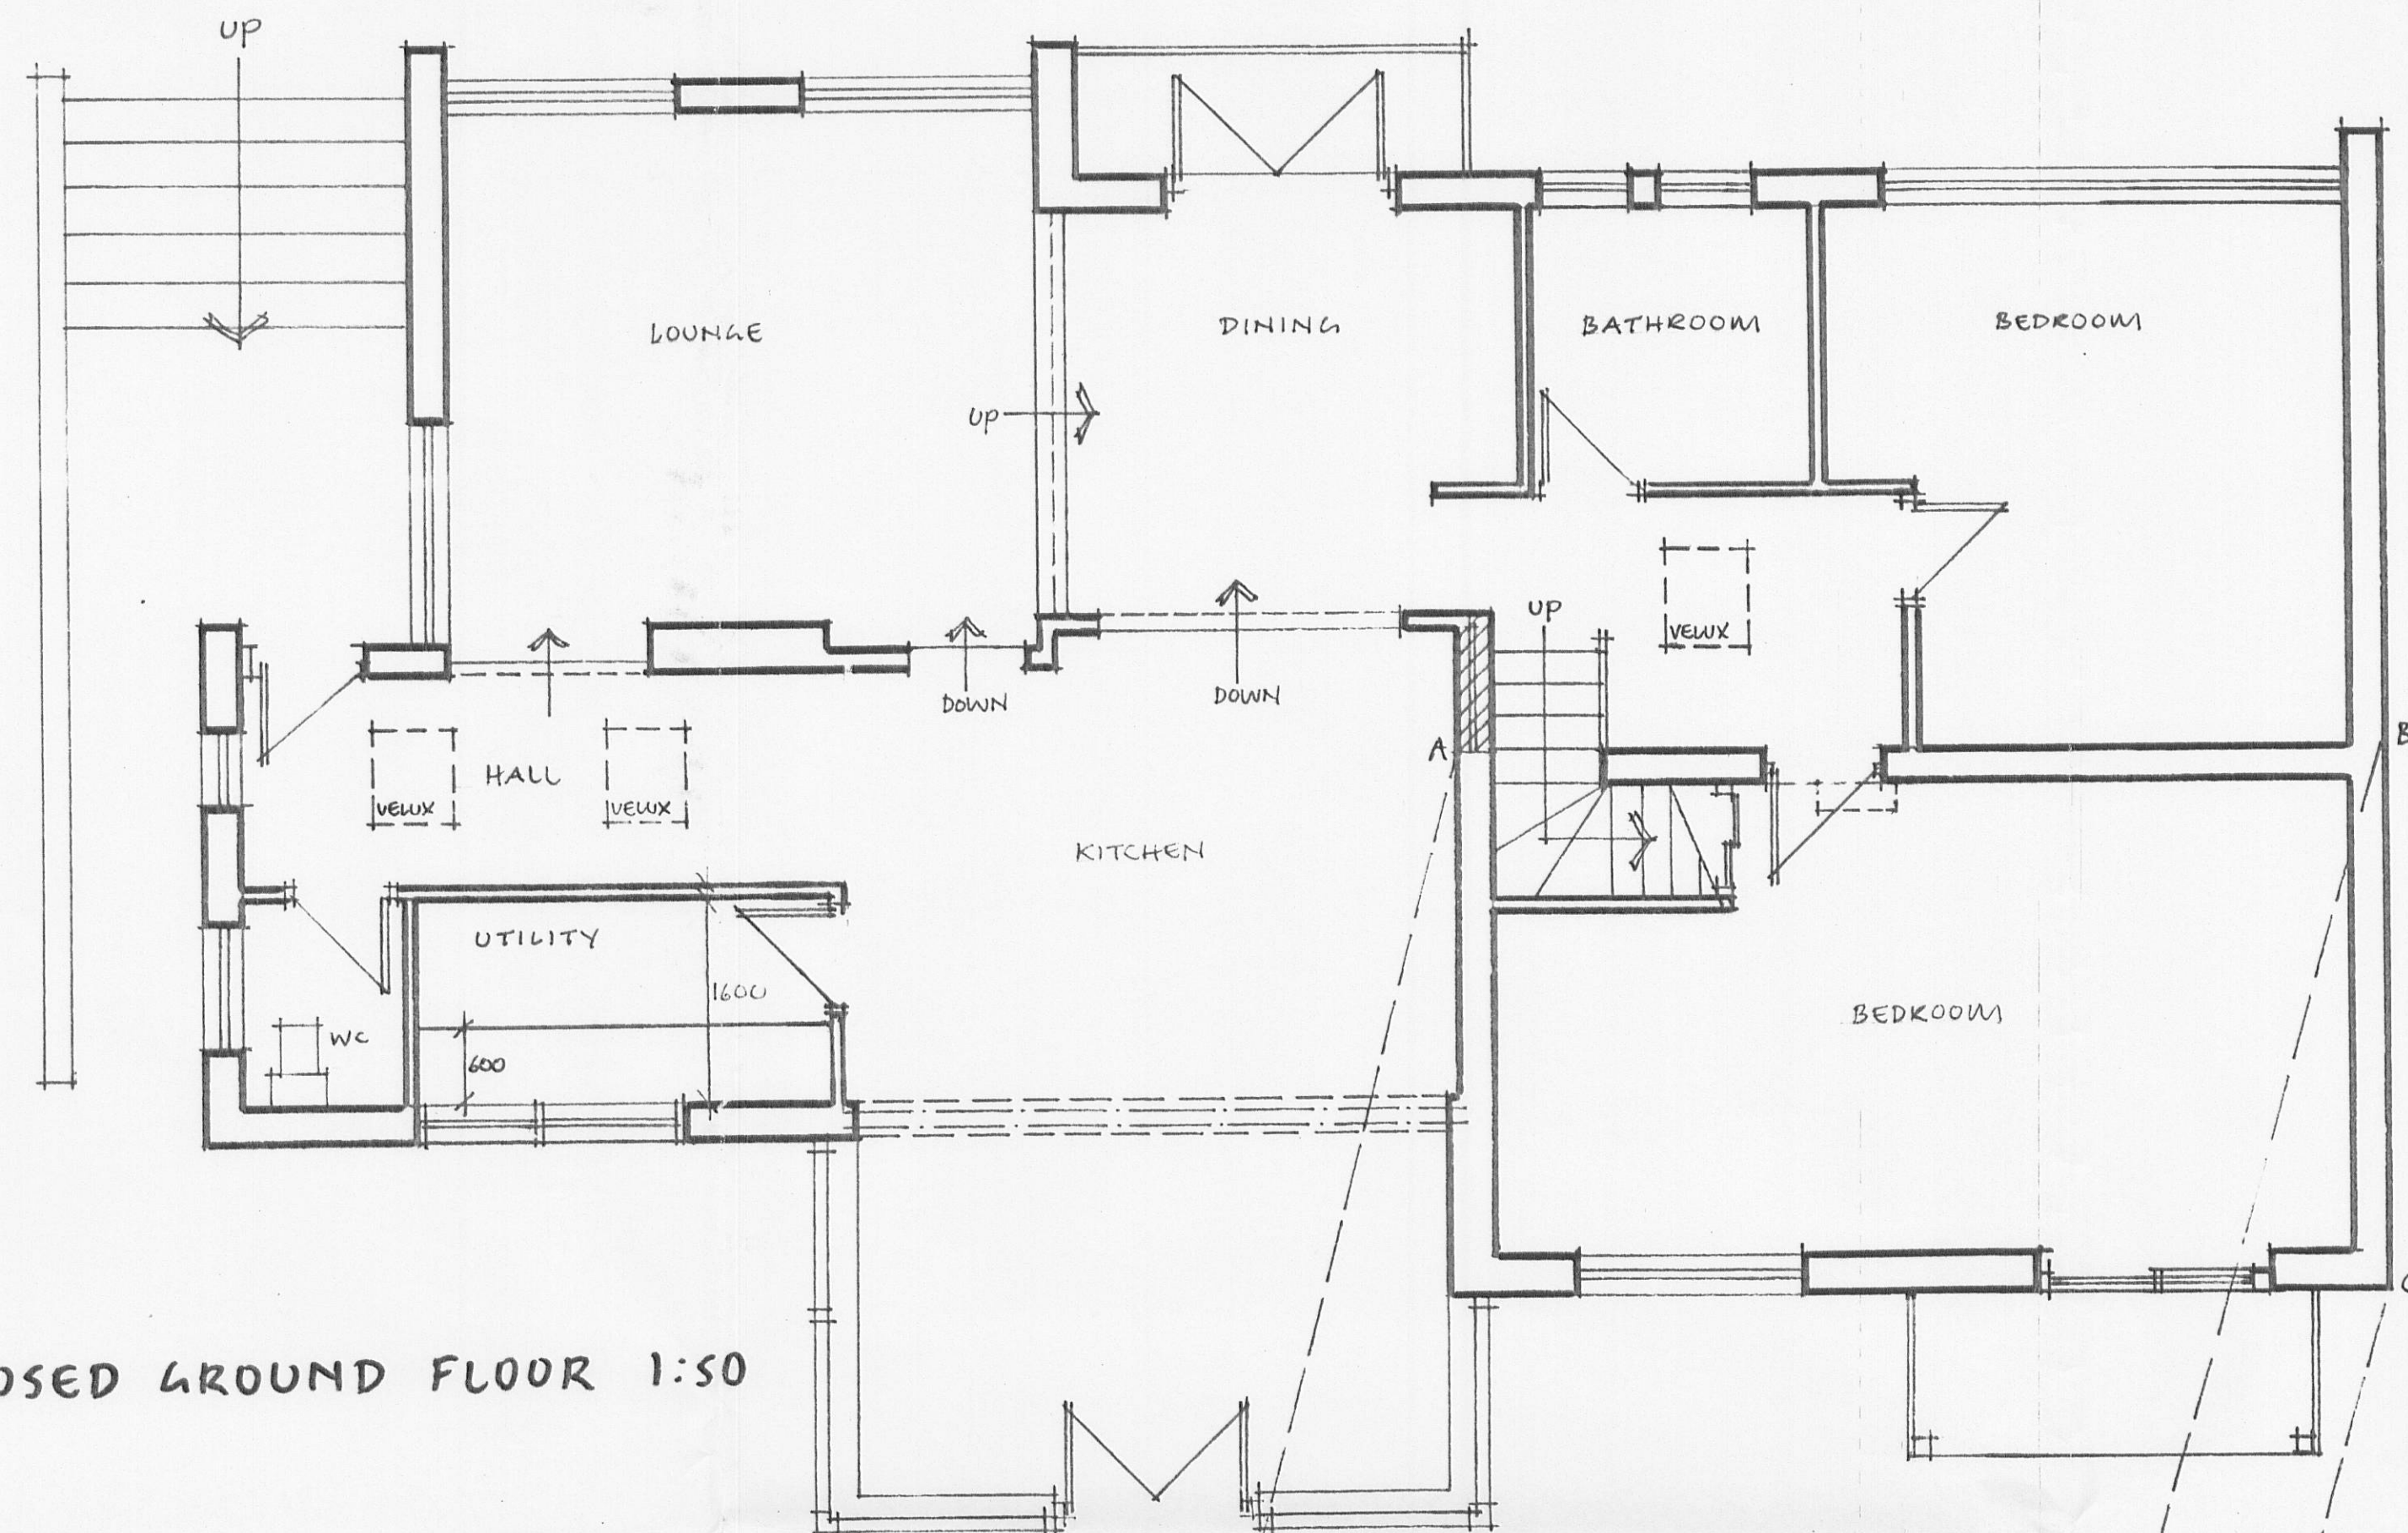


PROPOSED GROUND FLOOR 1:50

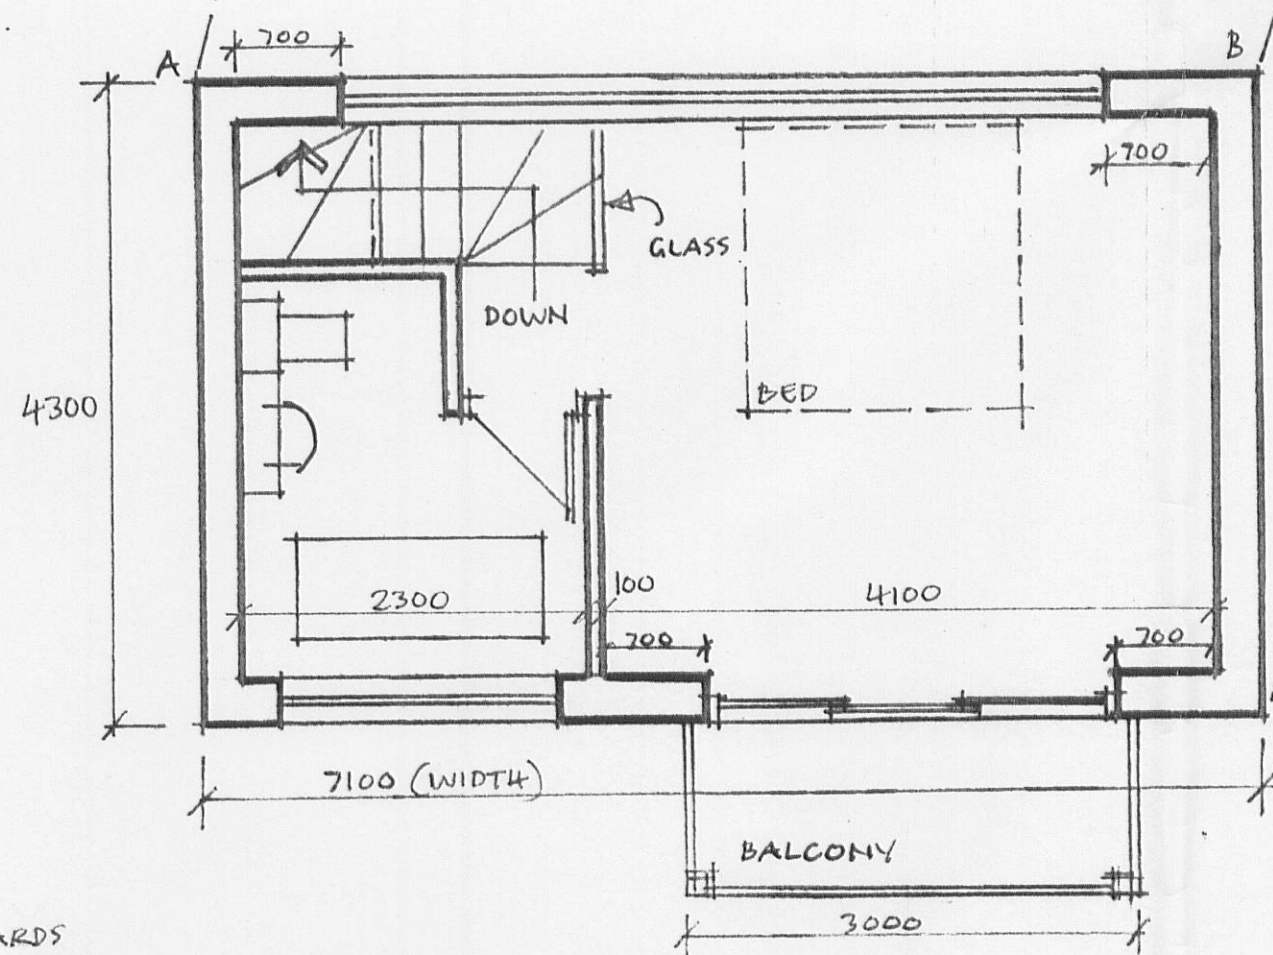


PROPOSED FIRST FLOOR.



PROPOSED FRONT ELEVATION TO PAINTER WOOD (FRONT) 1:50

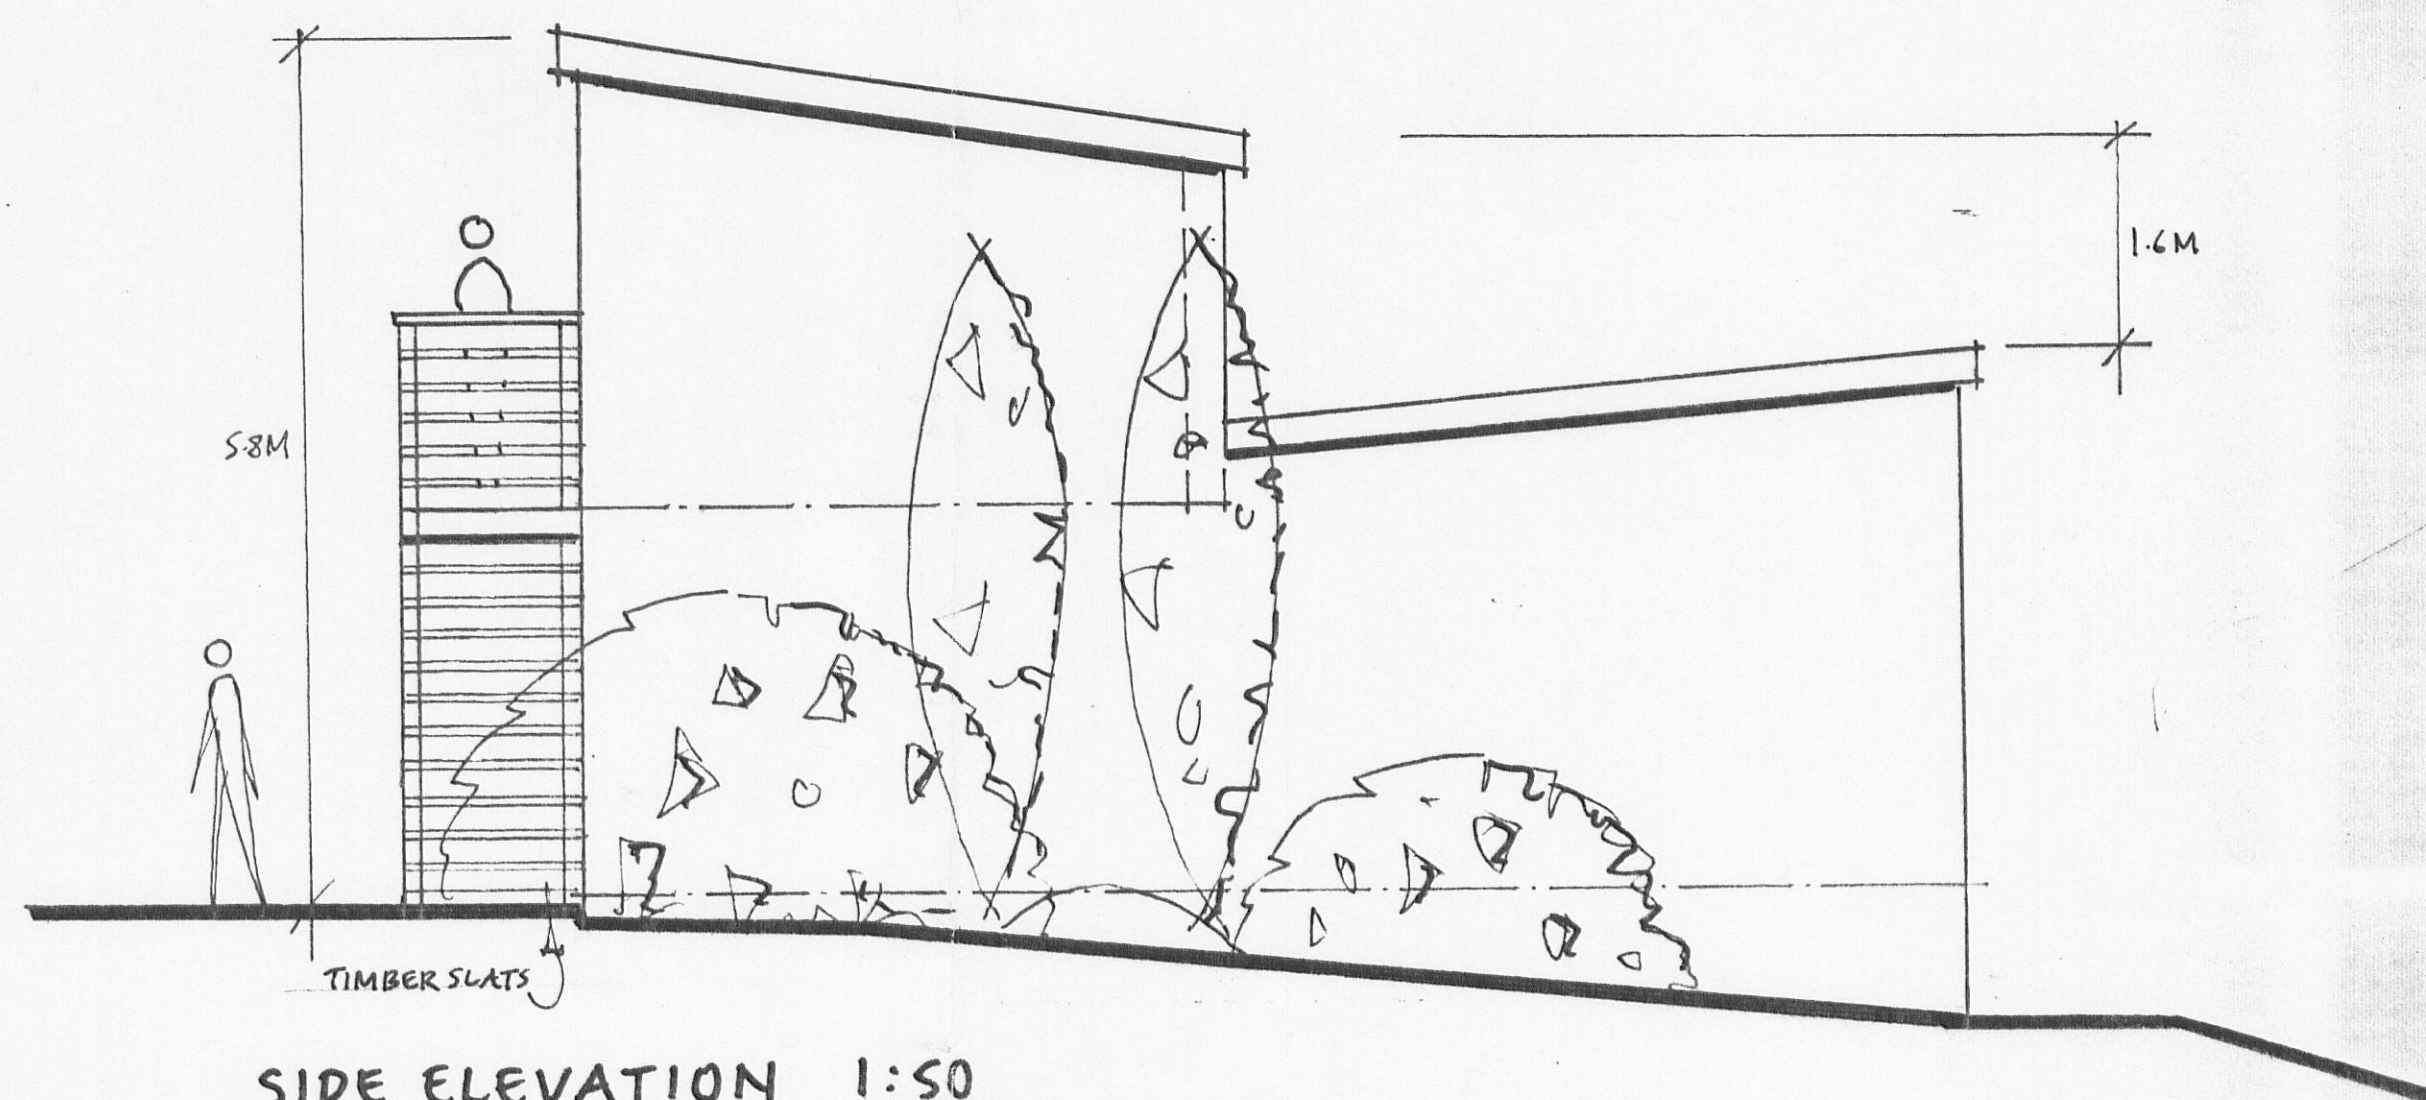

SIDE ELEVATION 1:50

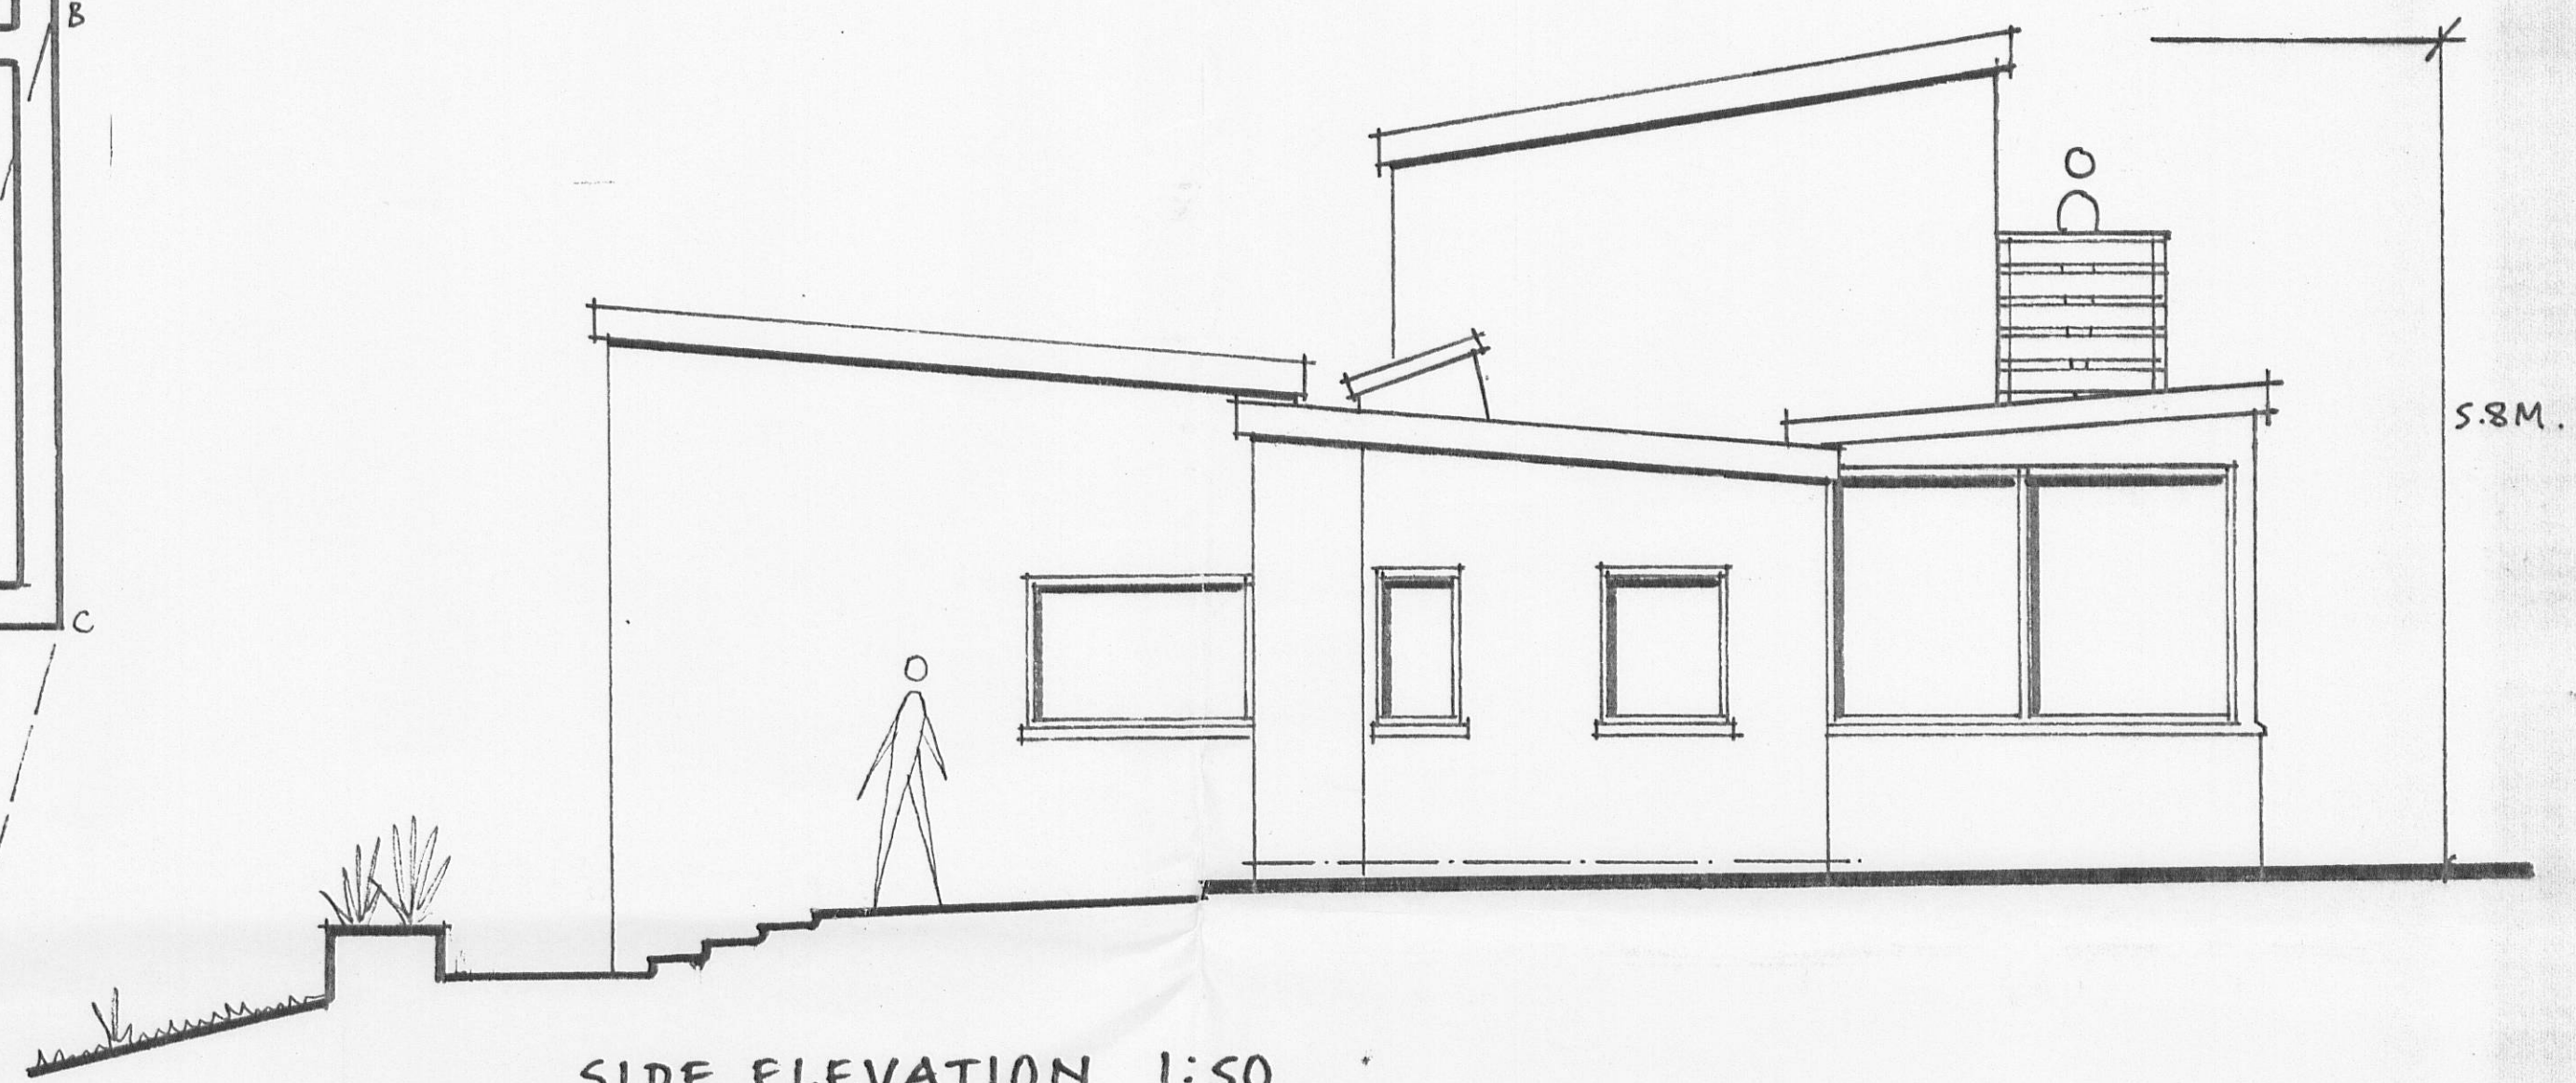

SIDE ELEVATION 1:50



REAR ELEVATION 1:50

320070584P

40 PAINTER WOOD
WHALLEY
LANCASHIRE

PROPOSED PLANS/ELEVATIONS
PH/C/200 MAY 2007