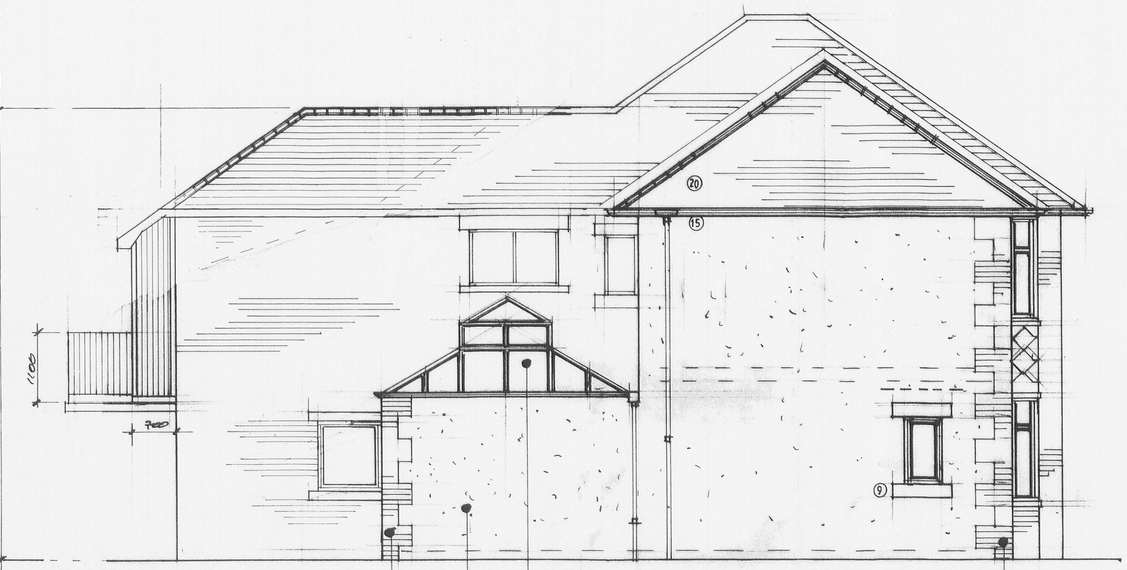


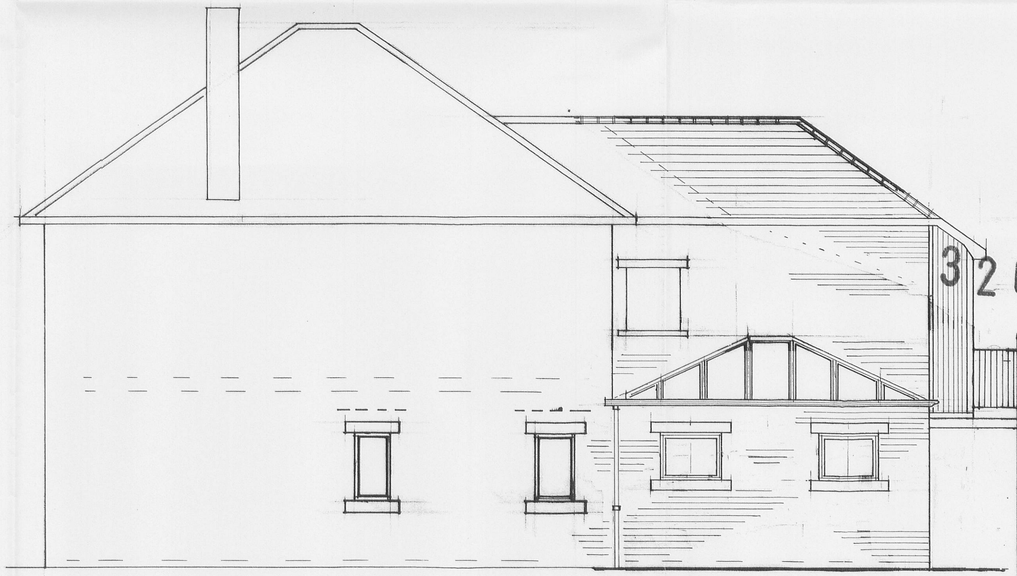

NORTH EAST




NORTH WEST




NORTH EAST



SOUTH EAST

AMENDMENTS 7-6-2007
CONTINUE EXISTING REAR
DOT + RIDGES, HIP ROOF BY
REMOVING LOWER SLOPING
SECTION.

3 20070597P

S J Bialecki Limited
Building Surveyors

Drawing no 6008/a/b/c

Scale 1:50

Proposed Elevations

Proposed
Rear Conservatory
And Improvements
To Existing Roof
At
Westfield
15 Little Lane
Longridge