



WEST




NORTH

320070602P

AMENDMENTS JUN/02
INCREASE ROOF PITCH
FROM 30° TO 35° TO
ALLOW MEZANINE FLOOR.

AMENDMENTS JAN/02
MOVING TO EXTERIOR
FIRE ESCAPE

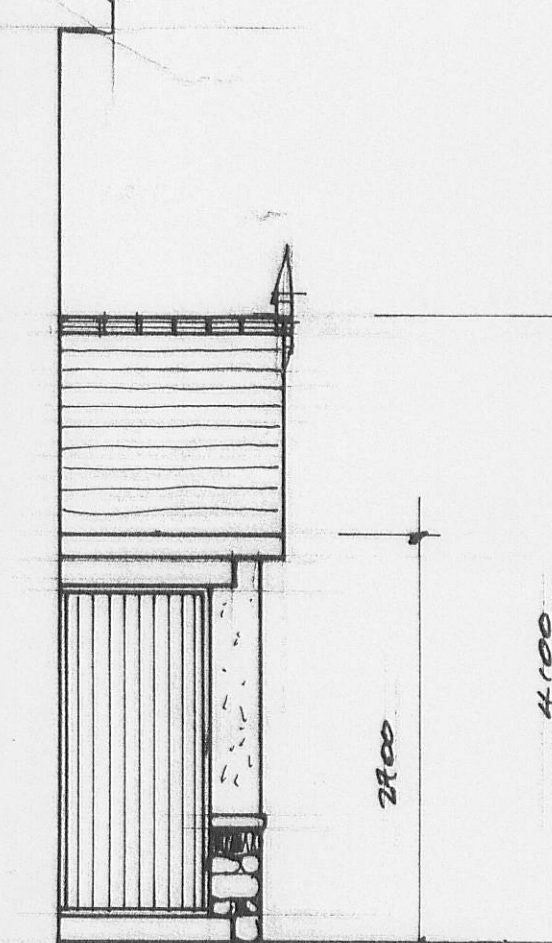

2200
4100

S J Bialecki Limited Building Surveyors
Drawing no 5003/a/b
Scale 1:50
Proposed Elevations
Proposed New Classroom And Dormitory Extension Moorland School Clitheroe

SOUTH