




Front Elevation.

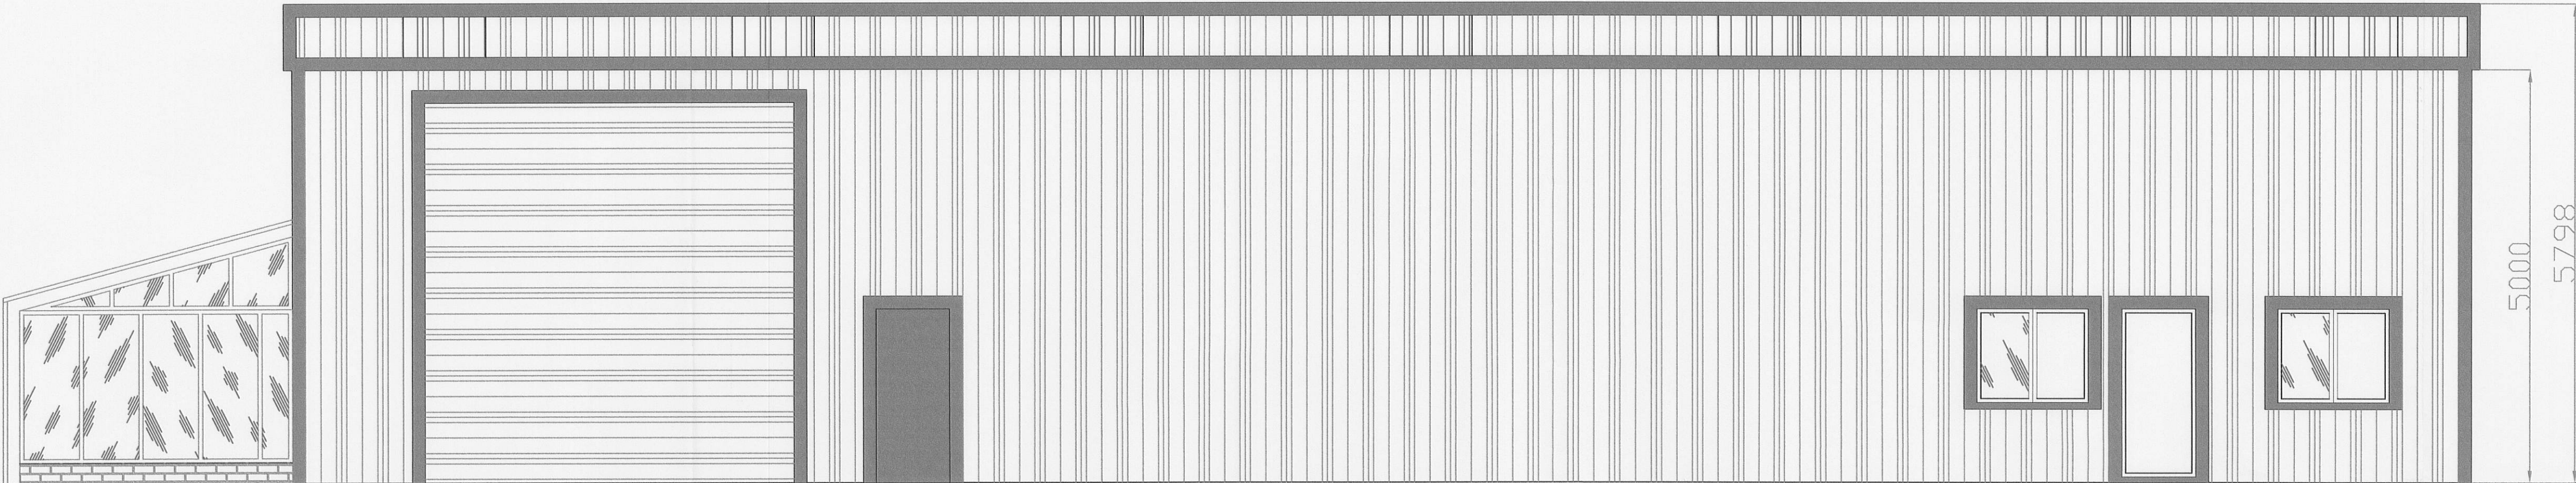


20540
Rear Elevation.

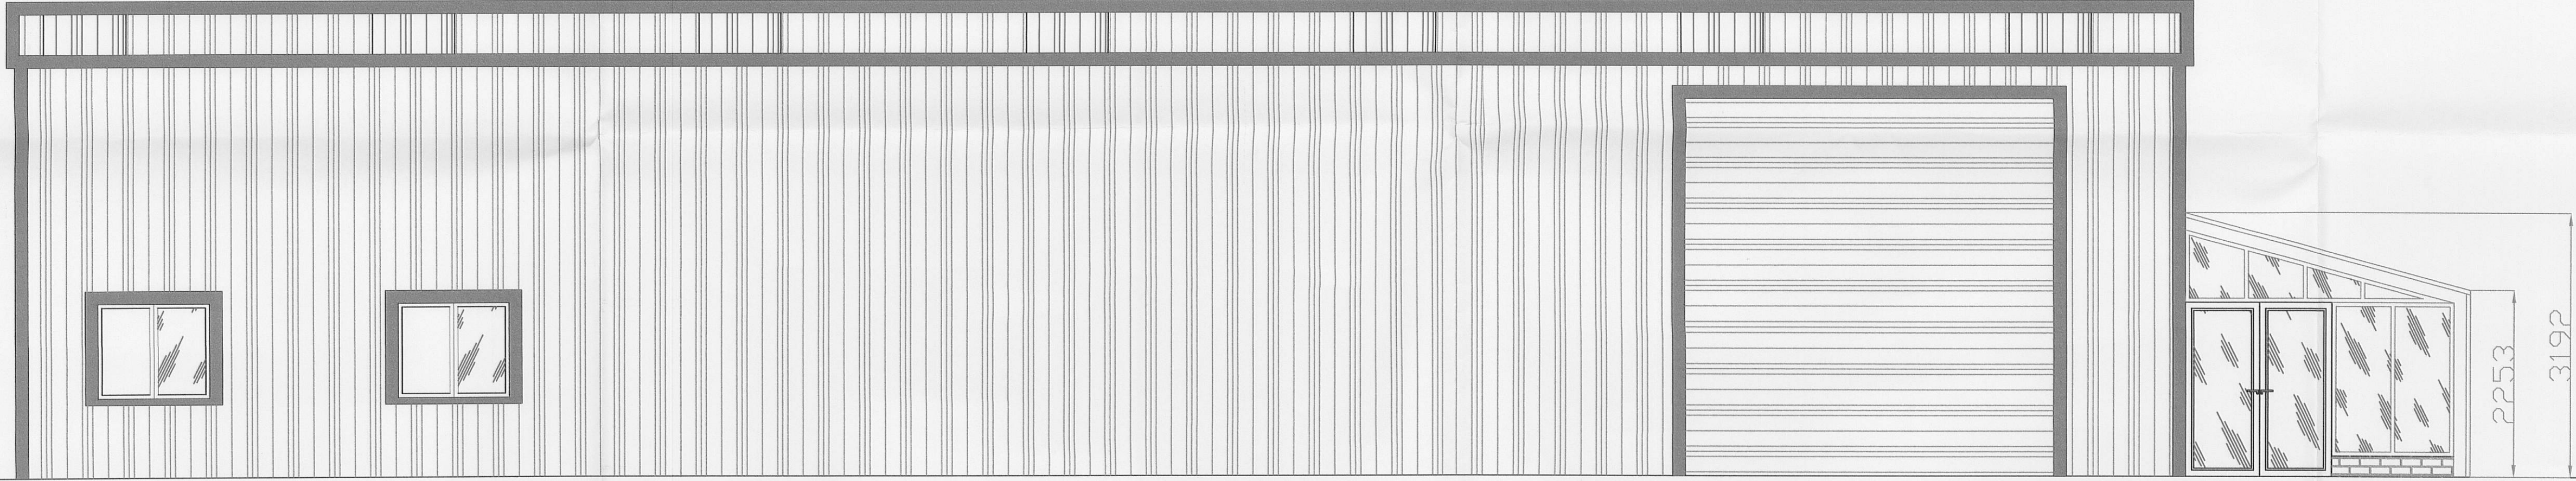

Side Elevation.

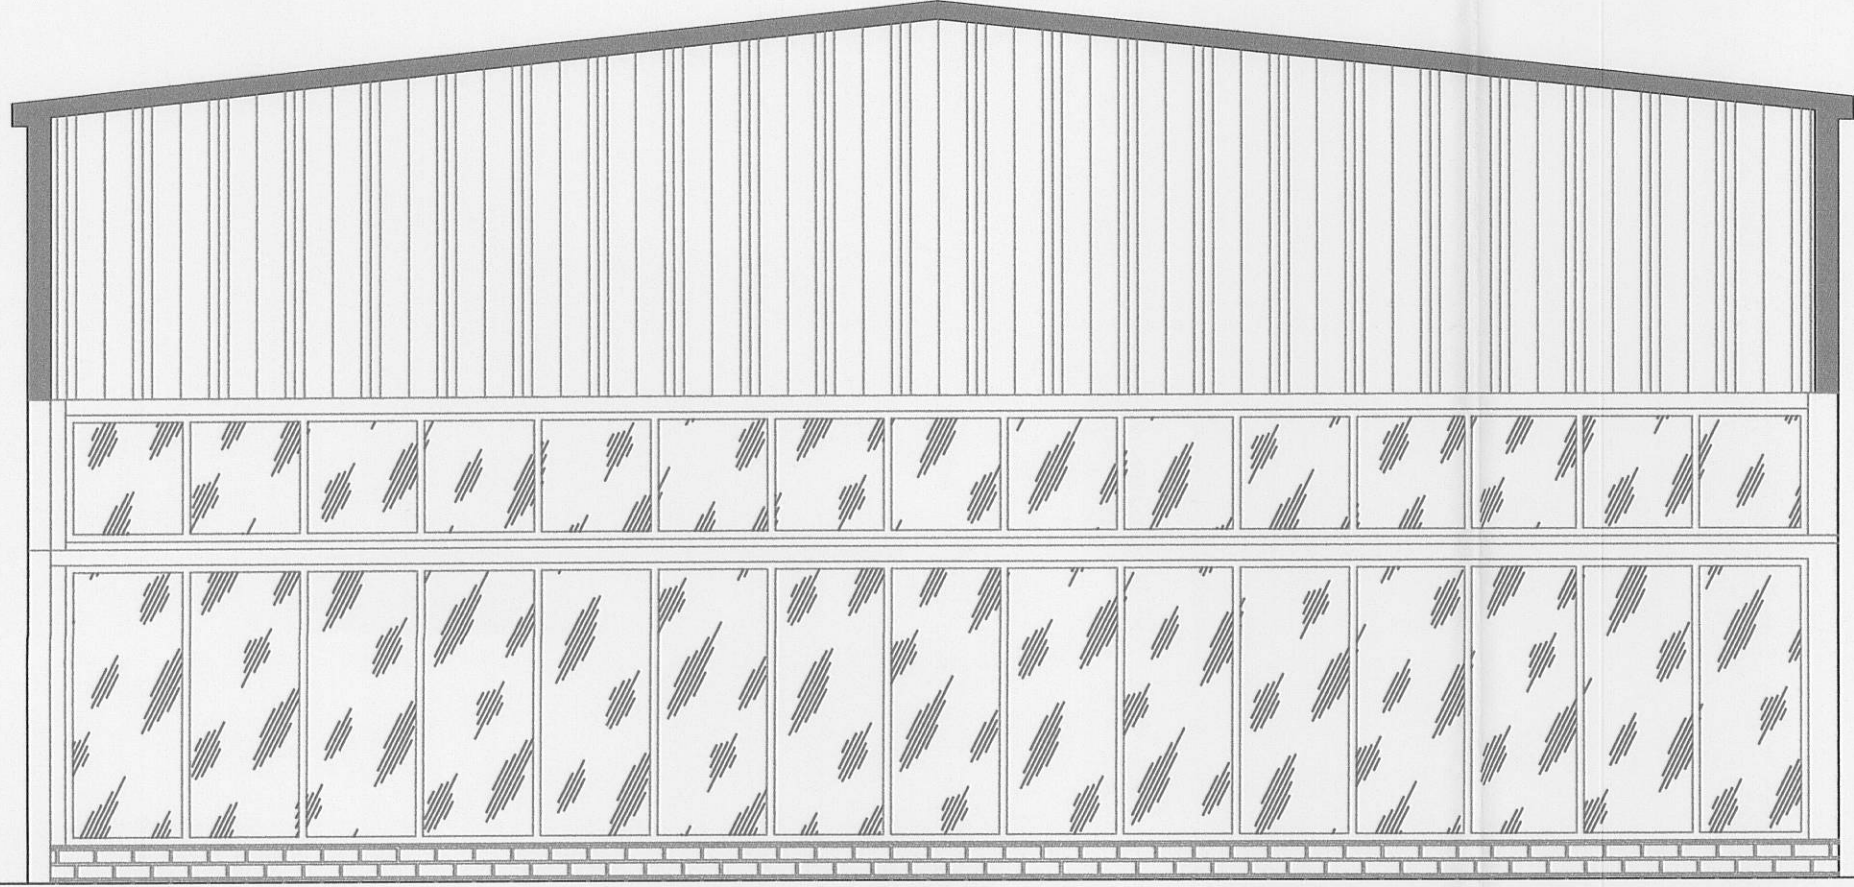

Side Elevation.

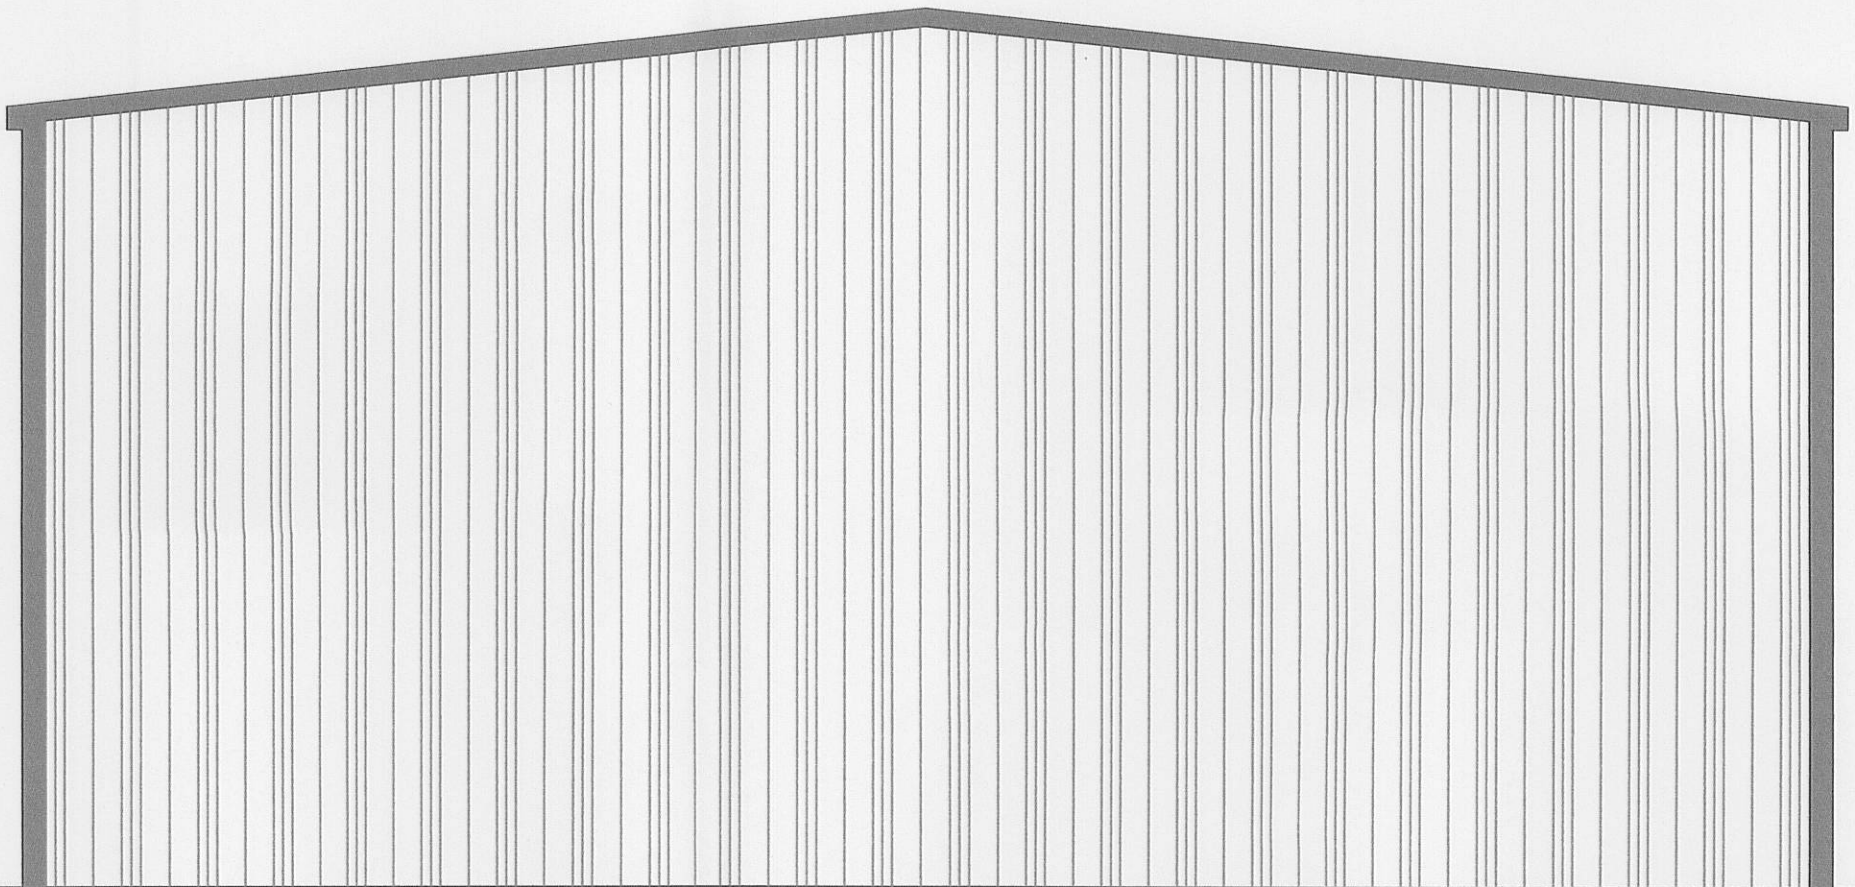

320070603P

Description	Rev	Date	By
AJH ASSOCIATES Chartered Building Surveyors			
Victoria House St Vellgate Clitheroe Lancs BB7 2DP Tel: 01200 429967 Fax: 01200 429968 e-mail: info@ajh-associates.co.uk www.ajh-associates.co.uk			
Client	DOVE SYKE NURSERY.		
Project	APPROVED PROPOSED OFFICE/WORKSHOP. ELEVATIONS.		
Description	DOVE SYKE NURSERY. WEST BRADFORD. CLITHEROE.		
DO NOT SCALE THIS DRAWING. CHECK ALL DIMENSIONS ON SITE.			
THIS DRAWING IS PROTECTED BY COPYRIGHT. IT MAY NOT BE REPRODUCED IN ANY FORM OR BY ANY MEANS FOR ANY PURPOSE, WITHOUT GAINING PRIOR WRITTEN PERMISSION FROM AJH ASSOCIATES			

Scale
1:50

Date
NOV. 2005

By
JH

Checked

No.
2293 / 201a