
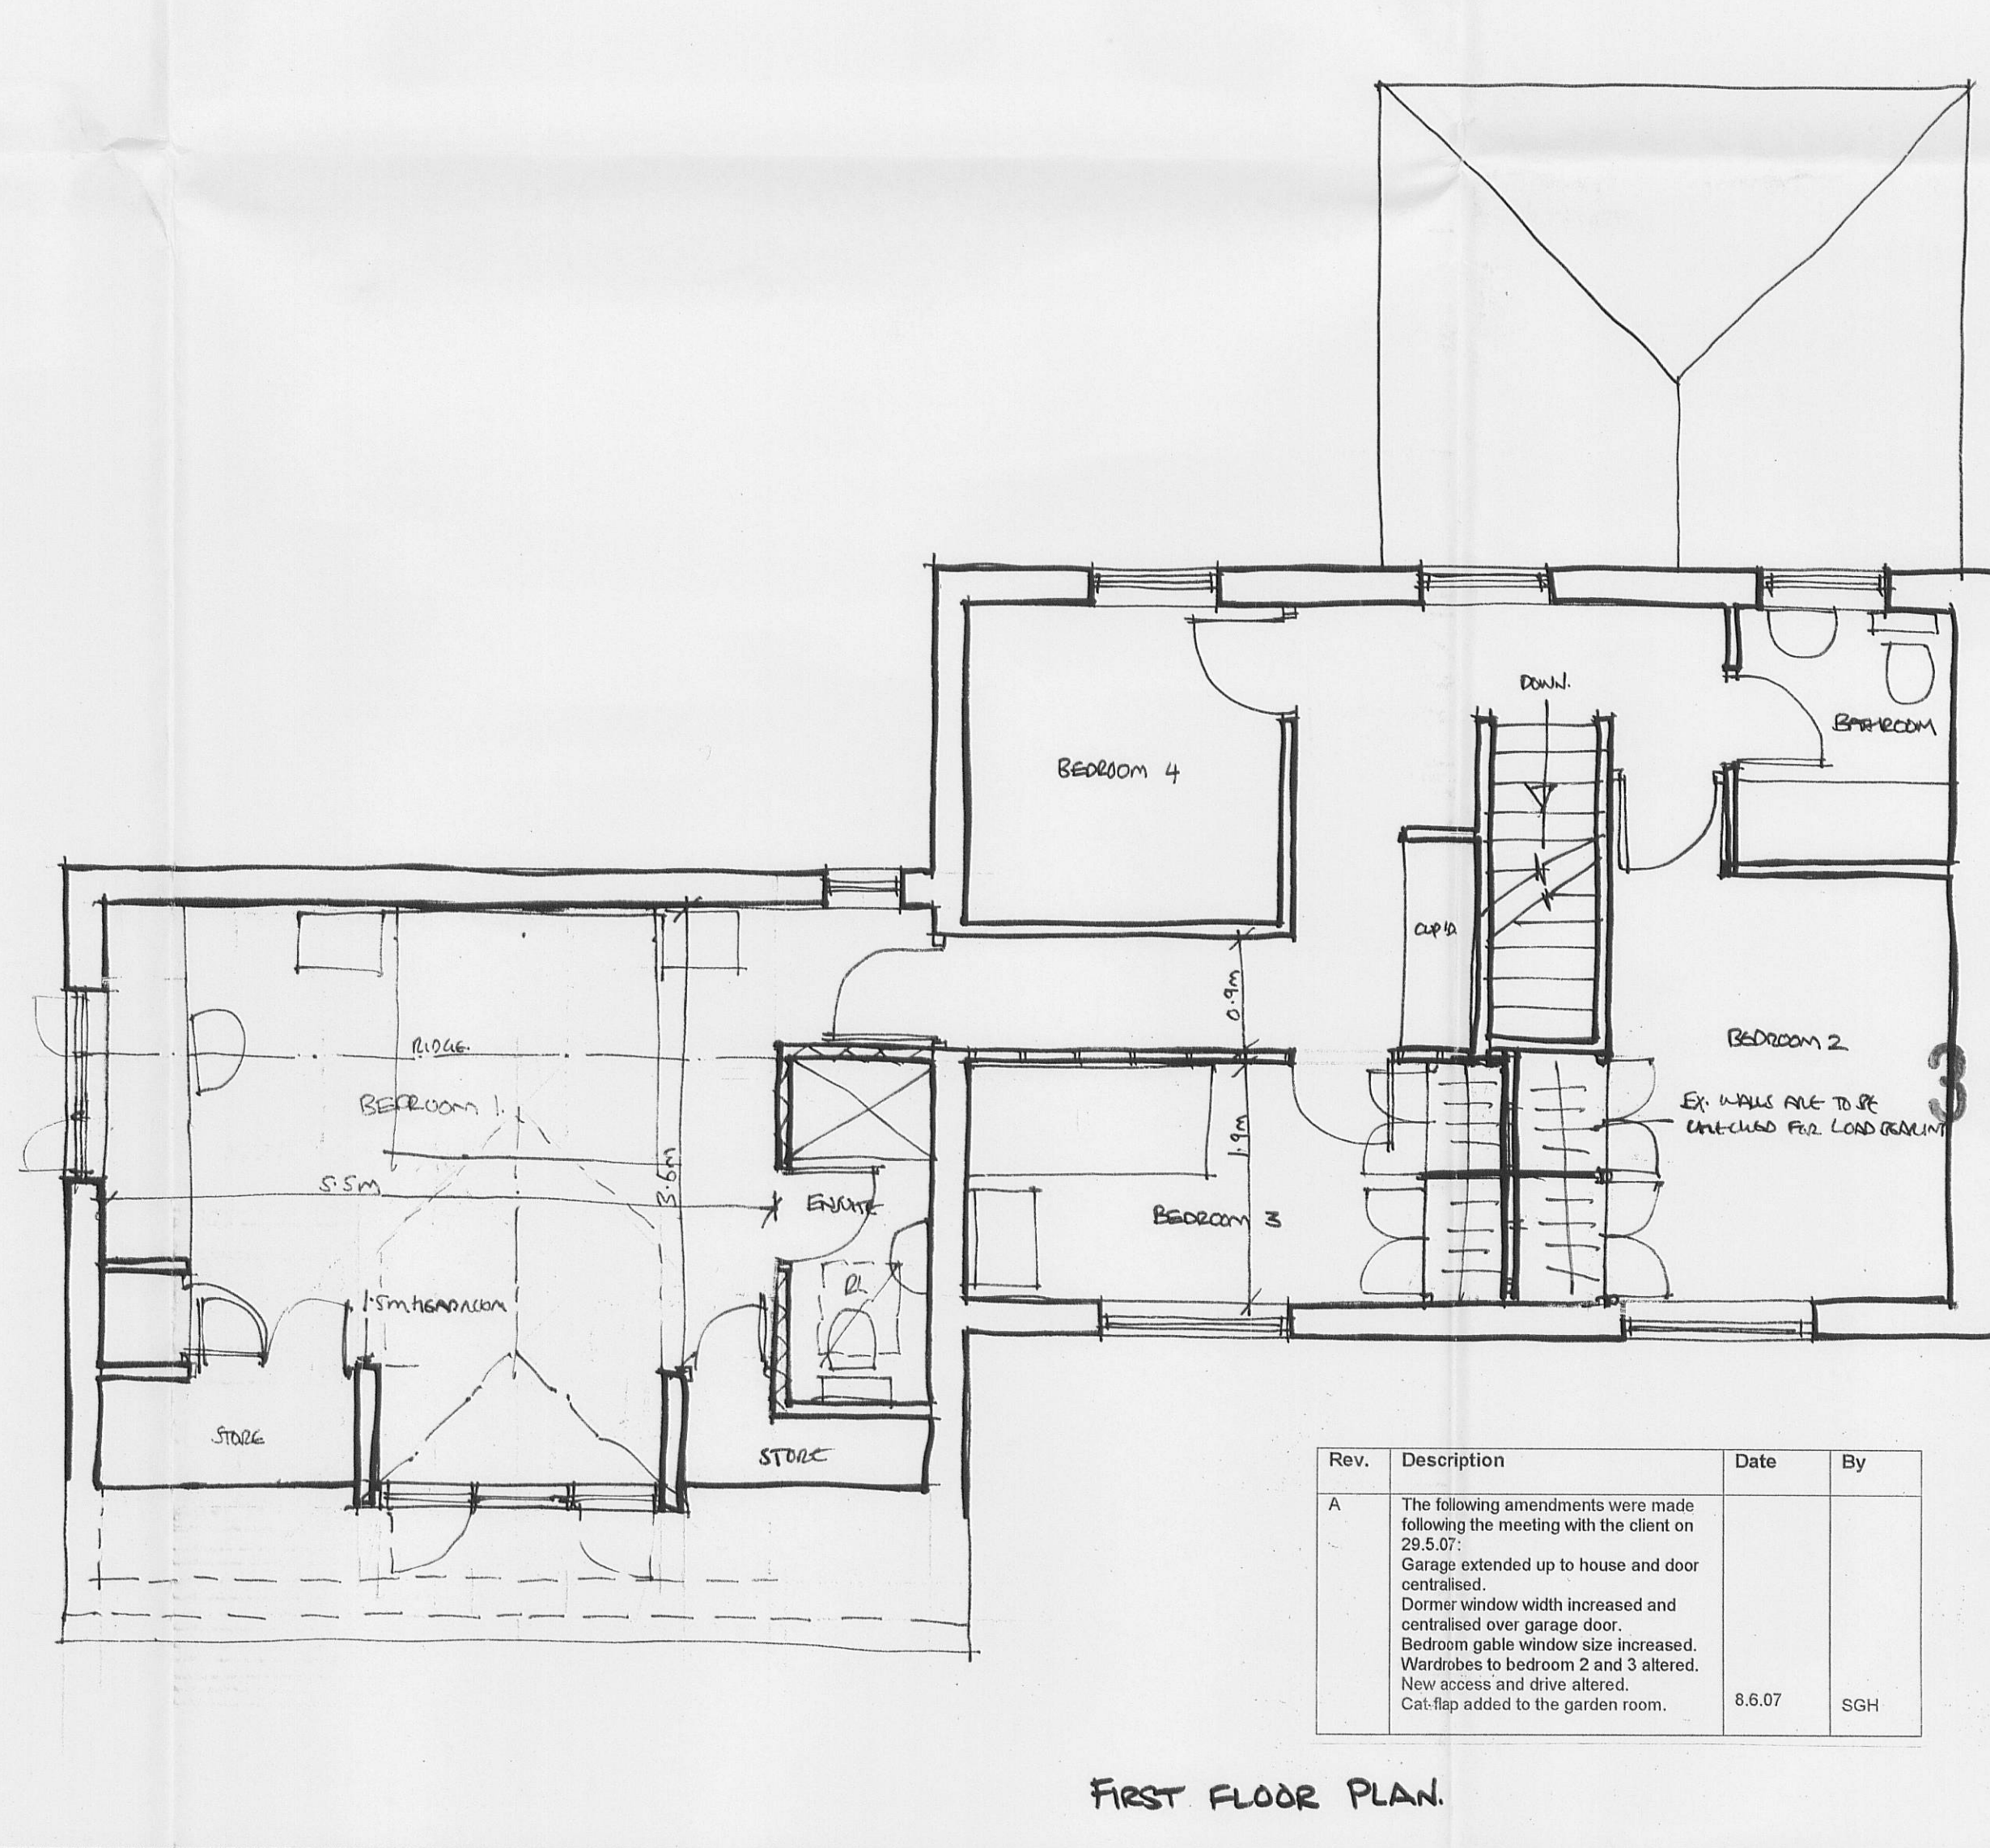
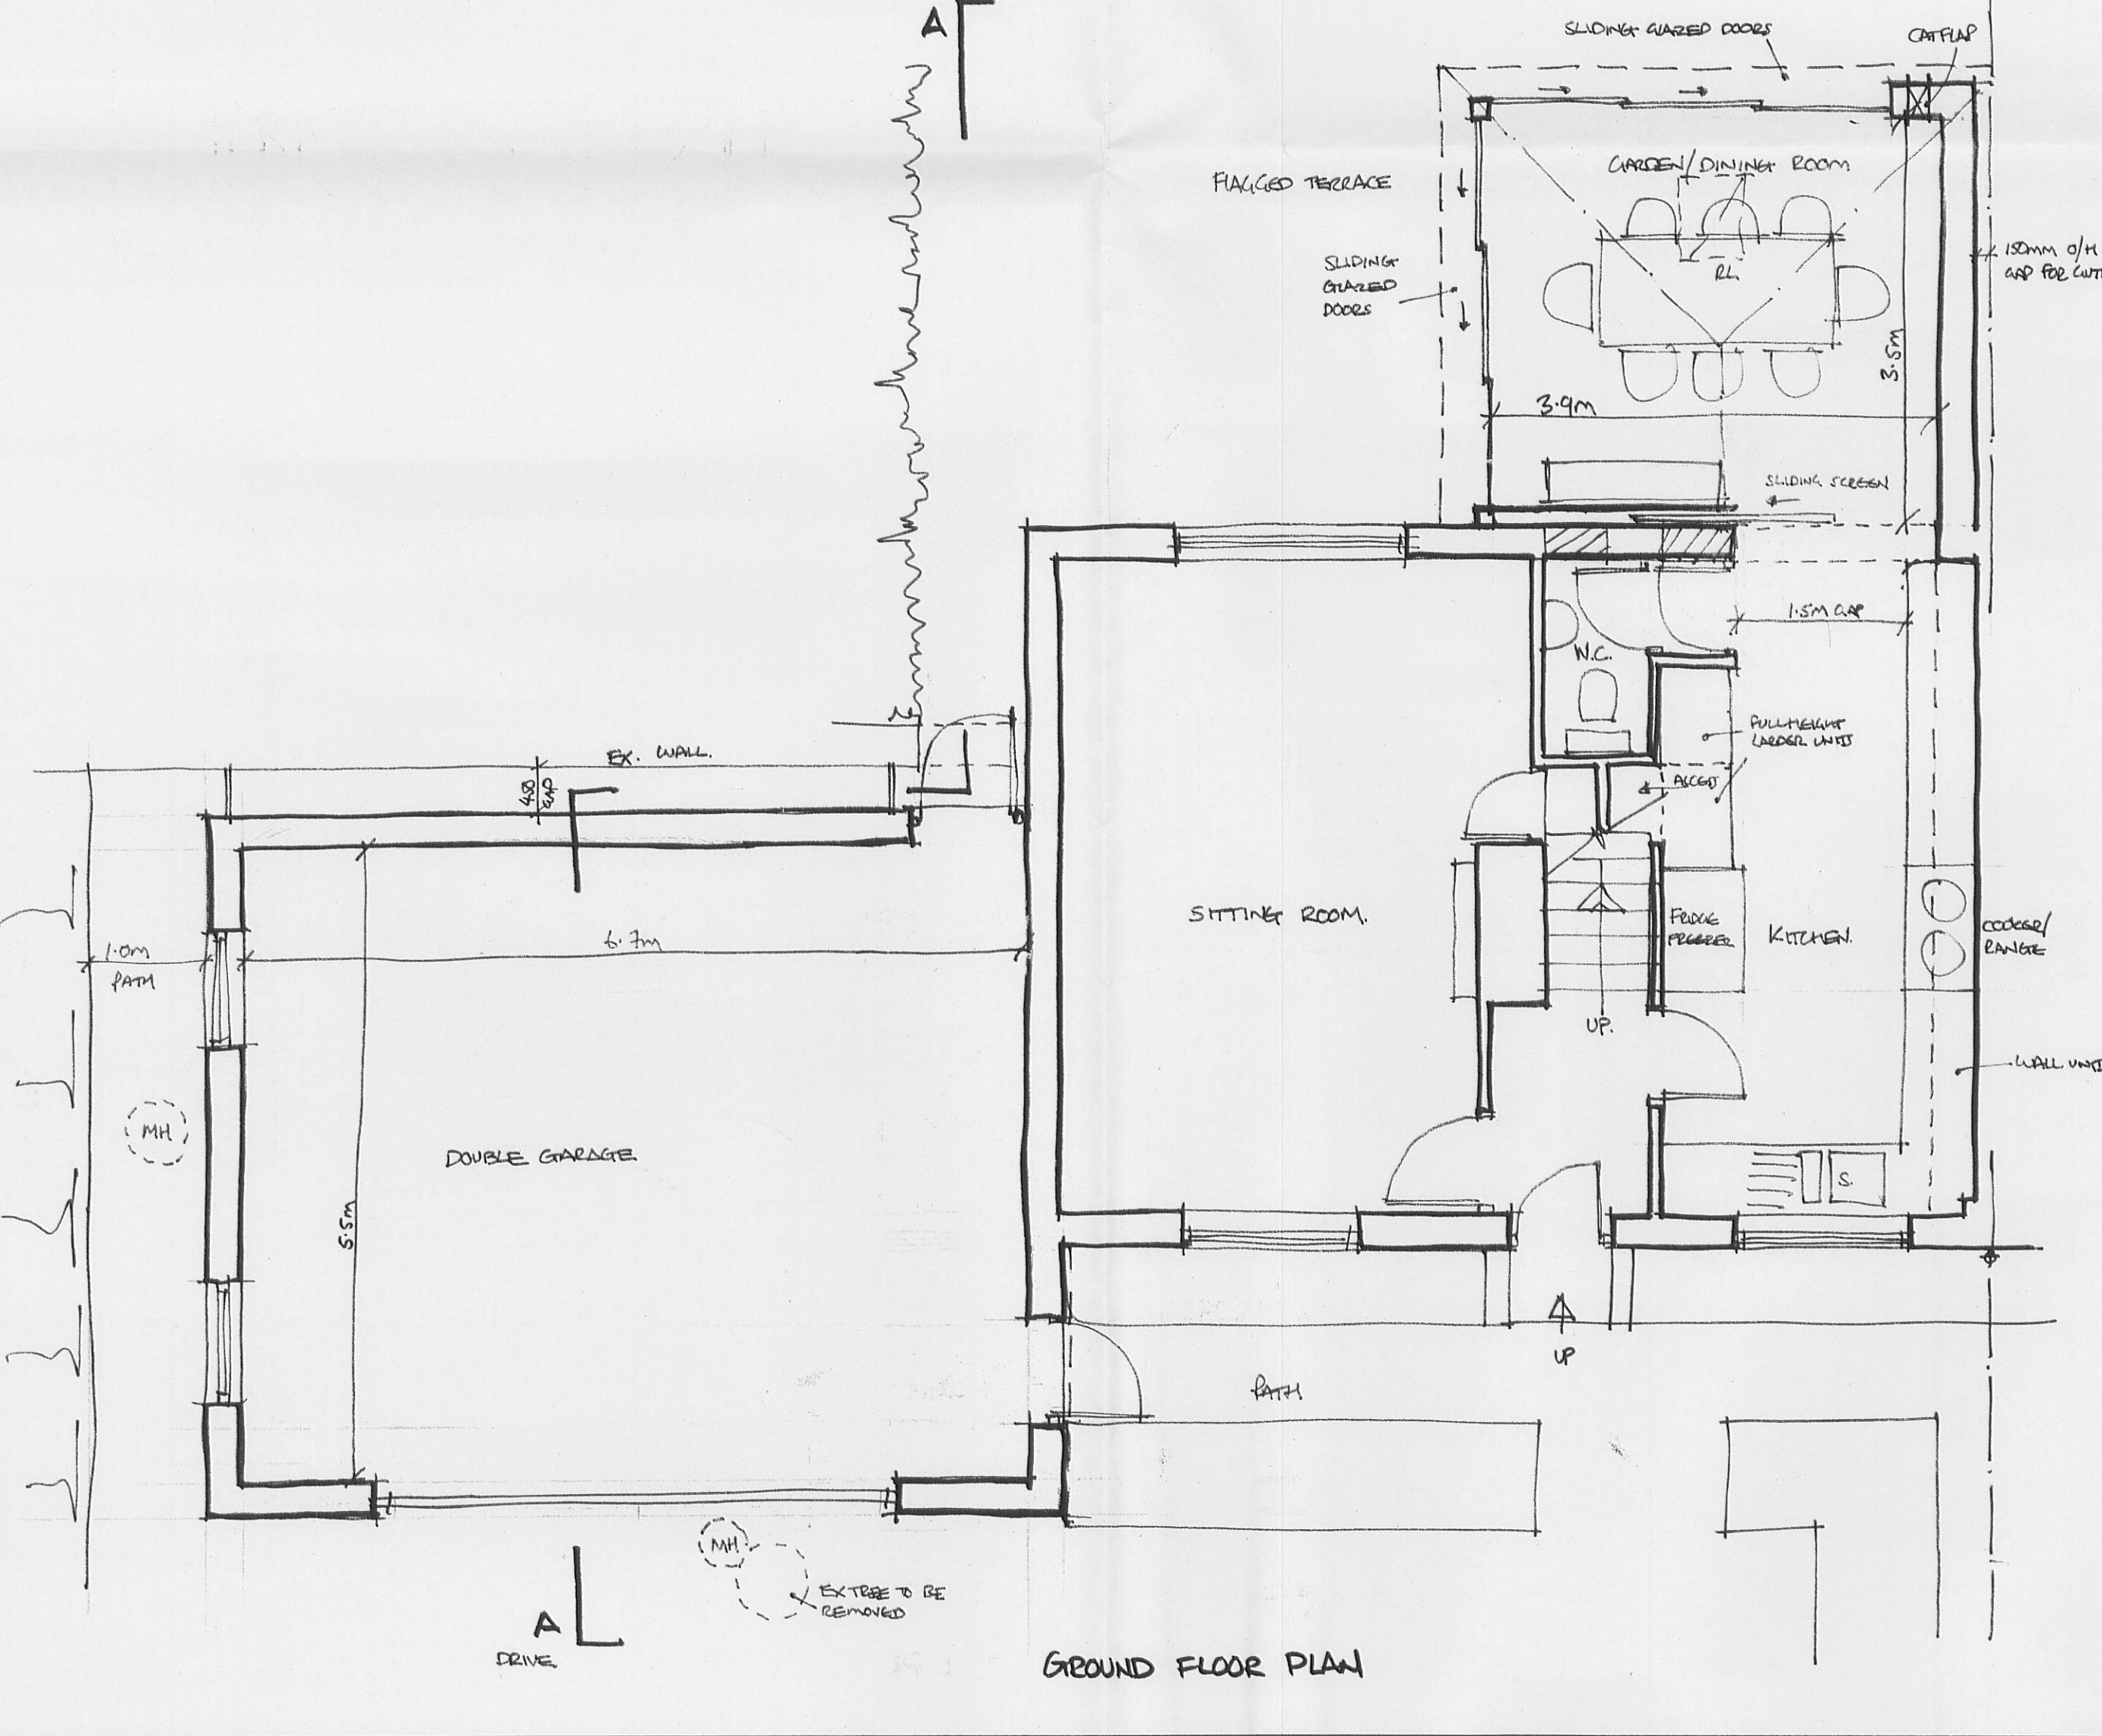


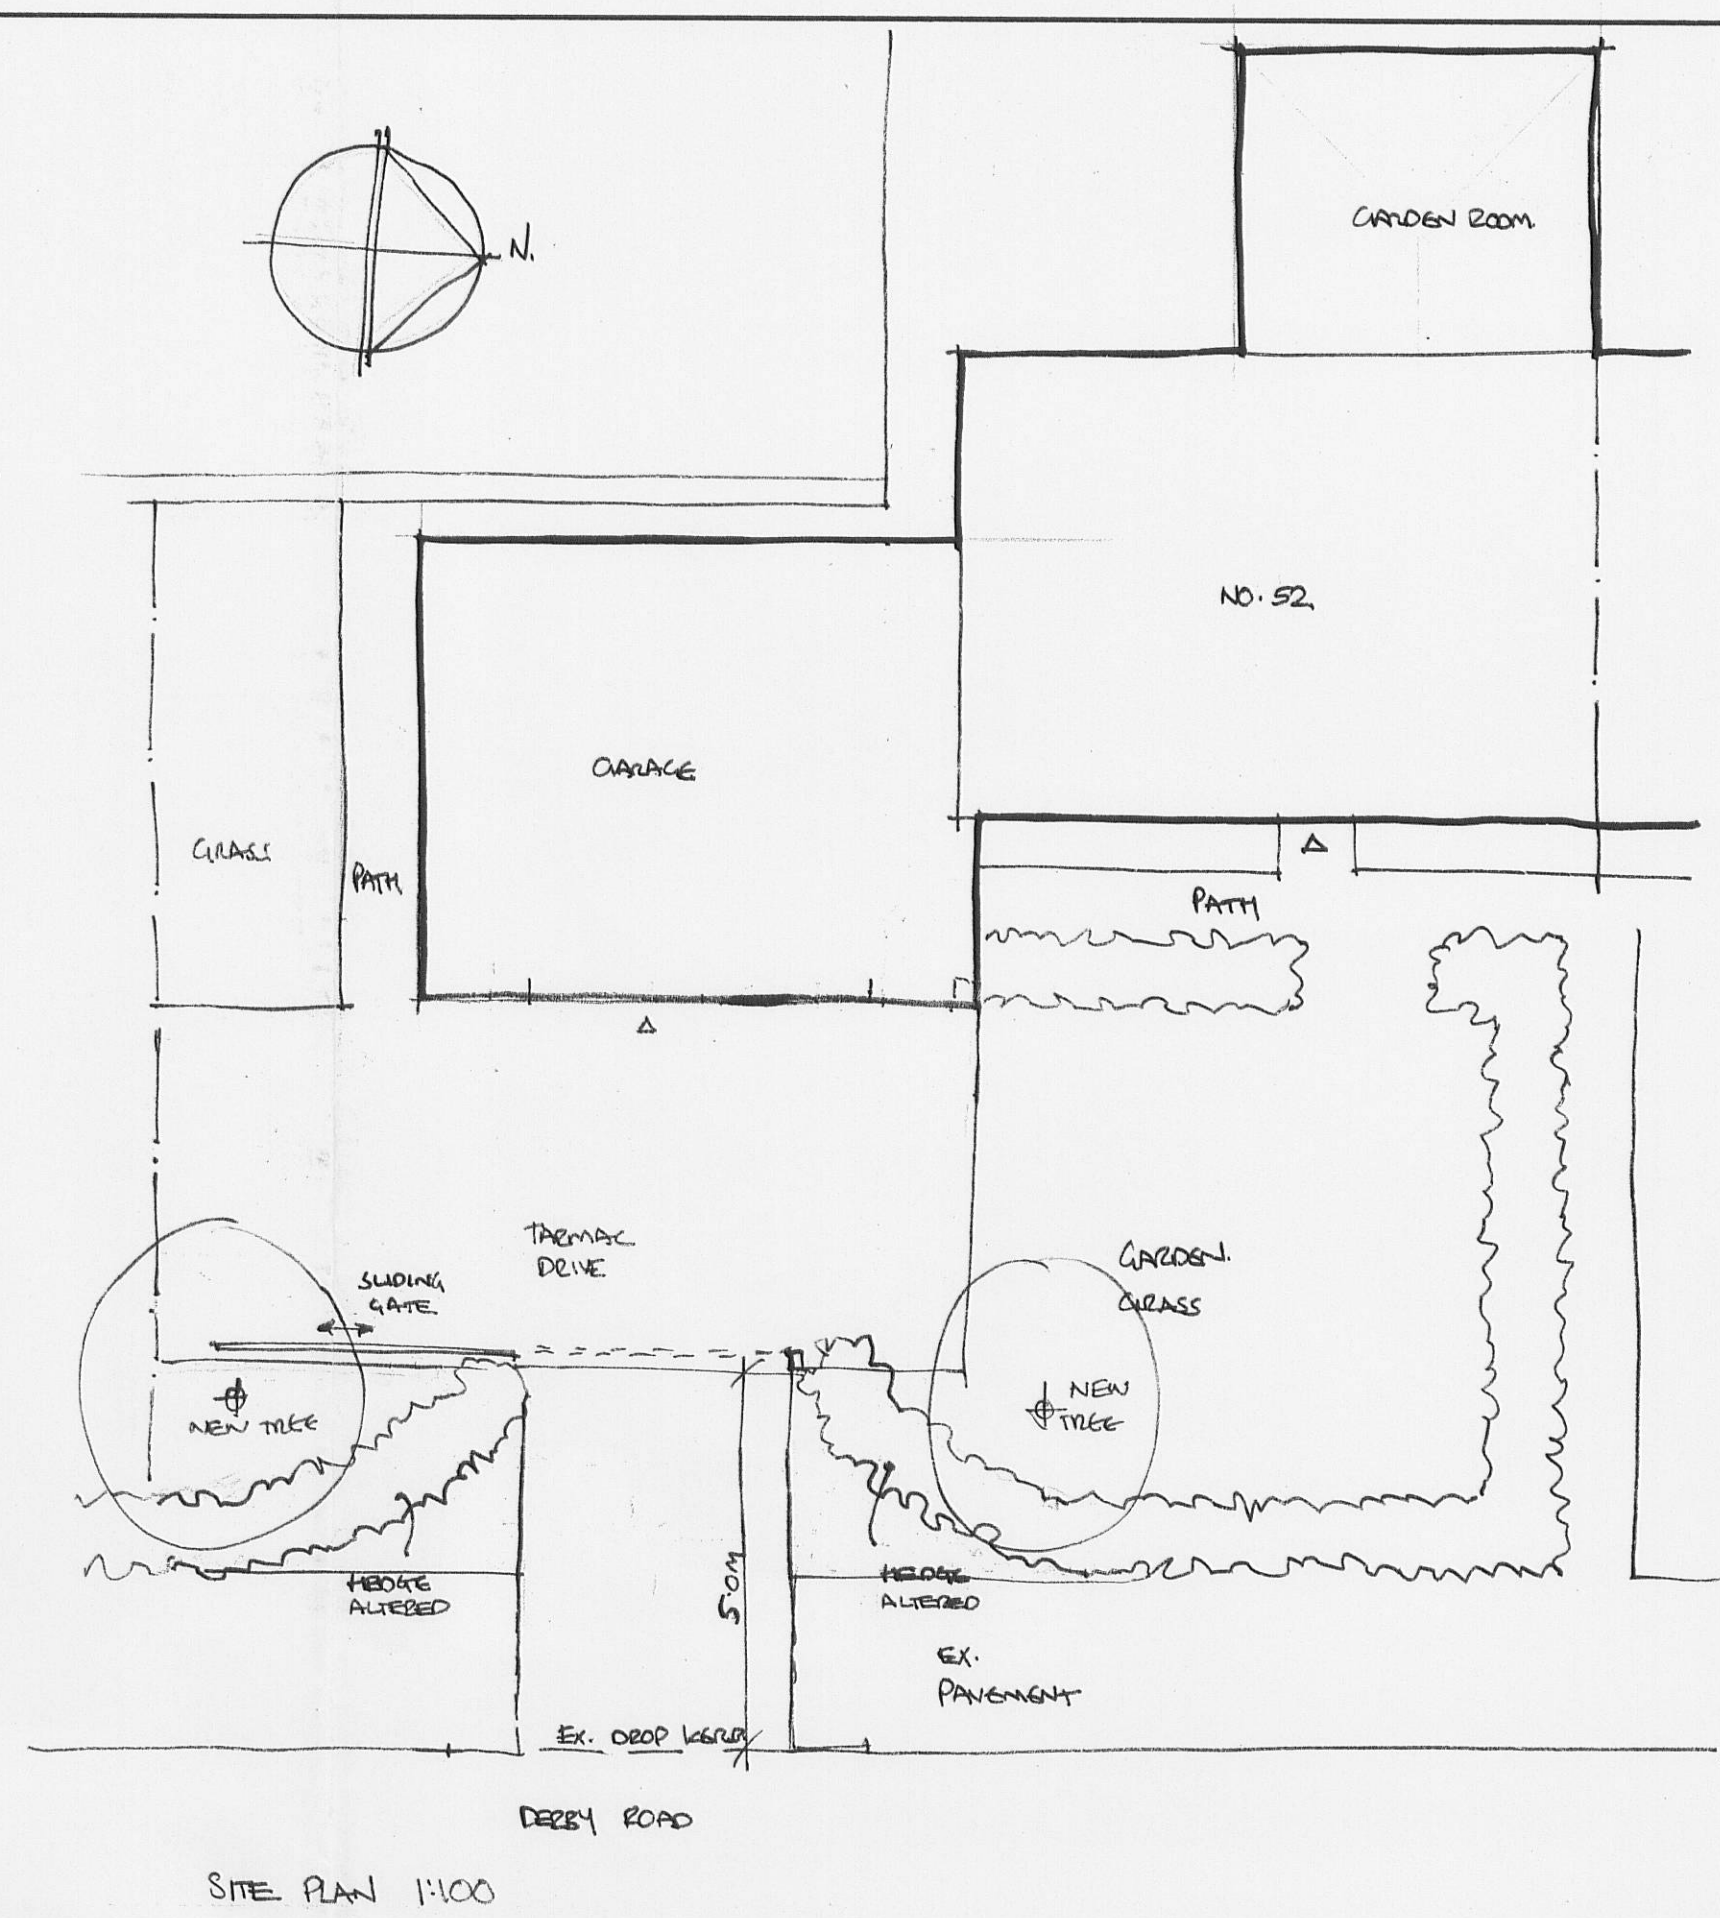

Rev.	Description	Date	By
A	The following amendments were made following the meeting with the client on 29.5.07: Garage extended up to house and door centralised. Dormer window width increased and centralised over garage door. Bedroom gable window size increased. Wardrobes to bedroom 2 and 3 altered. New access and drive altered. Cat flap added to the garden room.	8.6.07	SGH

Client
MR AND MRS RADFORD

Job Title
PROPOSED ALTERATIONS TO
52 DERBY ROAD
LONGRIDGE.

Drawing Title
PROPOSED PLANS, SECTION &
ELEVATIONS

Scale
1:100 / 1:50

Date
APRIL '07

Drawn
SGH.

Sunderland Peacock & Associates Ltd.
Chartered Architects
Stanley House, Lowergate,
Clitheroe, Lancashire BB7 1AD.
Tel: 01200 423178 Fax: 01200 427328
E-mail: enquiries@spanda.co.uk

3679-2A.