

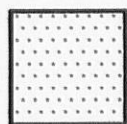



DO NOT SCALE

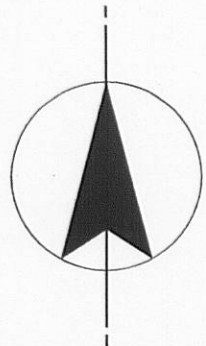

DENOTES: UU OWNED LAND

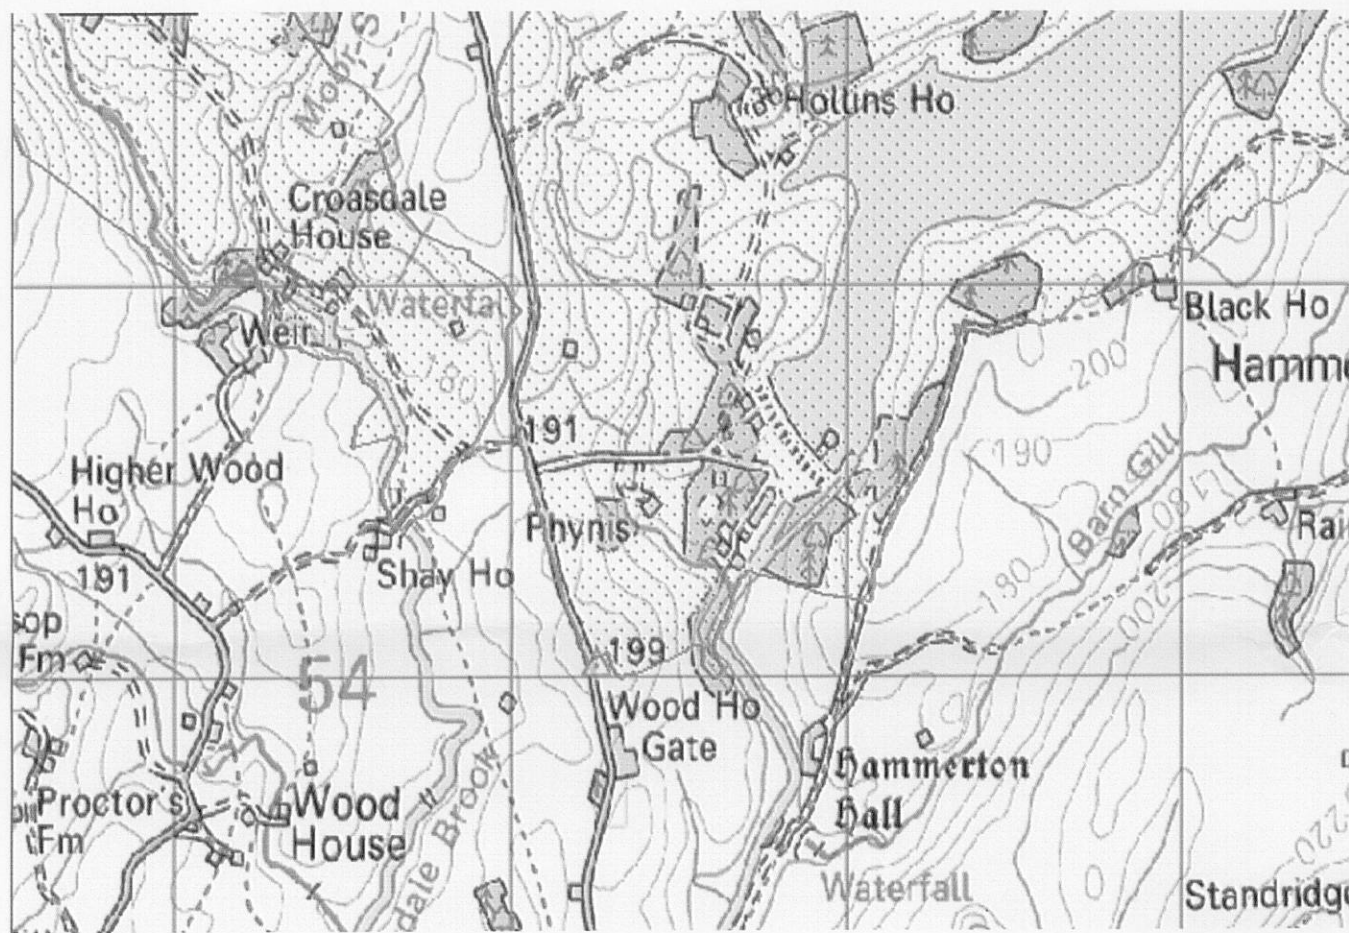

UU OWNED LAND
(NTS)

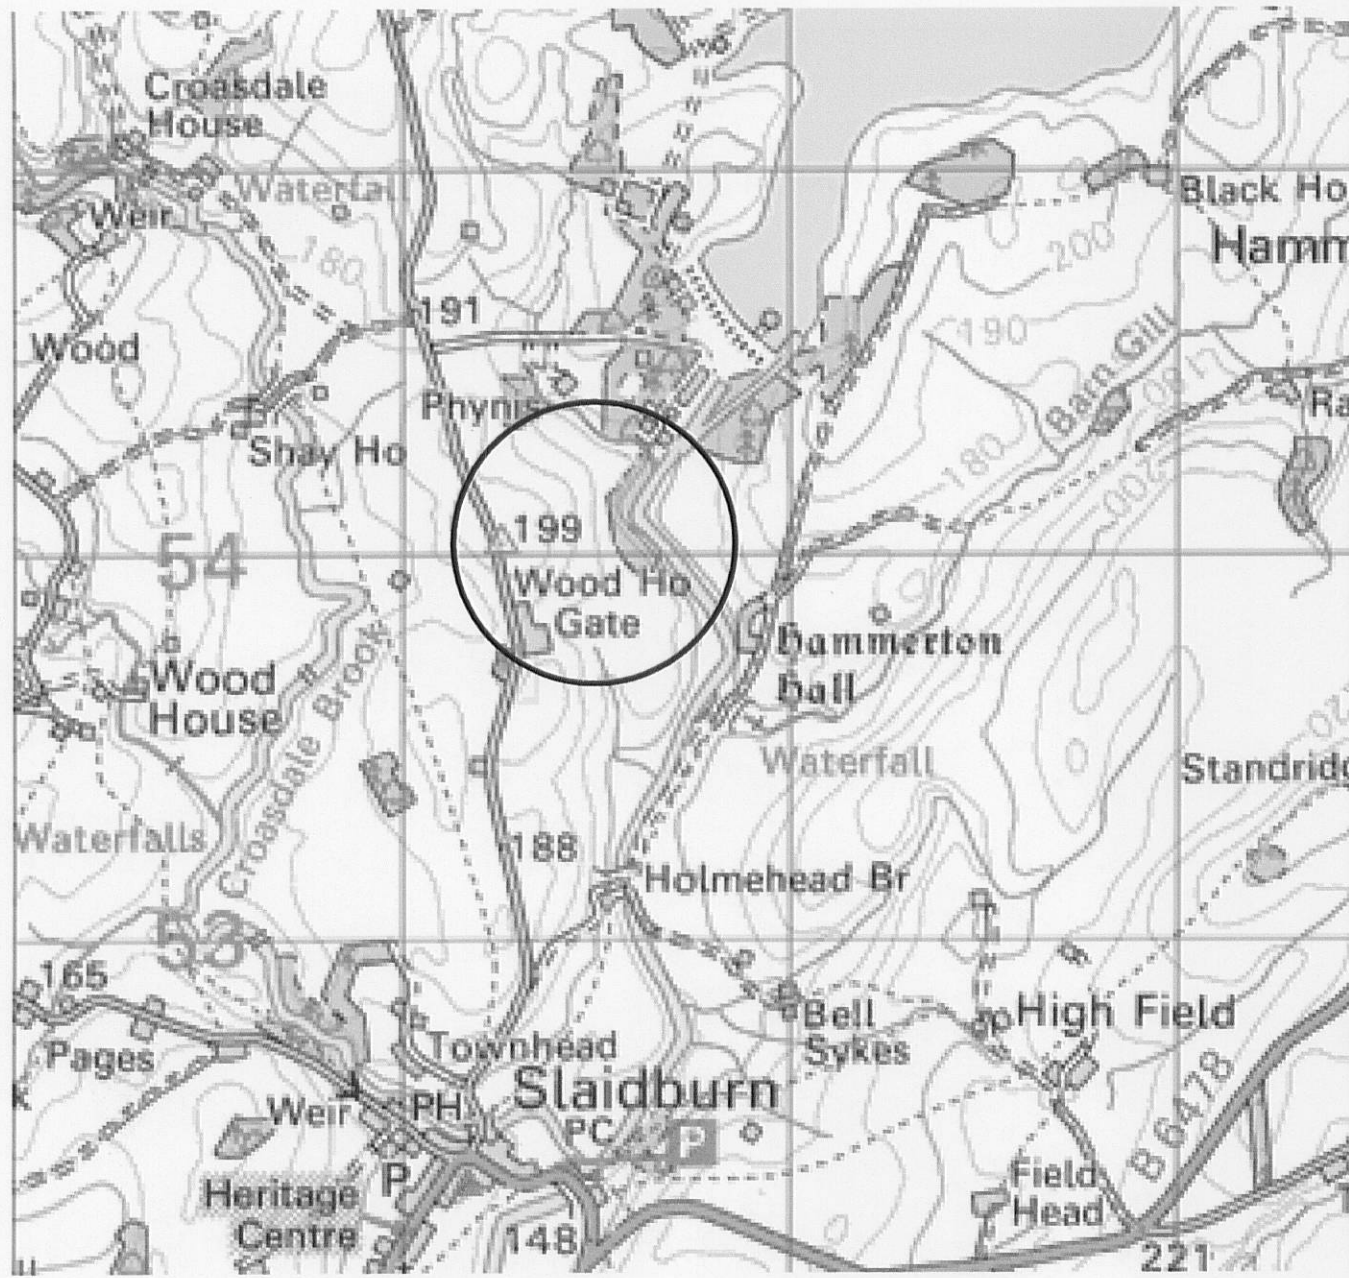

LOCATION PLAN
SCALE 1:50000



LOCATION PLAN
SCALE 1:2000

NOTES

GENERAL NOTES

ALL DIMENSIONS ARE IN MILLIMETRES (mm) & ALL LEVELS ARE IN METRES (m) AOD, UNLESS STATED OTHERWISE.

ALL DIMENSIONS & LEVELS TO BE CHECKED ON SITE AND ANY DISCREPANCIES SHOULD BE REPORTED TO THE ENGINEER.

LEGEND

- DENOTES NEW WORK
- DENOTES EXTENT OF UU OWNERSHIP

FOR PLANNING

REFERENCE DRAWINGS.

M200/90021775/01/21/10002 GEOTECHNICAL SITE INVESTIGATION SCOPE

29.05.07	LM	WA	ST	B	MAP ADDED SHOWING UU OWNED LAND
18.05.07	LM	WA	ST	A	ISSUED FOR INFORMATION
DATE	REV BY	CHKD	APPD	AMENDMENT DESCRIPTION	



Cheadle Office
The Studio
51 Brookfield Road
Cheadle
SK8 1ES

t - 0161 4914600
f - 0161 4914700
e - mail@ghallivigunn.com
i - www.ghallivigunn.com



KMI Plus
Brunswick House
Hindley Green Business Park
Leigh Road
Hindley Green
Wigan
WN2 4TN

KMI PLUS DWG. NUMBER	kmi drg No	KMI PLUS CONTRACT No.	Contract No
THIS DRAWING IS ISSUED BY KMI PLUS SUBJECT TO THE CONDITIONS THAT IT IS NOT COPIED EITHER IN WHOLE OR IN PART OR DISCLOSED TO THIRD PARTIES UNLESS PRIOR WRITTEN AUTHORISATION IS GIVEN BY KMI PLUS			
PREVIOUS VERSIONS OF THIS DRAWING SHOULD BE STAMPED SUPERSEDED OR DESTROYED DO NOT SCALE THIS DRAWING - IF IN DOUBT ASK			

UNITED UTILITIES PLC
HODDER SR
LOCATION PLAN



MWH REF. NUMBER	M200	GH A Livigunn CAD REF	5872_21_10010.dwg	MASTER SIZE	A1
SCALE	1:2000, 50000	CLIENT DRAWING No.	M200/90021775/01/21/10010	REV	B