




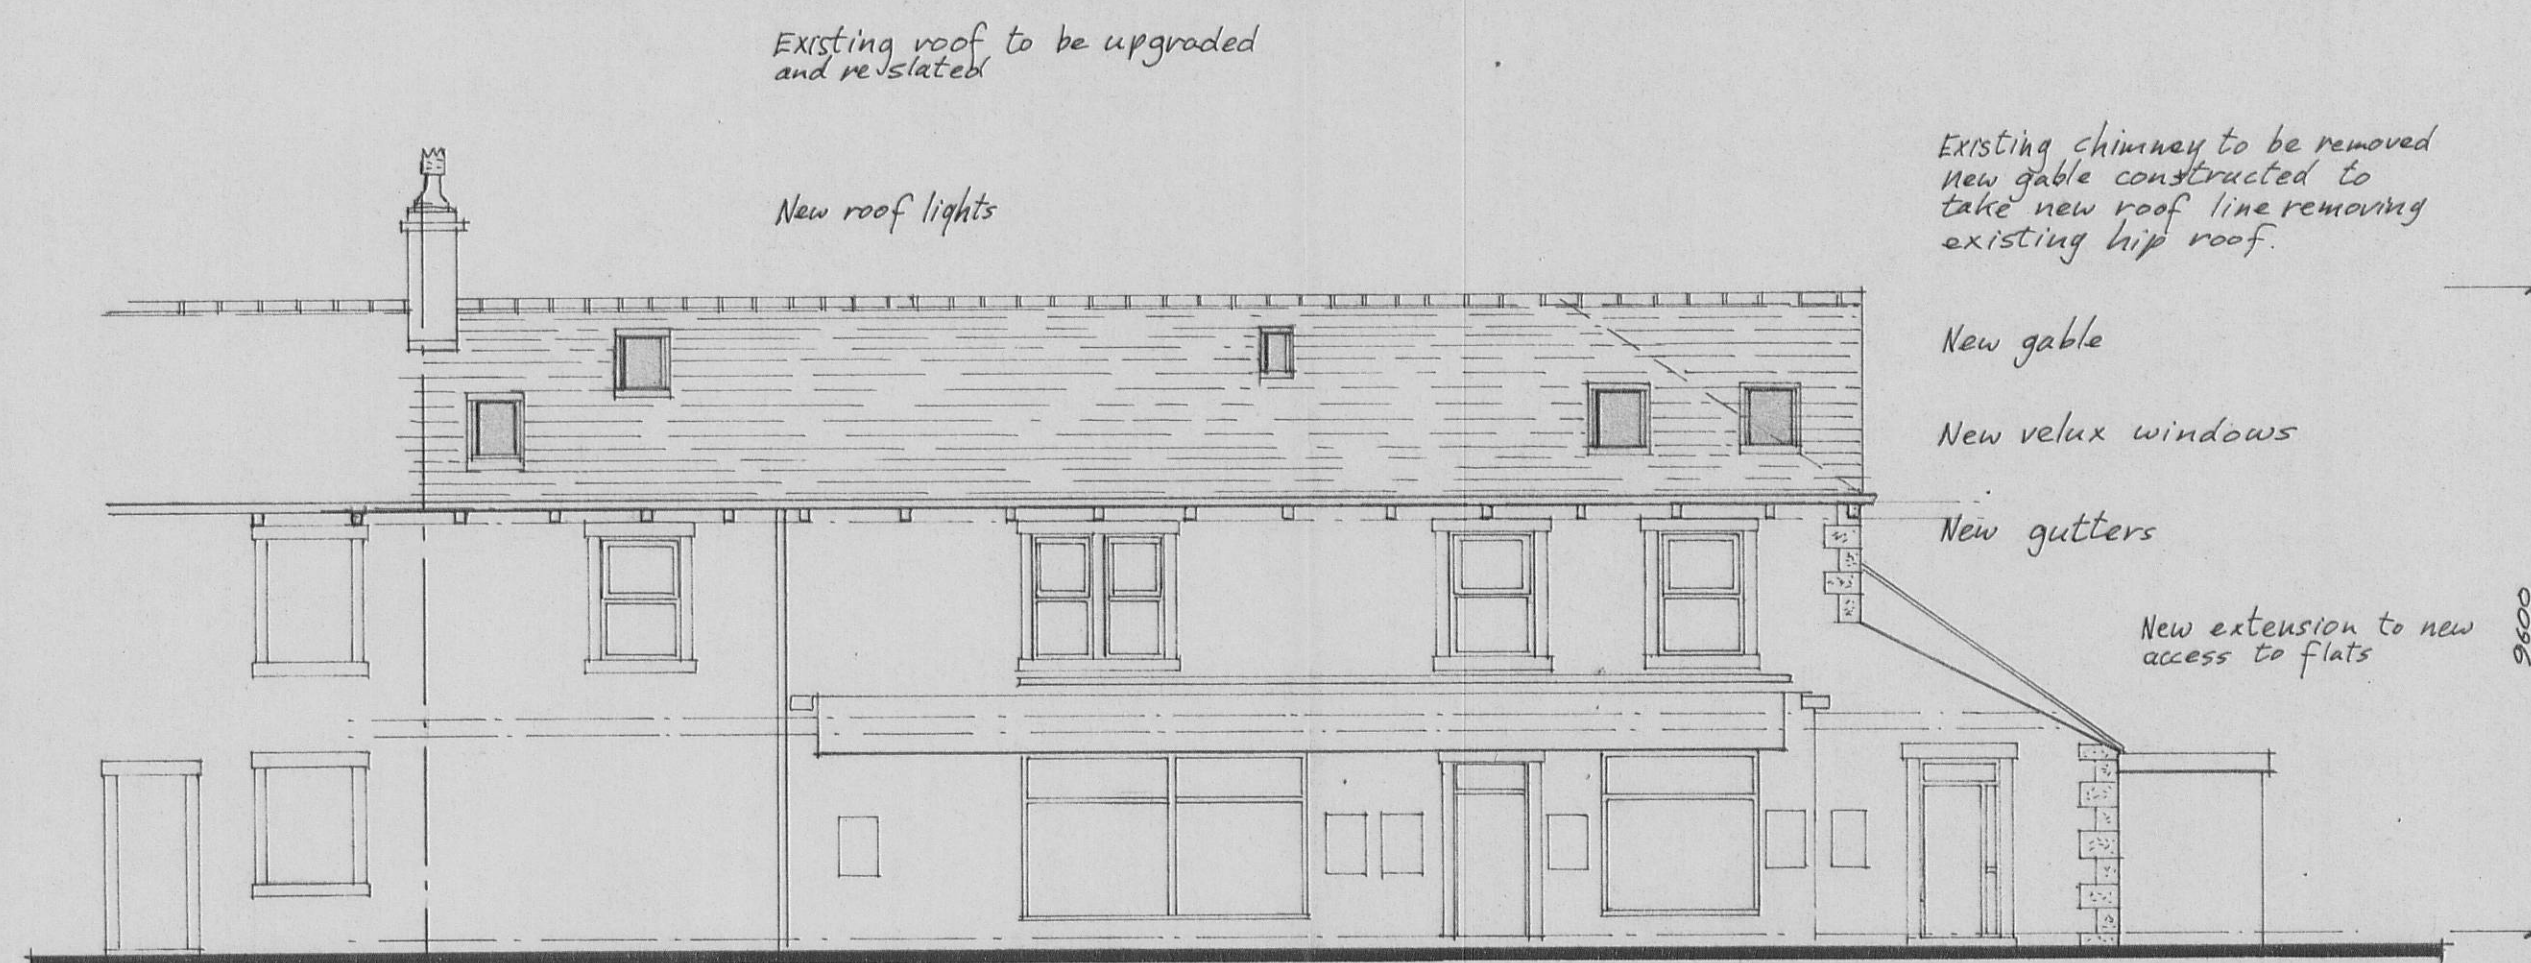

Elevation to Waterloo Road

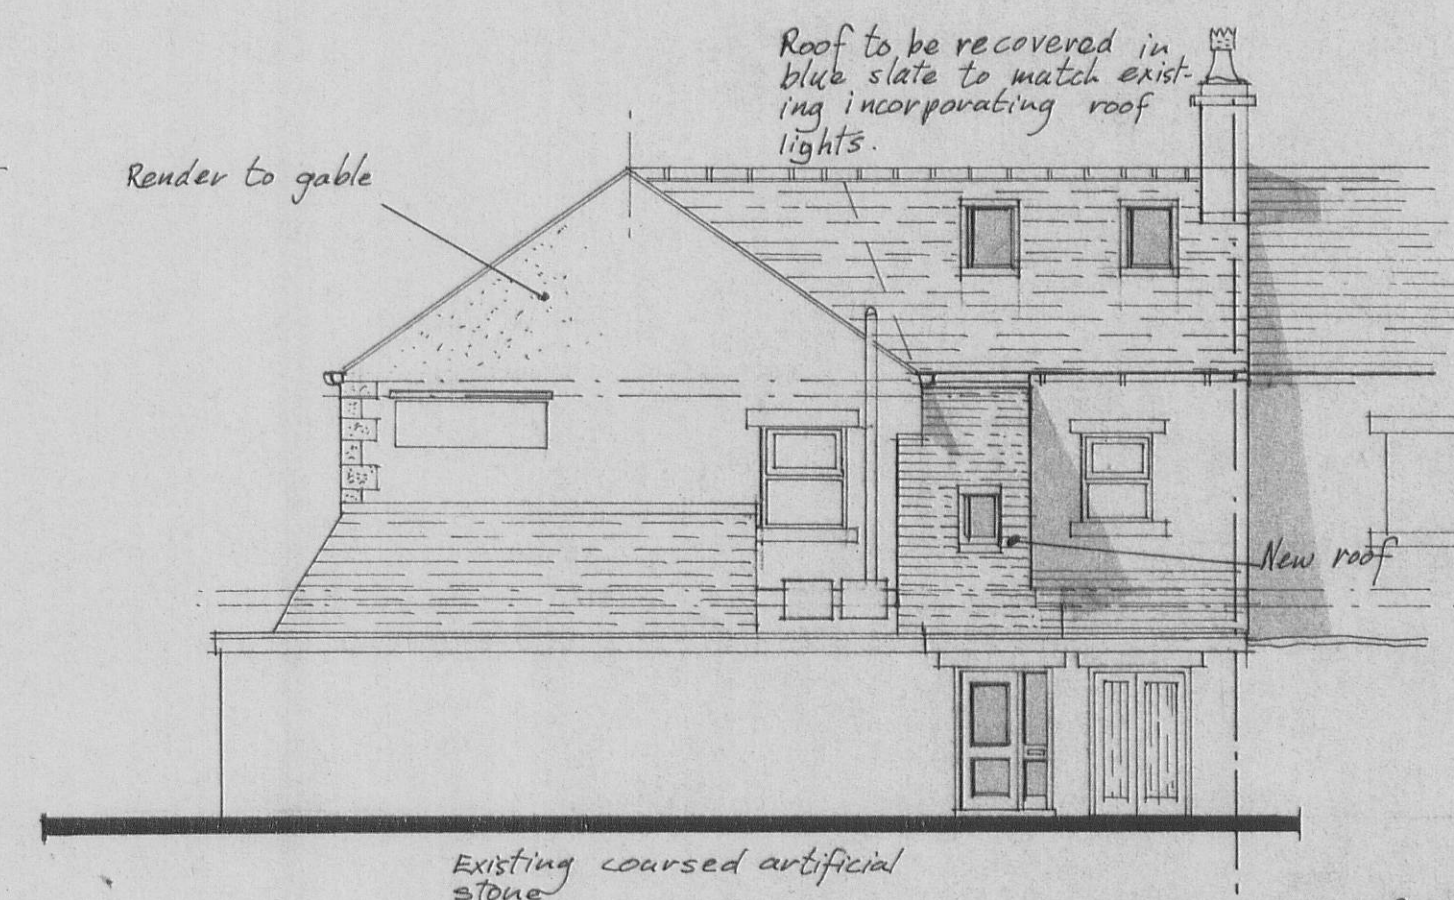

Elevation to Rear

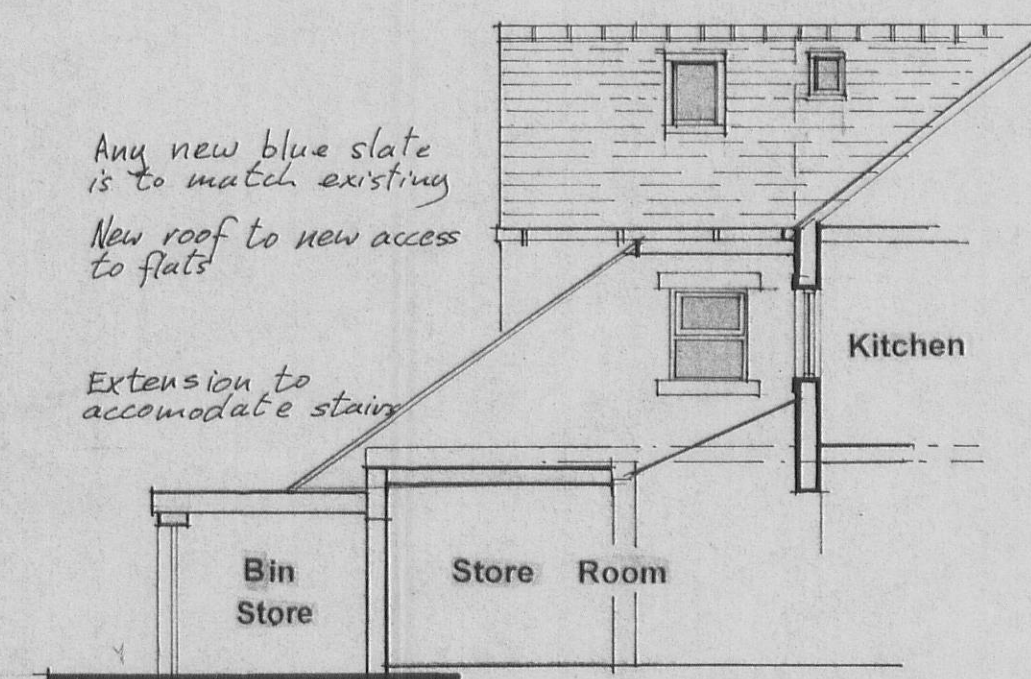


Elevation to Rear Side


Proposed Elevations



Elevation to Waterloo Road

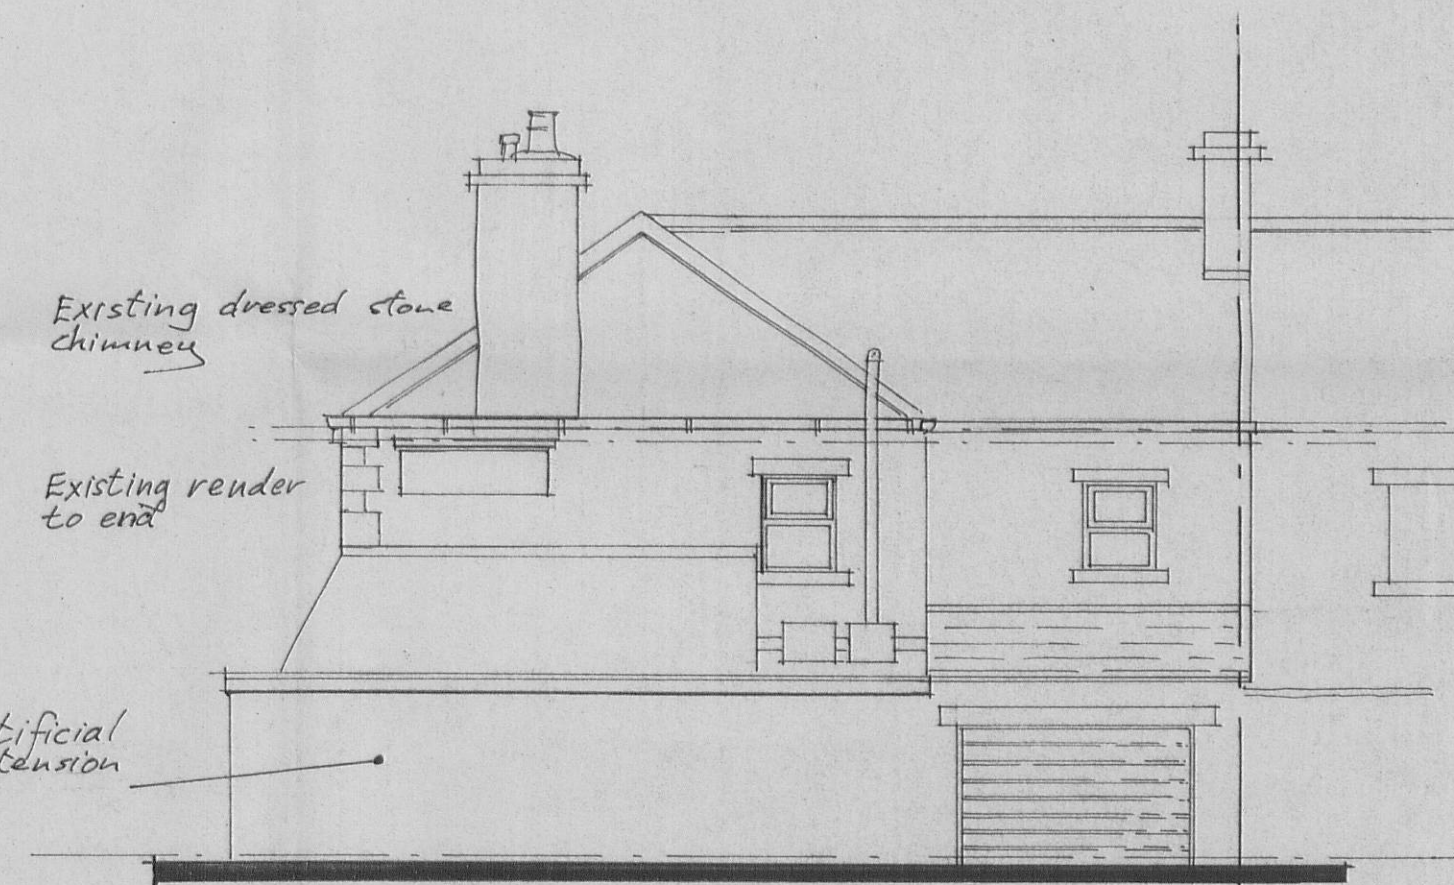

Elevation to Rear

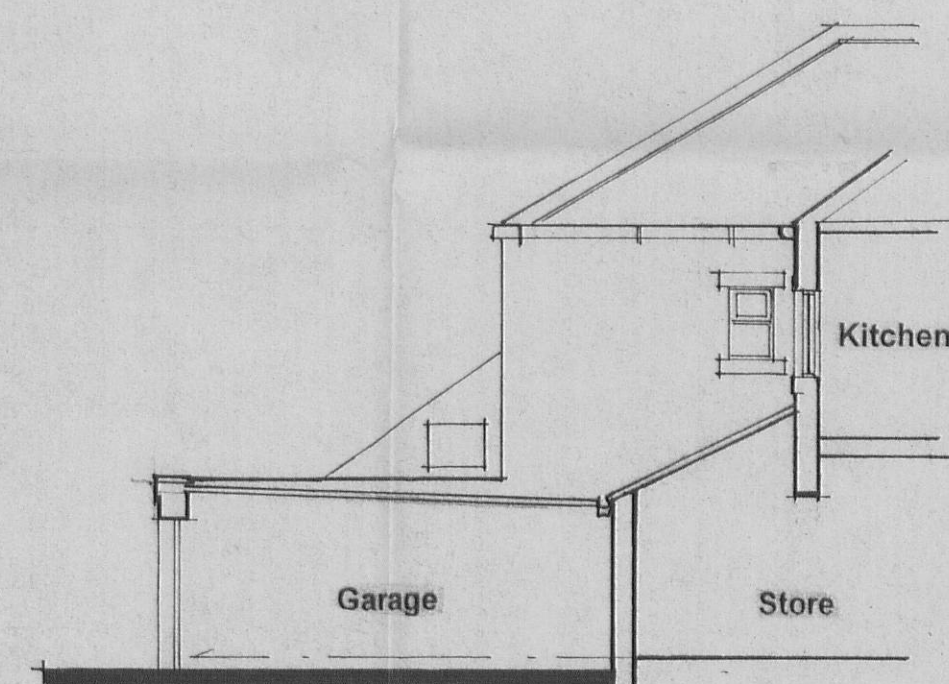

Elevation to Rear Side

Existing Elevations

3 2 0 0 7 0 6 2 2 P

Jeff Marshall & Associates  
Architectural Designers and Surveyors,  
Swindlehurst Barn, Back Lane, Grindleton,  
Nr. Clitheroe, Lancs. BB7 4RW.  
Tel. 01200 440157

Project Proposed construction of 4 Flats  
at 33 Waterloo Road Clitheroe

Client Mr D.Ainsworth

Title Proposed & Existing  
Elevations

Drg N°  
283/1/4  
Rev.

Scale 1:100 Date 29th May 99 Drn JMW