


© Copyright. This drawing and design and all the information contained therein is the sole copyright of Innex Design Limited, Leigh and reproduction in any form is forbidden unless permission is obtained in writing.

CONTRACTORS PLEASE NOTE:


Warning. No dimensions to be scaled from this drawing. All contractors must visit site and be responsible for taking and checking all dimensions relative to this work. The designer must be advised of any discrepancies in writing.

This drawing must be read in conjunction with the specifications/bill of quantities and related drawings. Any structural work must be carried out to exact specification and requirements of the client's appointed structural engineer and any amendments must have his express prior written authority.

All structural work must be inspected at all relevant stages by the structural engineer and by the Appointed Building Surveyor, and comply with their requirements. Any cost and claims for damages, loss of trade, etc., incurred by failing to do so are the sole liability of the contractor.

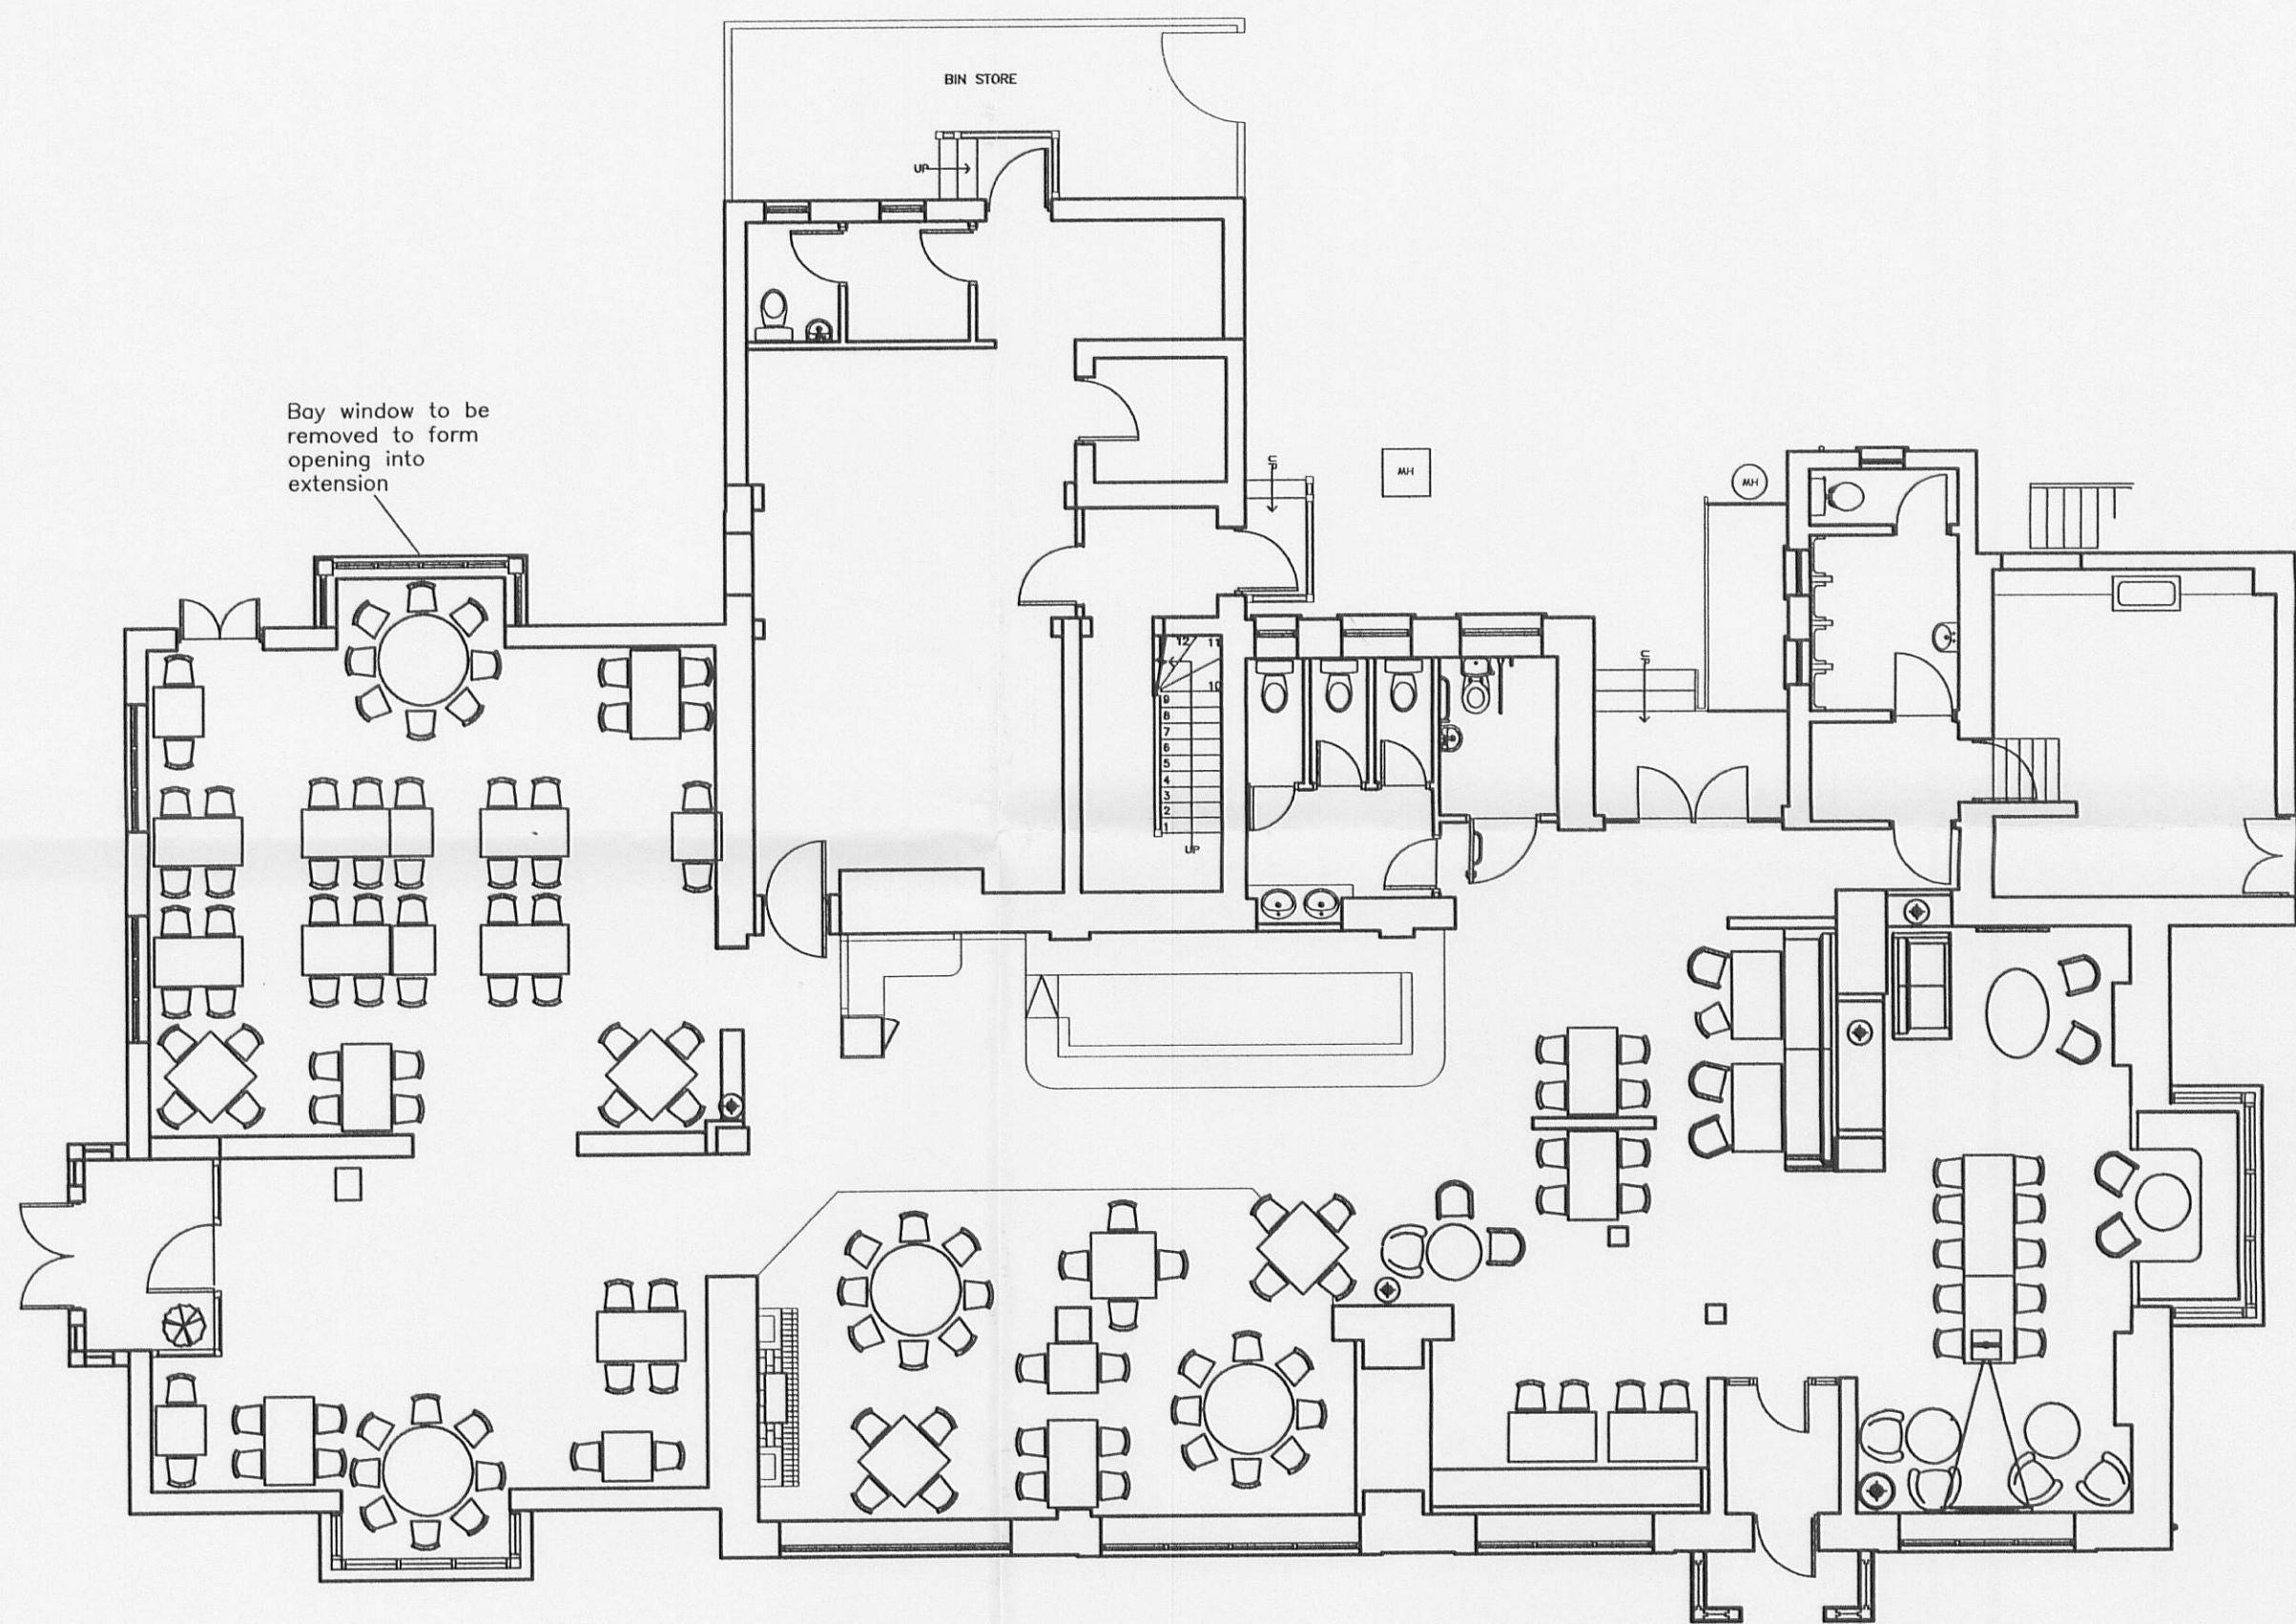

EXISTING LAYOUT

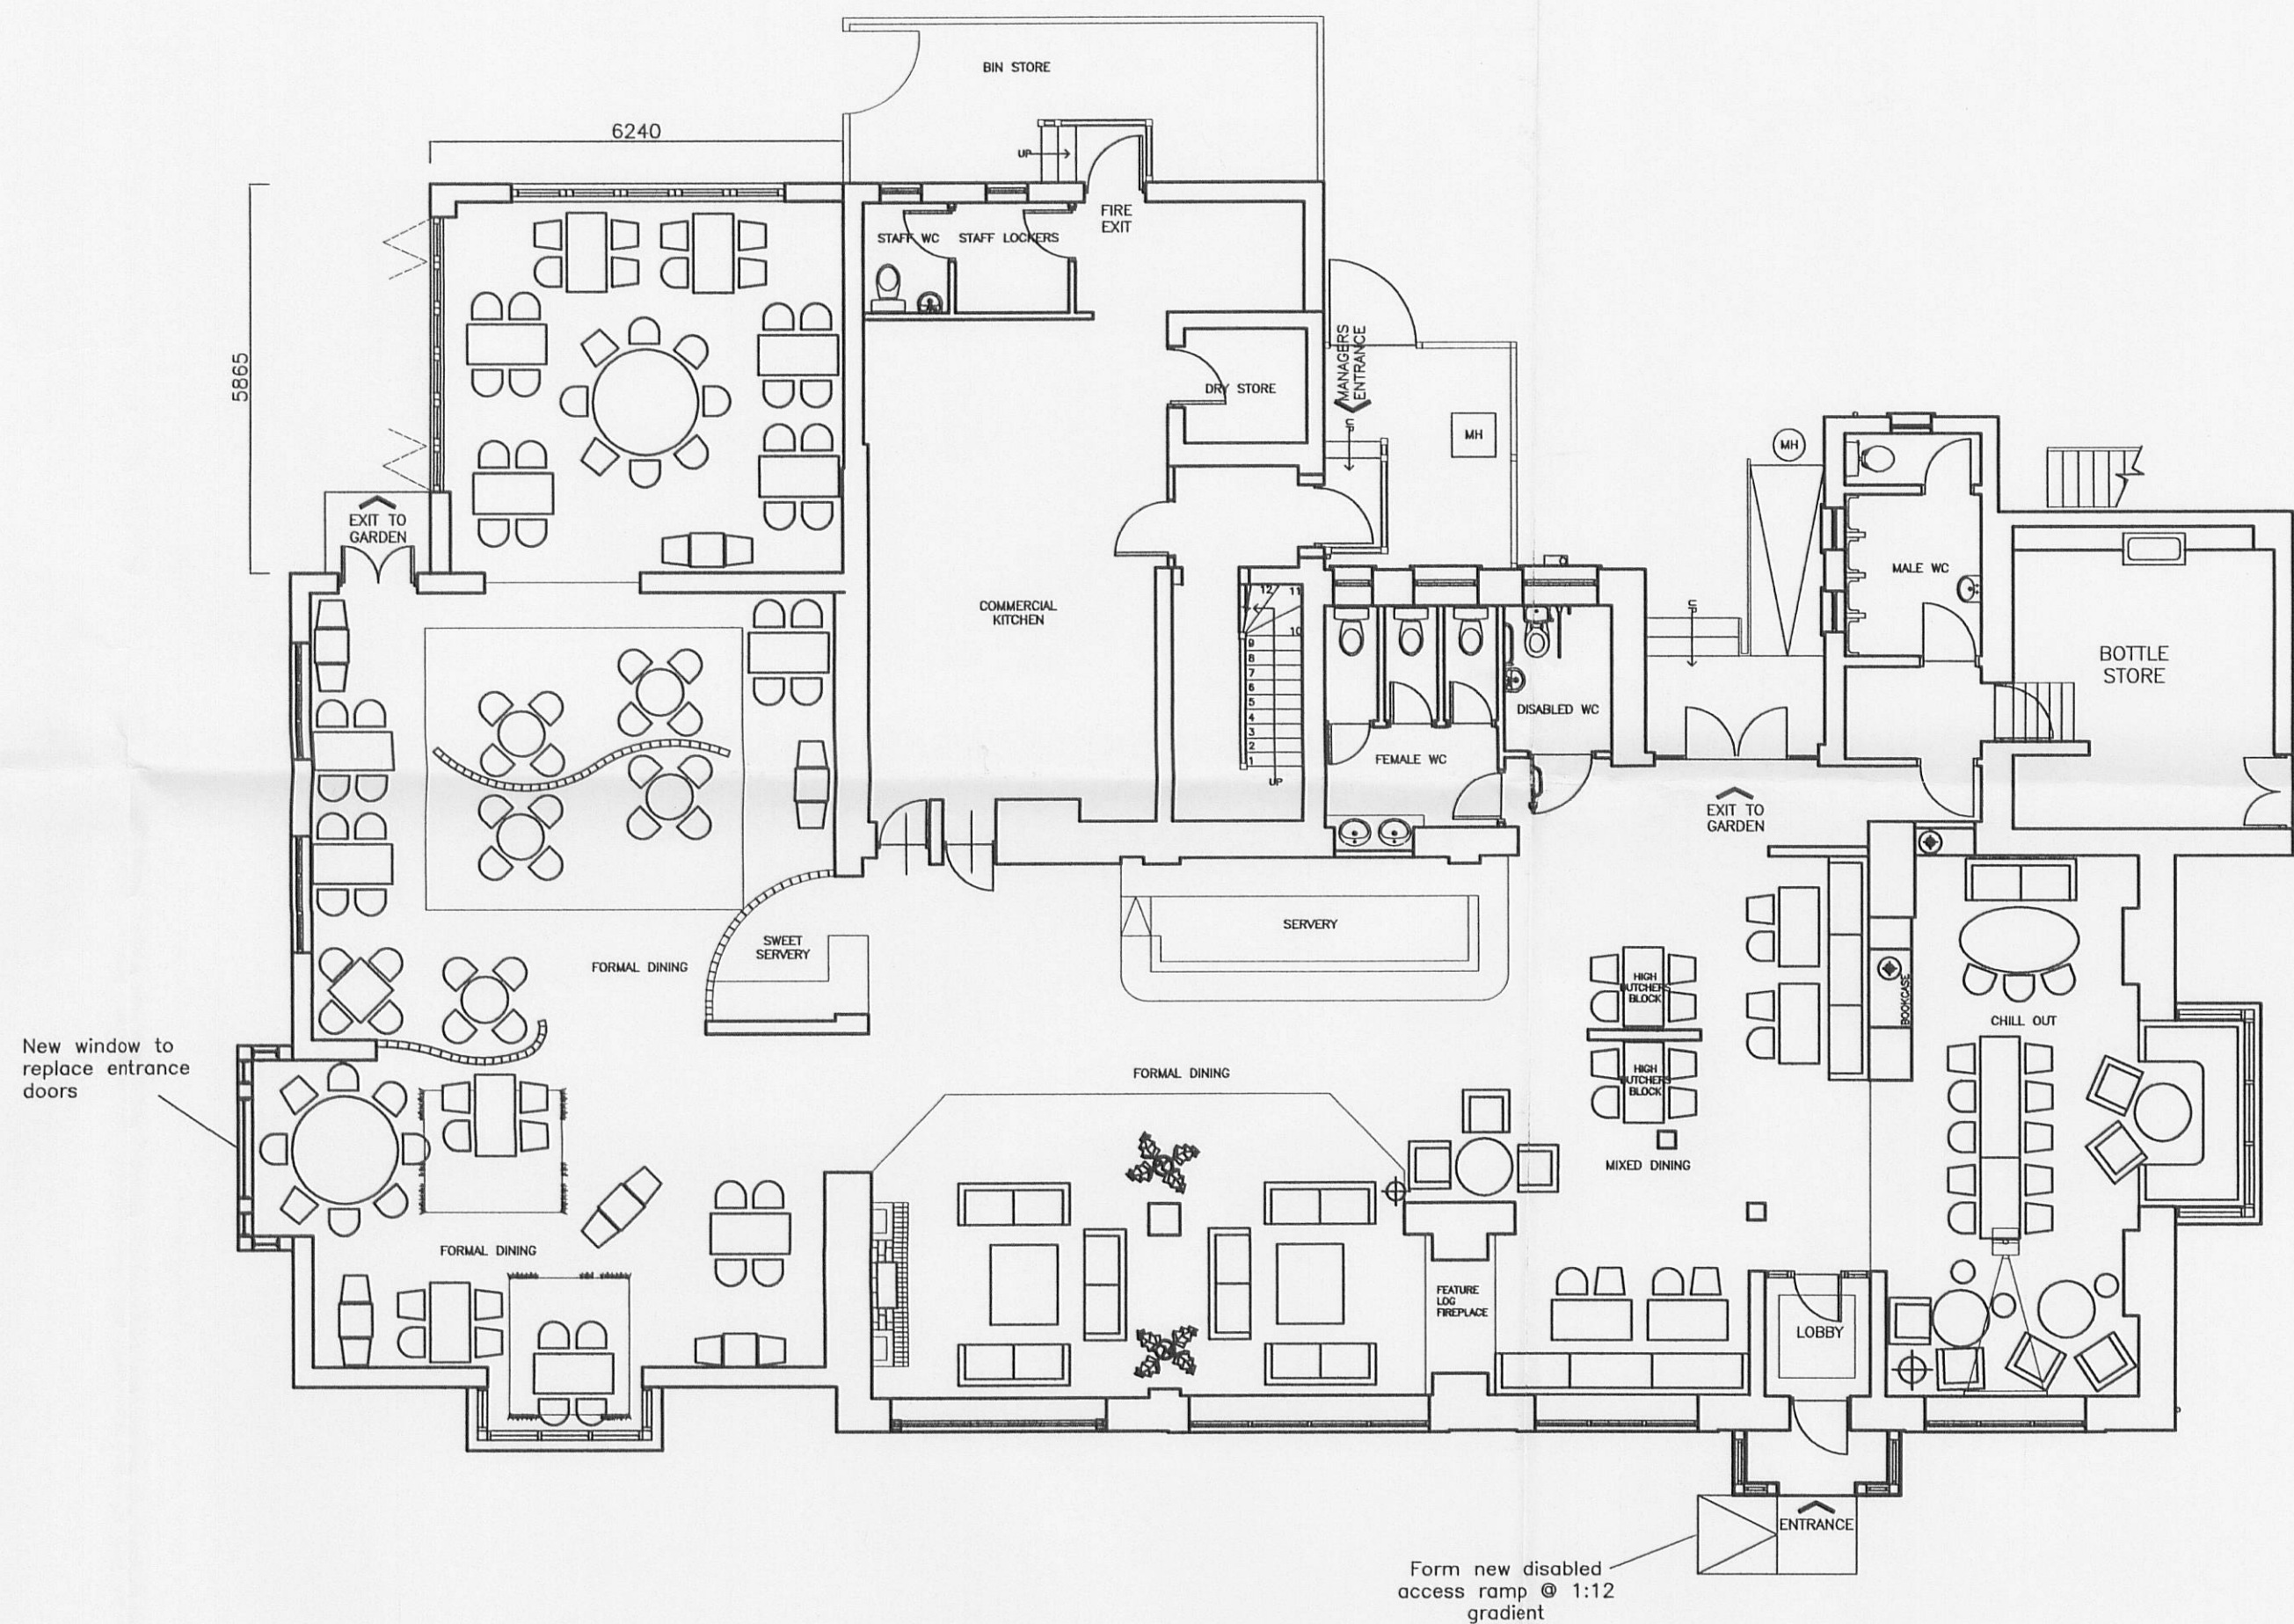

PROPOSED LAYOUT

3 2 0 0 7 0 6 2 3 P

REV	DATE
 ARCHITECTURE & INTERIORS Heron House 1A Bold Street Leigh WN7 1AL T: 01942 280888 F: 01942 280788 E: enquiries@innexdesign.co.uk W: www.innexdesign.co.uk	
CLIENT PUNCH TAVERNS	
PROJECT The Royal Oak Longsight Road Clayton Le Dale Lancashire BB1 9EX	
DRAWING TITLE EXISTING & PROPOSED LAYOUTS	
SCALE 1:100	DWN
DATE June 2007	CHKD
DWG No. 025207/05	REV