



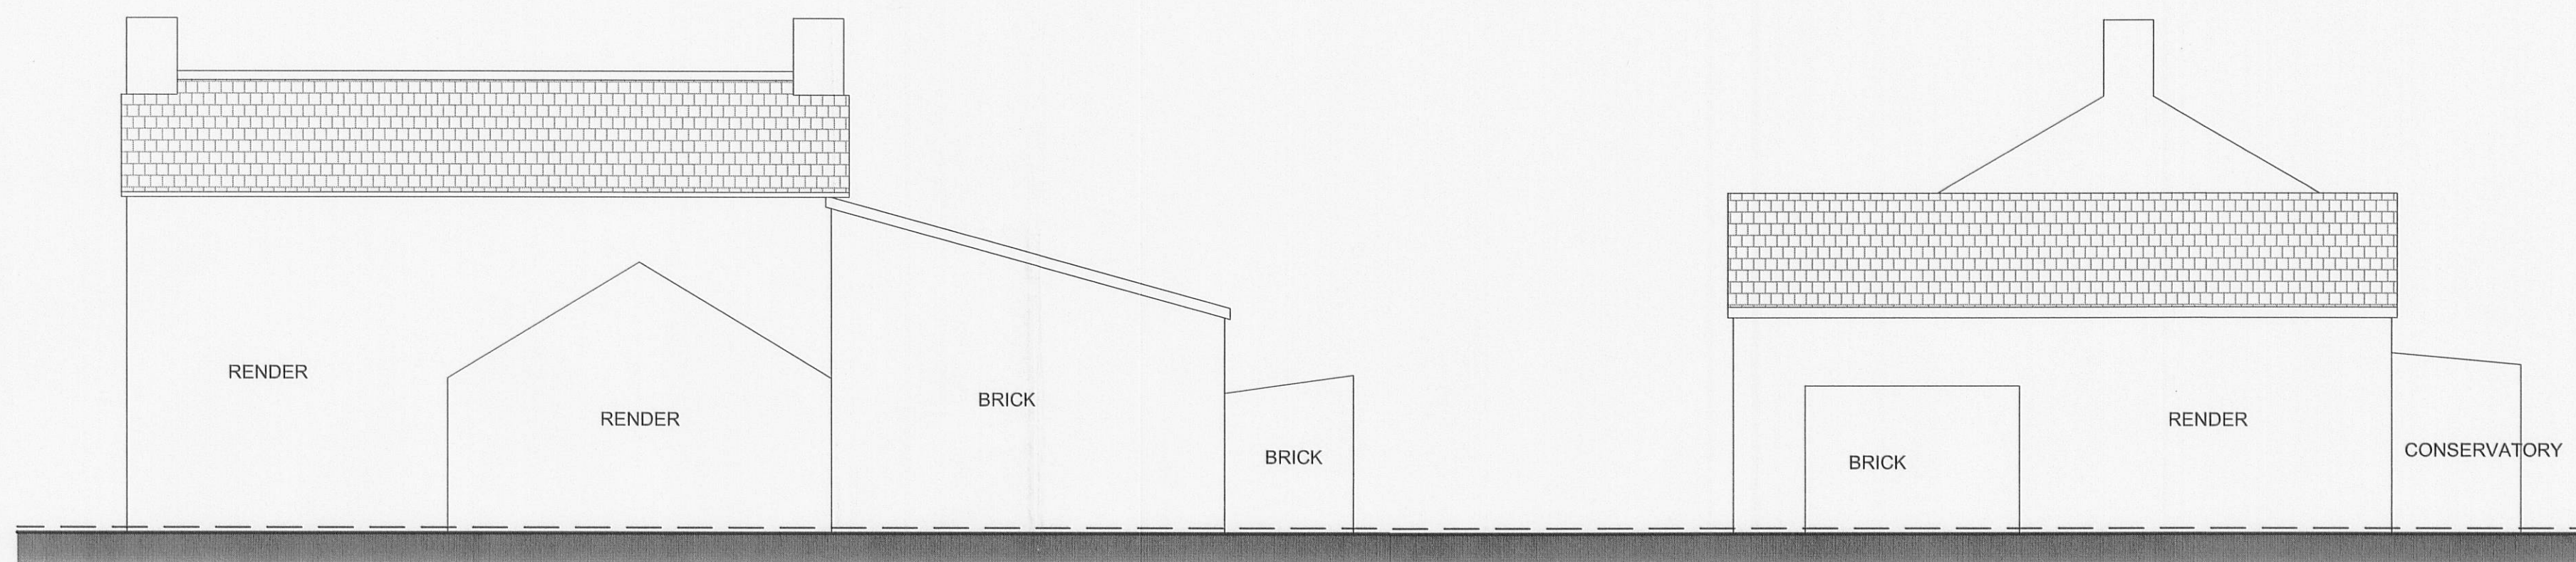


FRONT NORTH

SIDE WEST

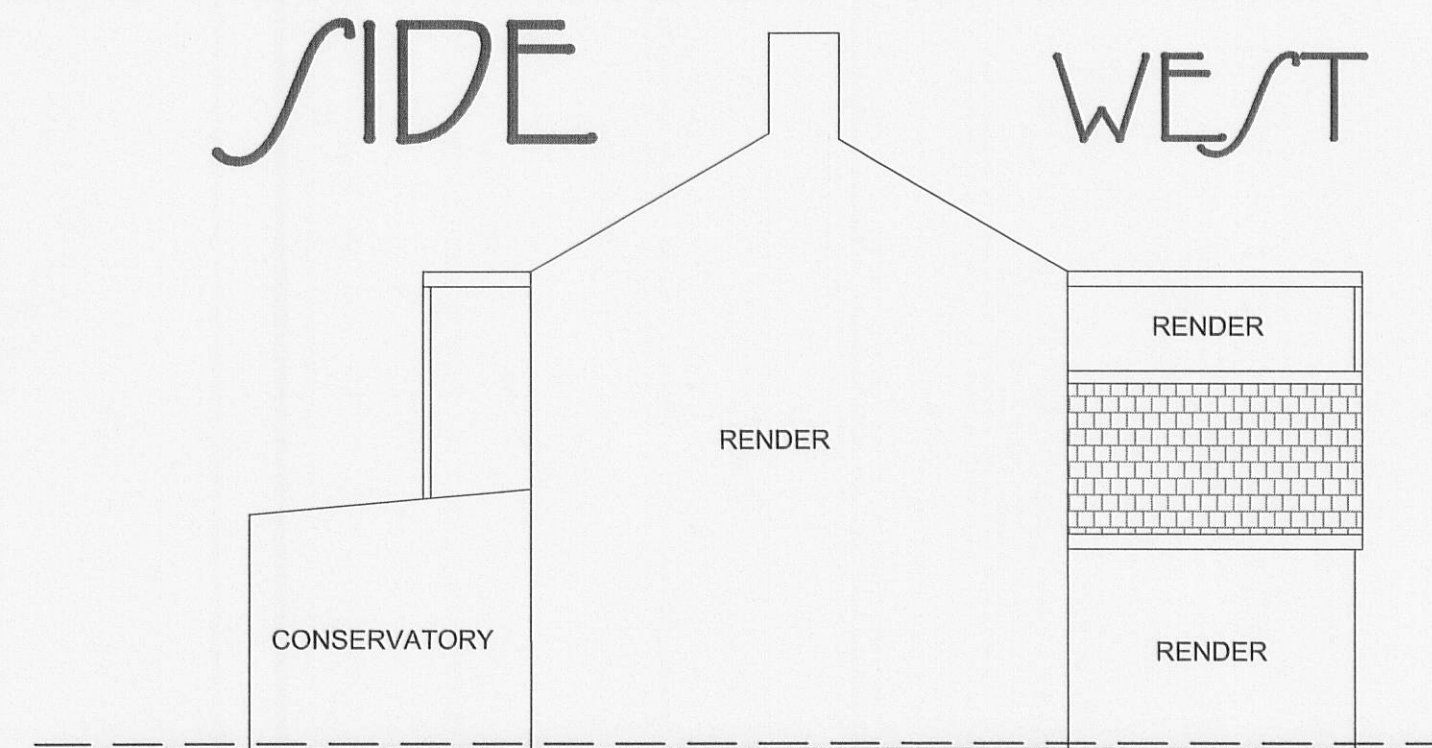


SIDE EAST

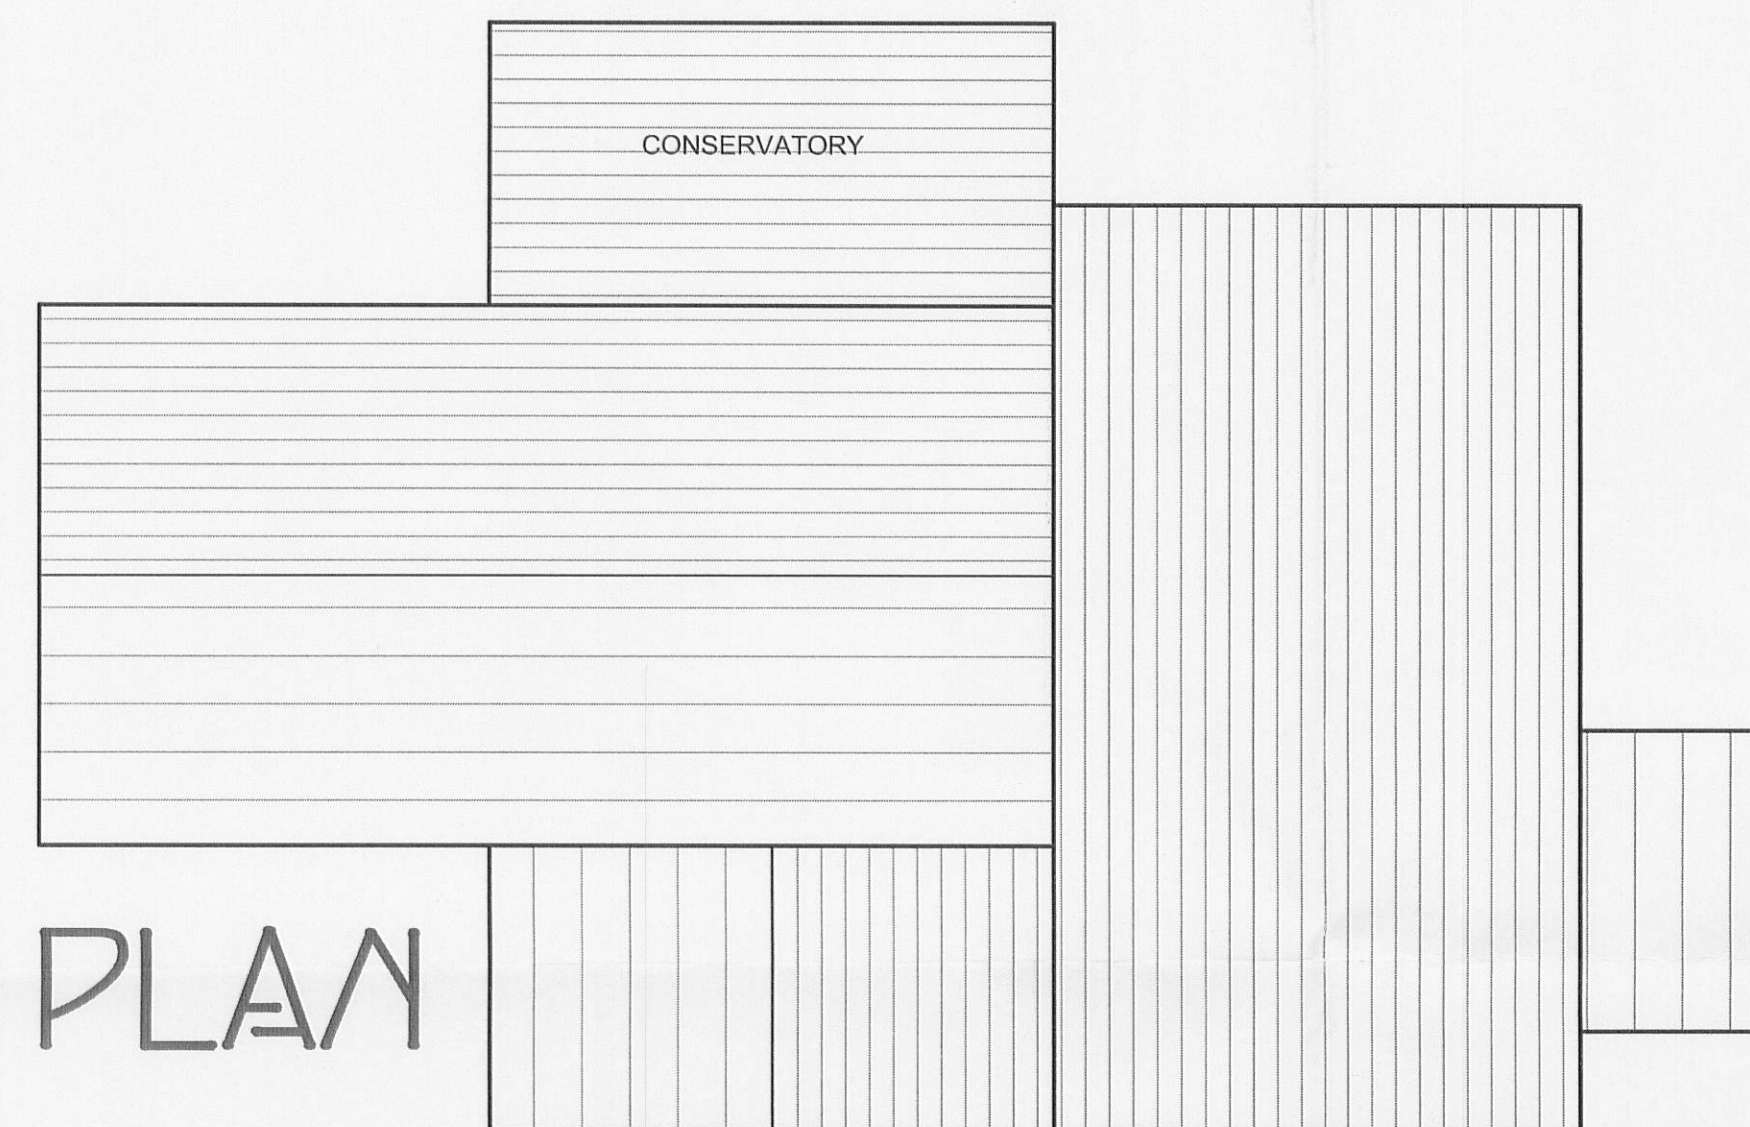

PLAN

587 cu m
140 sq m

EXISTING DWELLING

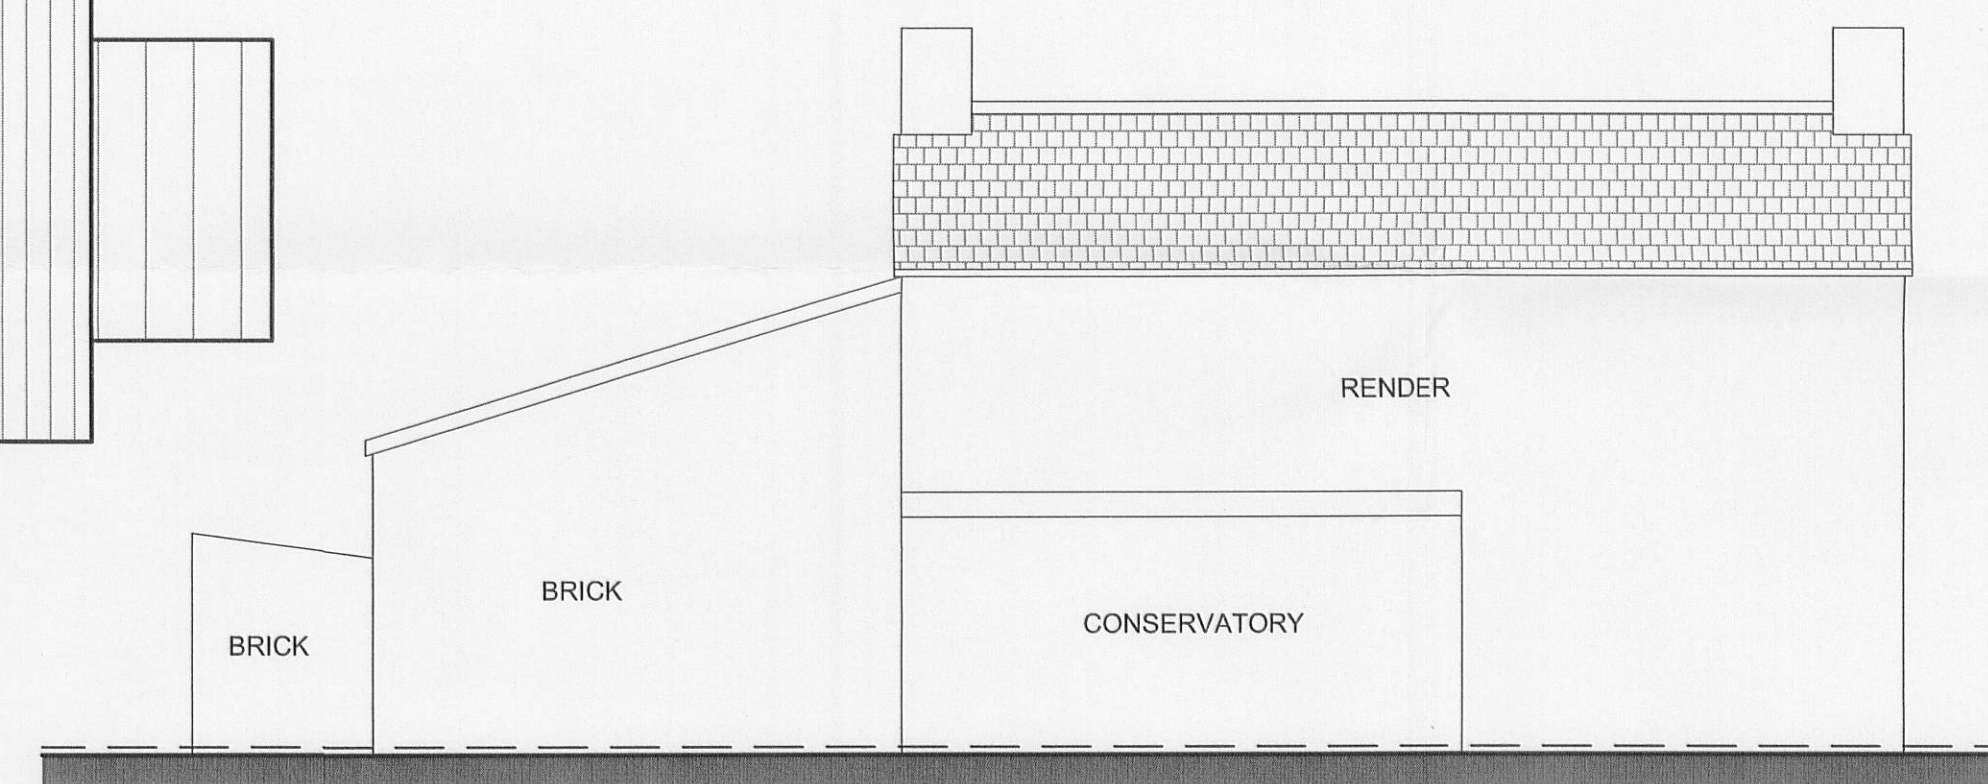

REAR SOUTH


SHIRE LANE FARM
SHIRE LANE
HURST GREEN

1:75

KARL ZALDAT
BA(Hons) DipArchDist
HATHERAGE BARN
MOORSIDE LANE
WOODPLUMPTON
PRESTON
PR4 0TB
01772 691712

PROPOSED
REPLACEMENT
DWELLING

LOCATION PLAN 1:500

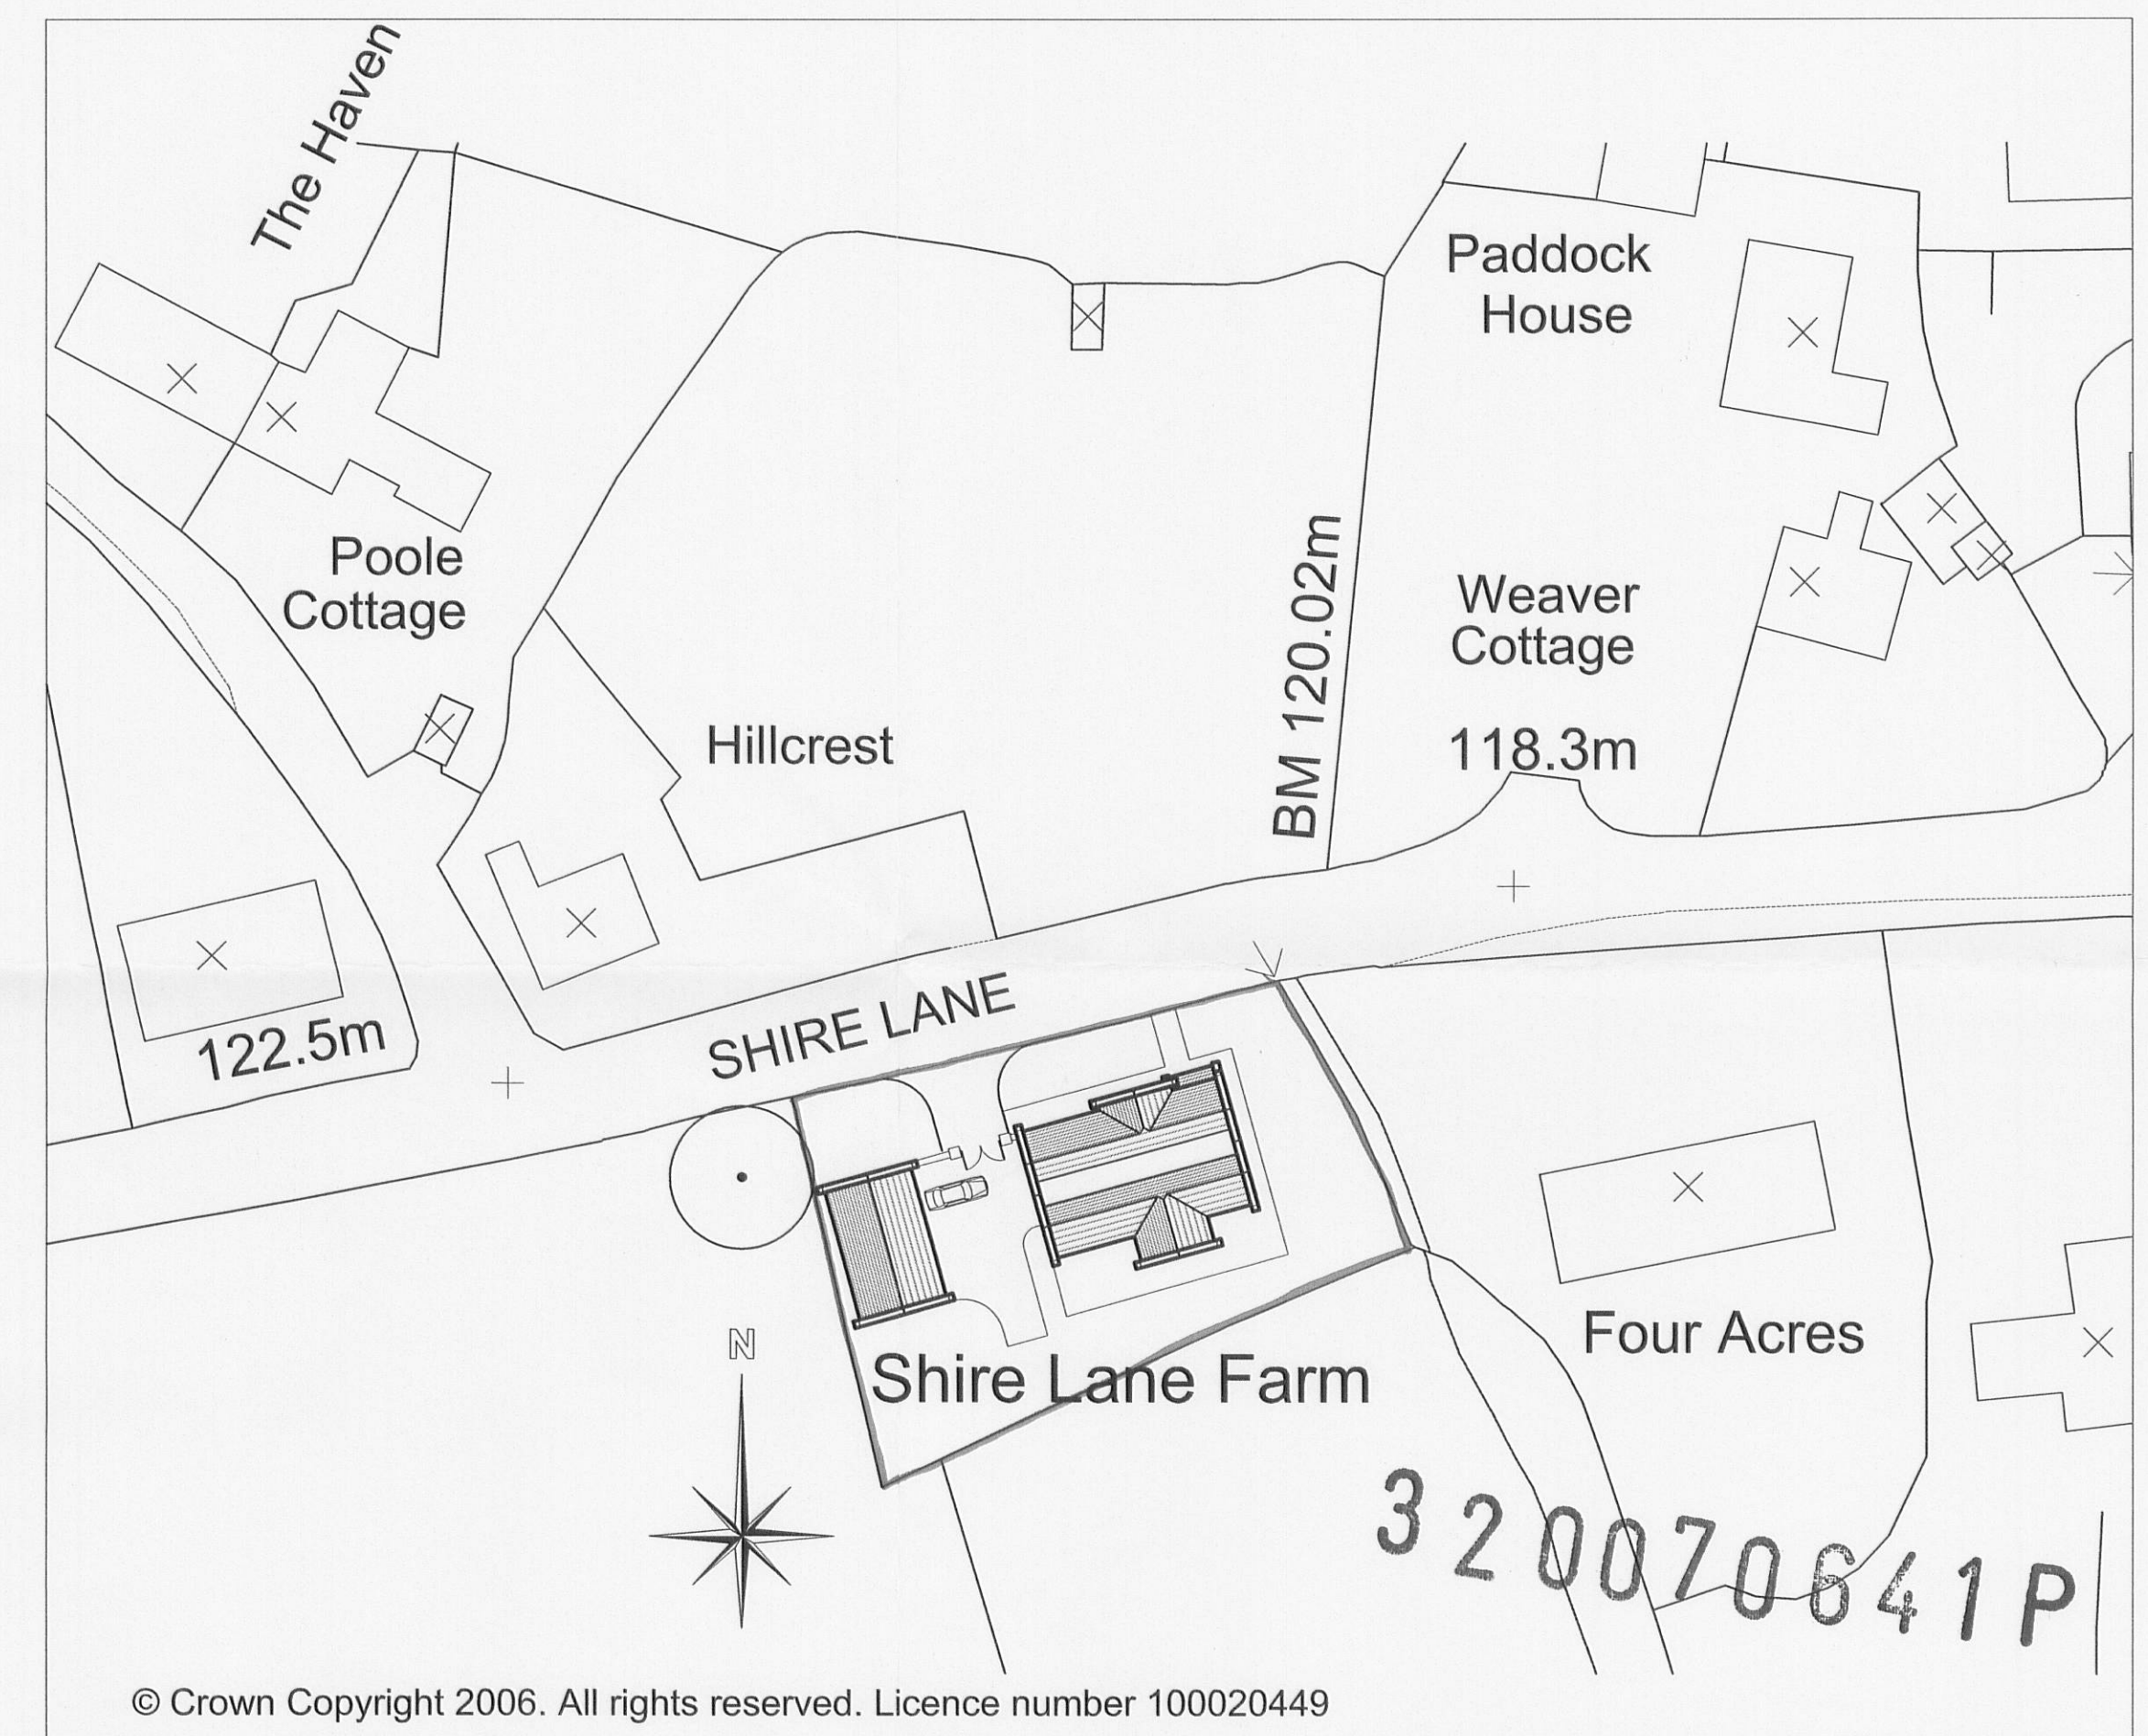

© Crown Copyright 2006. All rights reserved. Licence number 100020449



FRONT NORTH



REAR SOUTH



SIDE WEST



SIDE EAST