


GROUND FLOOR




NOTES:

1. WALLS TO BE A MIXTURE OF STONE AND RENDER WITH STONE QUOIN/HEAD/ & CILL.
2. ROOF TO BE BLUE/LATE WITH MATCHING RIDGE TILE.
3. RAINWATER GOODS TO BE UPVC COMPLETE WITH ALL CONNECTORS, BRACKETS ETC.
3. DOORS, WINDOWS, PARTIALS ETC TO BE TREATED TIMBER.
4. CHIMNEYS/FLUES AND THE LINE TO MEET WITH CURRENT BLDG REG/ REQUIREMENTS.
5. FIRST FLOOR WINDOWS TO CONFORM TO CURRENT BLDG REG/ IN RESPECT OF E/CAPE BEDROOM/ HALL HAVE AN OPERABLE WINDOW WITH MIN 450mm CLEAR OPERABLE MEASURE/MENT & CILL MAX 1100mm ABOVE FFL.

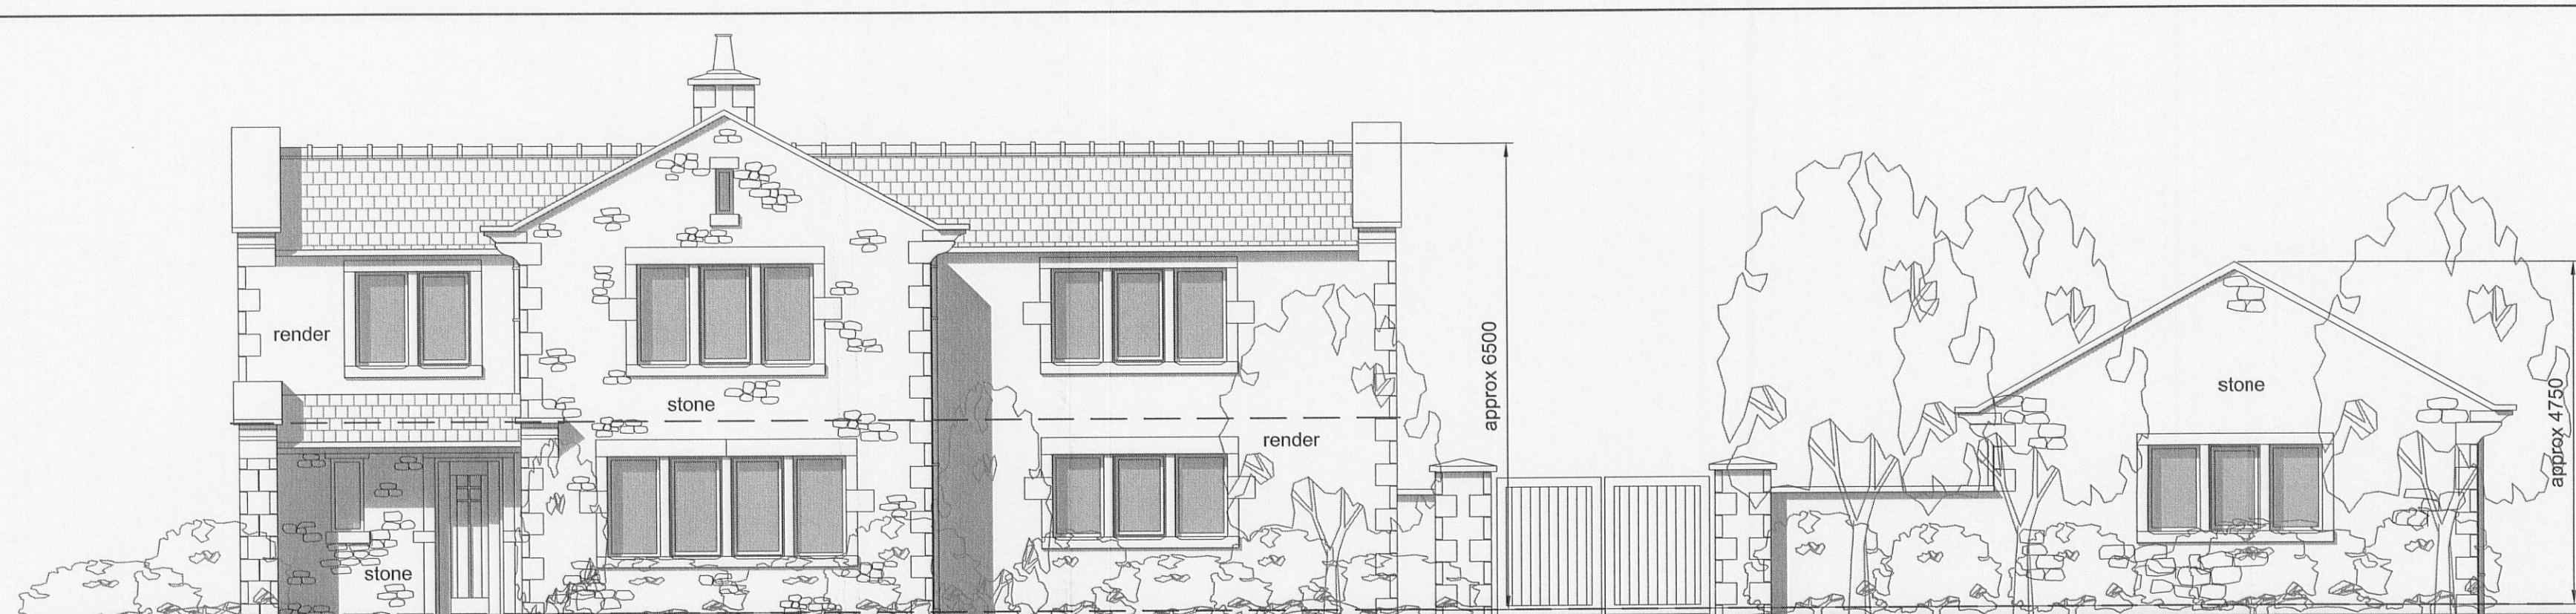


SIDE WEST

GARAGE

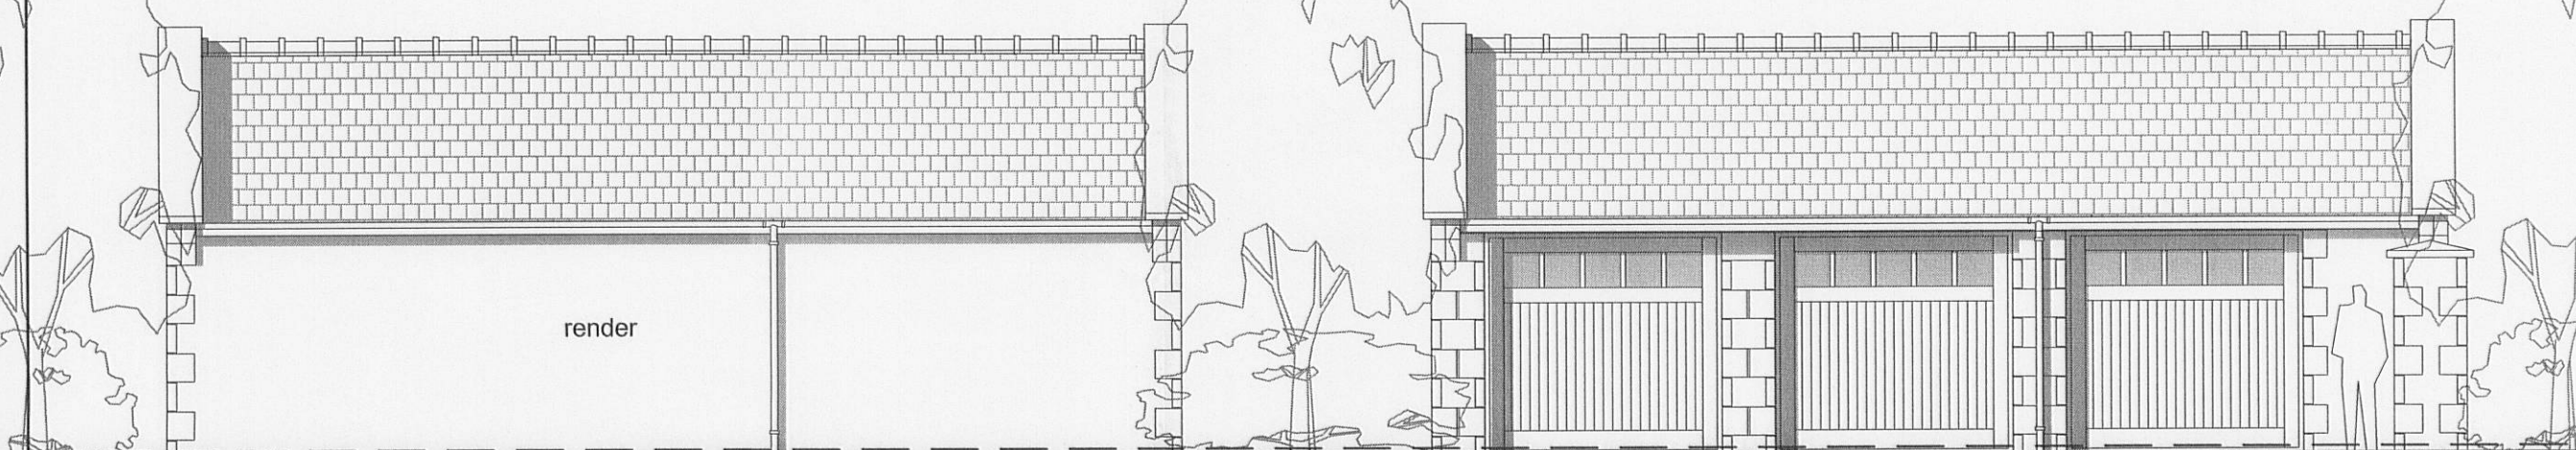

WEST

EAST

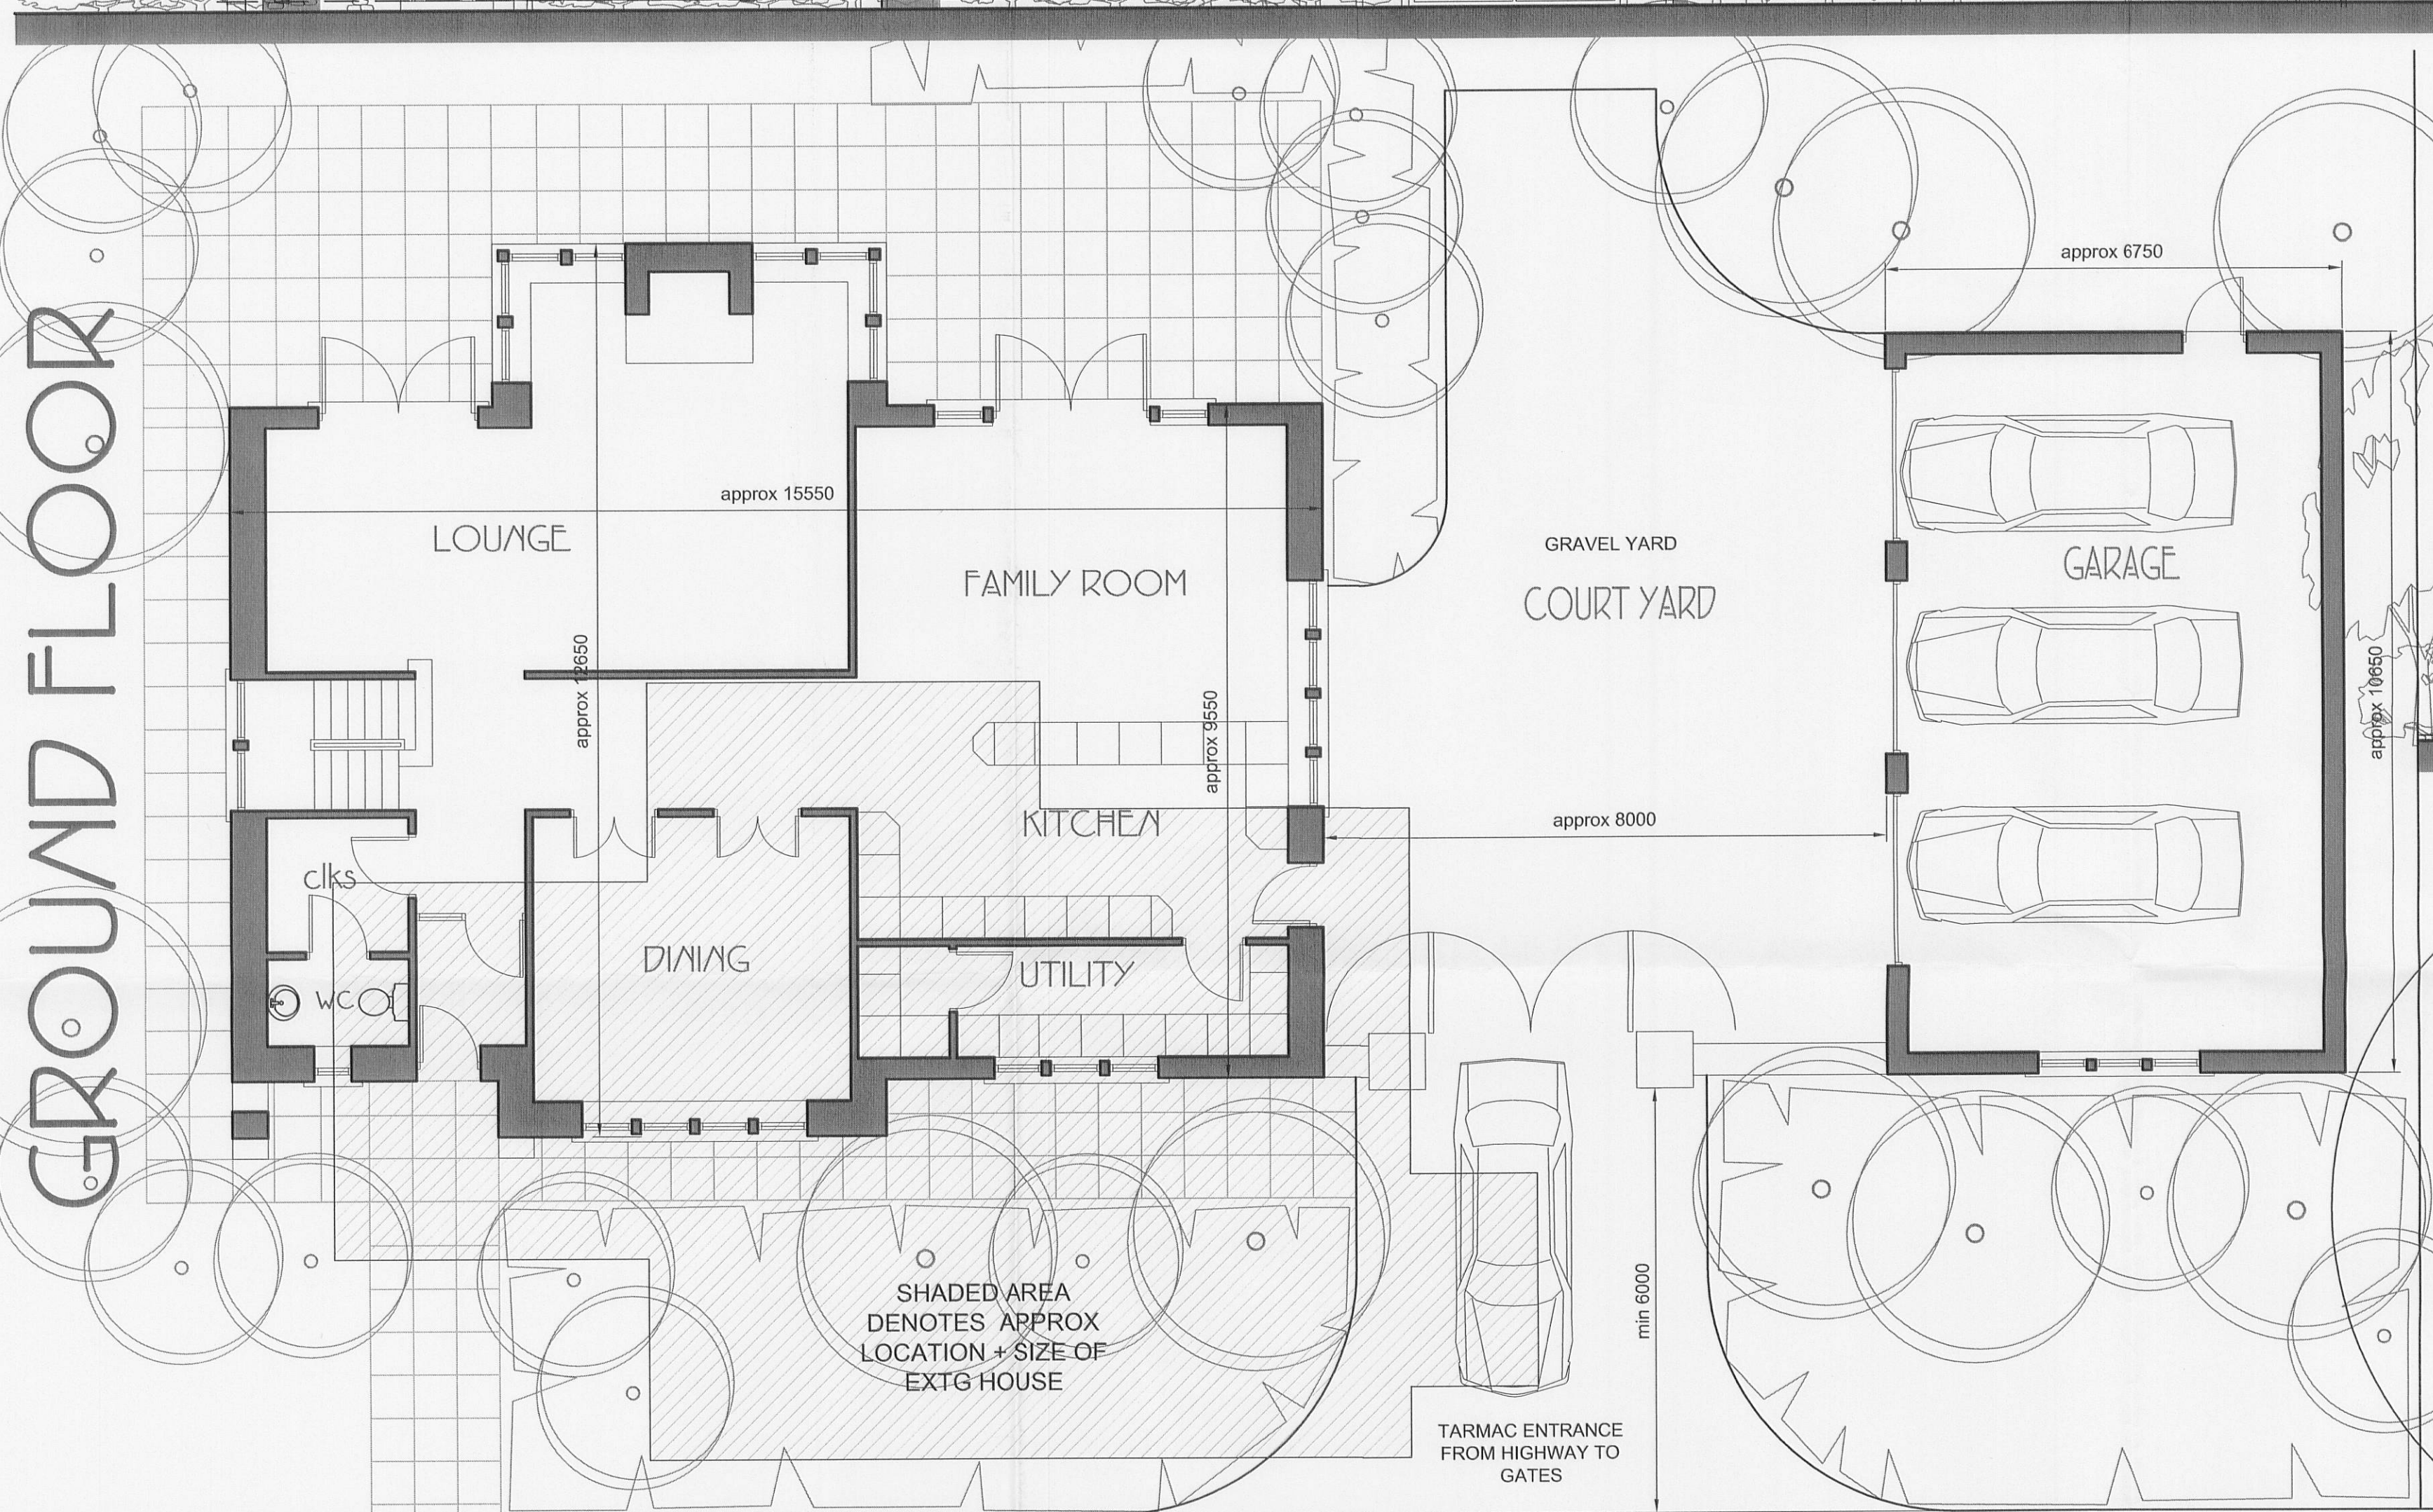

SIDE EAST 3 20070641P

FIRST FLOOR




SHIRE LANE FARM
SHIRE LANE
HURST GREEN

KARL ZALDAT
BA(Hons) DipArchDist
HATHERAGE BARN
MOORSIDE LANE
WOODPLUMPTON
PRESTON
PR4 0TB
01772 691712

1:75

PROPOSED
REPLACEMENT
DWELLING

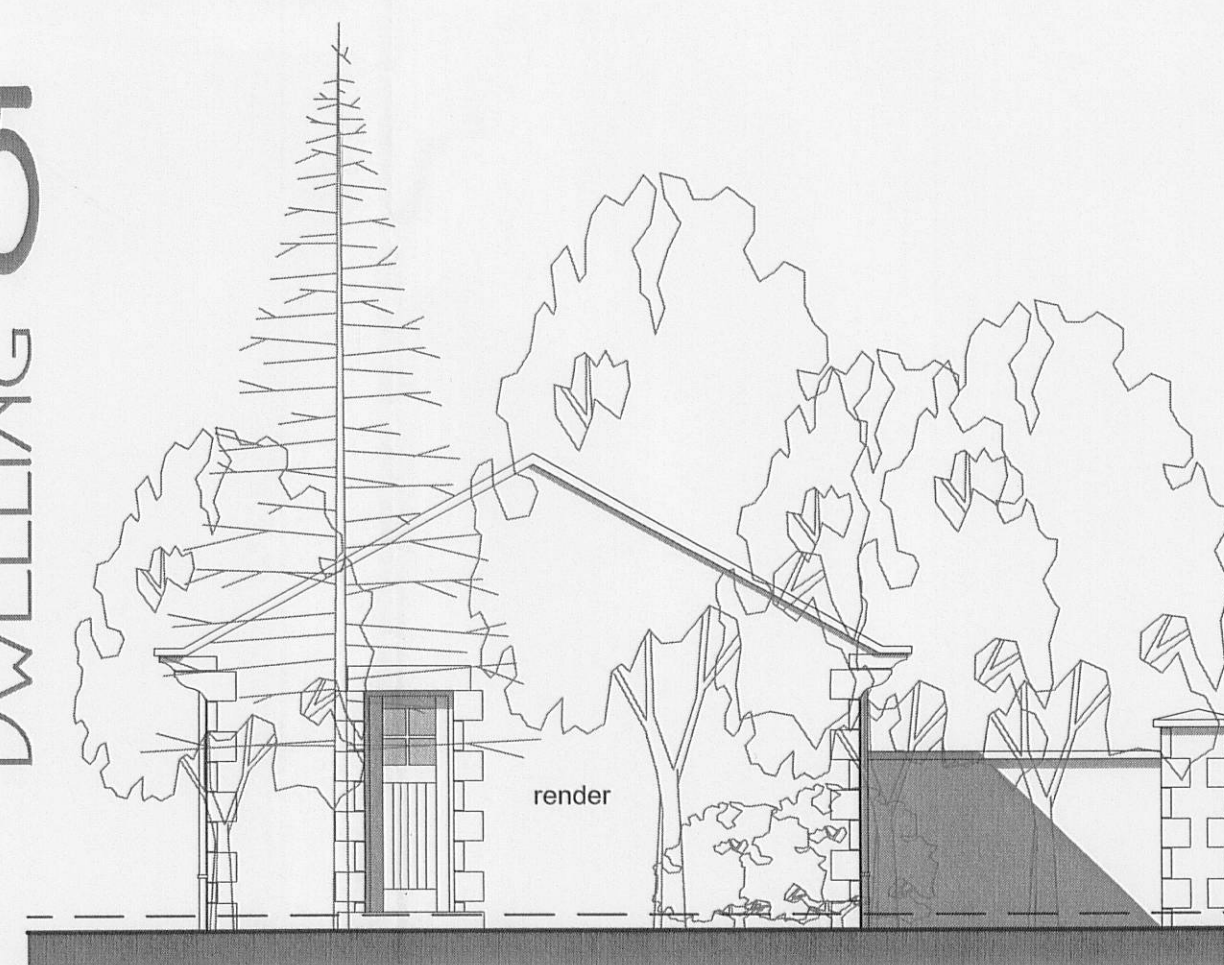

REAR SOUTH