





PLAN
Scale 1:20




LOCATION PLAN
Scale 1:500

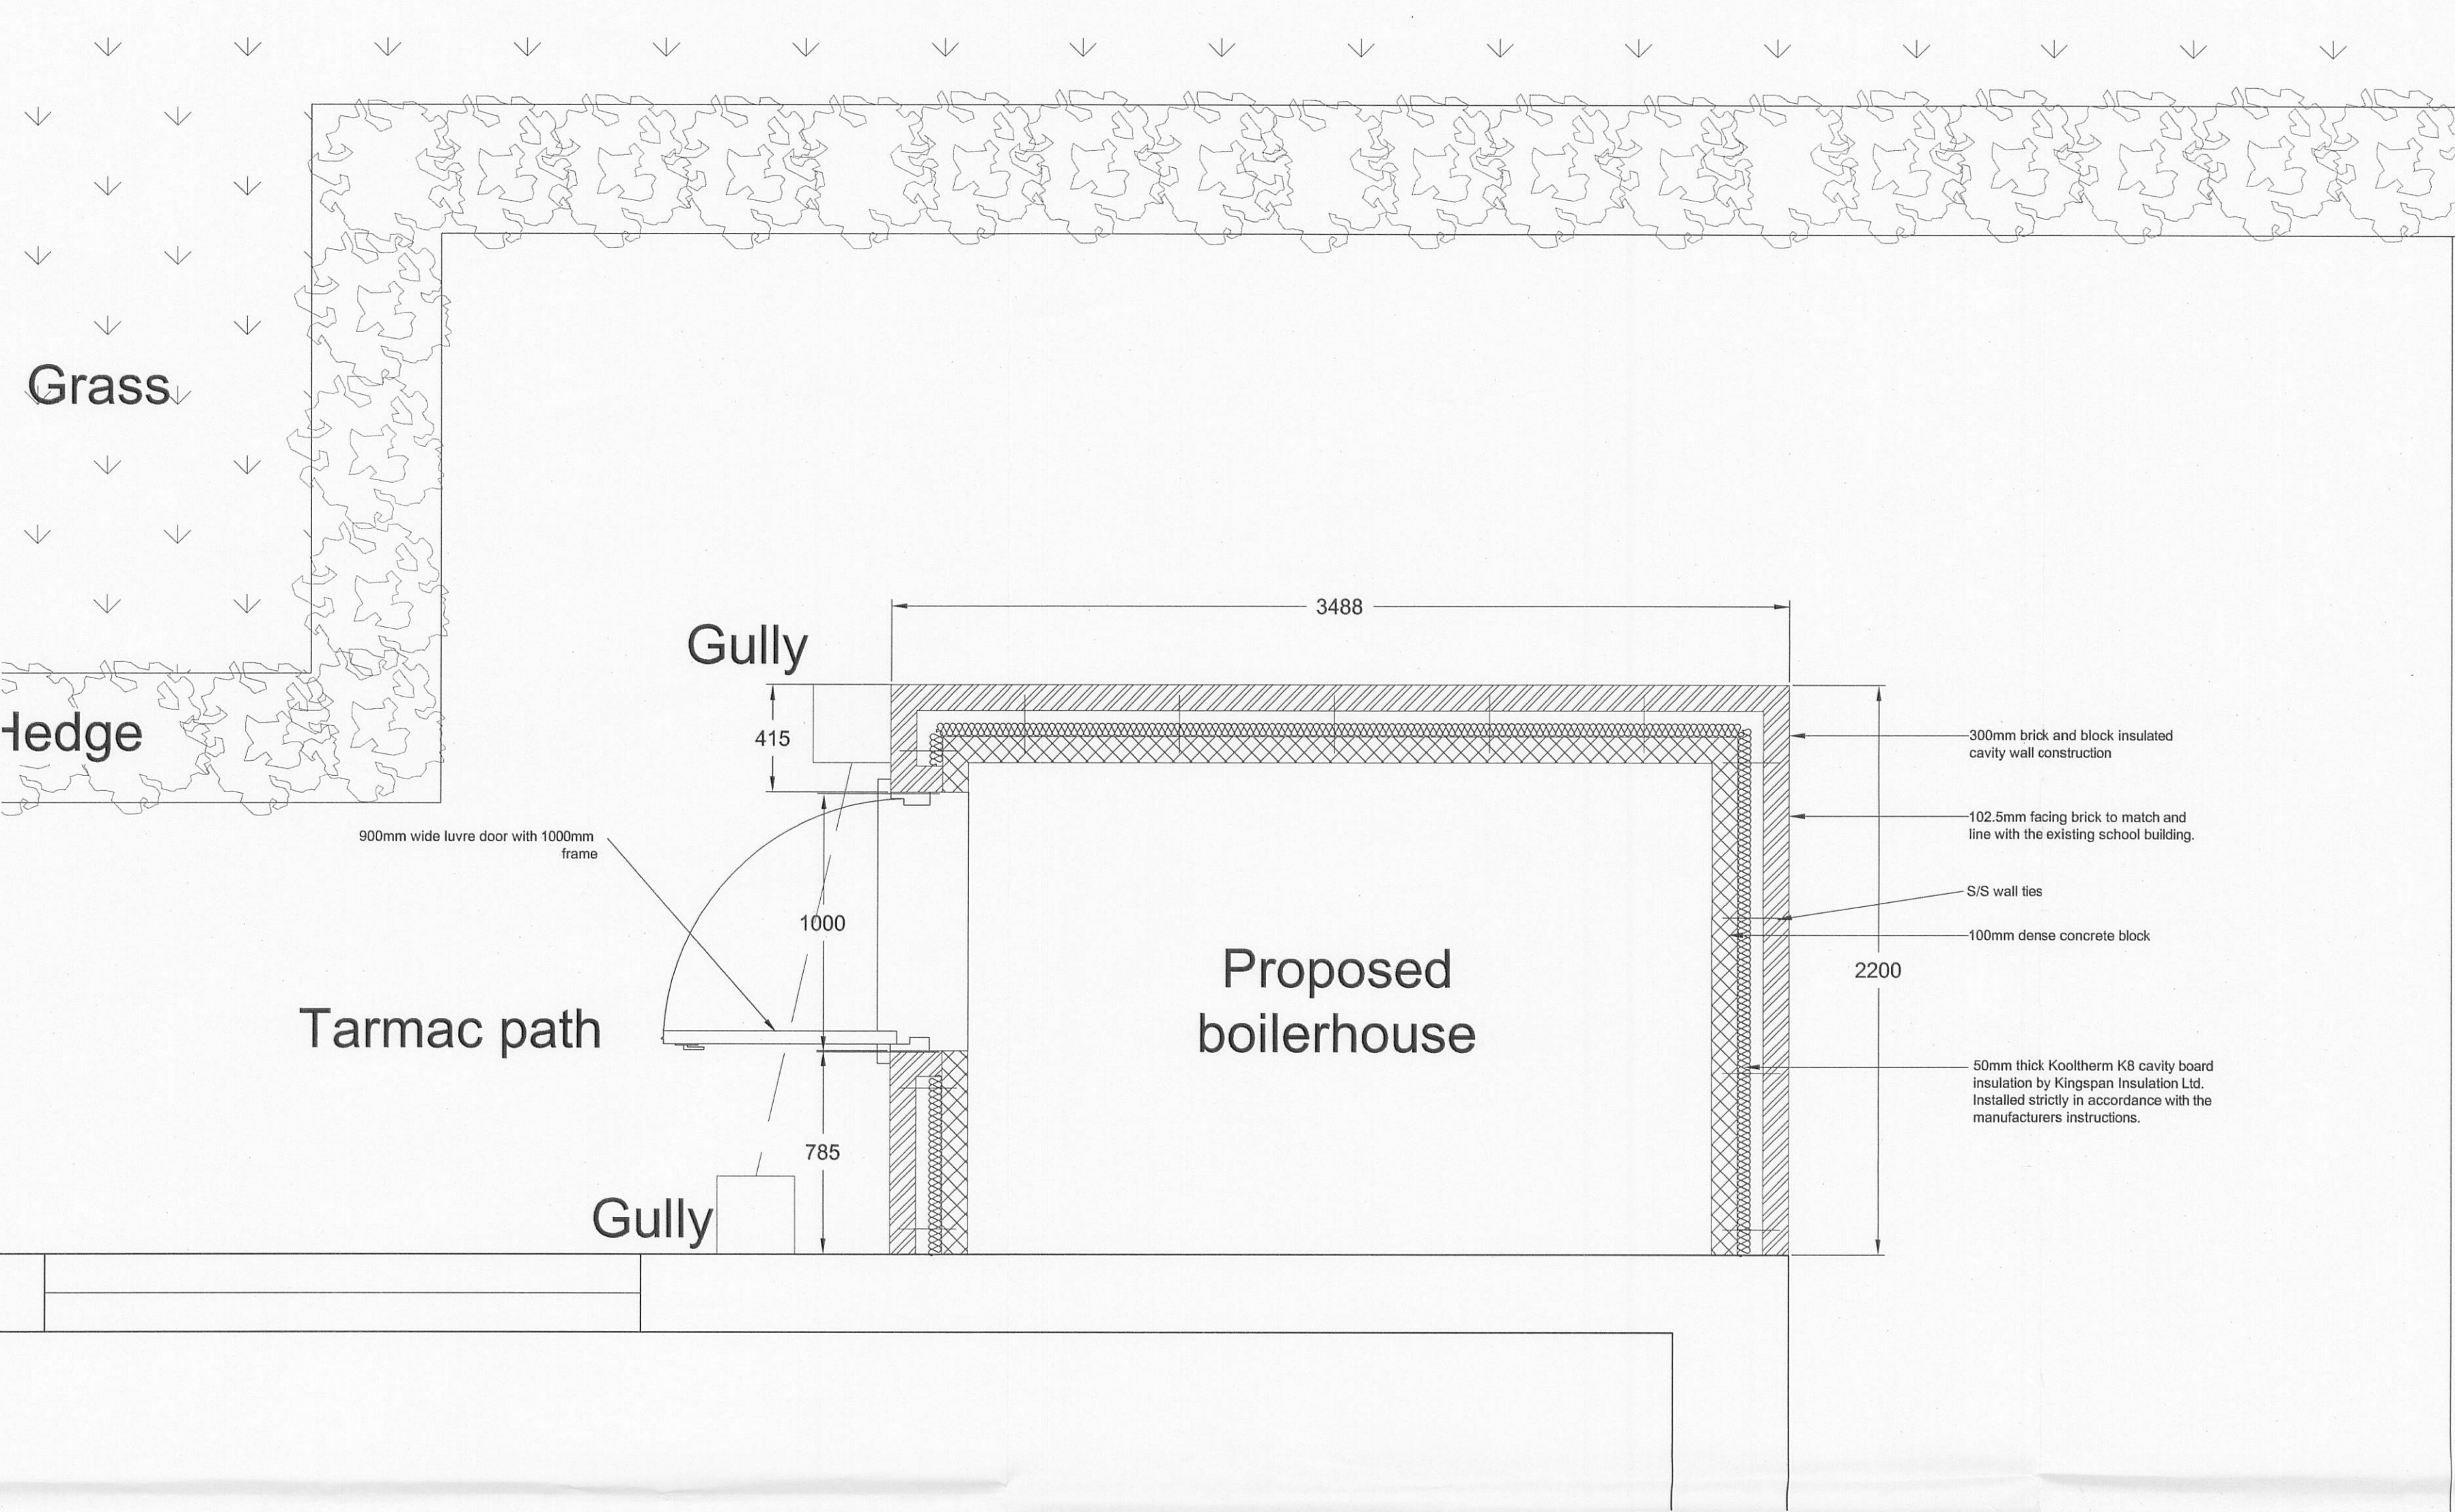

ELEVATION A
Scale 1:50

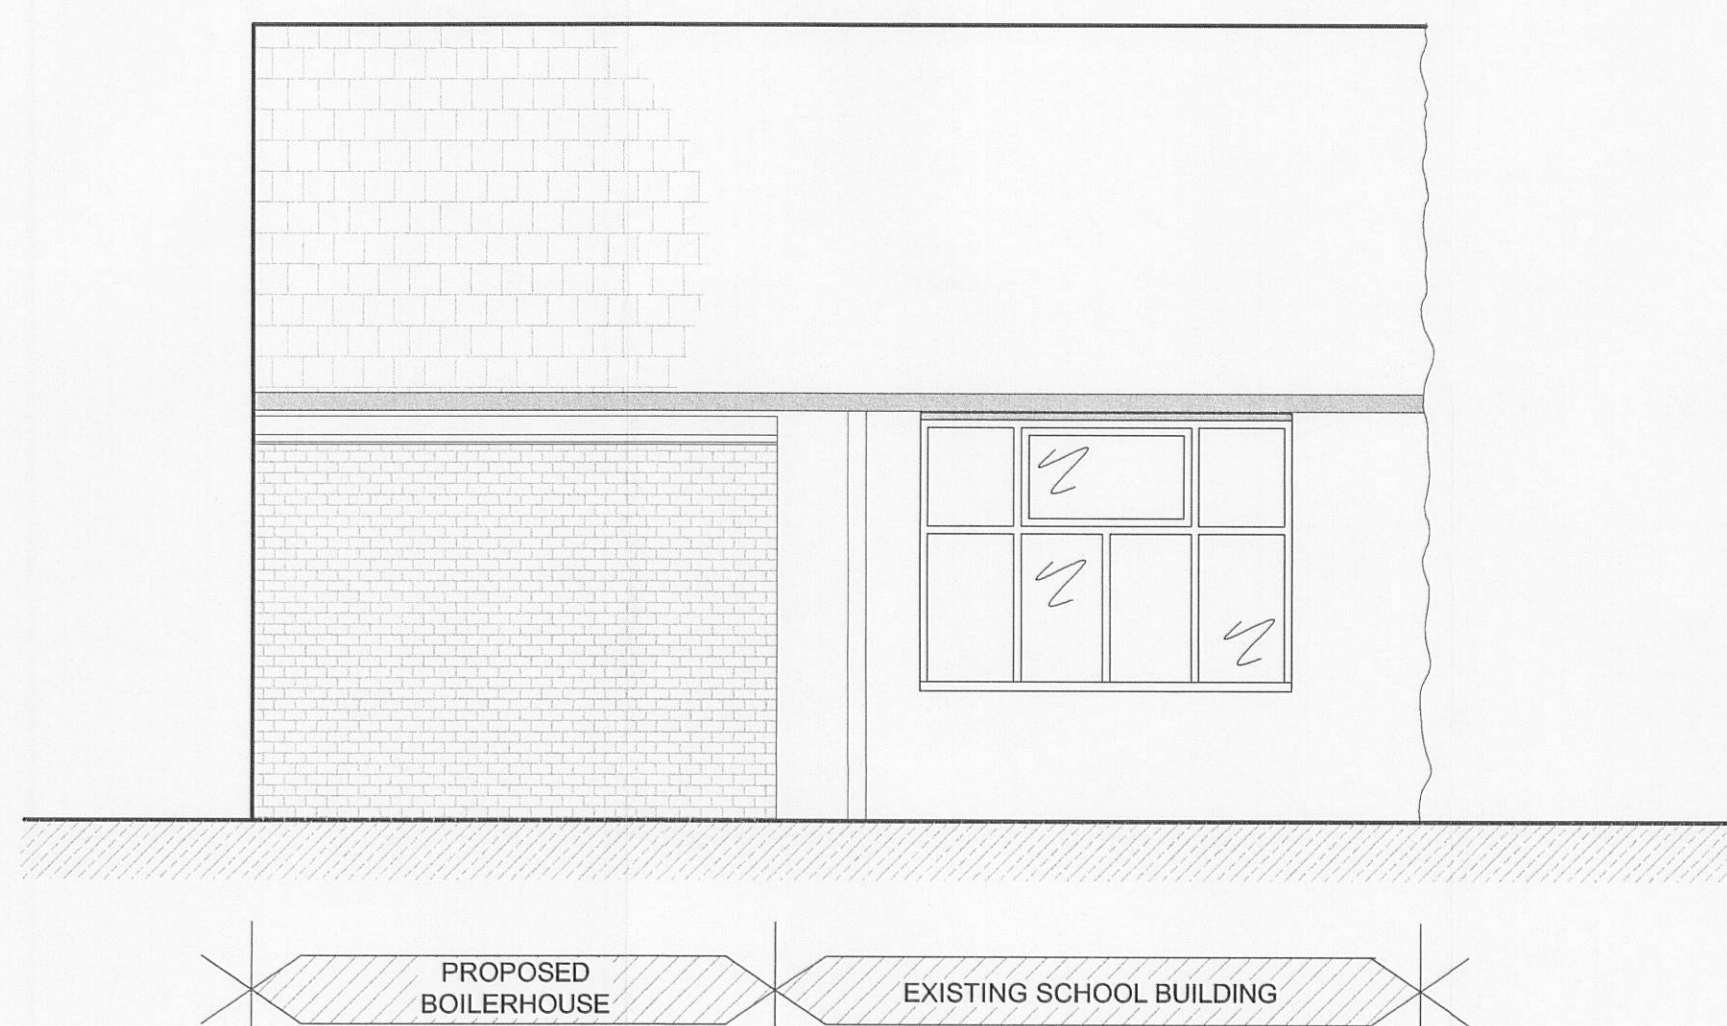

ELEVATION B
Scale 1:50

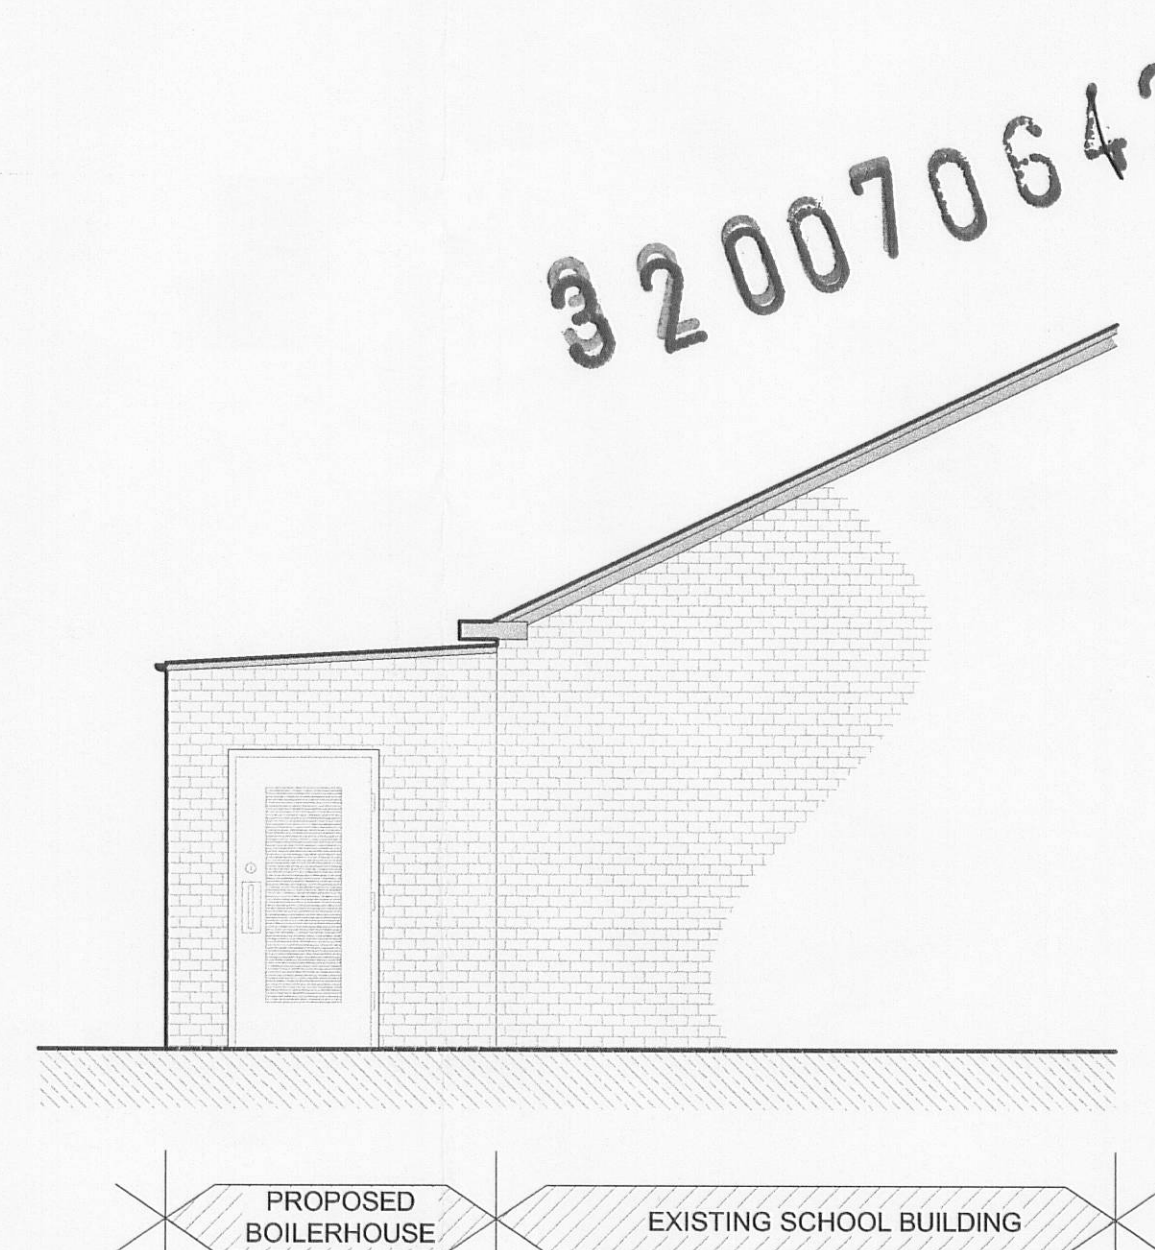

ELEVATION C
Scale 1:50

320070642P

rev	description
original by	
GO	

Aedas

Aedas Building Surveying

Aedas Building Surveying Ltd
Parsonage Chambers
3 The Parsonage
Manchester M3 2HW
United Kingdom

client
**THE SCHOOL GOVERNORS
ST JAMES, CLITHEROE**

project
PROPOSED BOILER HOUSE

drawing
**PROPOSED BOILERHOUSE
PROPOSED PLAN AND ELEVATION**

computer file	plot
2007	21/
project number	scale
0765	1:
drawing number	rev
03	-

This drawing is to be read in conjunction with all related drawings. The originator should be notified immediately of any errors. This drawing is copyright and remains the property of Aedas.