





EXISTING SIDE ELEVATION




EXISTING REAR ELEVATION

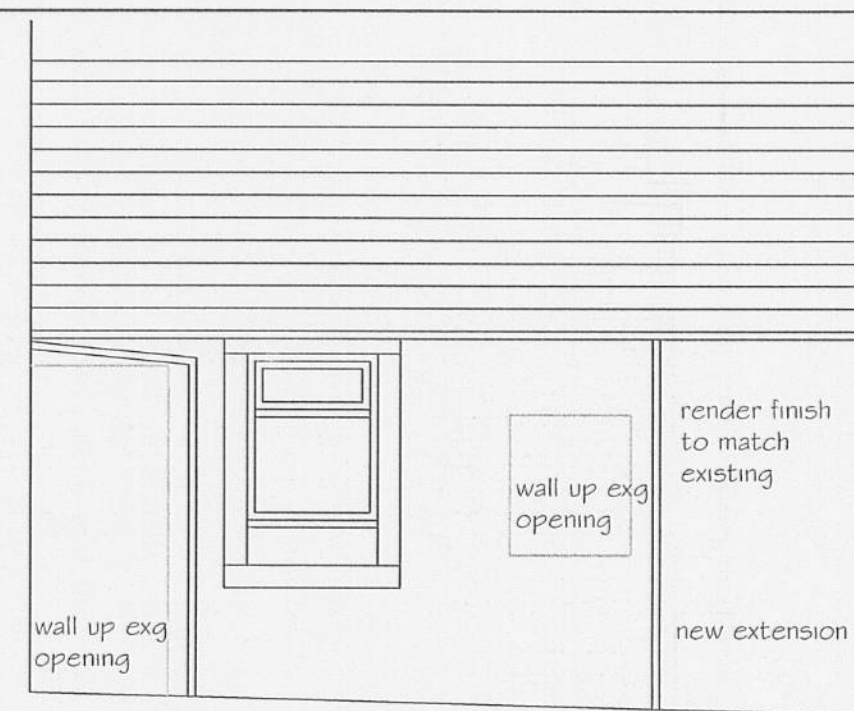


PROPOSED SIDE ELEVATION

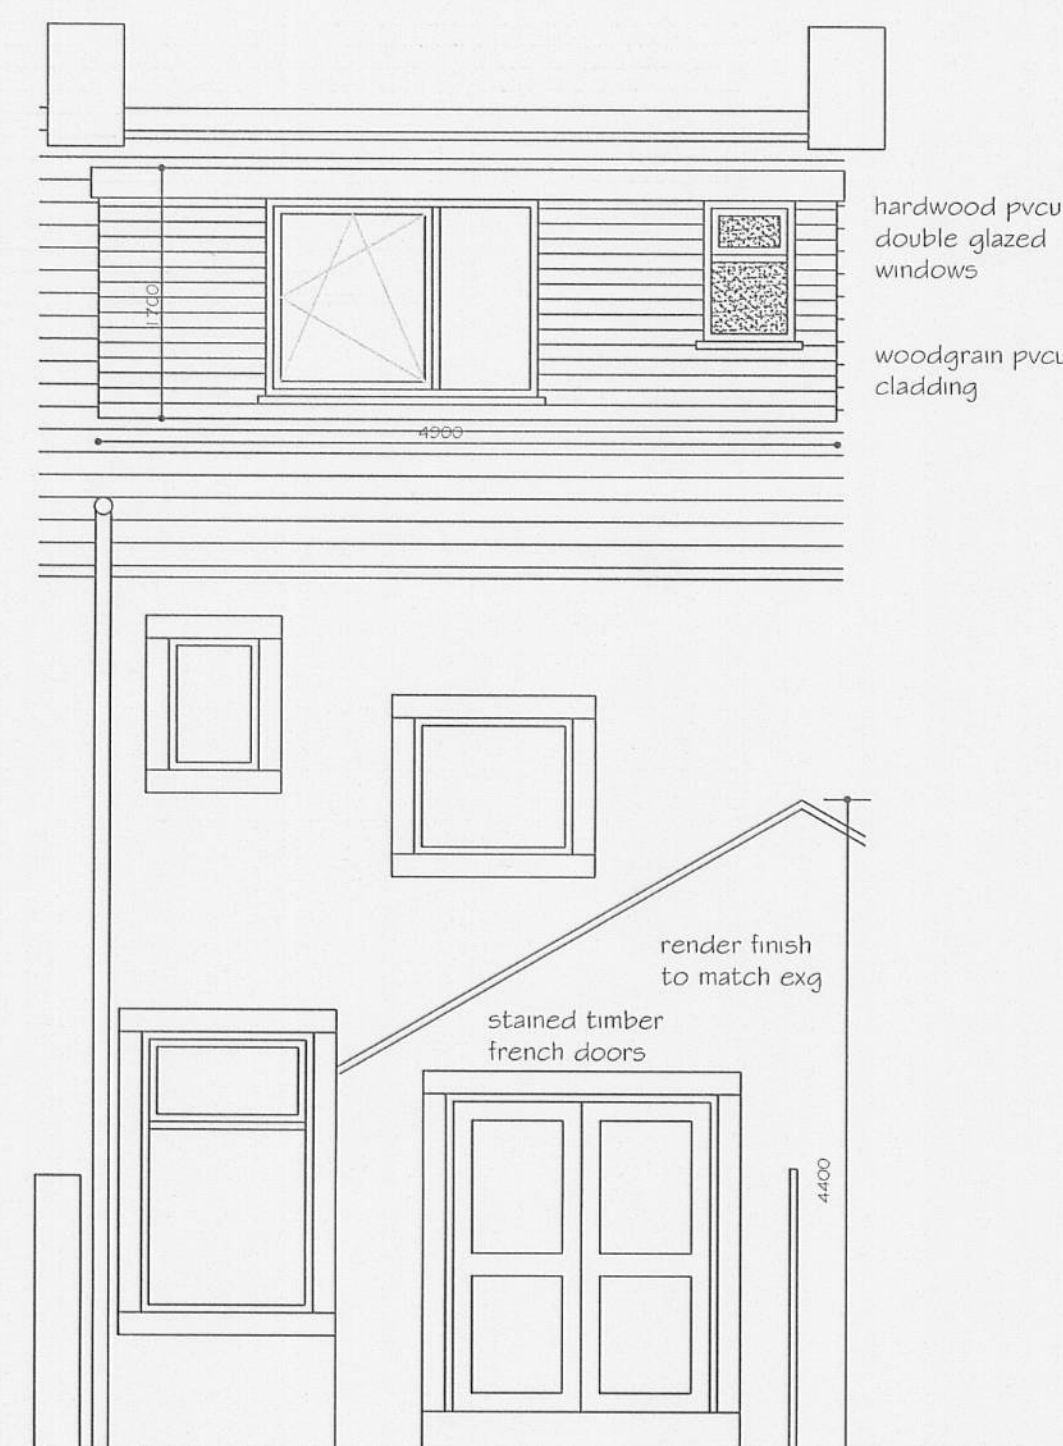


PROPOSED REAR ELEVATION

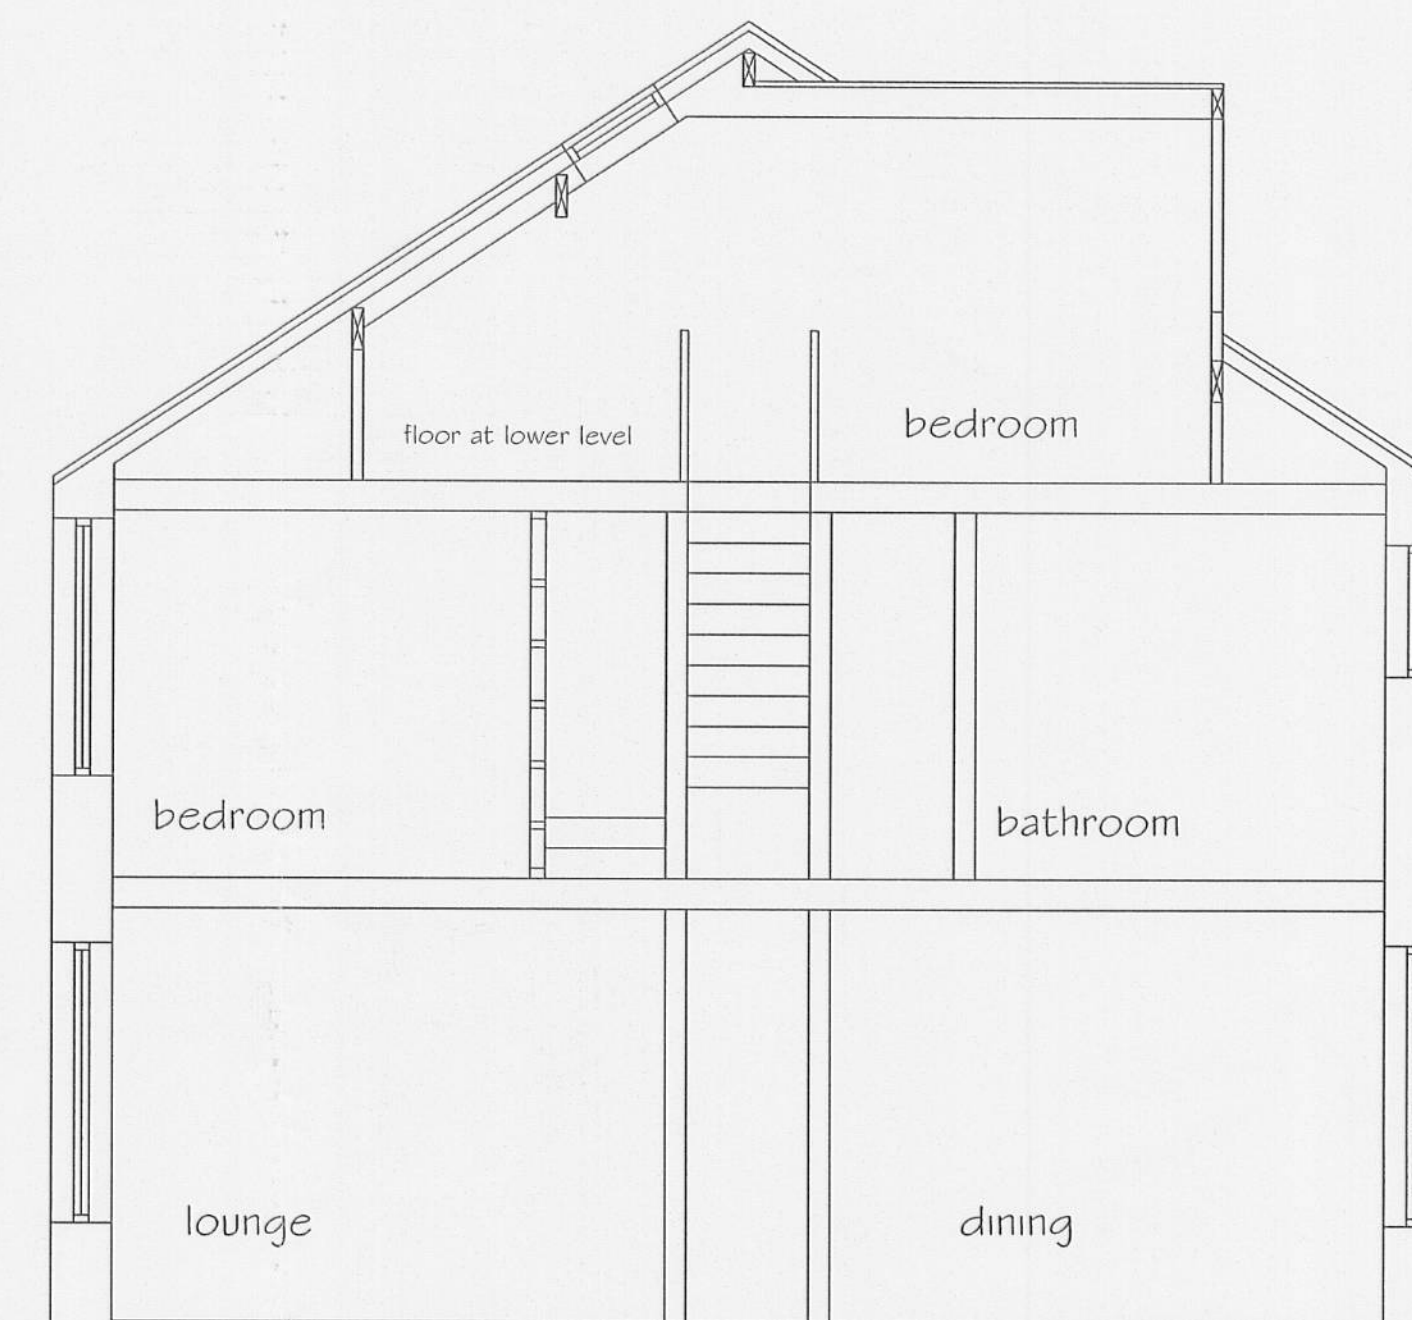


PROPOSED SECTION

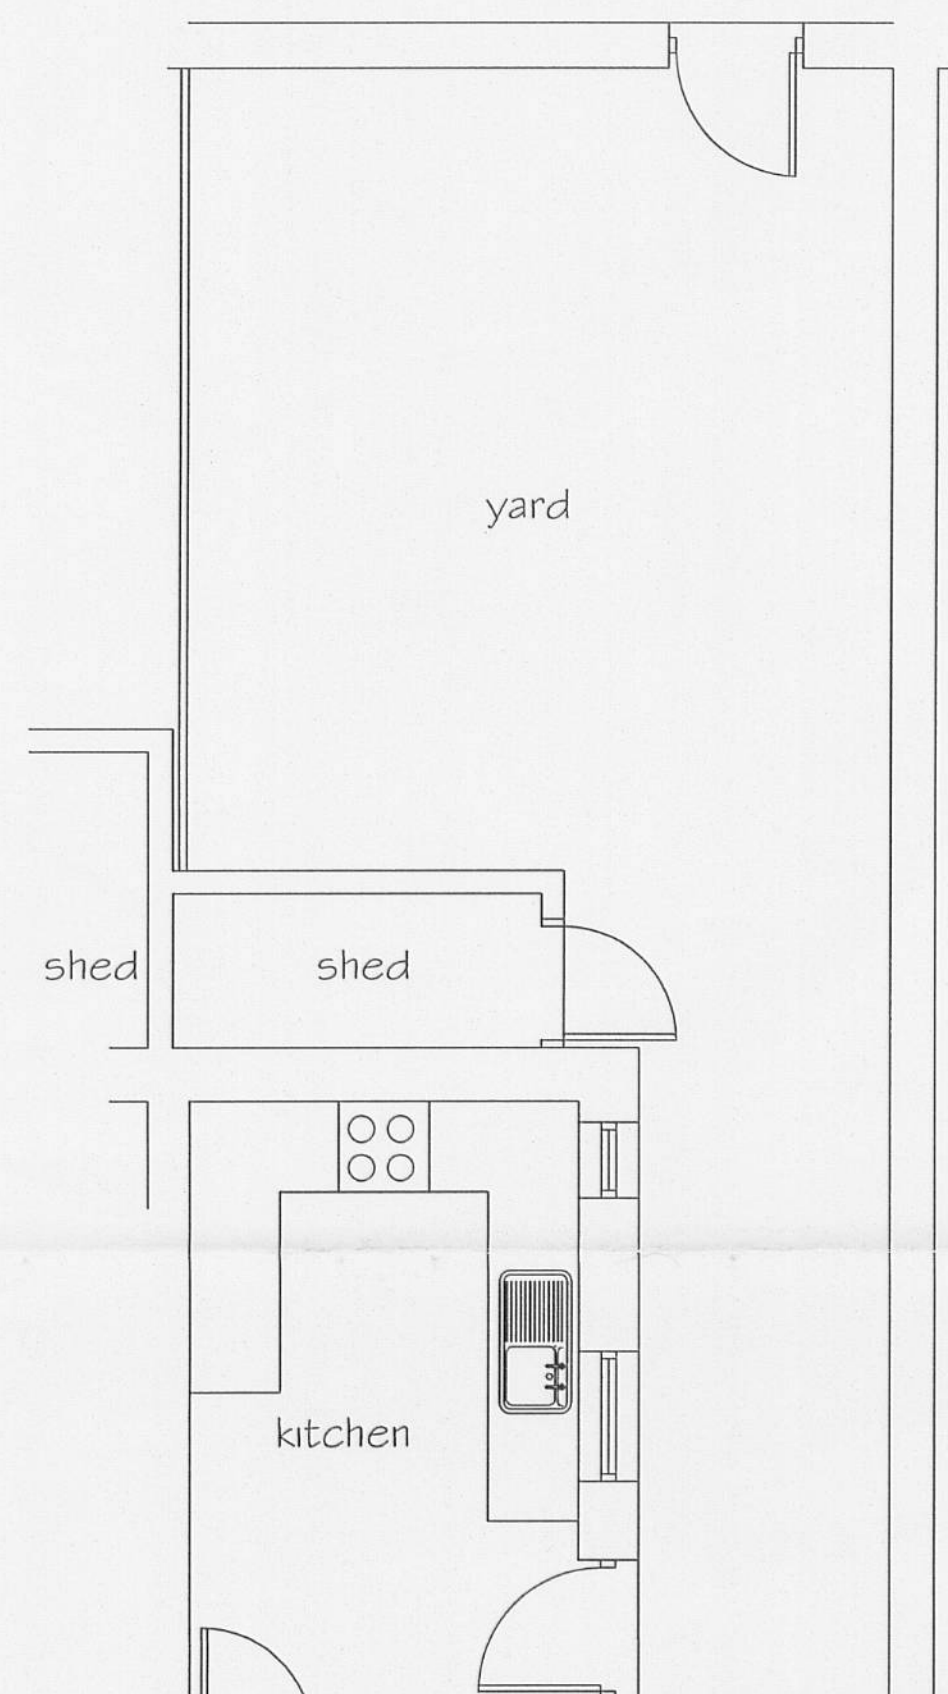


EXISTING GRD FLOOR PLAN

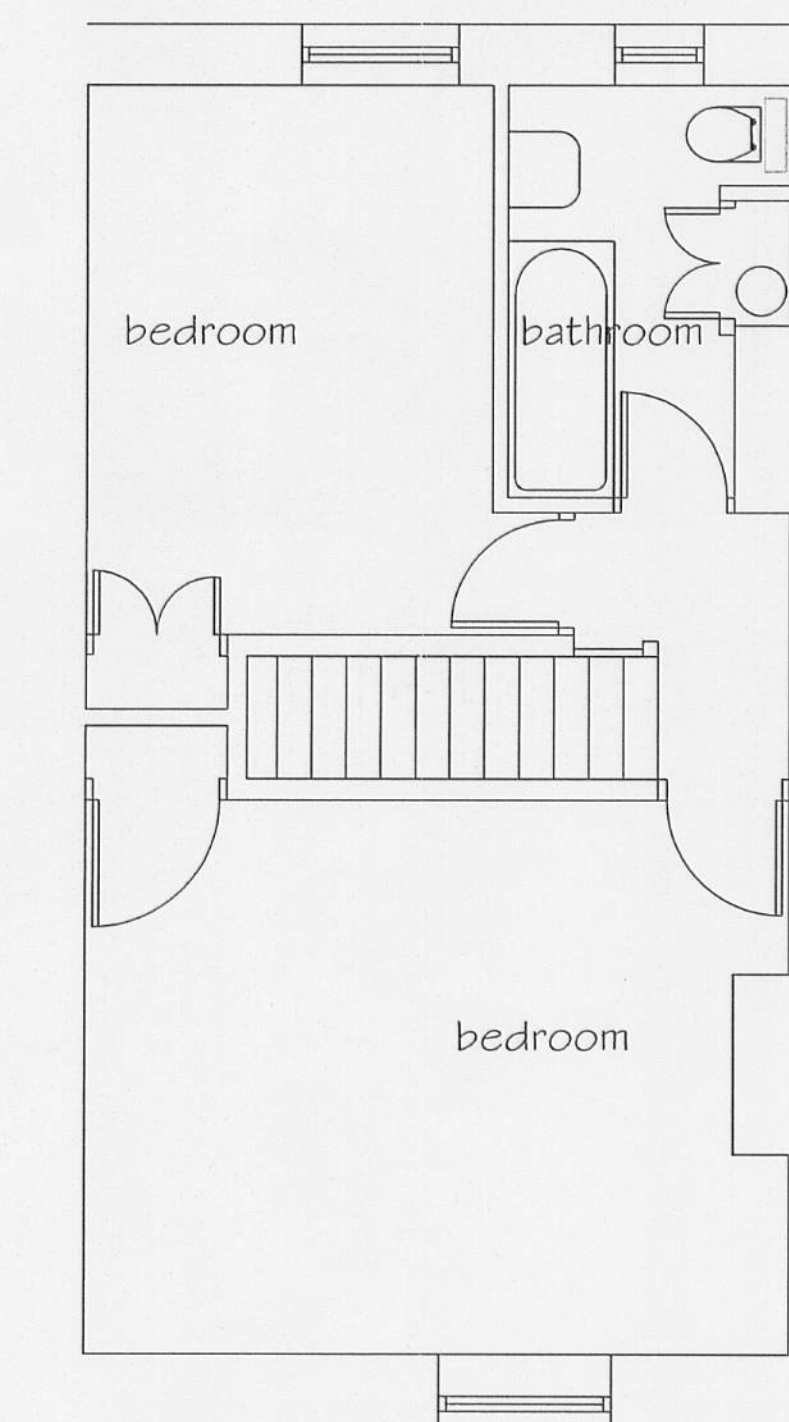

EXISTING 1st FLOOR PLAN

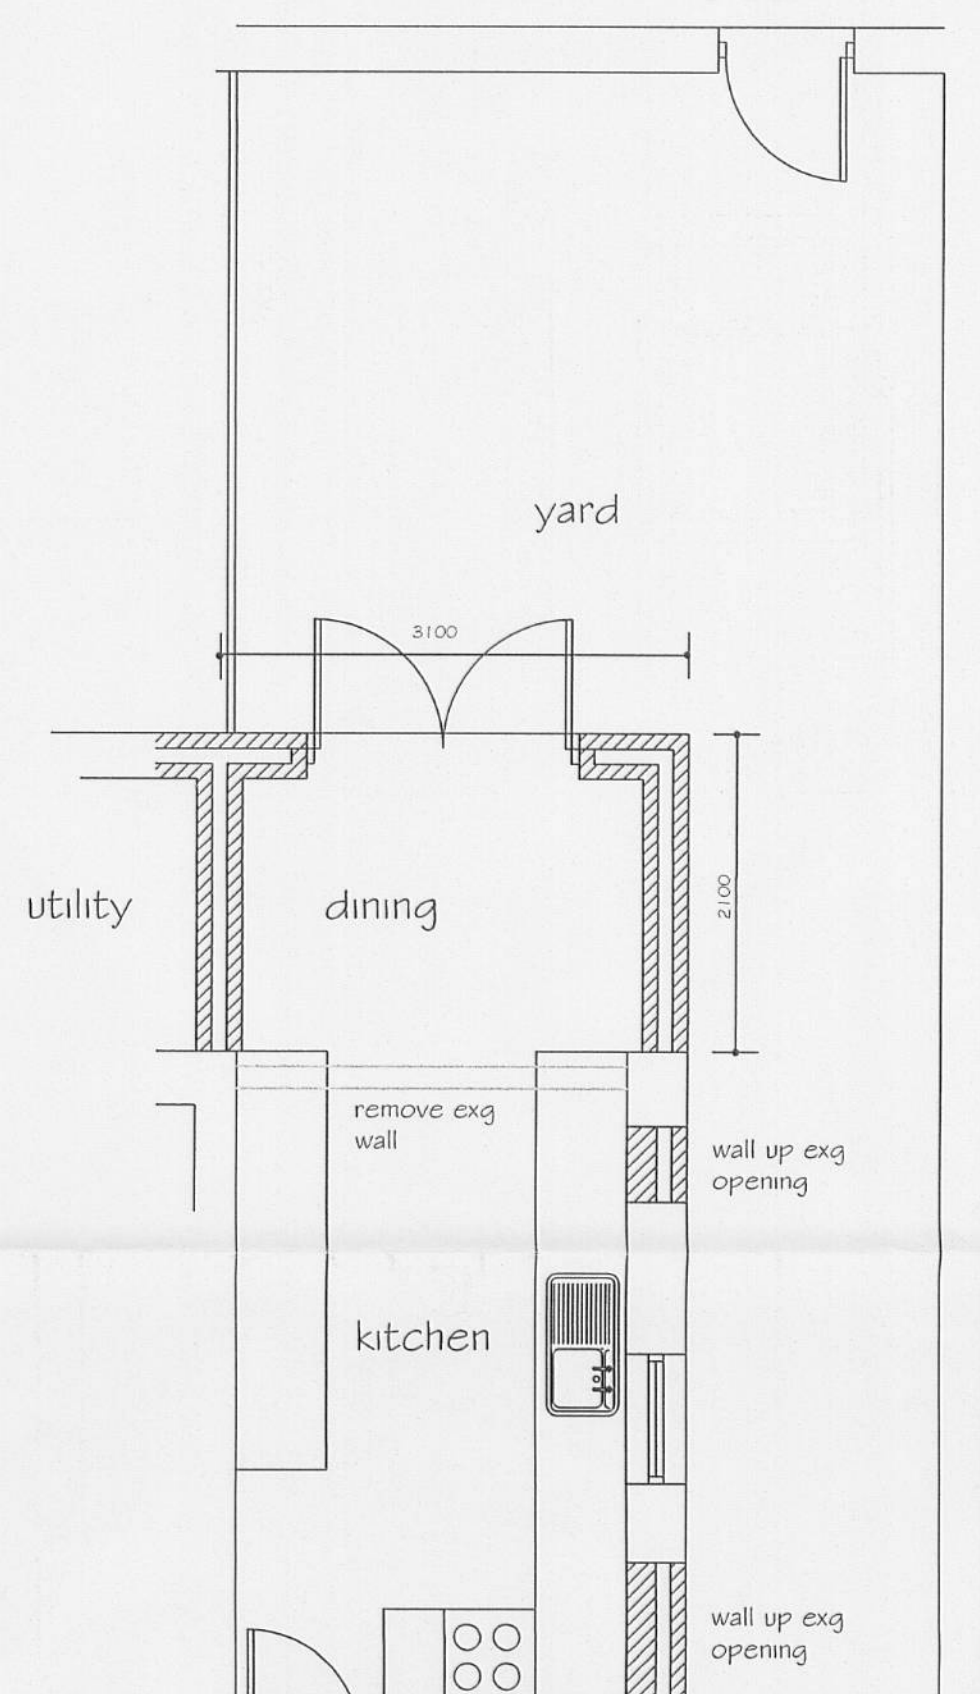


PROPOSED GRD FLOOR PLAN

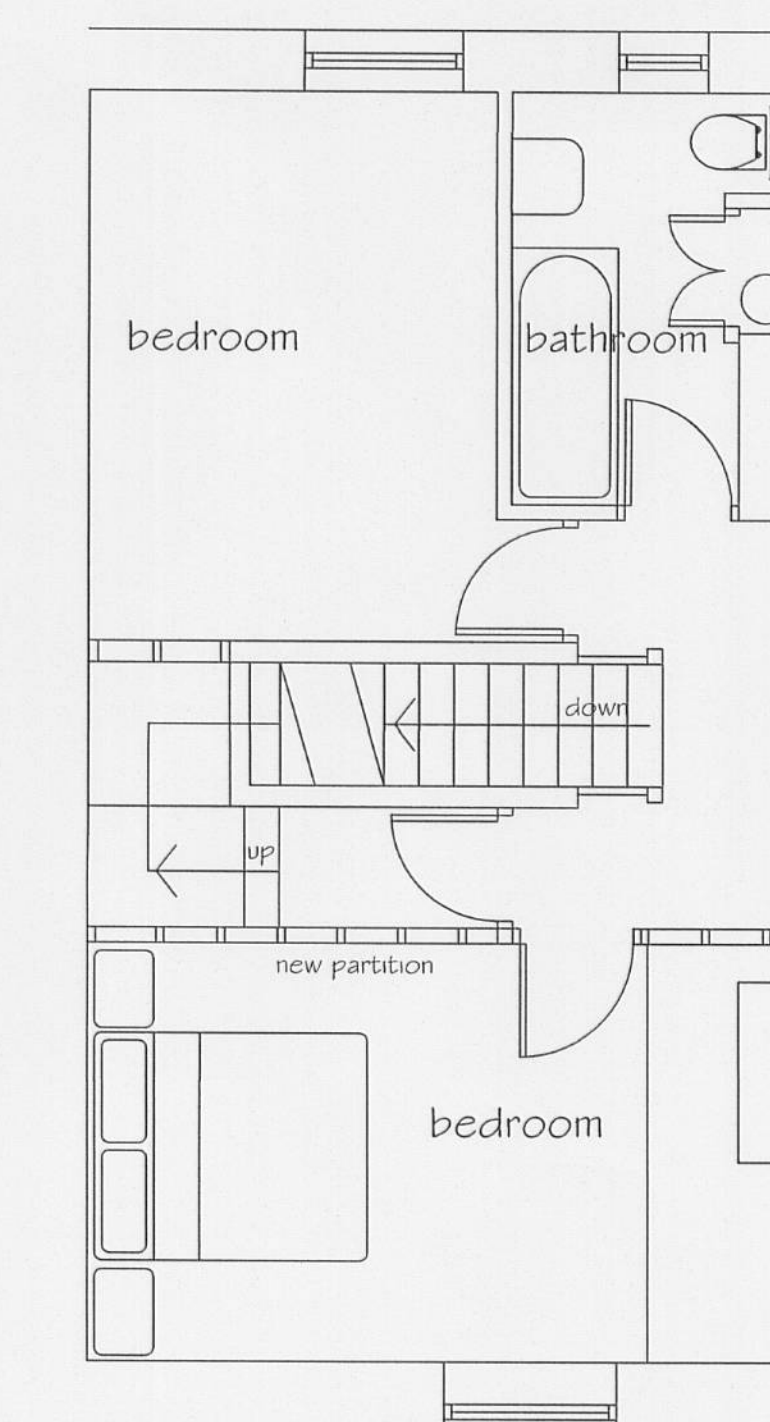

PROPOSED 1st FLOOR PLAN



EXISTING SECTION

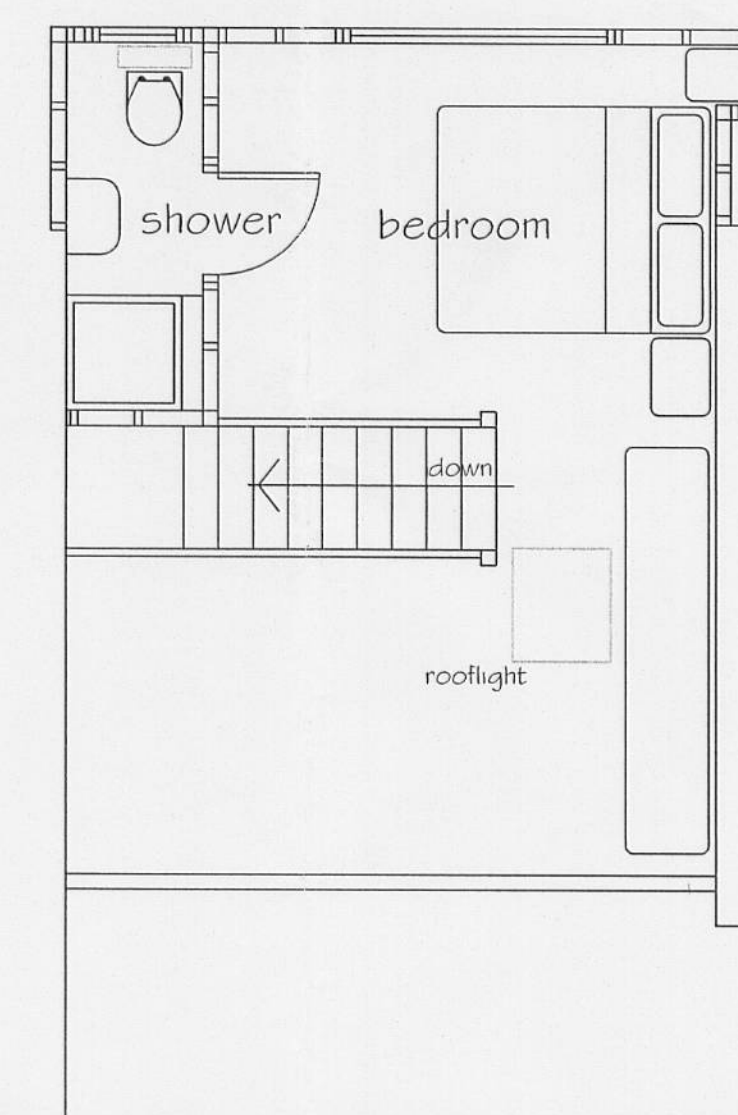

PROPOSED 2nd FLOOR PLAN

320070656P

Proposed Extension and loft conversion:

7 Radecllyffe St. Clitheroe

for Ms. C. Phillips.

Scale - 1:50

Date - May '07