



site and ref SD 858 497
postcode BD23 3JX (former Coronation Hotel)

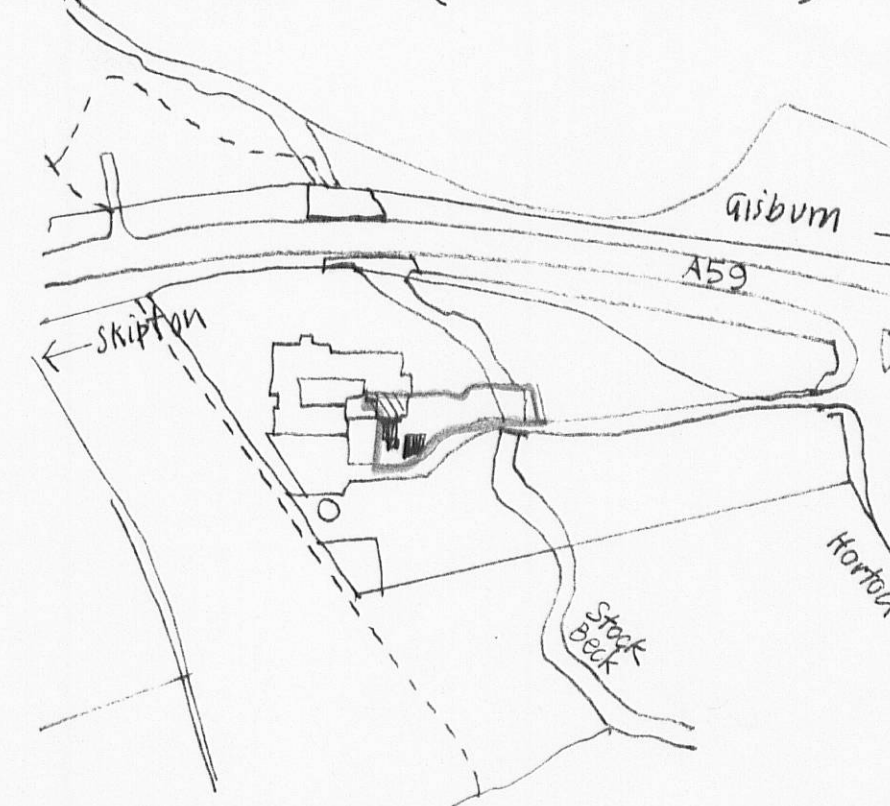

LOCATION 1:2500

SITE

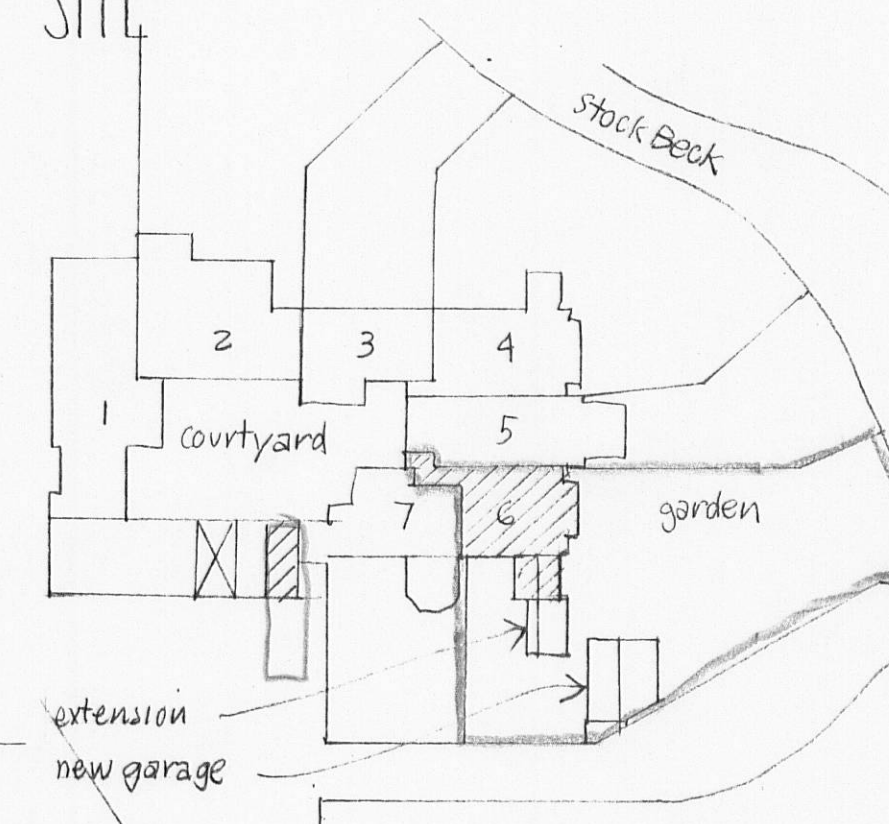


exterior materials :
 roofs - reclaimed blue slates
 walls - squared reclaimed stone
 frames - painted softwood
 rw goods - black PVC

] to match
existing

320070662P








EXTENSION + GARAGE
6 HORTON LODGE
HORTON IN CRAVEN
scale 1:50 1:100 June 2007

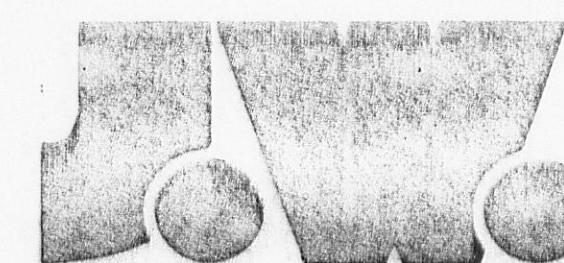

JOHN & JENNIFER WHARTON : ARCHITECT DESIGNERS

Craven House
Brook View
Carleton
SKIPTON
North Yorkshire BD23 3EX tel 01756 792708

2028

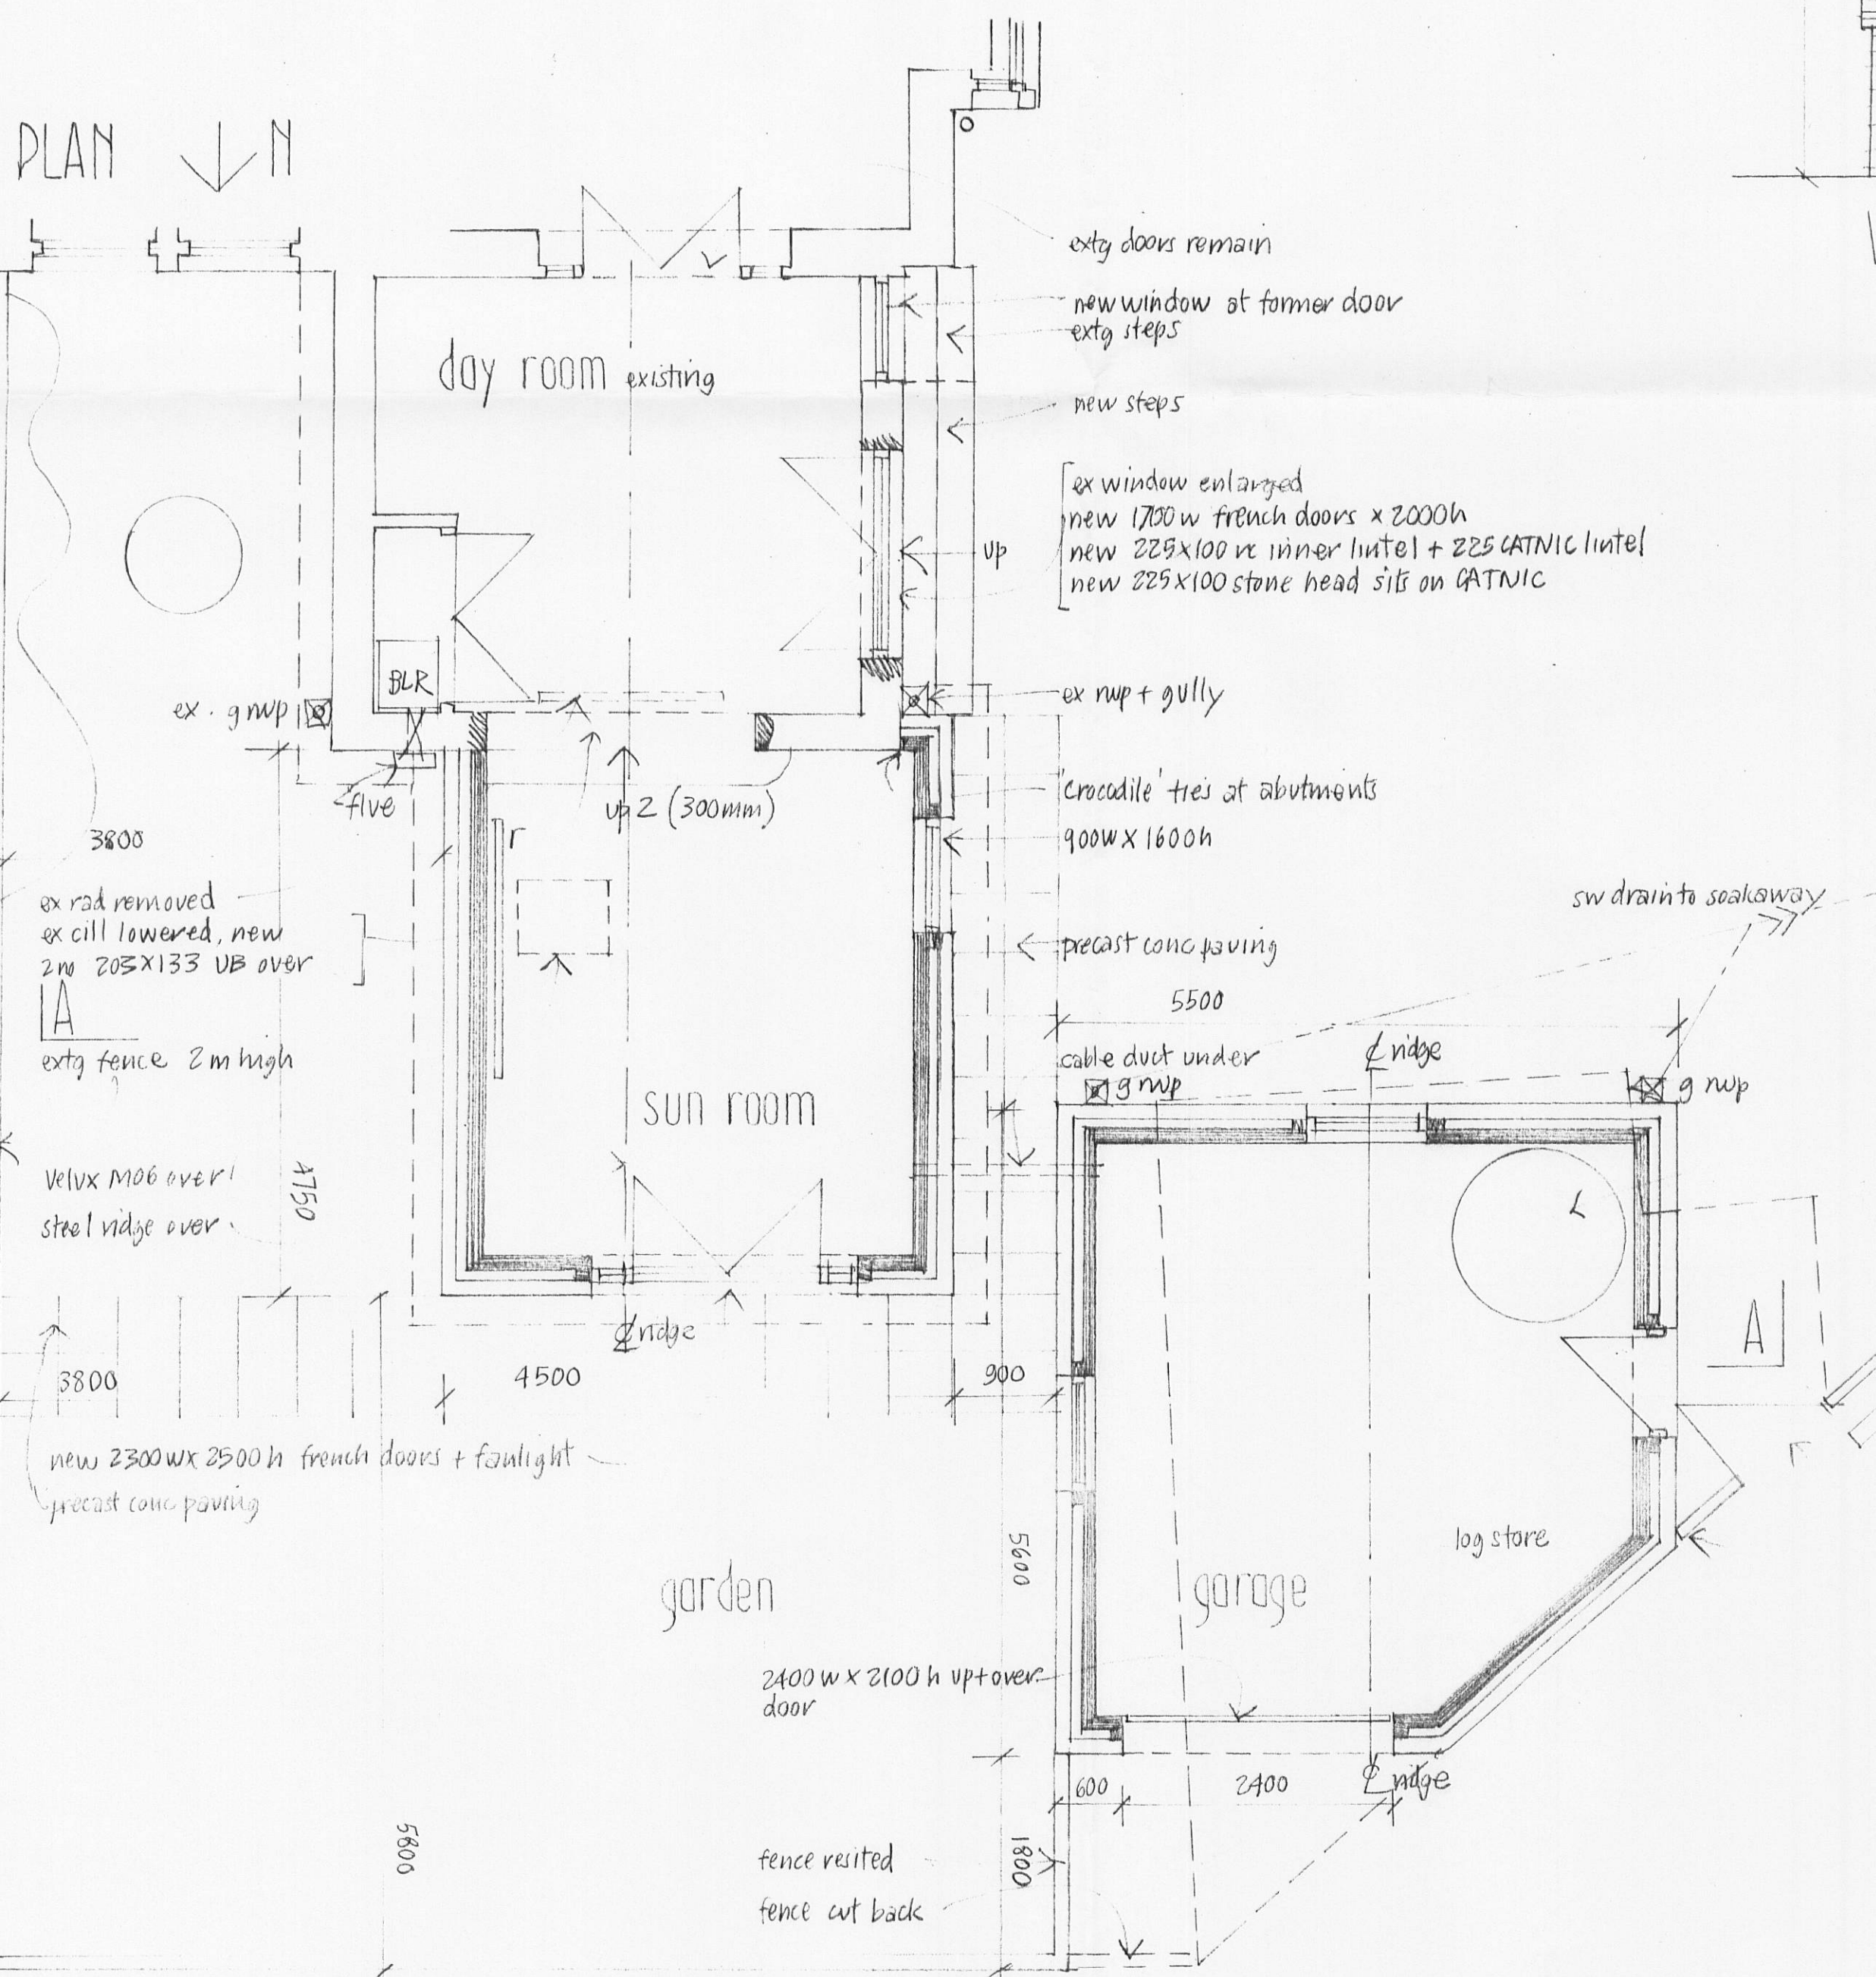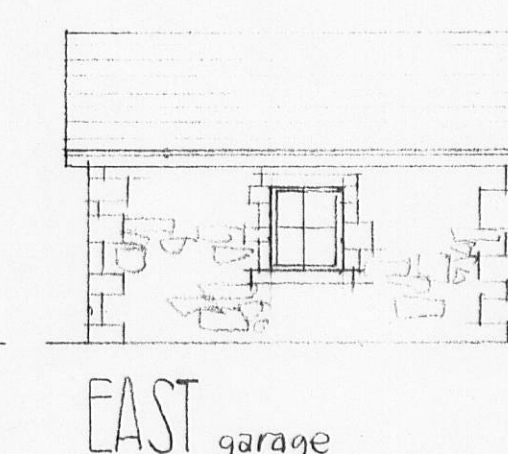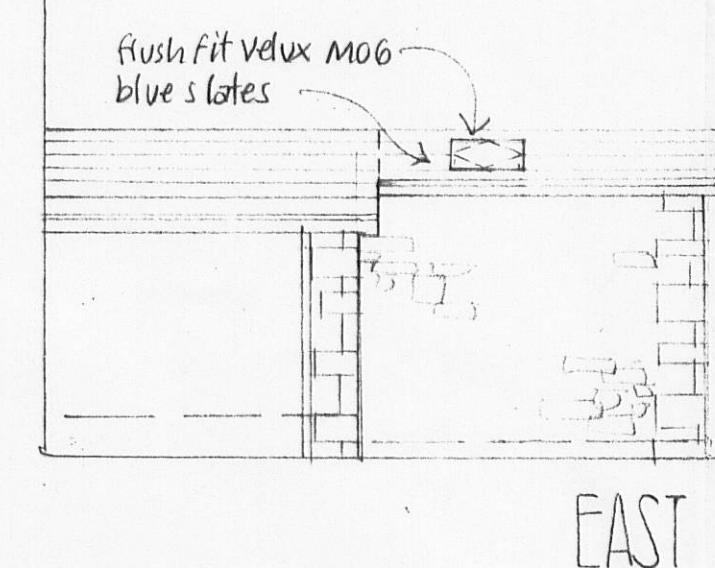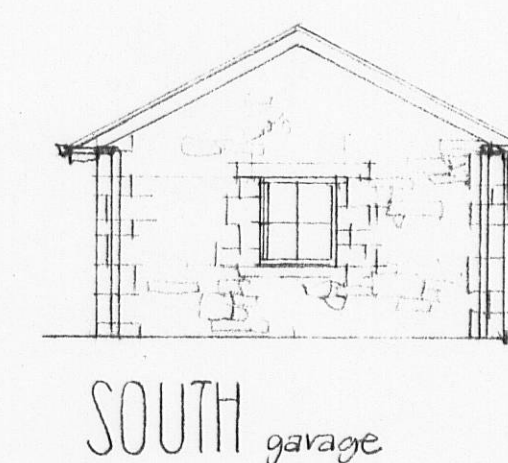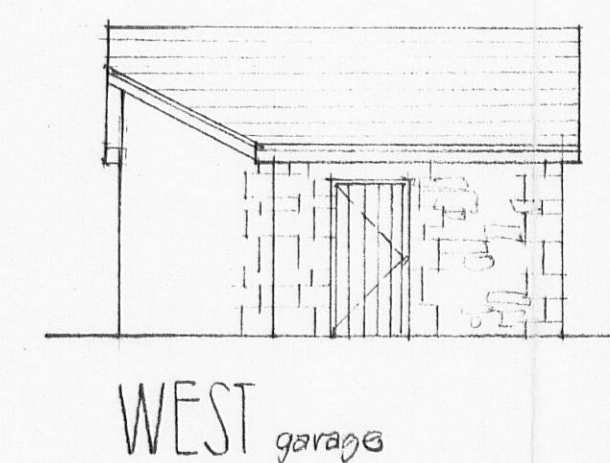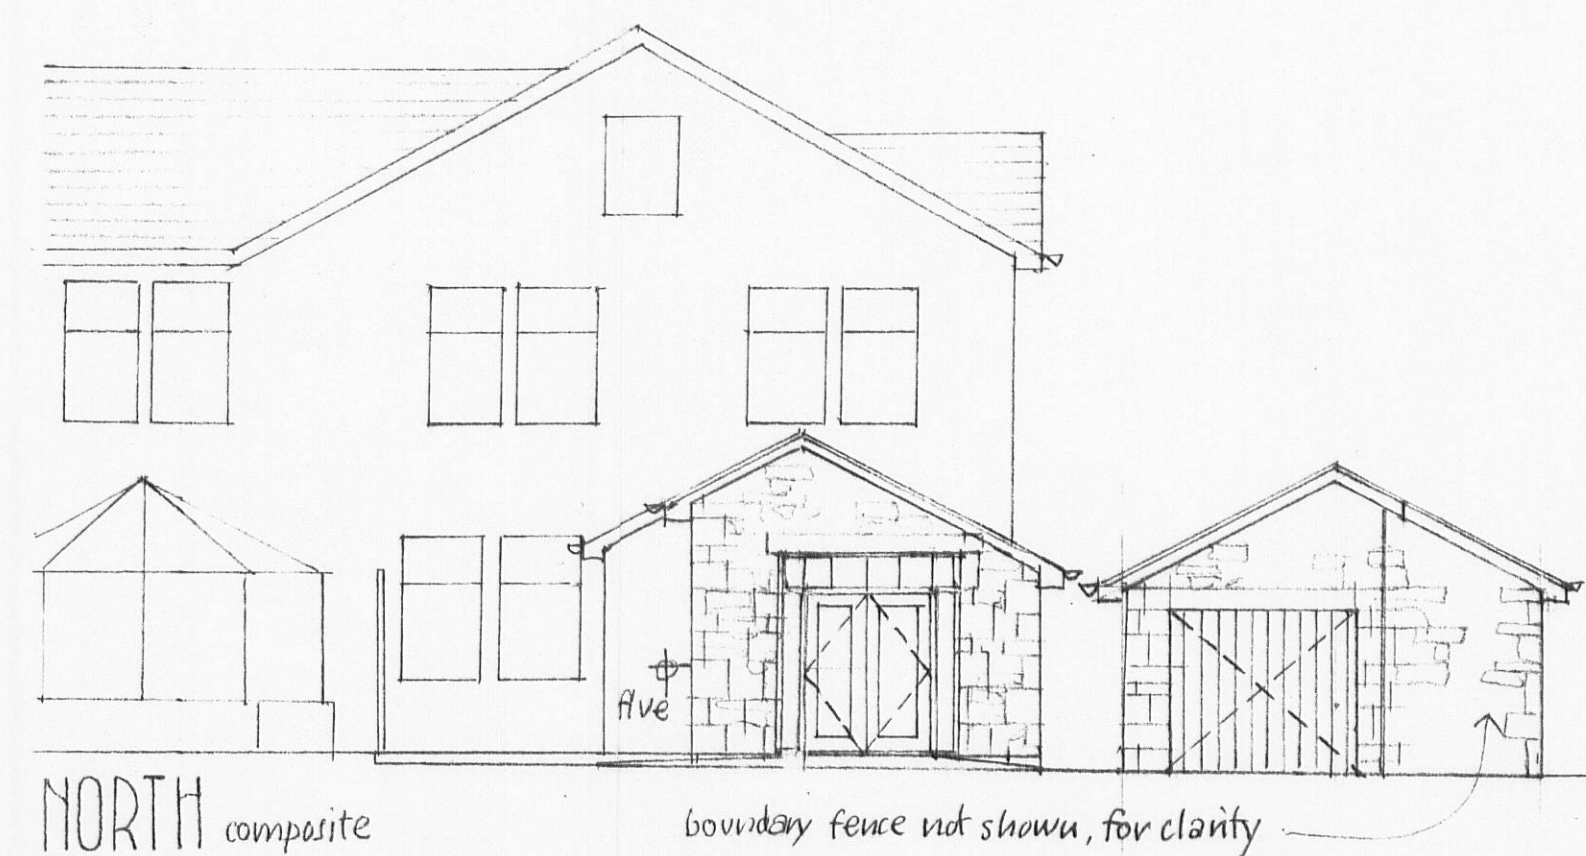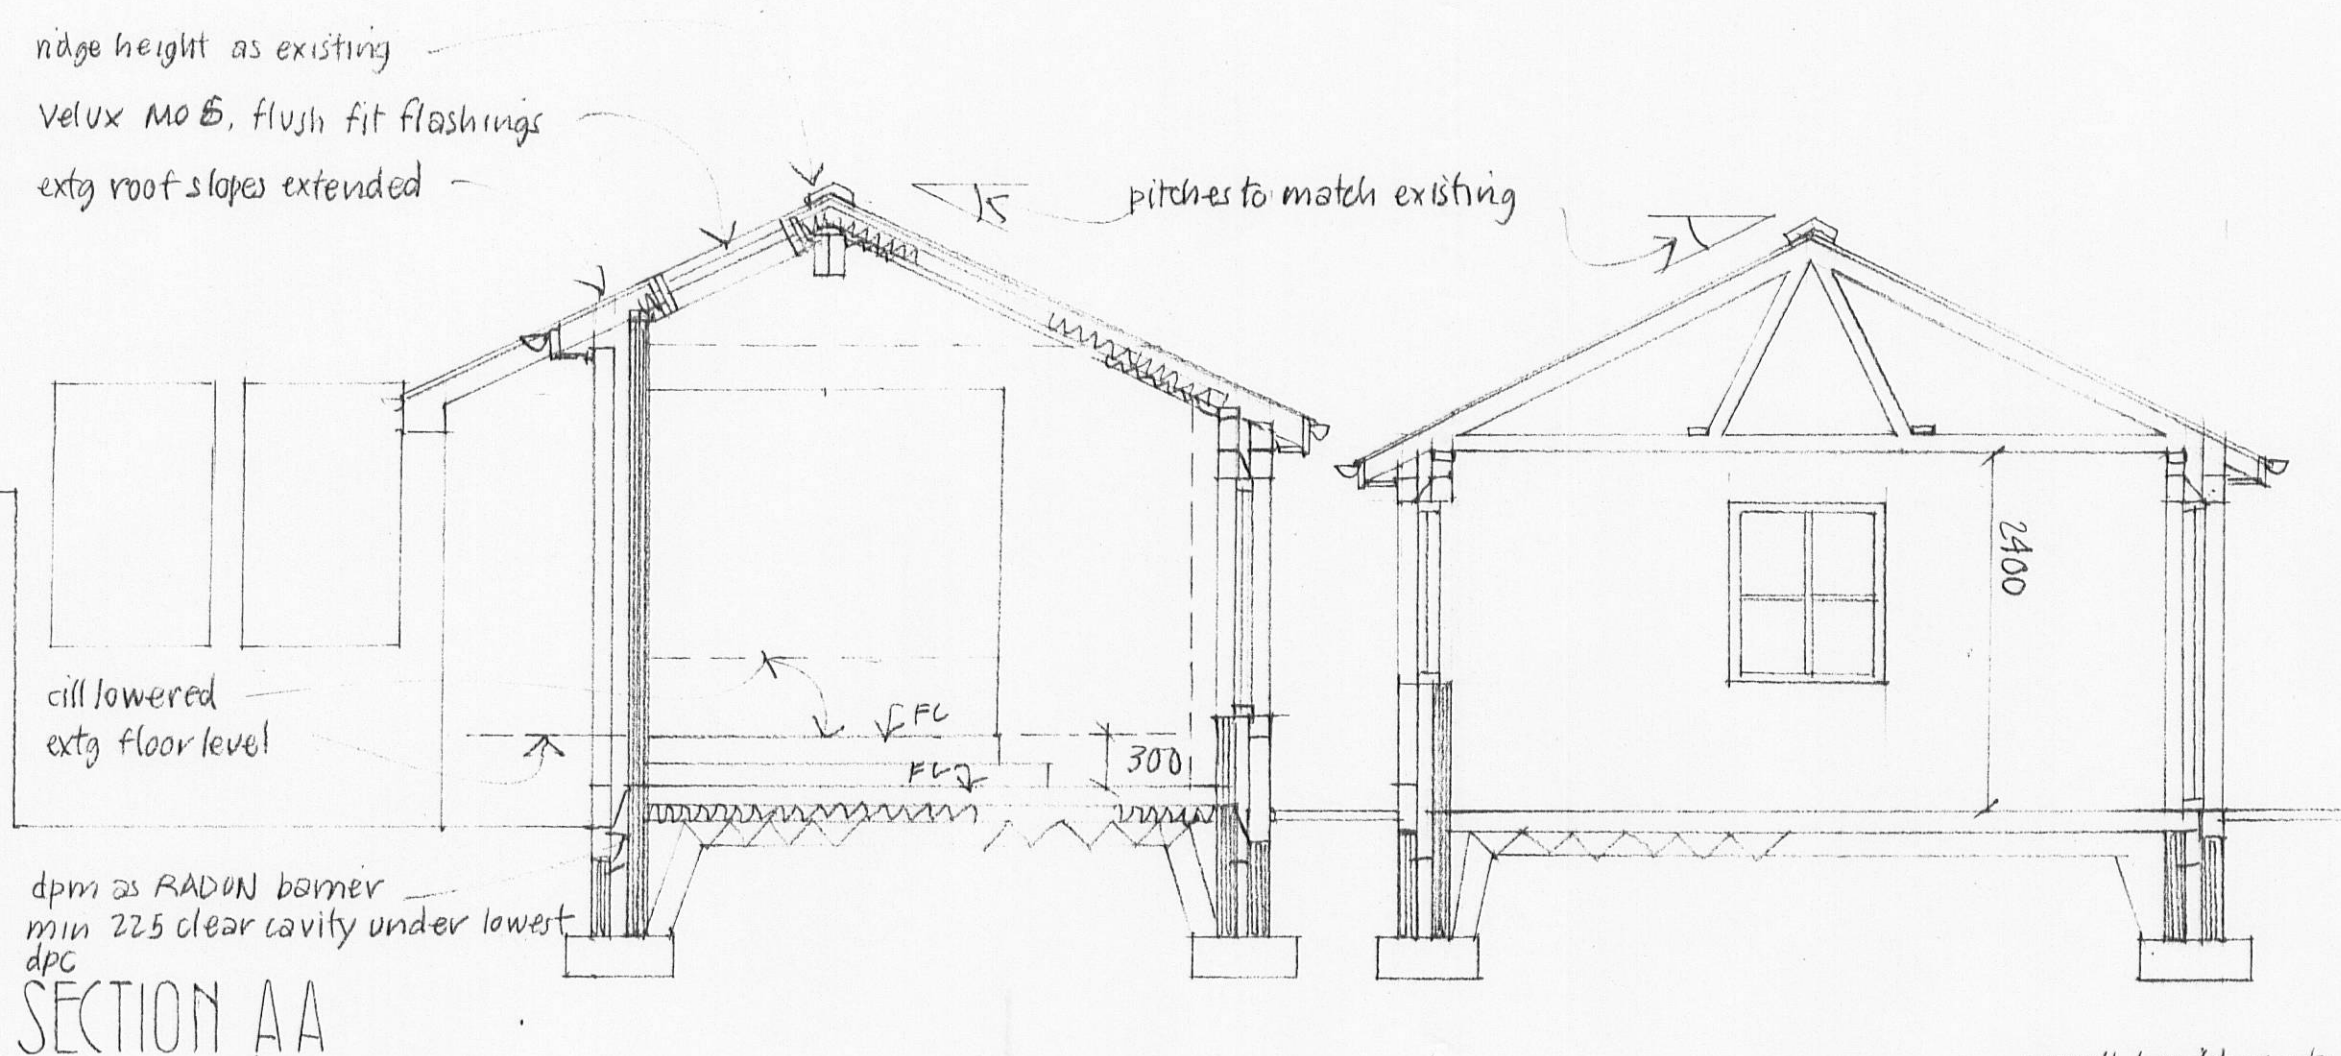

extg carport + compound dotted
removed

extg oil tank resited indoors

extg fence 1900 high
extg kerb

new timber gate
fence adjusted

glazing calcs ;	
exty floor area	15.96 m ²
plus new floor	17.10 m ²
total	33.06 m ²
25% floor area/glazing	8.26 m ²
plus ex window	4.34 m ²
allowable glazing	12.60 m ²

new glazing total
doors windows + Velux $12 = 45 \text{ m}^2 \therefore .0 \text{ K}$