



existing elevations

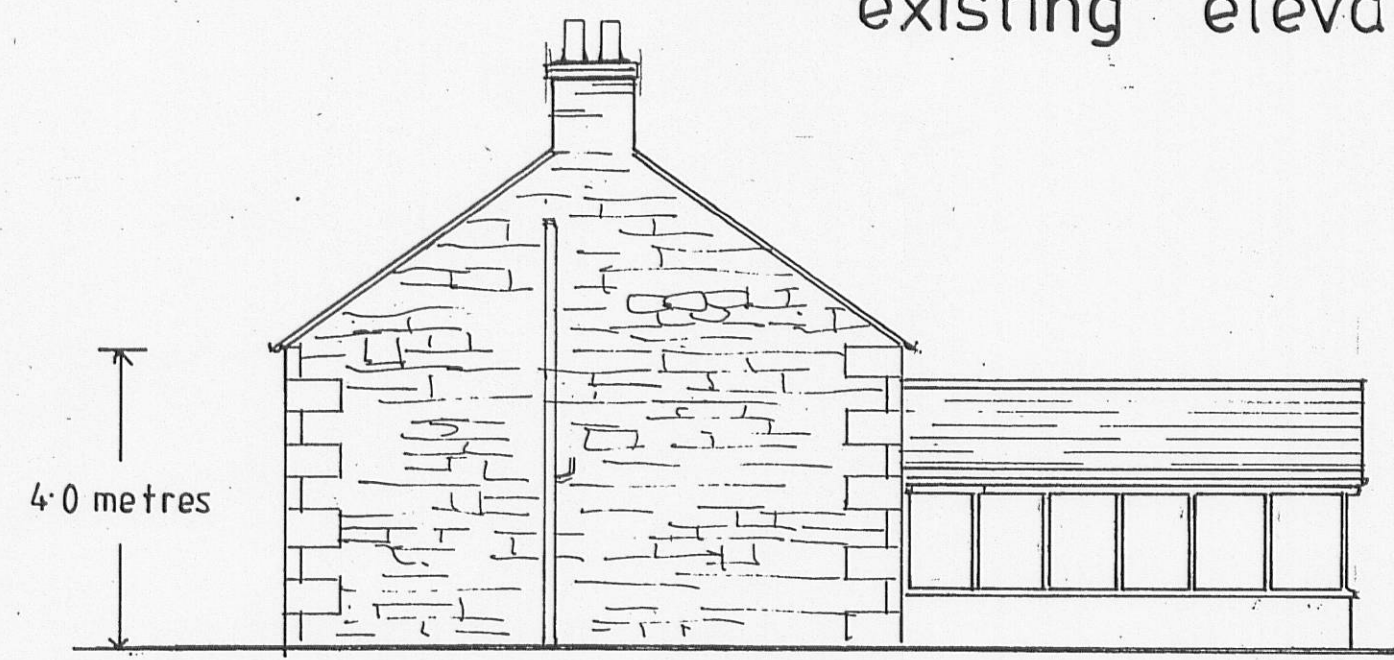

side elevation (west)

8.2 metres 6.0 metres

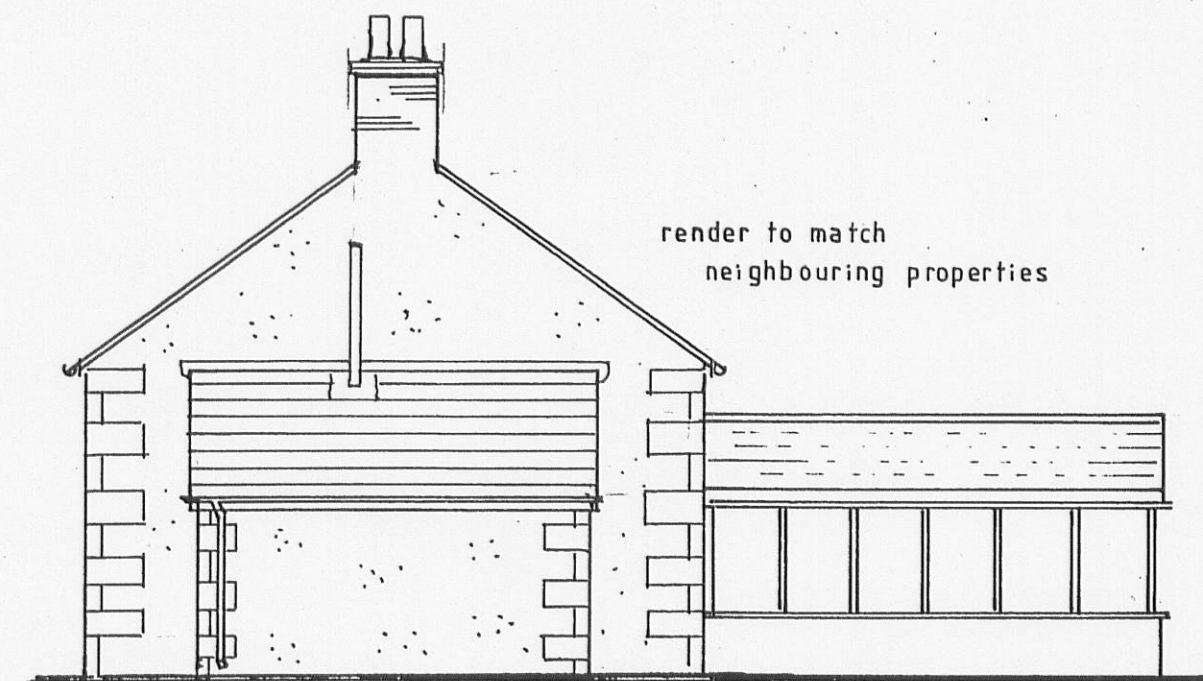

5.2 metres

proposed side elevation



front elevation (north)

5.0 metres



3.1 M.

proposed front elevation




rear elevation (south)

4.0 metres




3.1 M.


proposed rear elevation

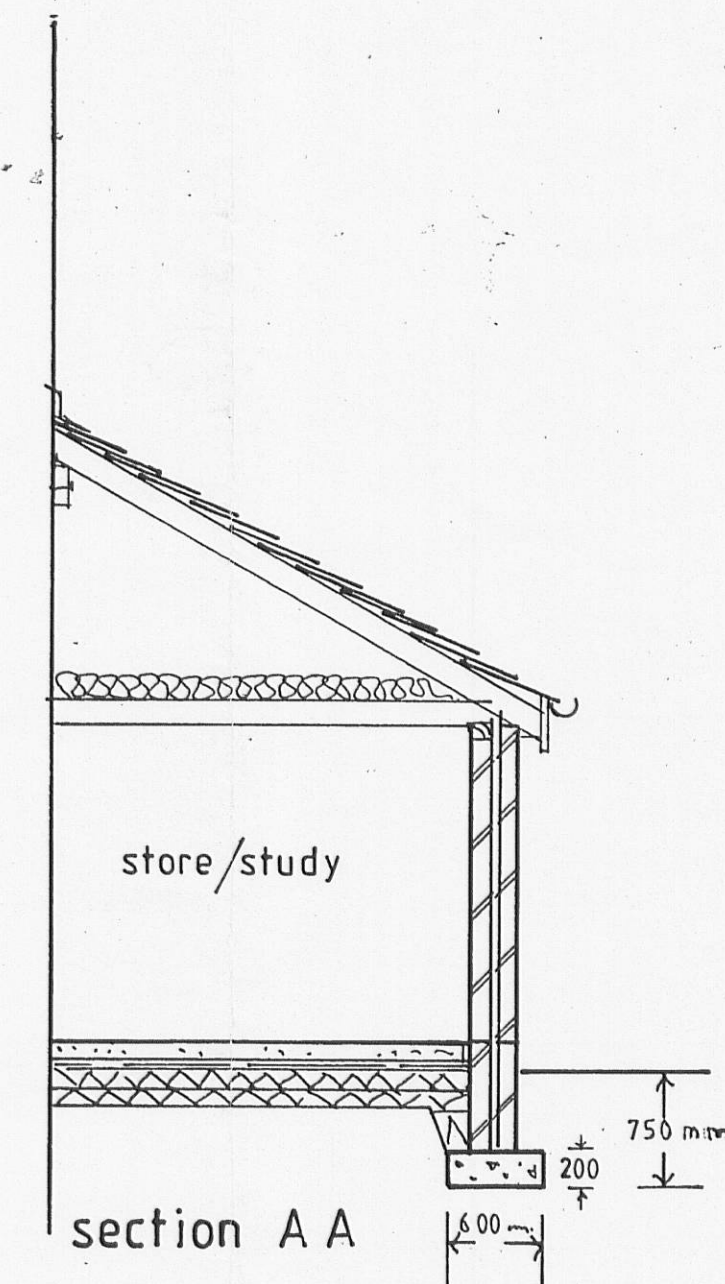


section A A

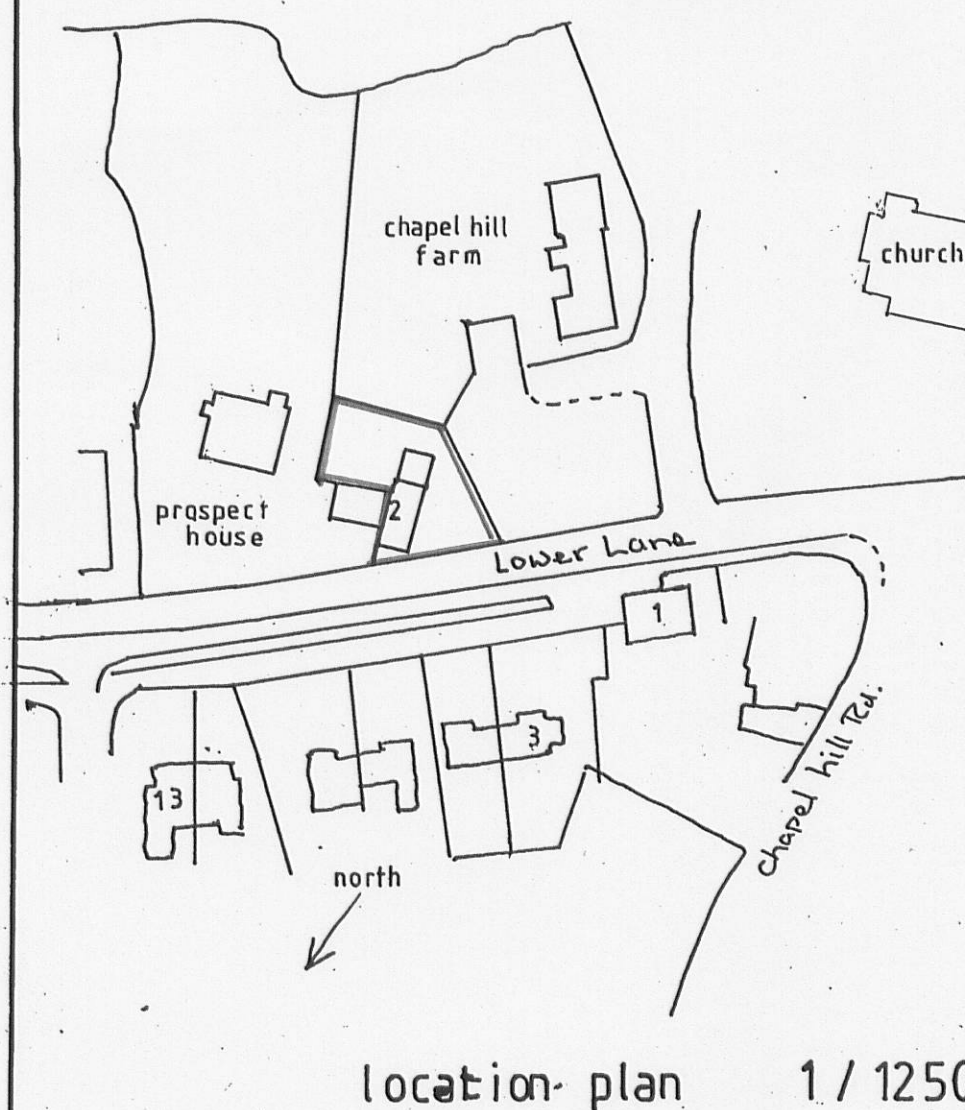

location plan 1/1250

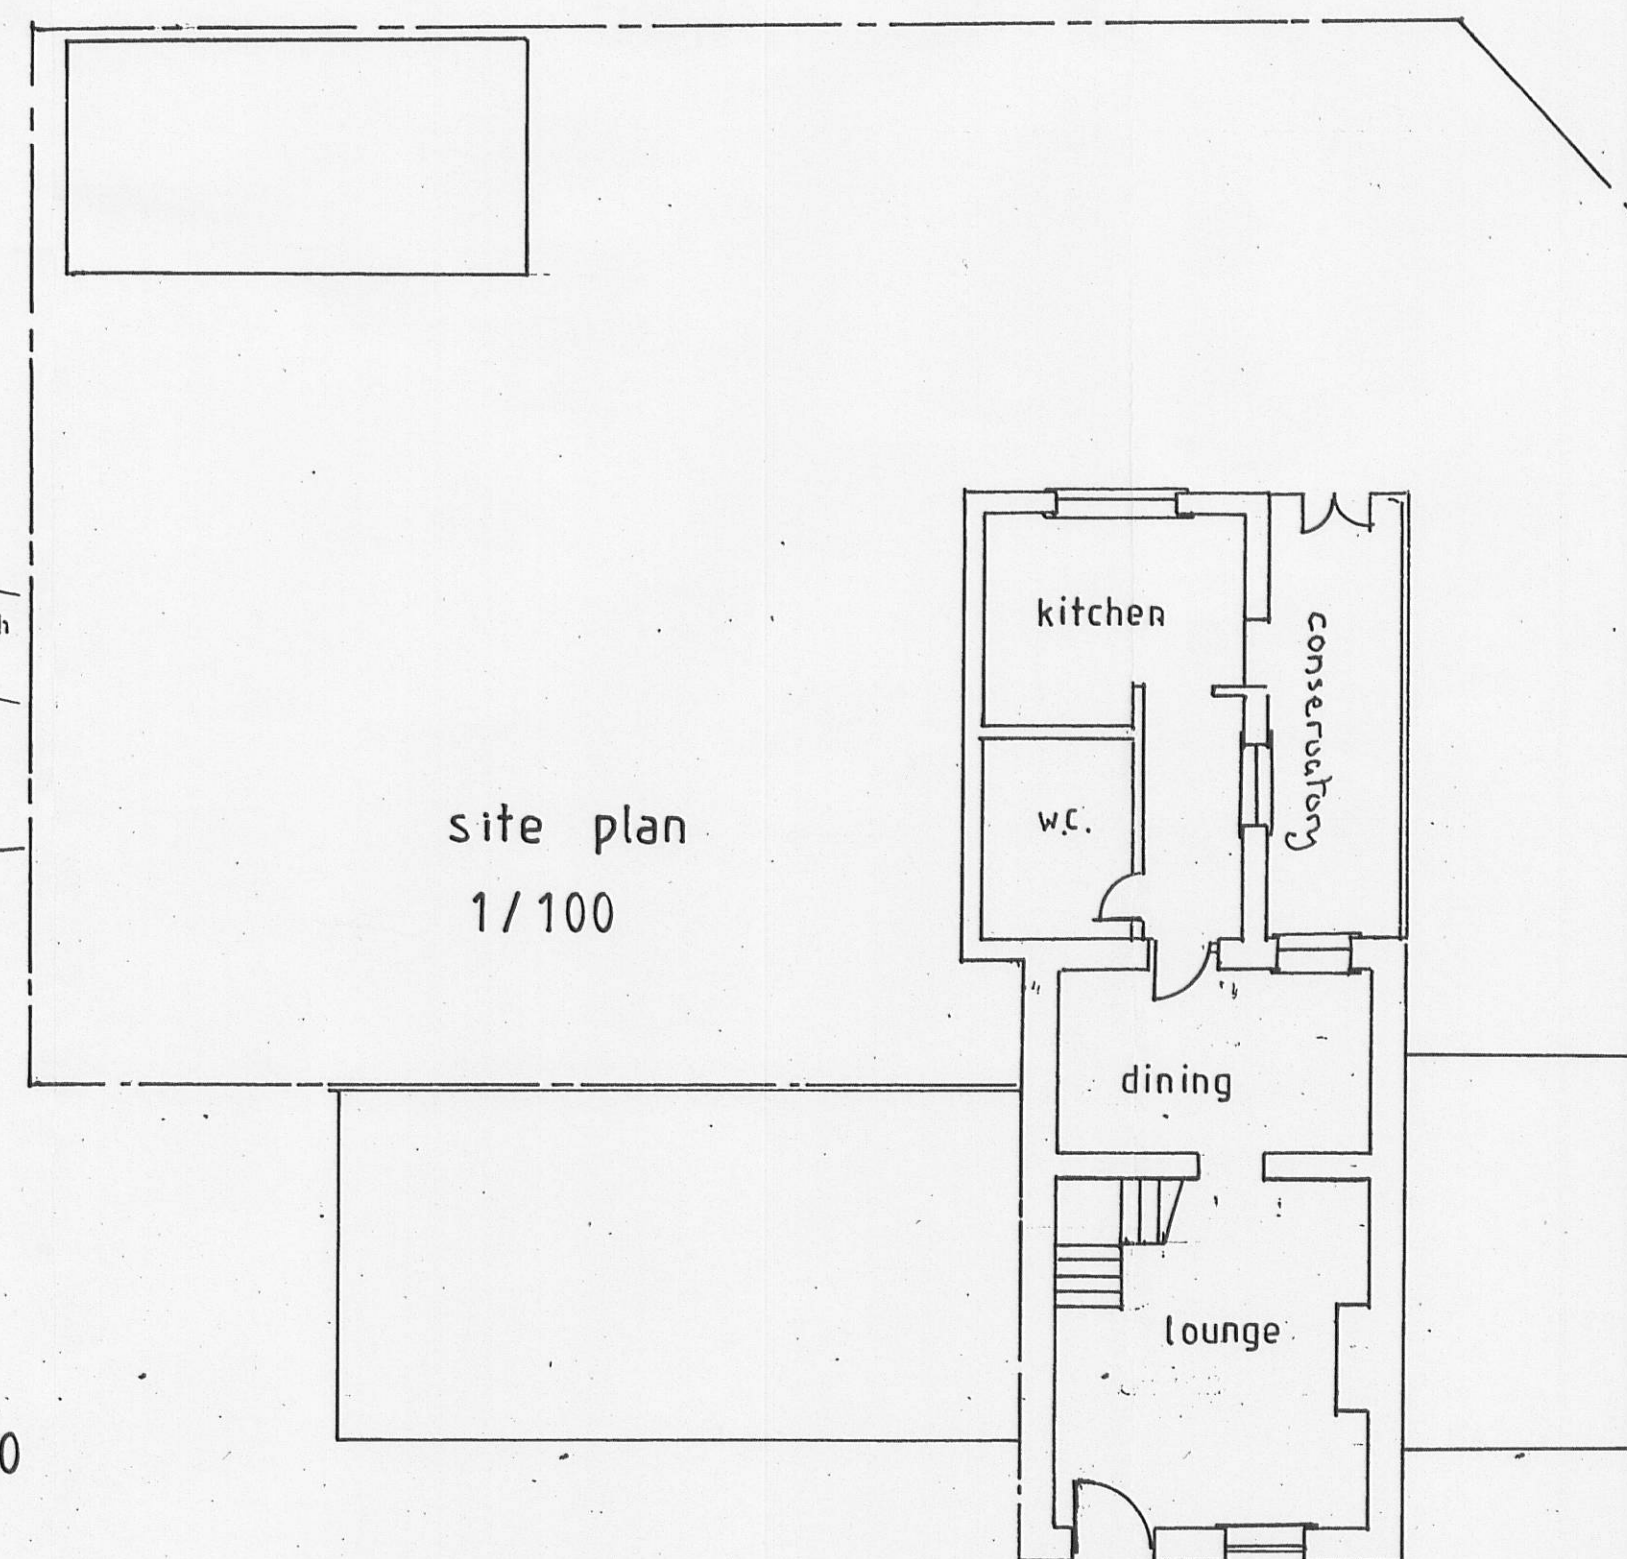

site plan 1/100

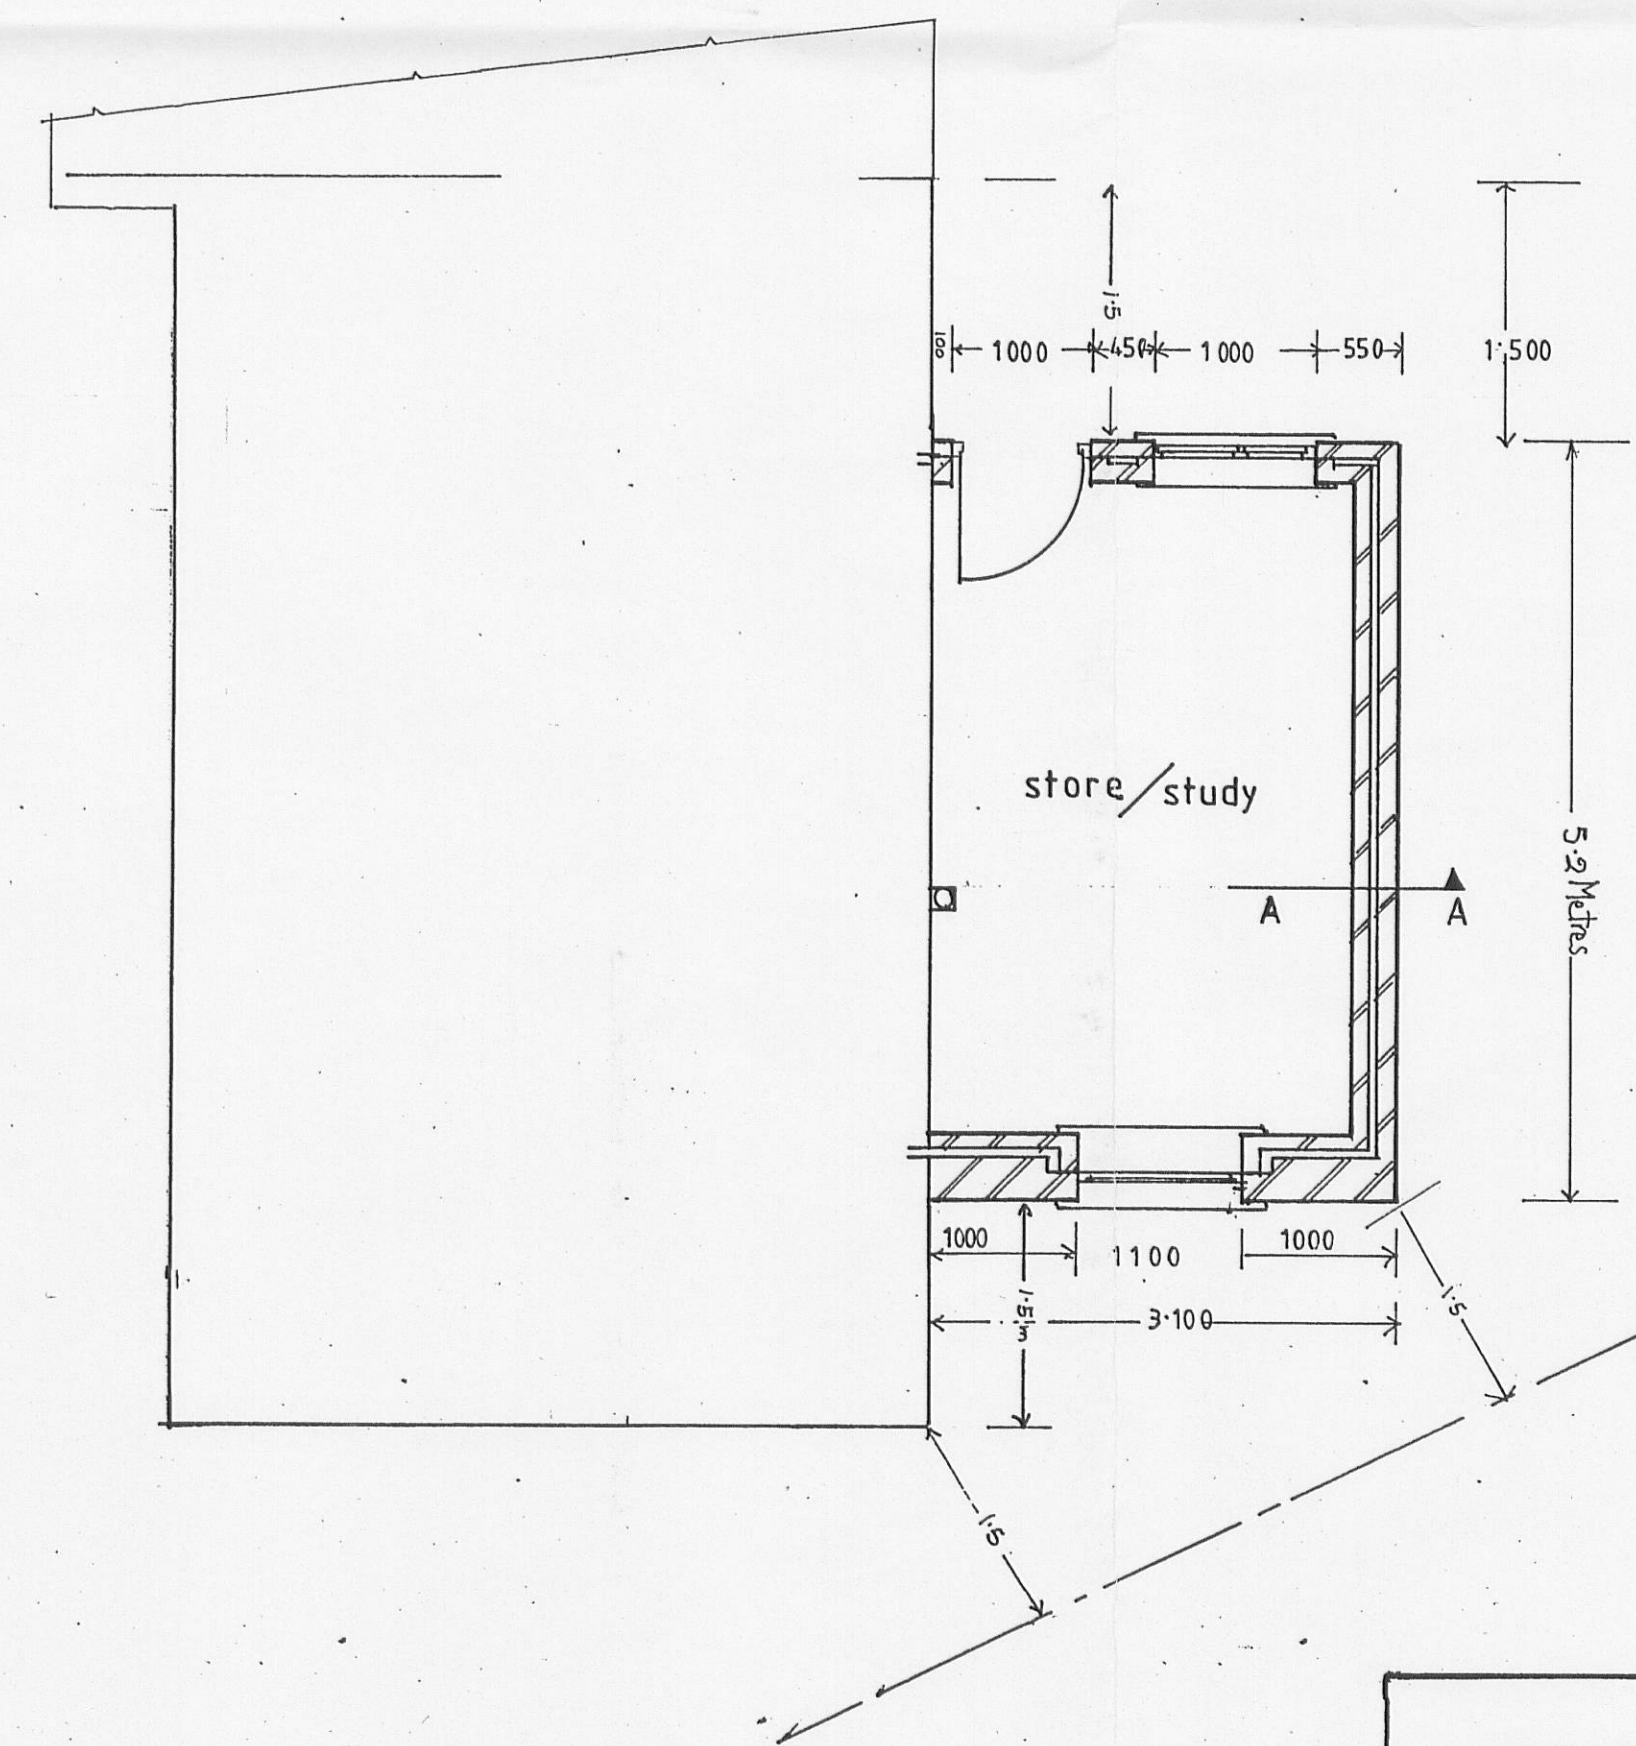

**PROPOSED SIDE EXTENSION TO FORM
STORE/STUDY at,
2 LOWER LANE, LONGRIDGE for,
MR B HODSON**

Scales 1:50 1:100 & 1:1250

320070672P