
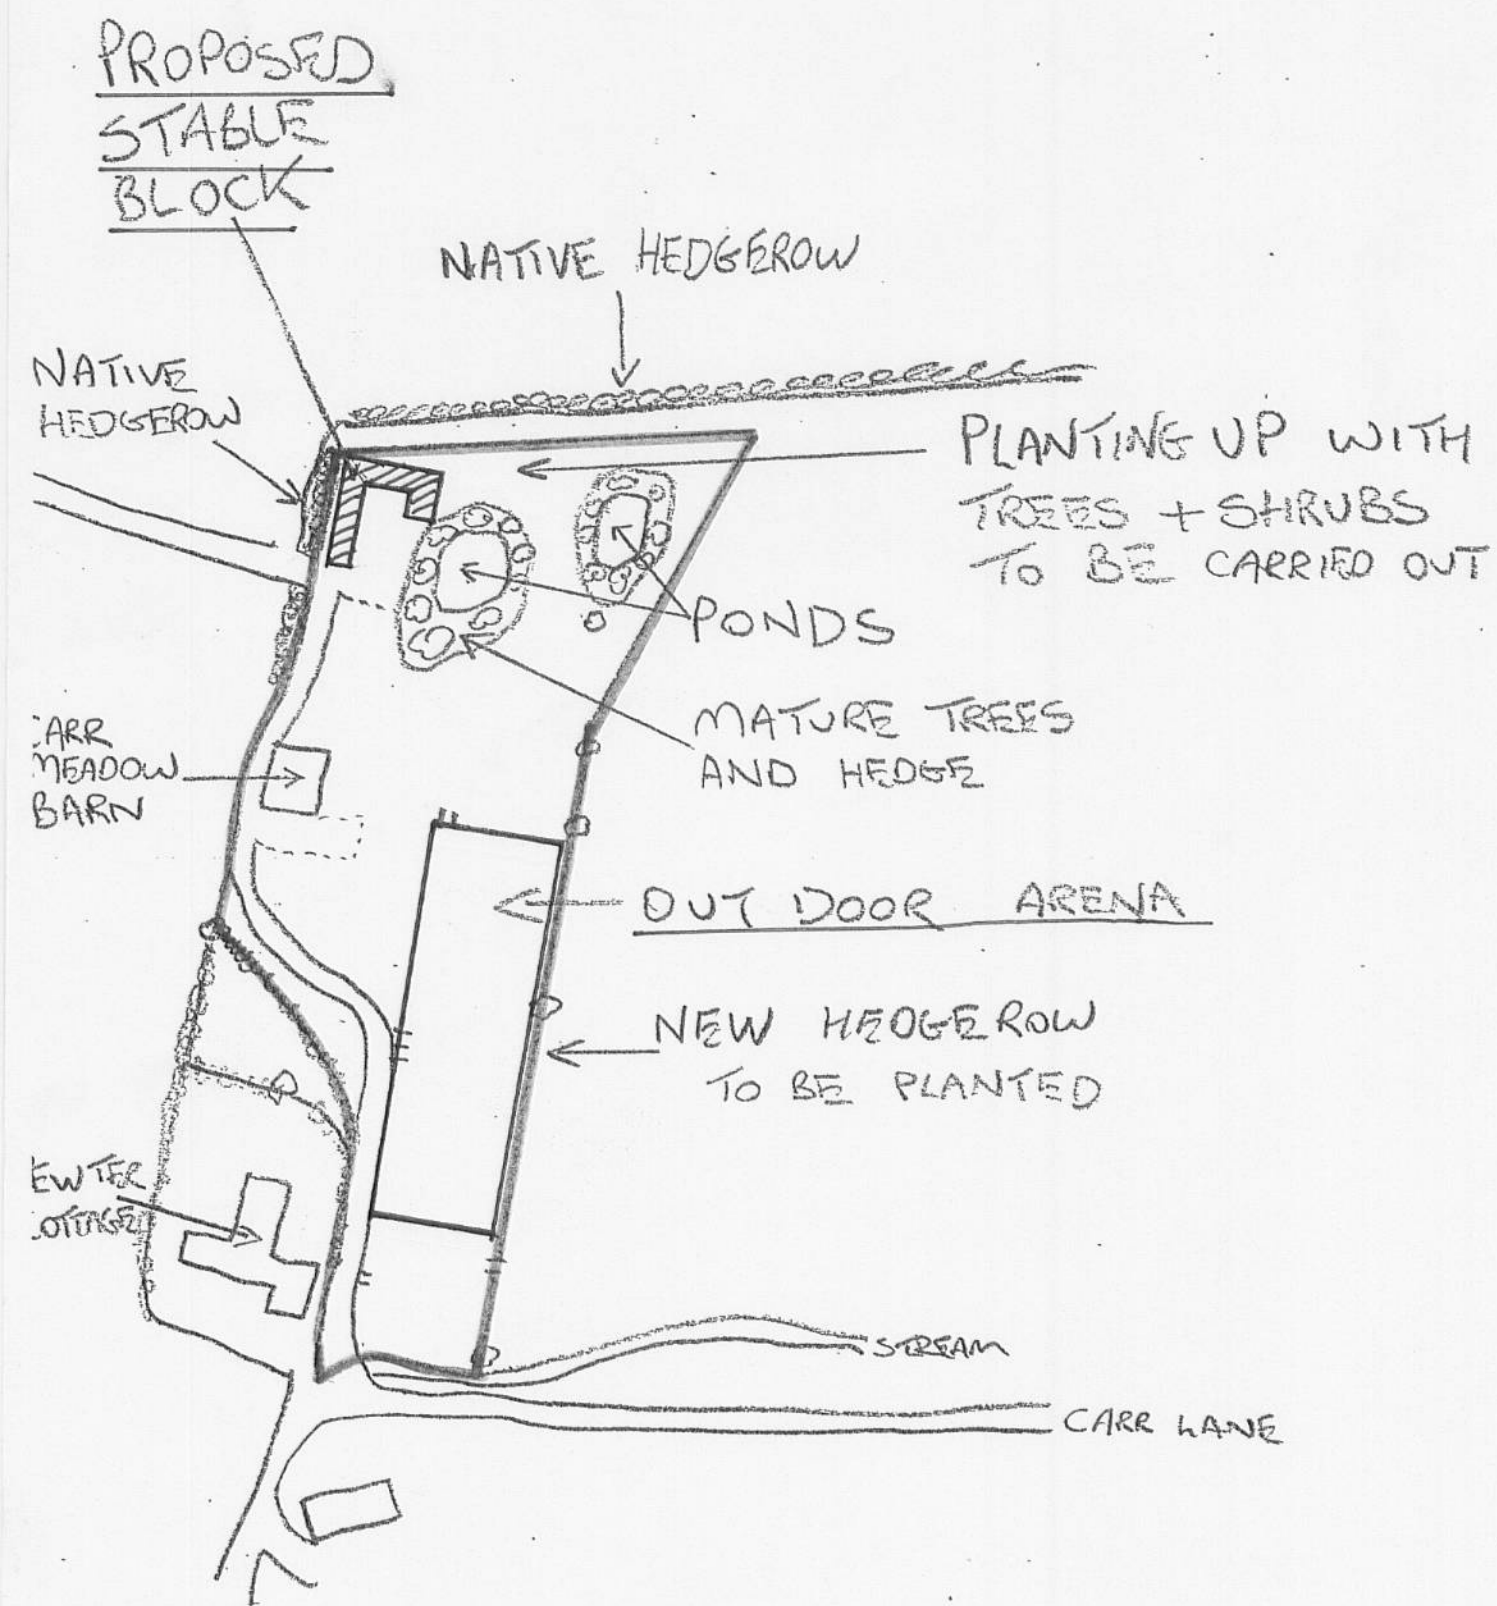
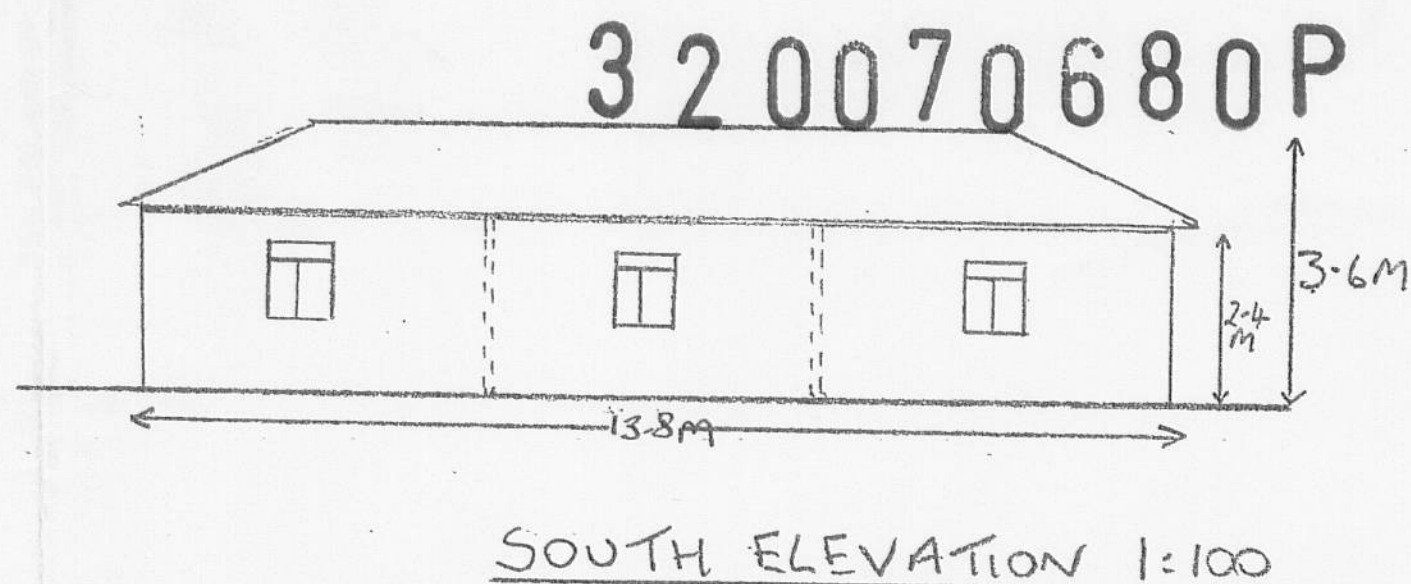
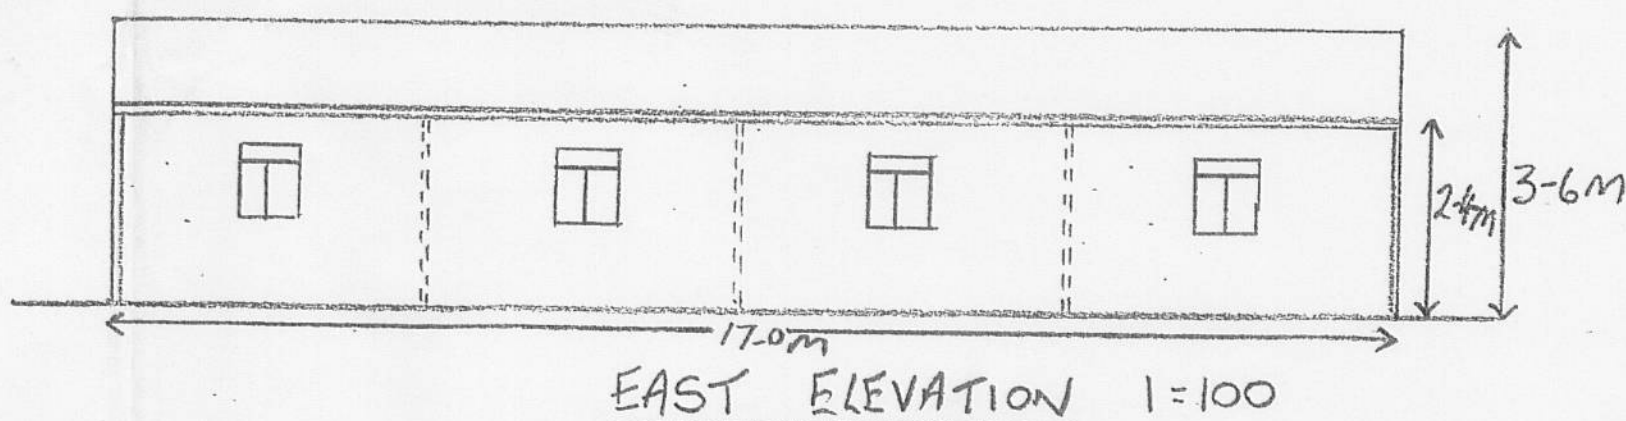
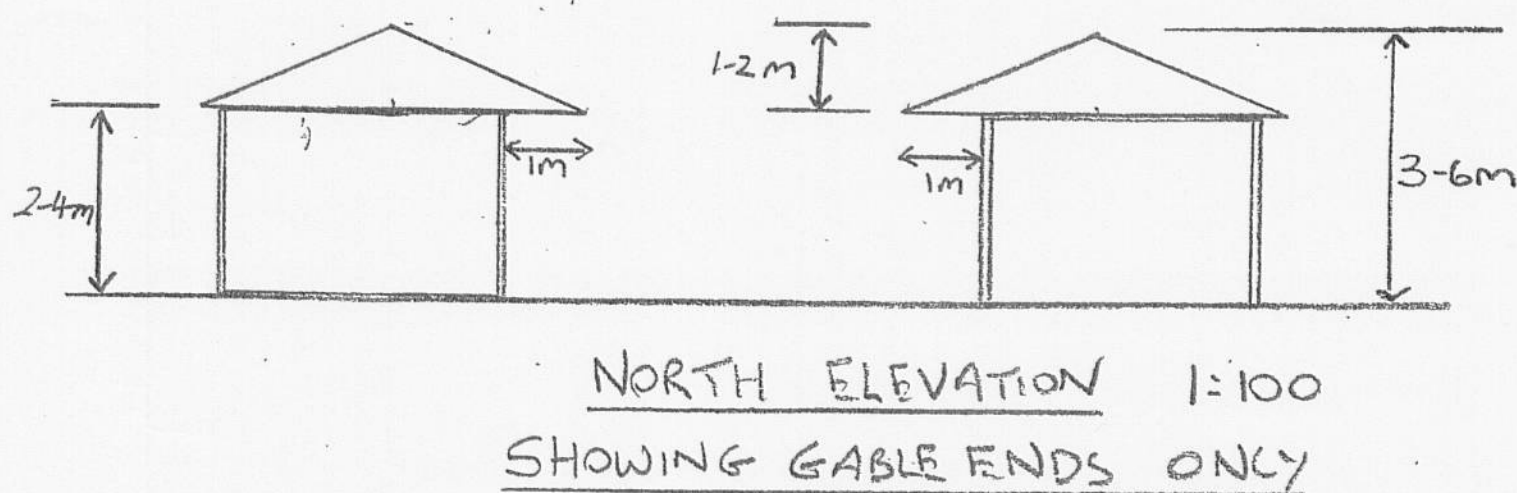


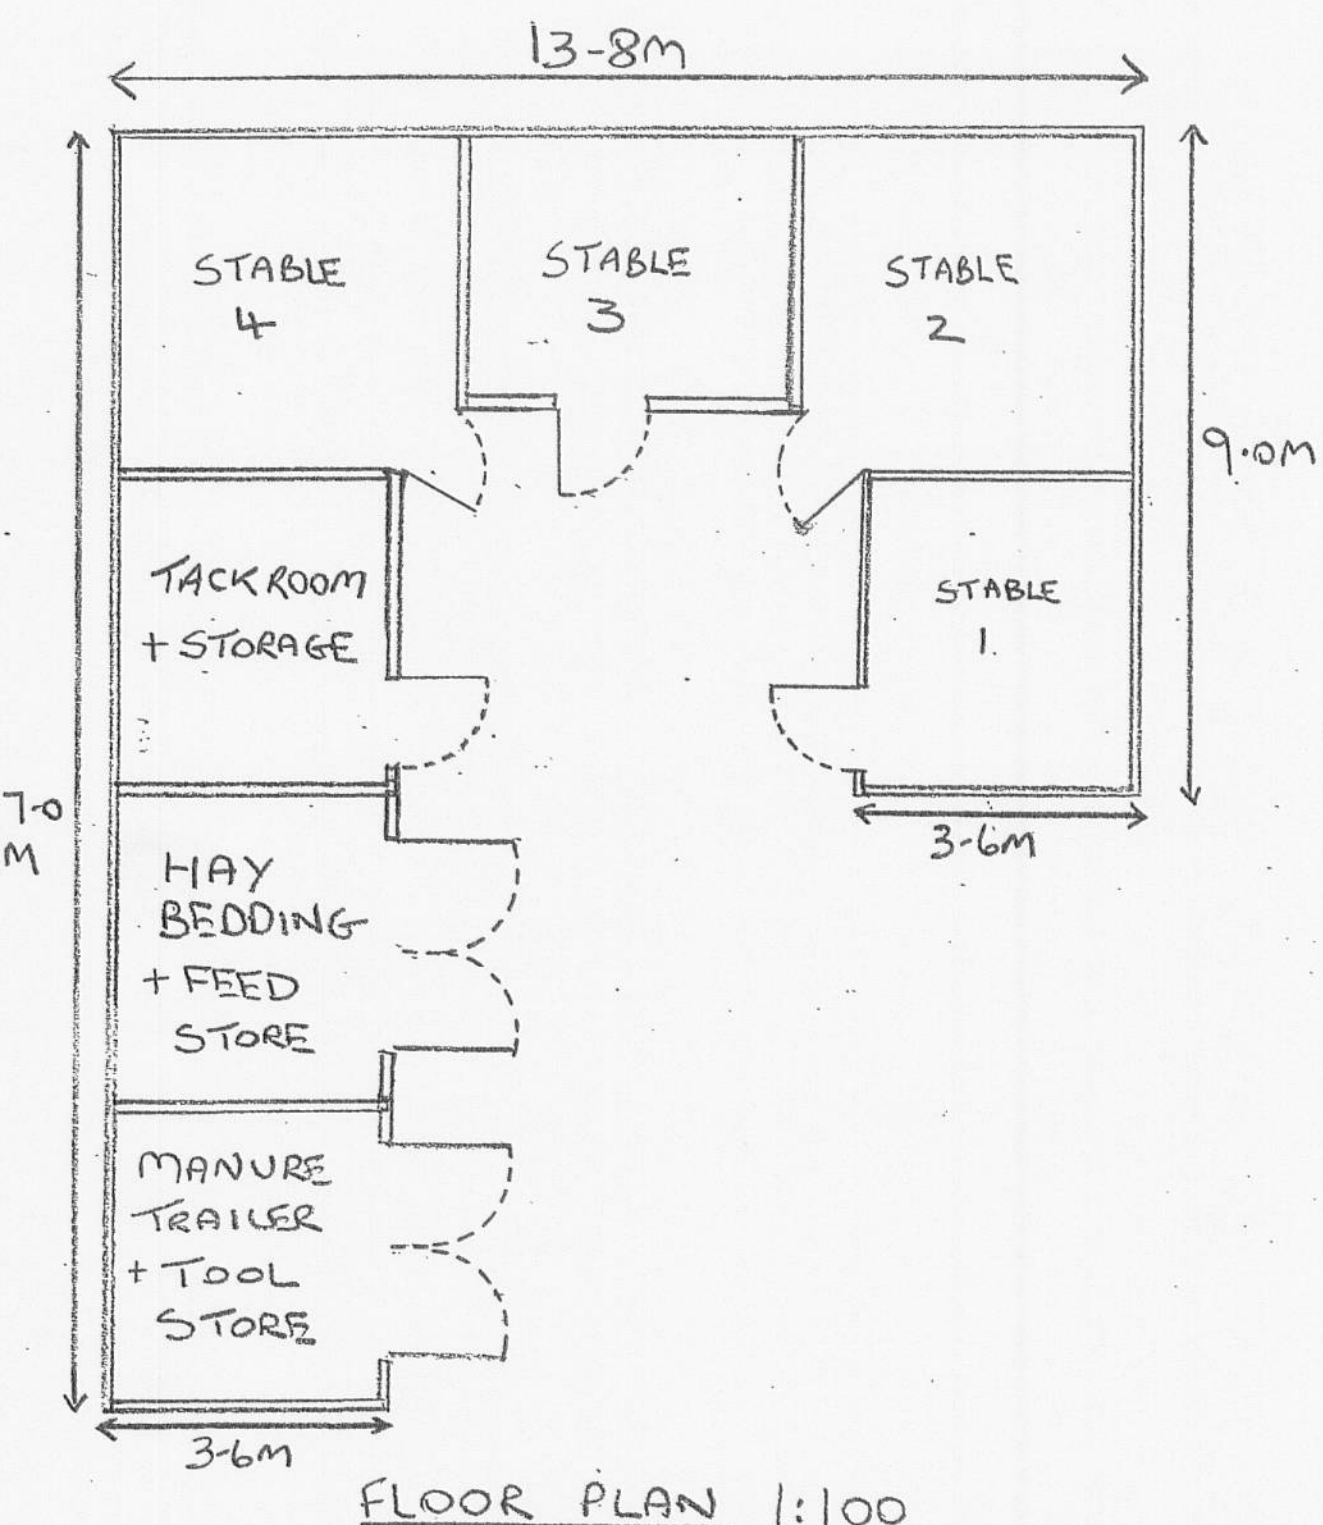

- ownership boundary
- stables + arena

Mr and Mrs M. Haston
Carr Meadow Barn
Carr Lane
Balders stone
BLACKBURN.

PROPOSED STABLE BLOCK,
TACK ROOM, HAY + FEED + BEDDING
STORE.

OUT DOOR ARENA.

C.M.B.E.Q.P.I.
JULY 2007