





Front (sw) Elevation




Side (nw) Elevation

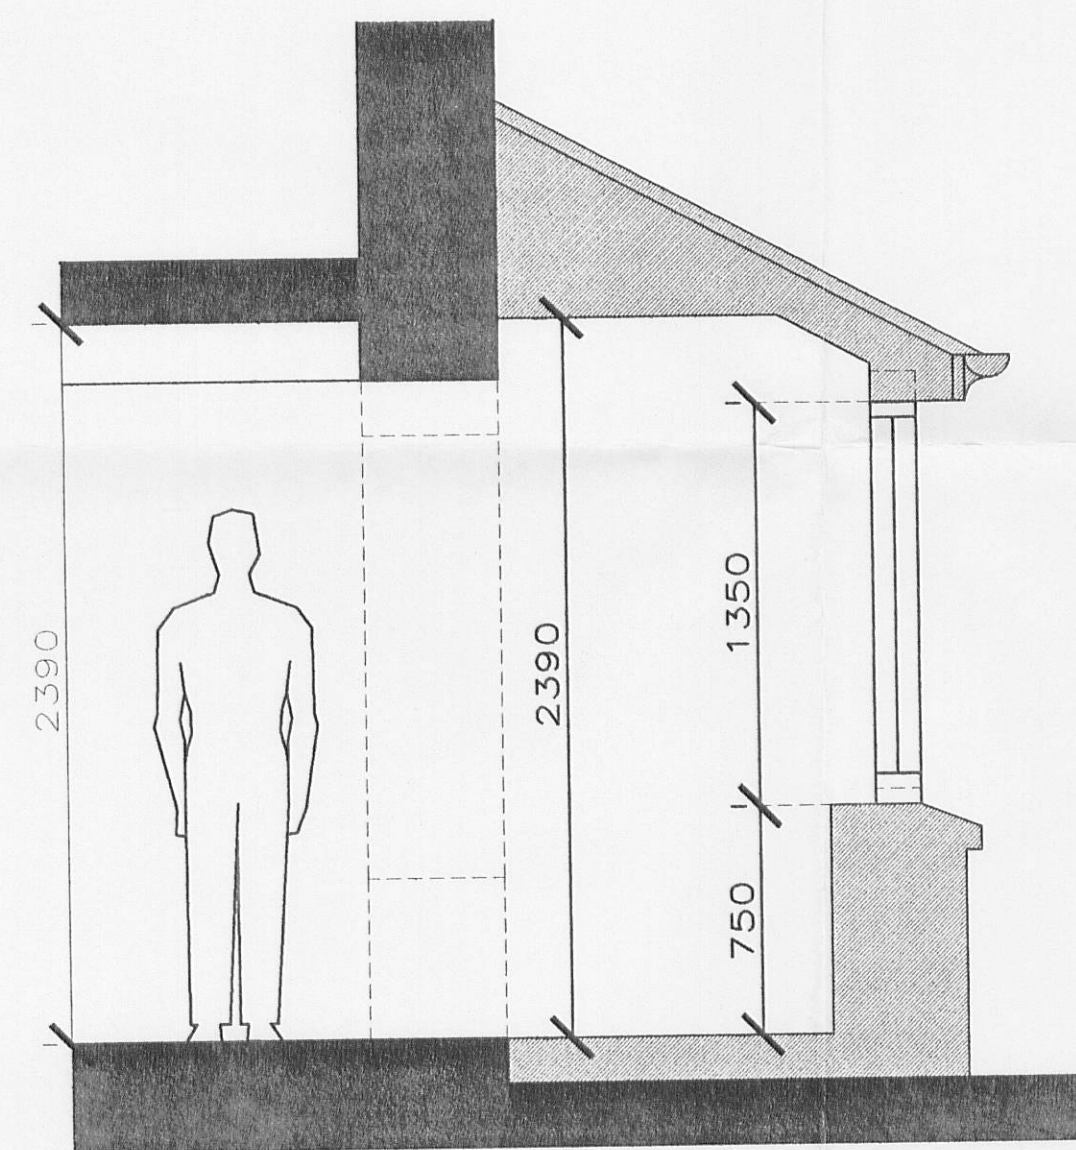

Section A-A (1:25)

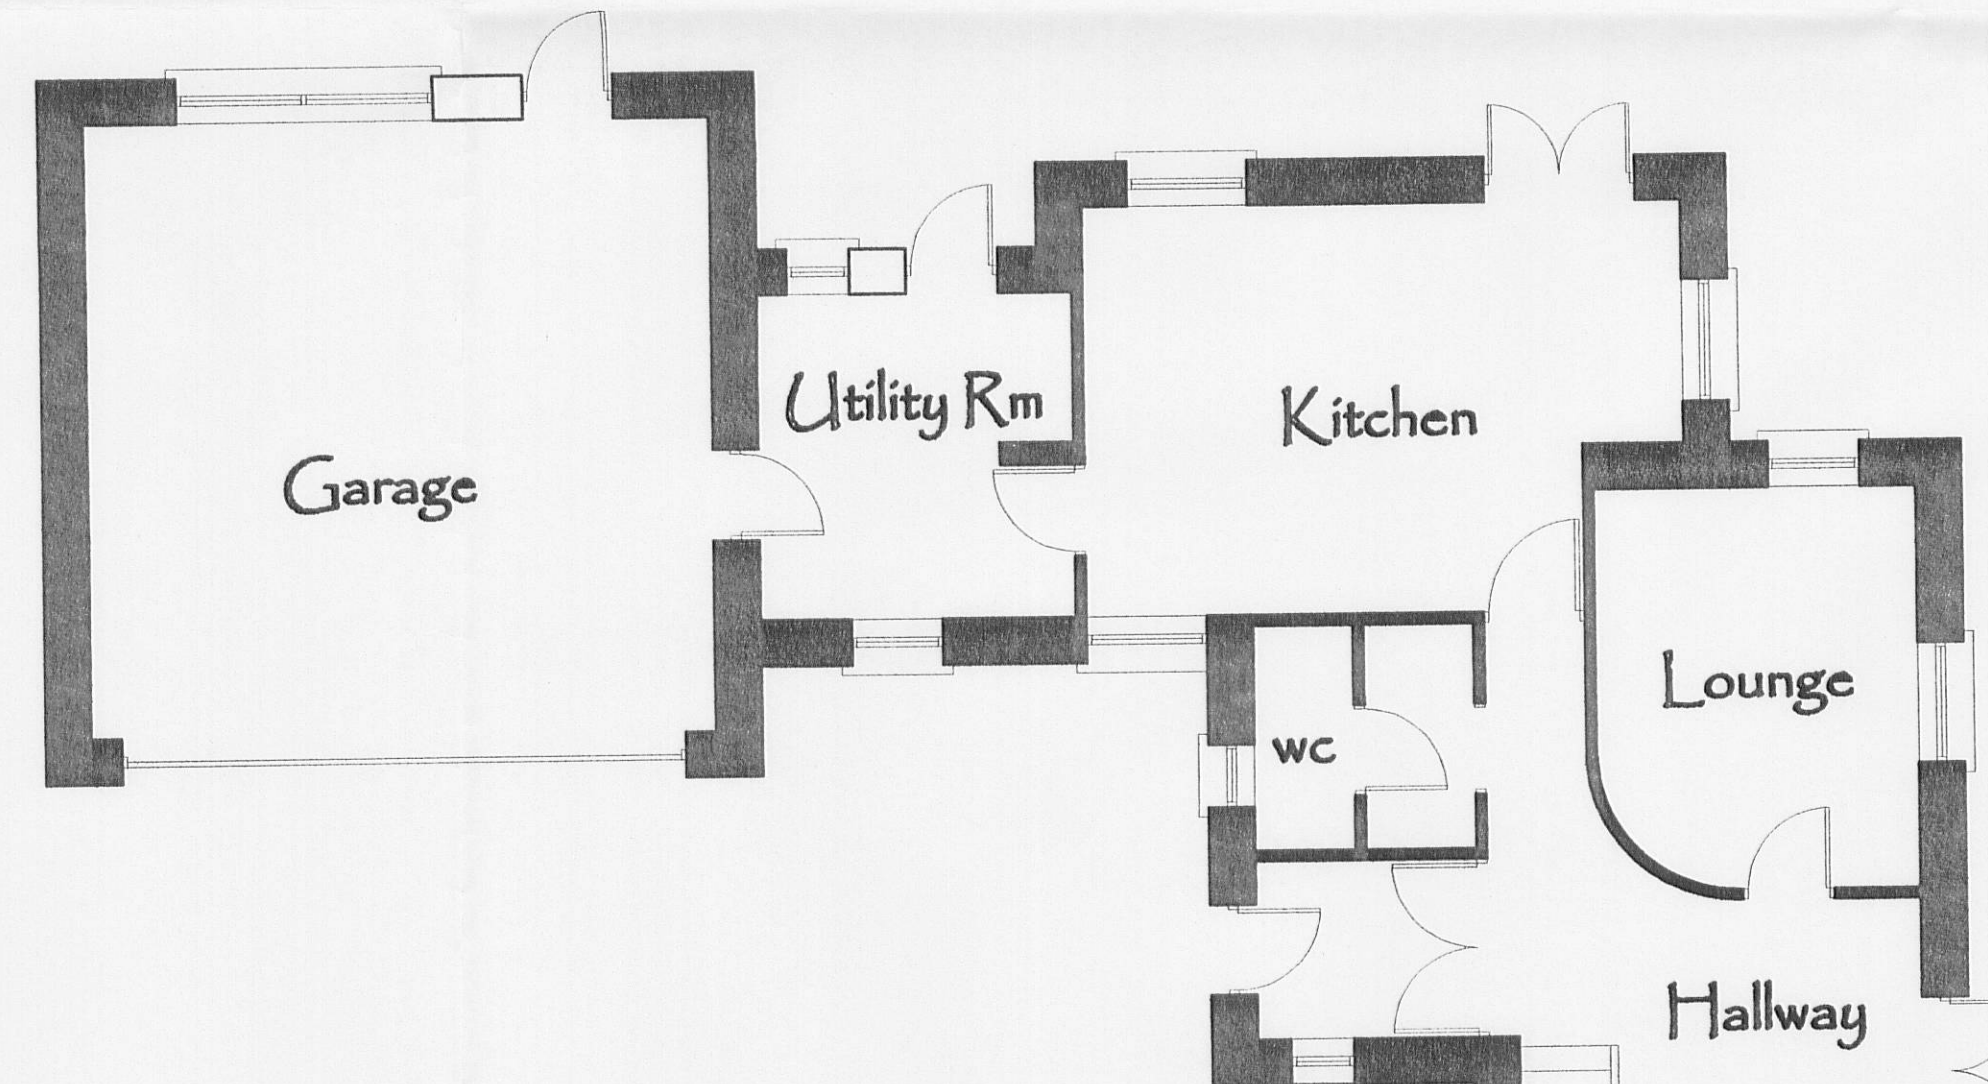

Rear (ne) Elevation

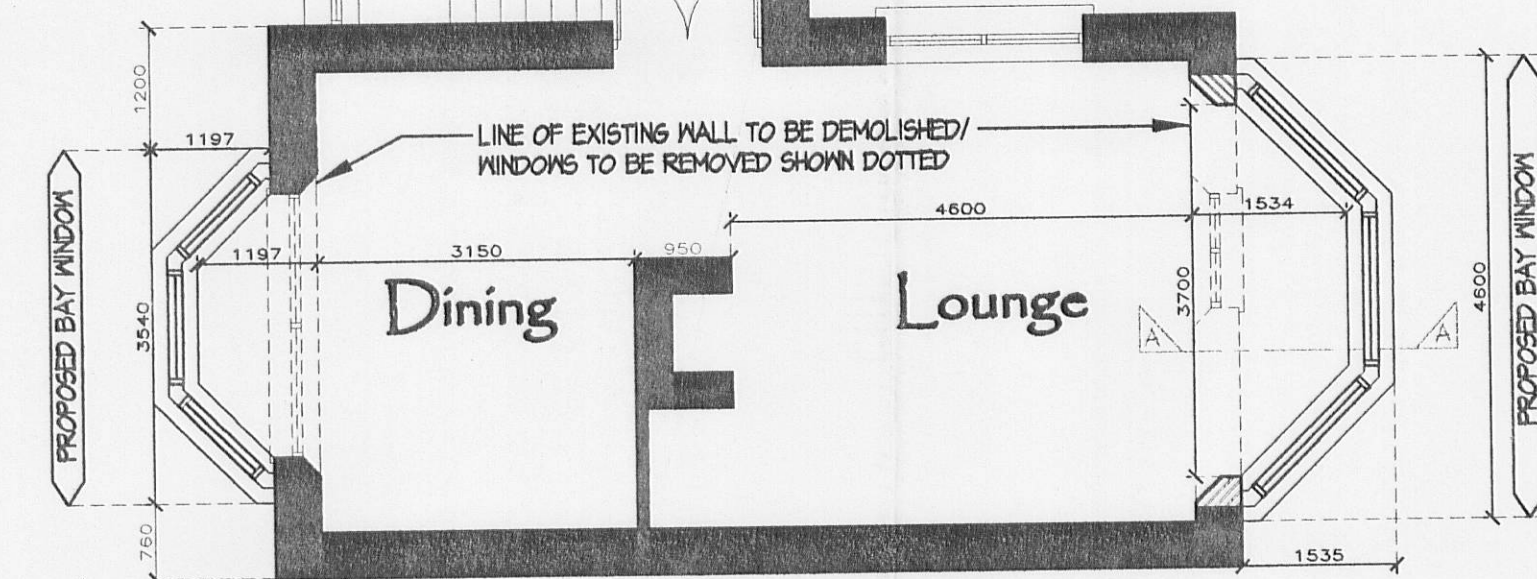

320070687P

rev	A	DIMENSIONS ADDED TO PLAN	JM	07/07
			sig	date

☐ MICHAEL RAYNER
☐ ASSOCIATES
 ARCHITECTS

☐ 44-46 BERRY LANE LONGRIDGE
 PRESTON LANCASHIRE PR3 3JJ
☐ tel 01772 784406 fax 01772 782898

project
 THE LODGE
 GREENMOOR LANE
 KNOWLEGREEN

drawing
 SKETCH SCHEME #01
 BAY WINDOW
 EXTENSION(S)

scale	date	drawn
1:75	JUNE'07	JM

number	rev
1198	02 A