


PROPOSED


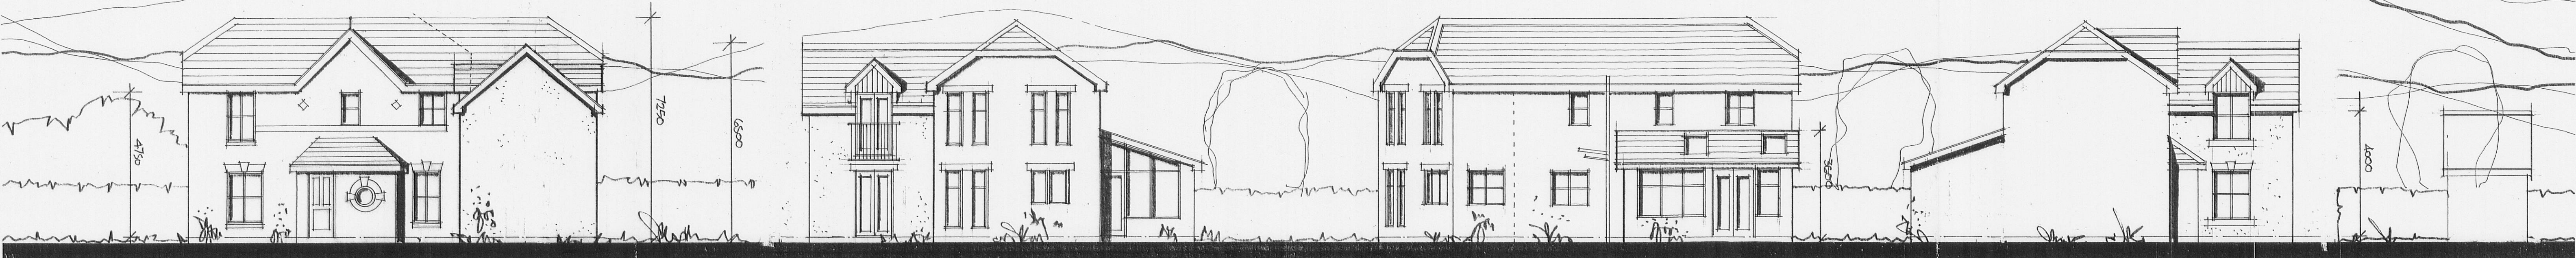


• FRONT 1:100 •

• SIDE •

• REAR •

• SIDE •

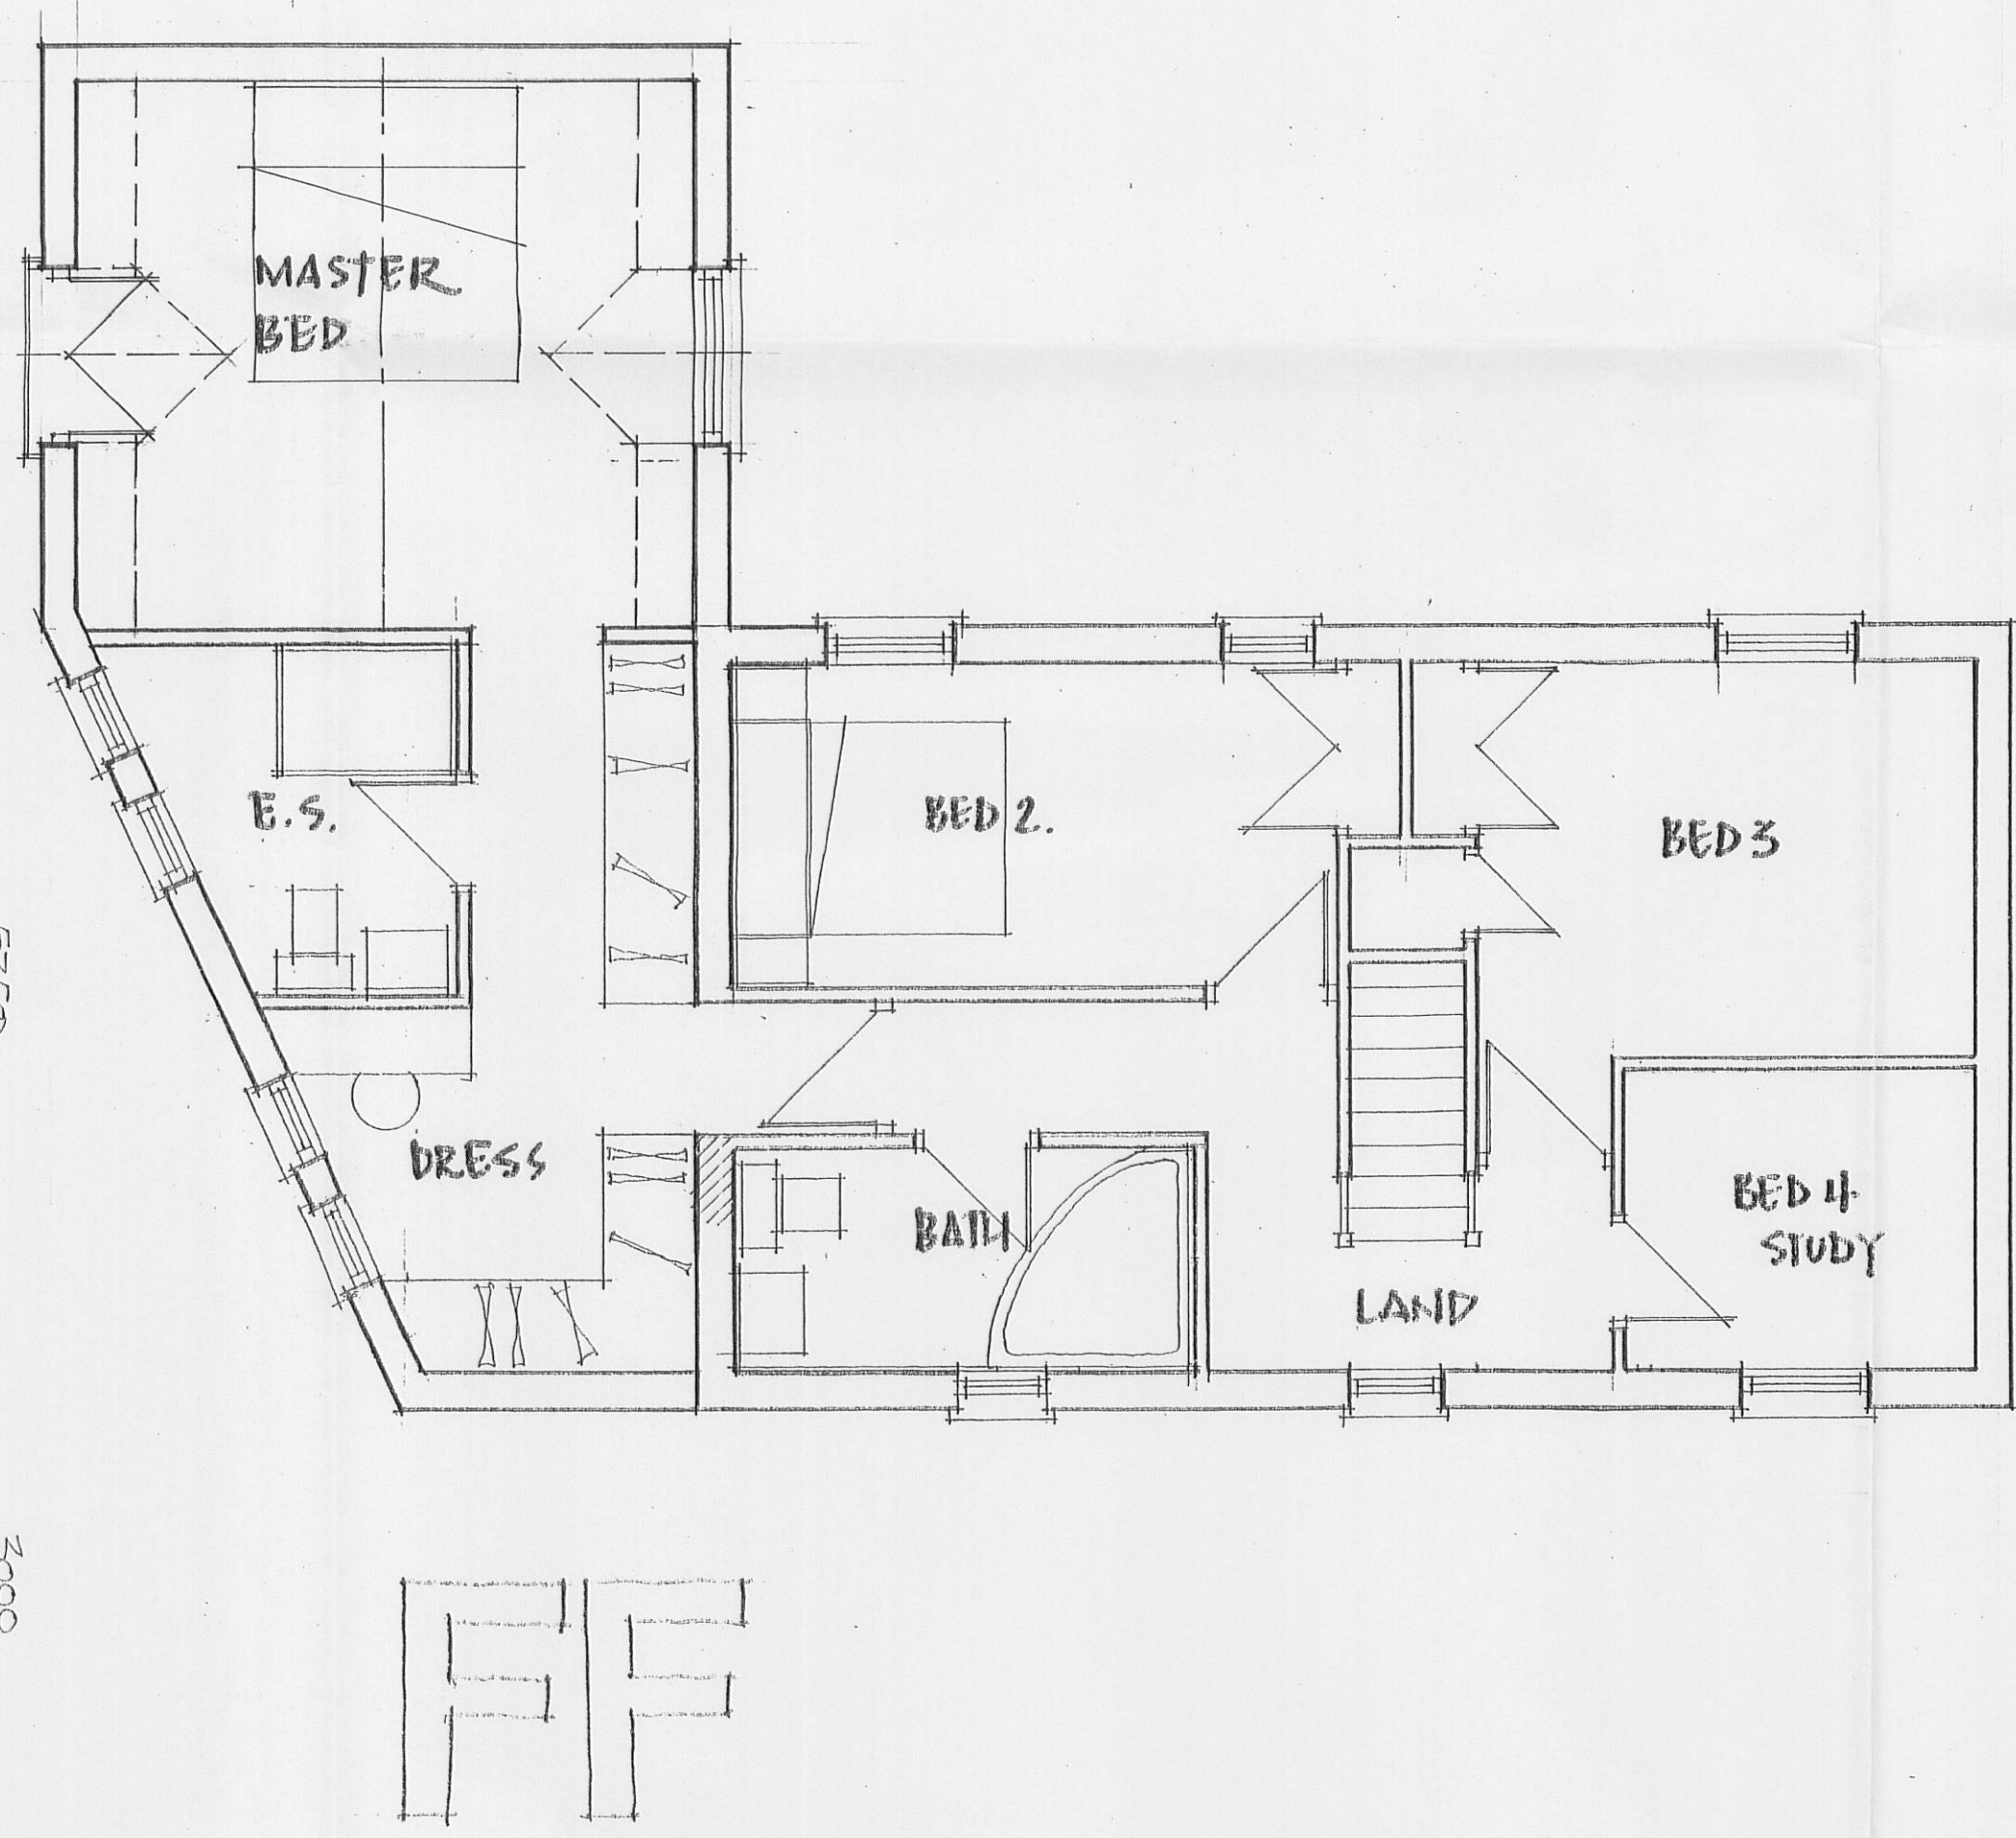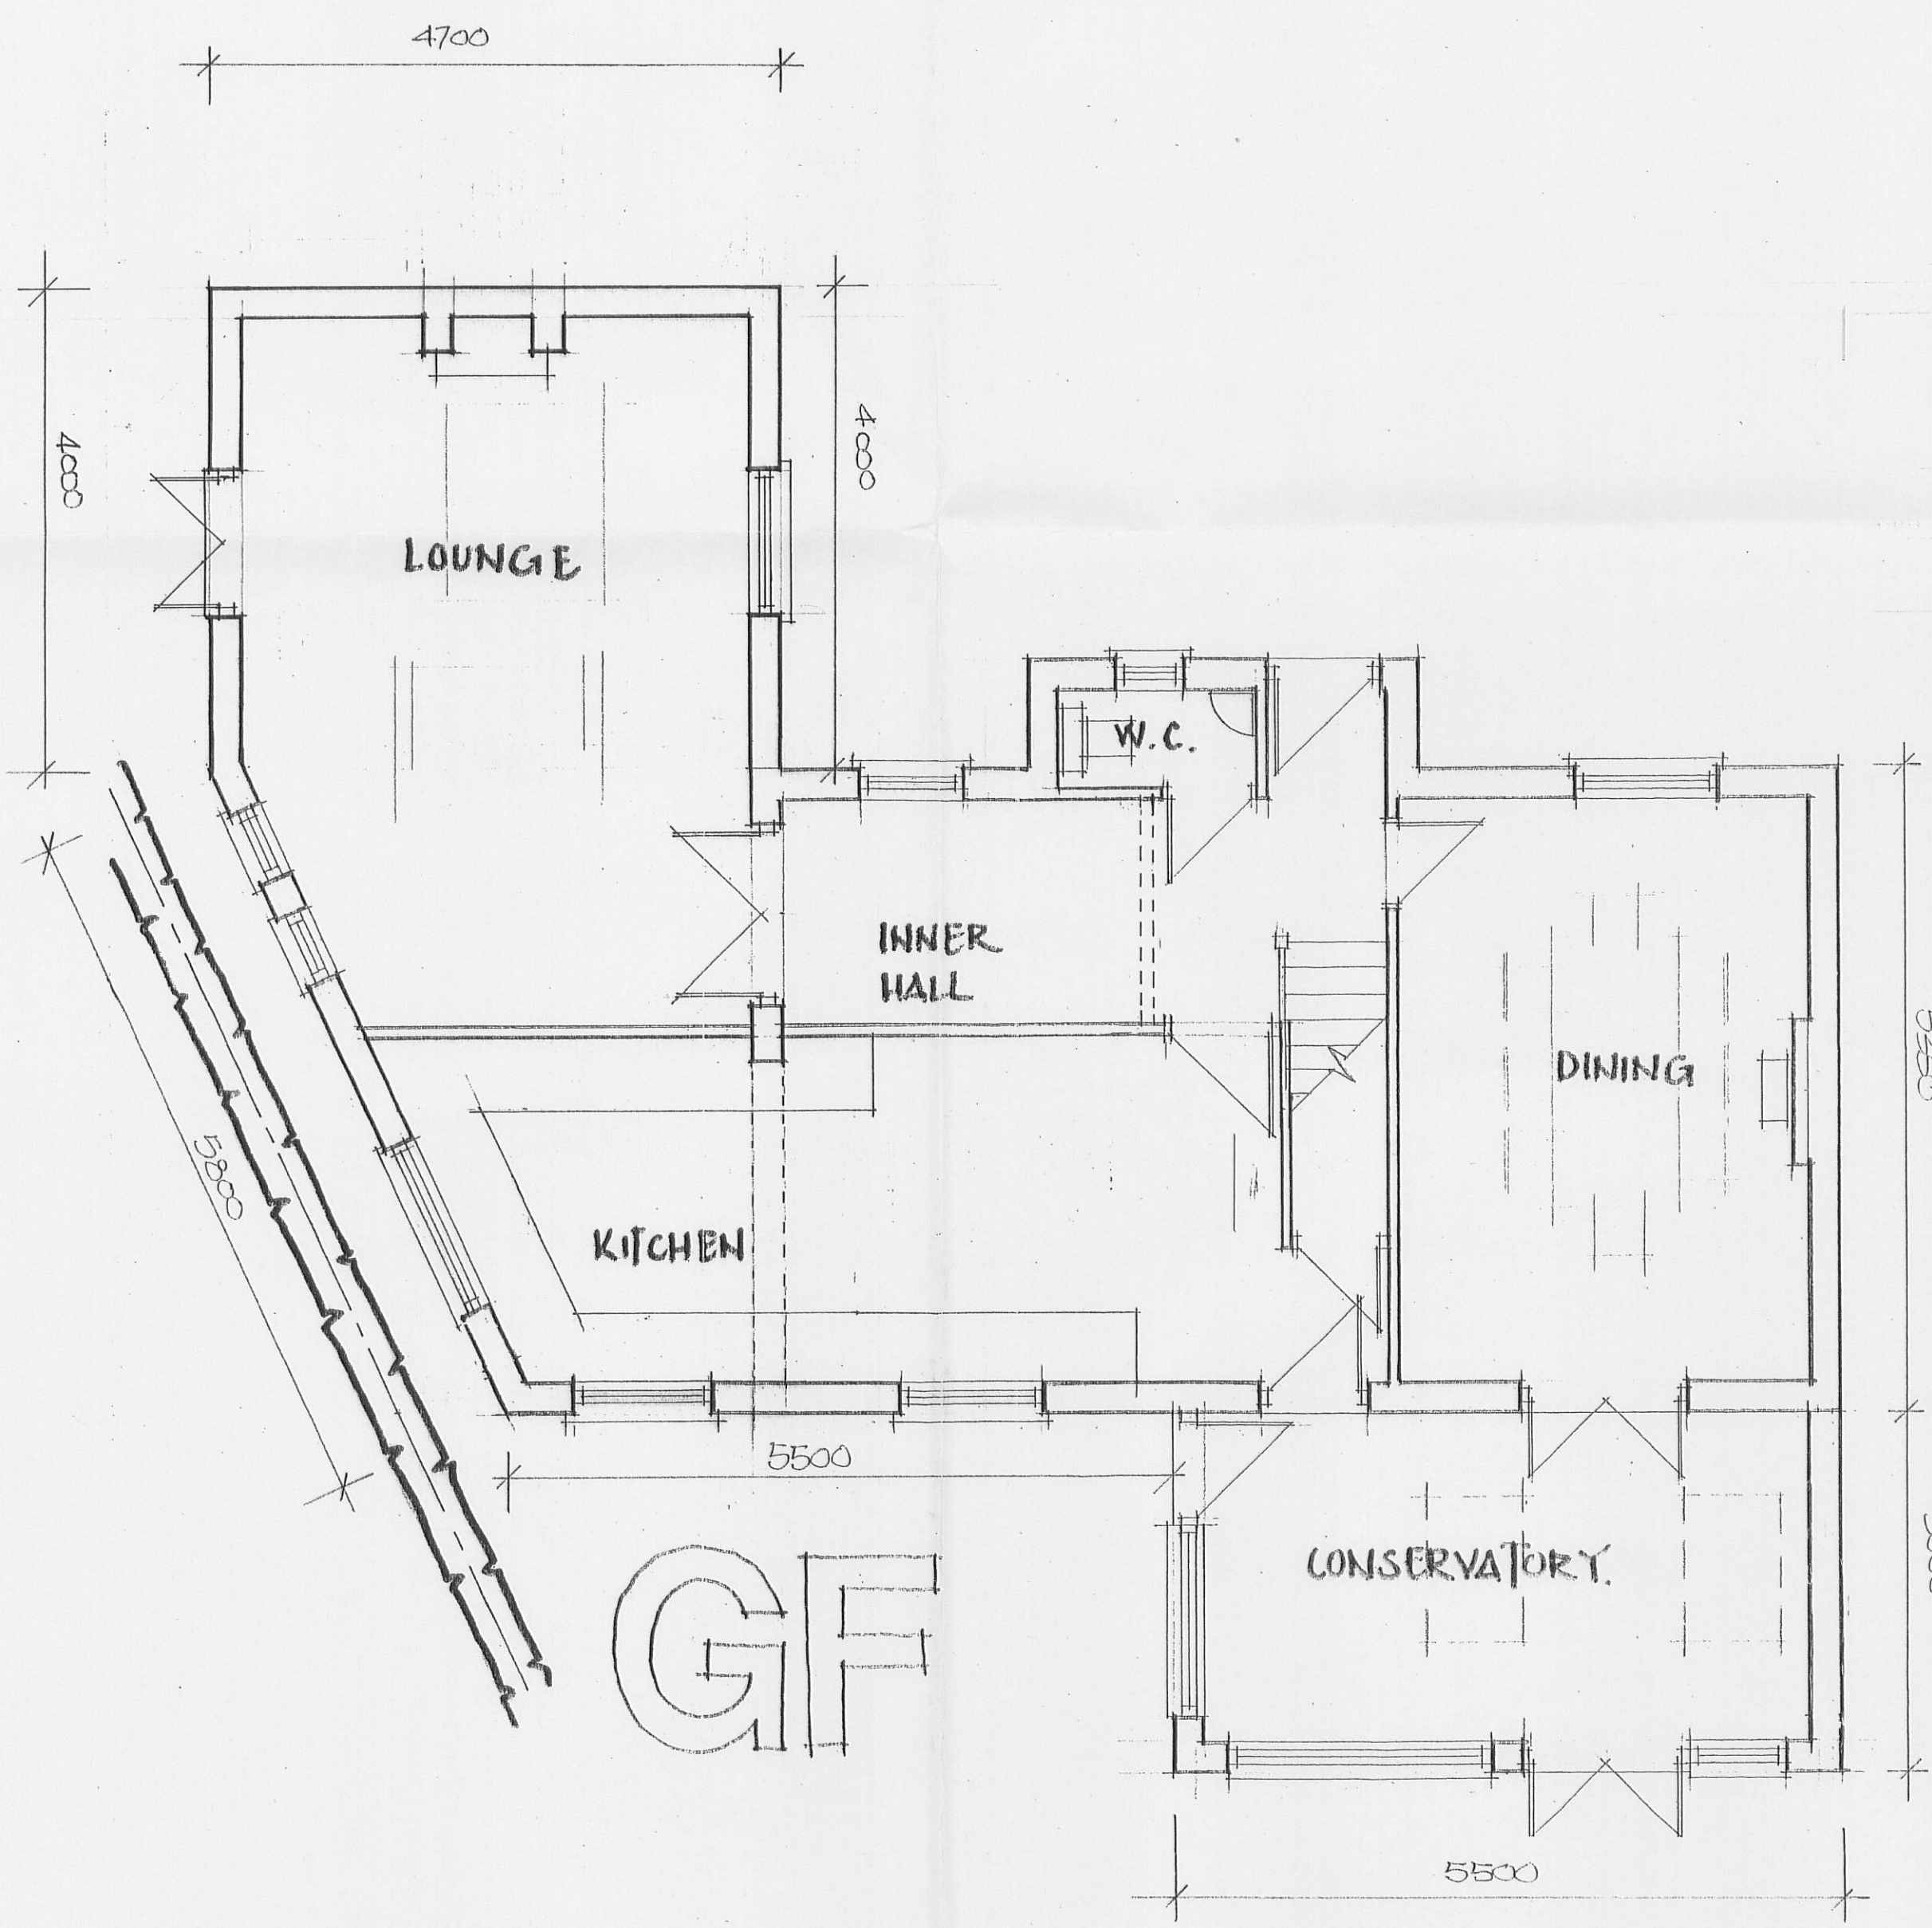

320070697P

REV. A - AMENDED TO PLANNERS COMMENTS

mck
partnership limited

MR. M. ARMITAGE

Job Title
NO 18 REDWOOD DRIVE, LONGRIDGE

Drawing Title			
PROPOSED PLANS & ELEVATIONS			
Original Scale	Drawn	Checked	Authorised
50/100	PGM		
Date	FEB 06	Date	Date

Drawing Status		
PLANNING		
Job No.	Drawing No.	Rev.
	SK01	A