
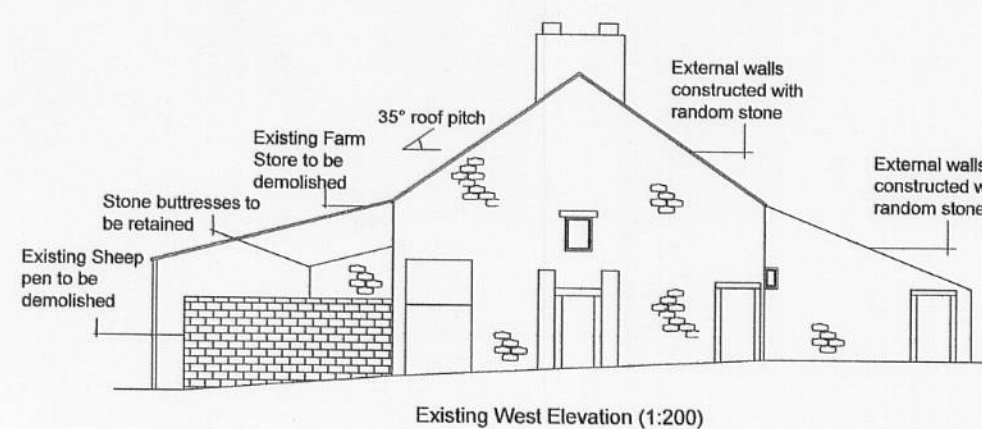
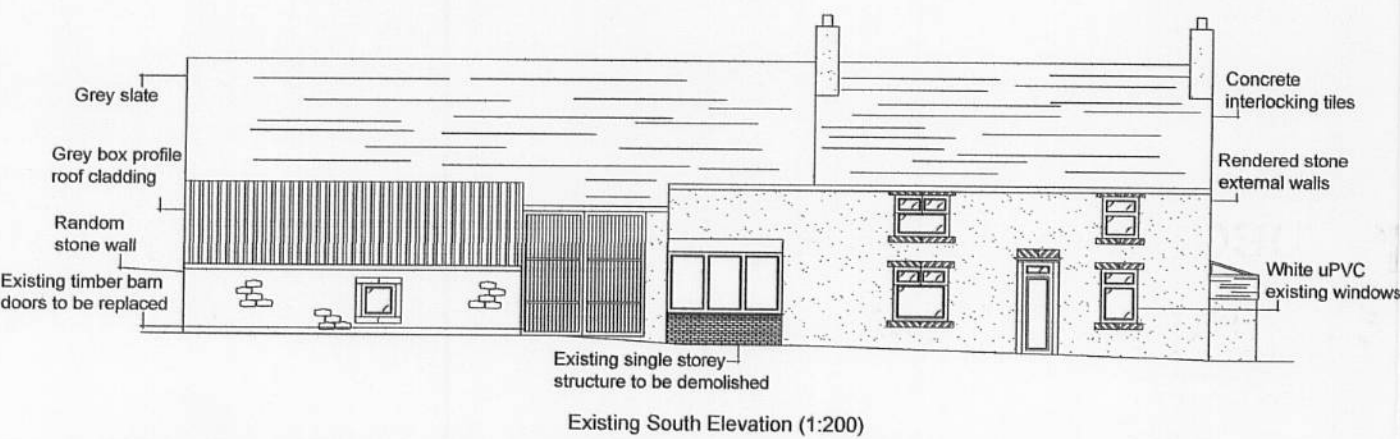
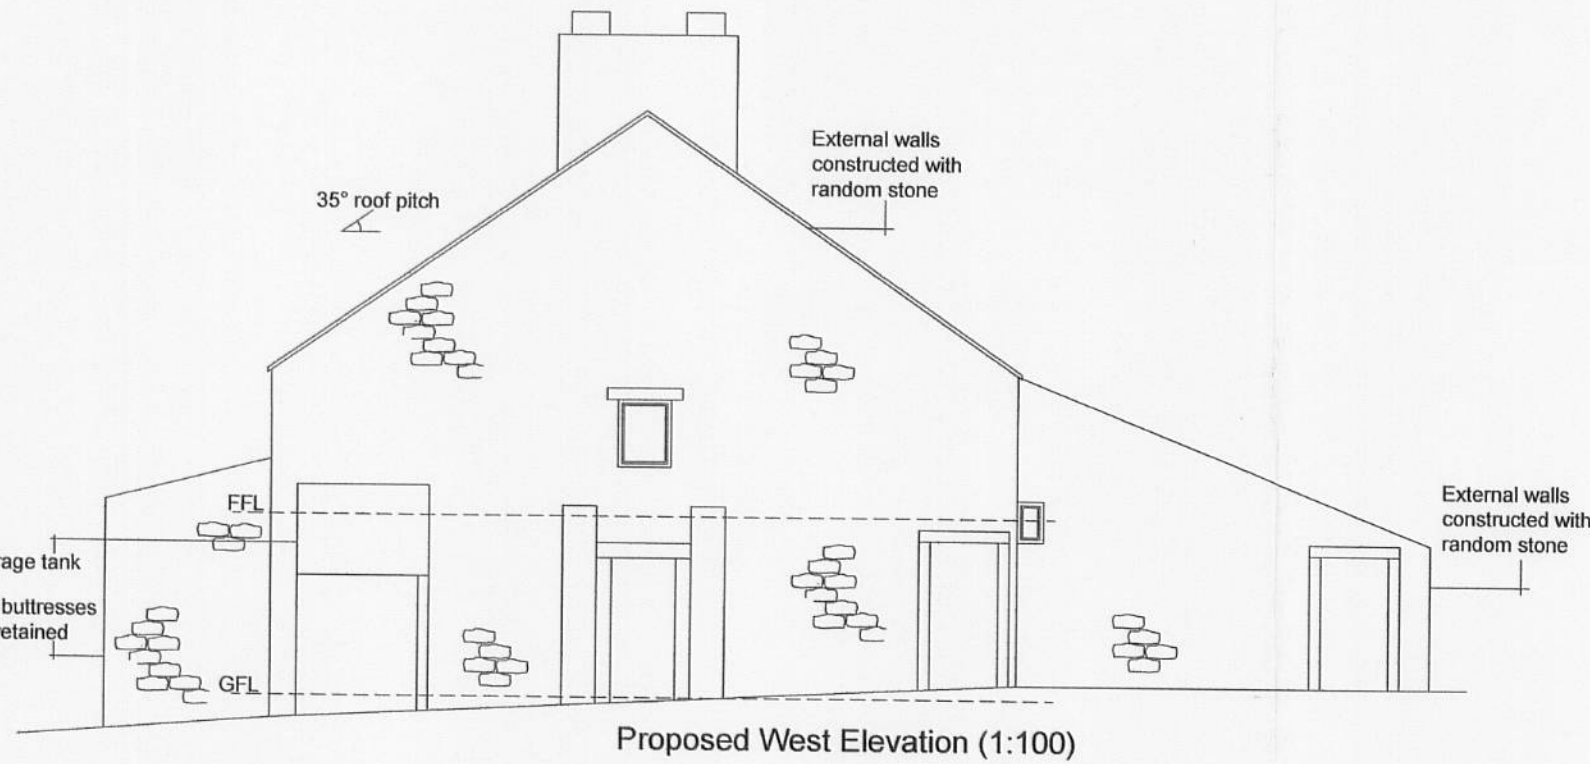
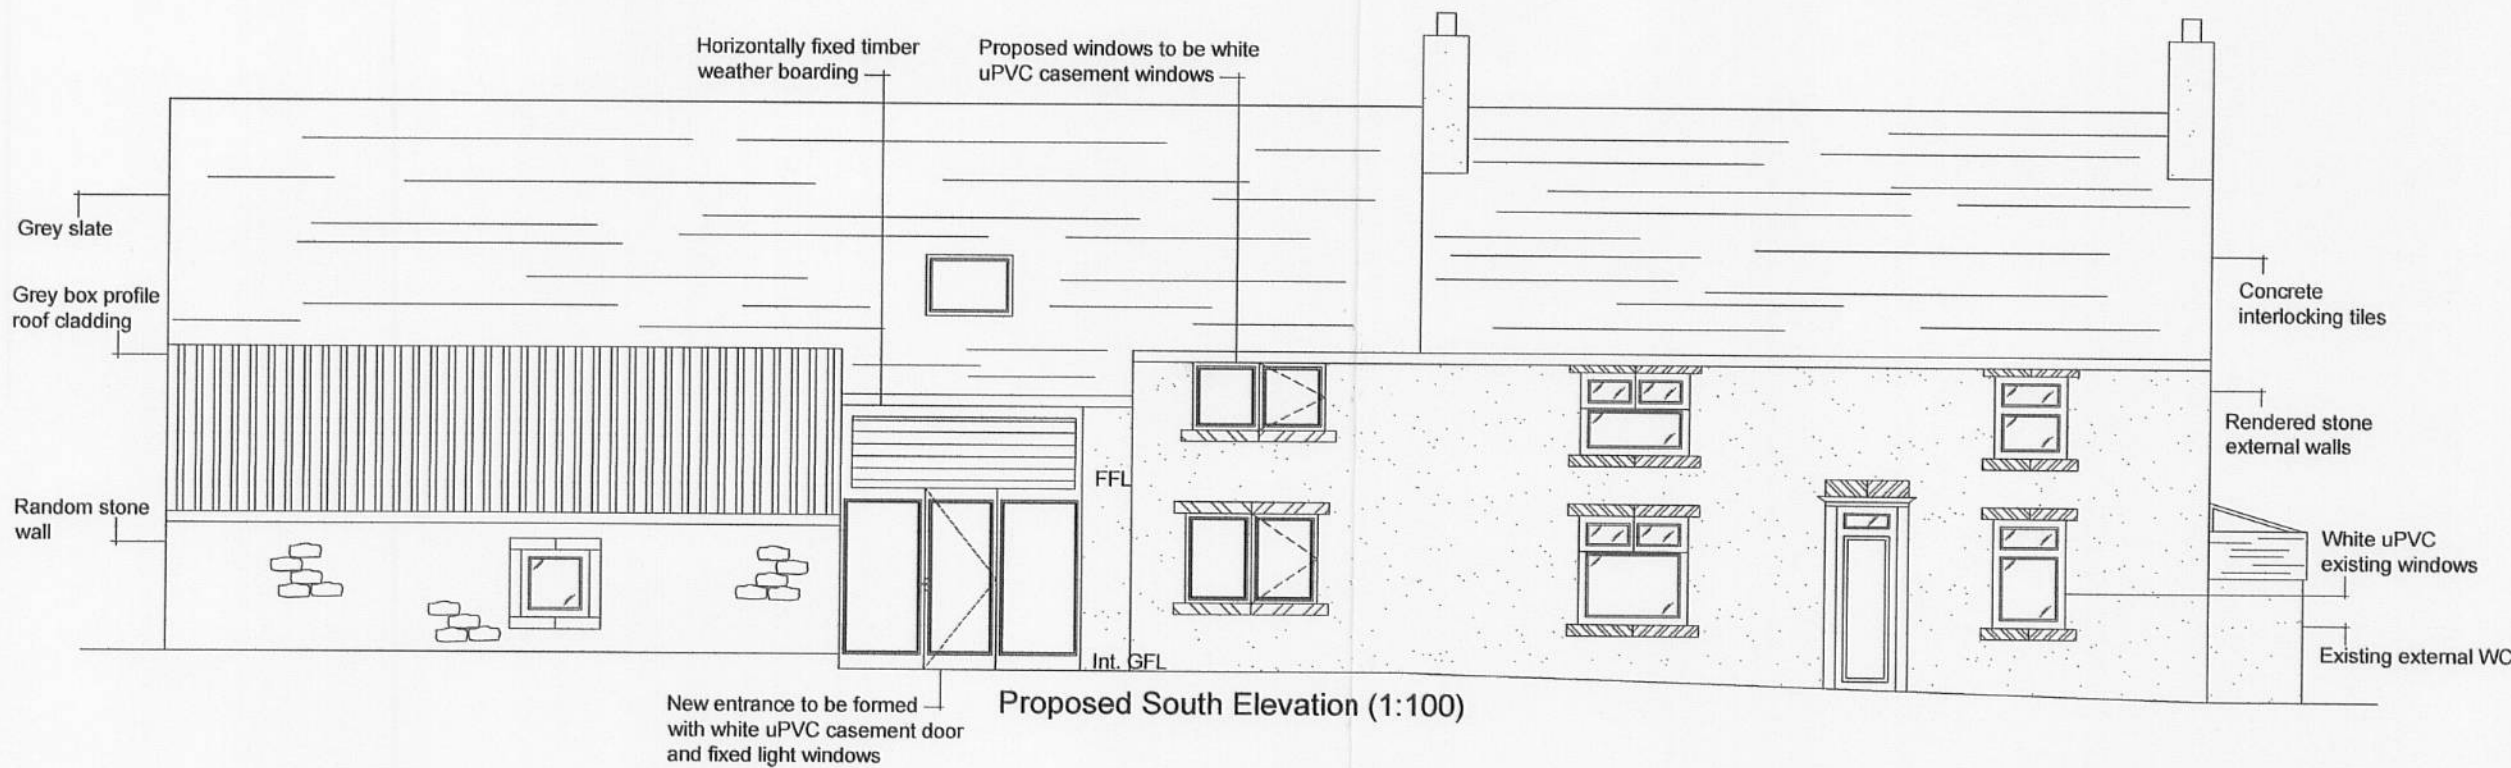
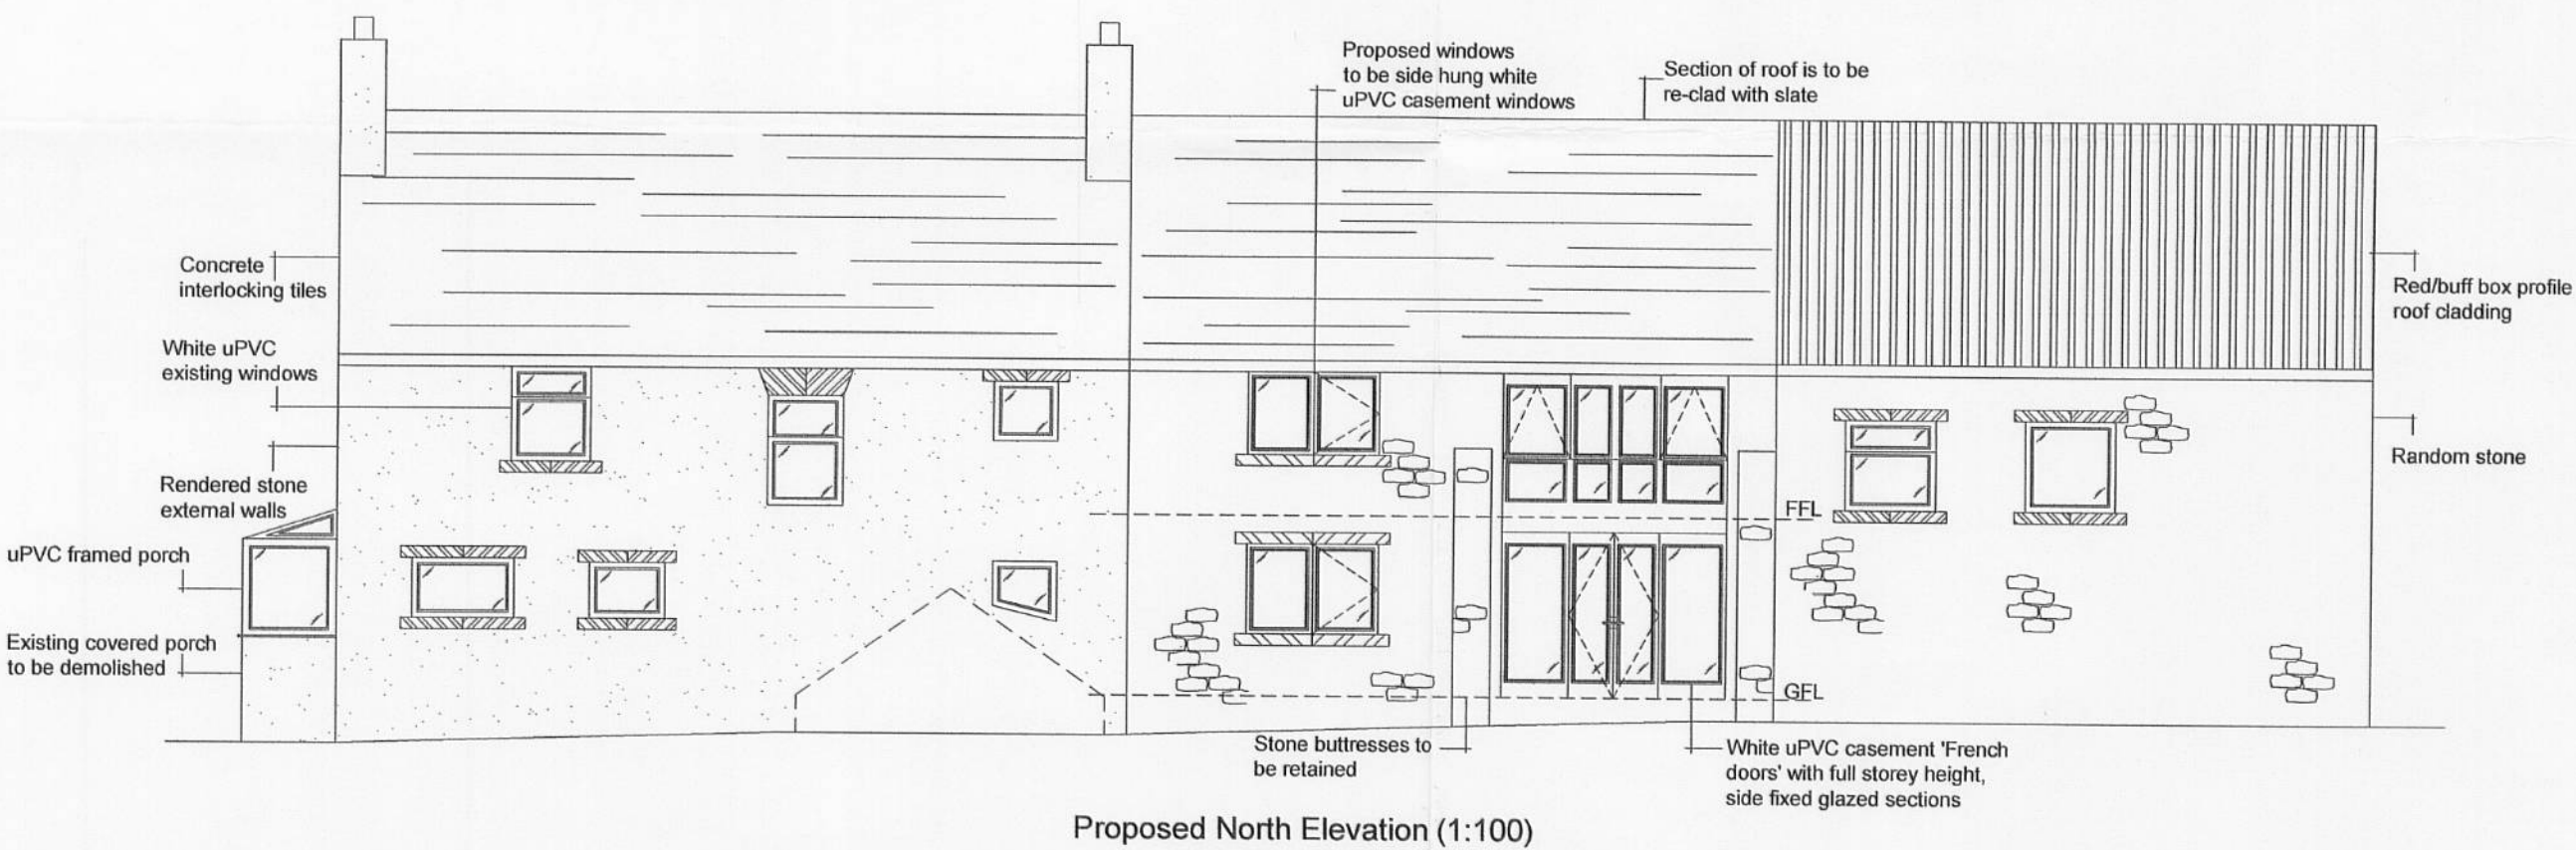
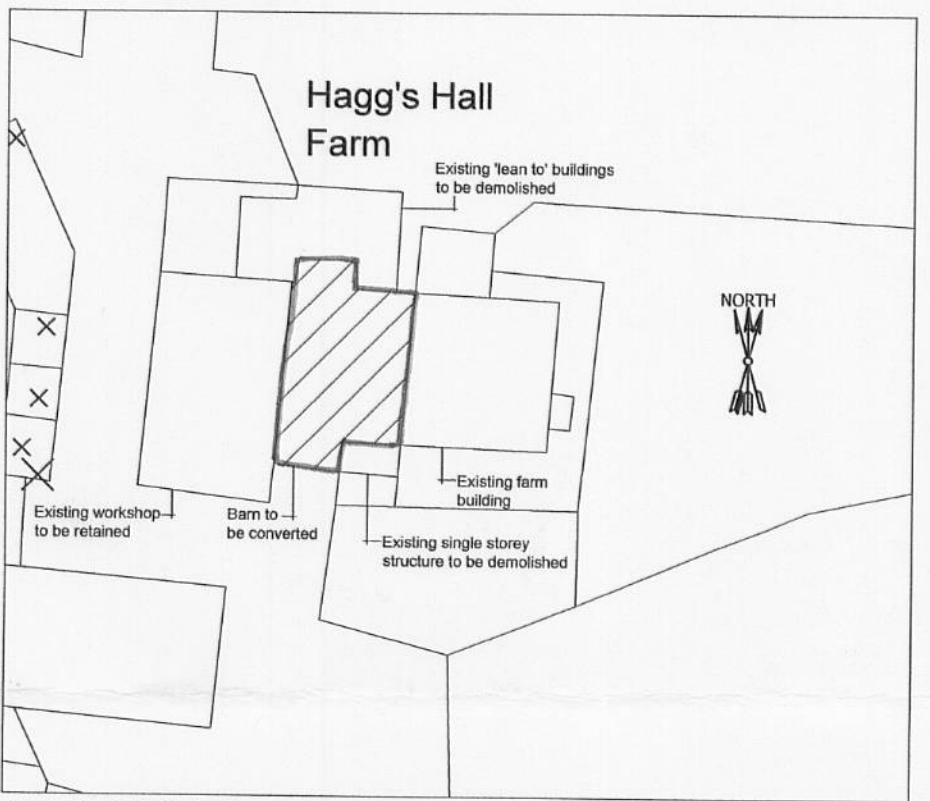
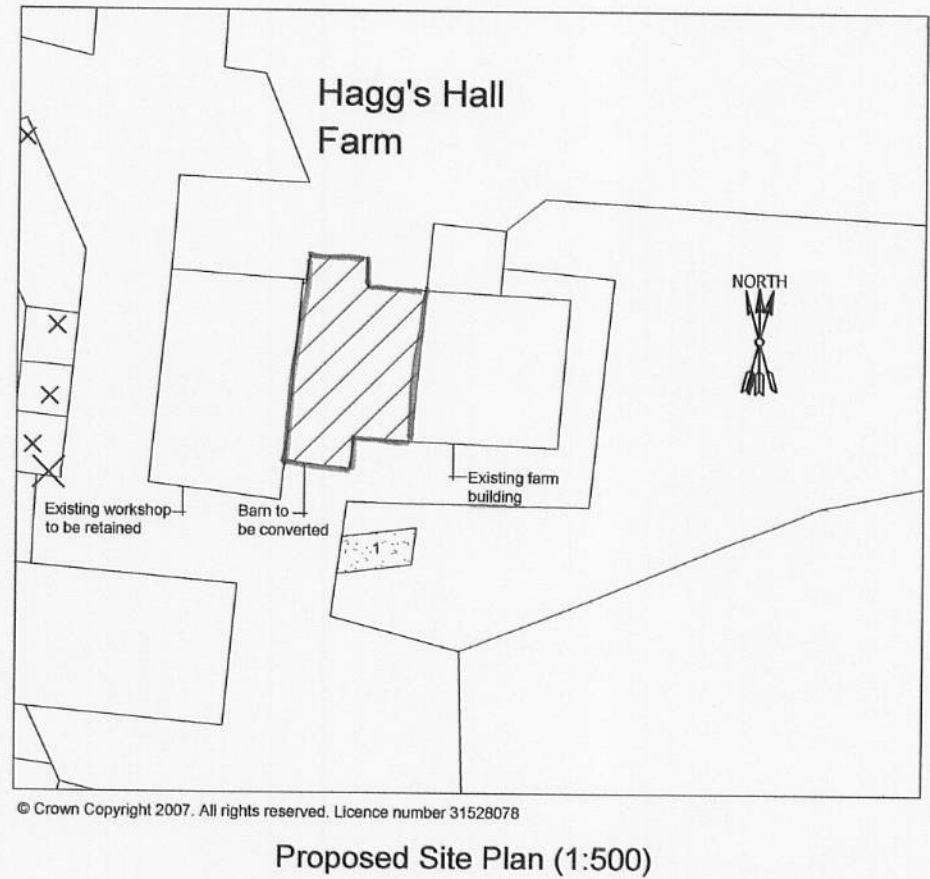
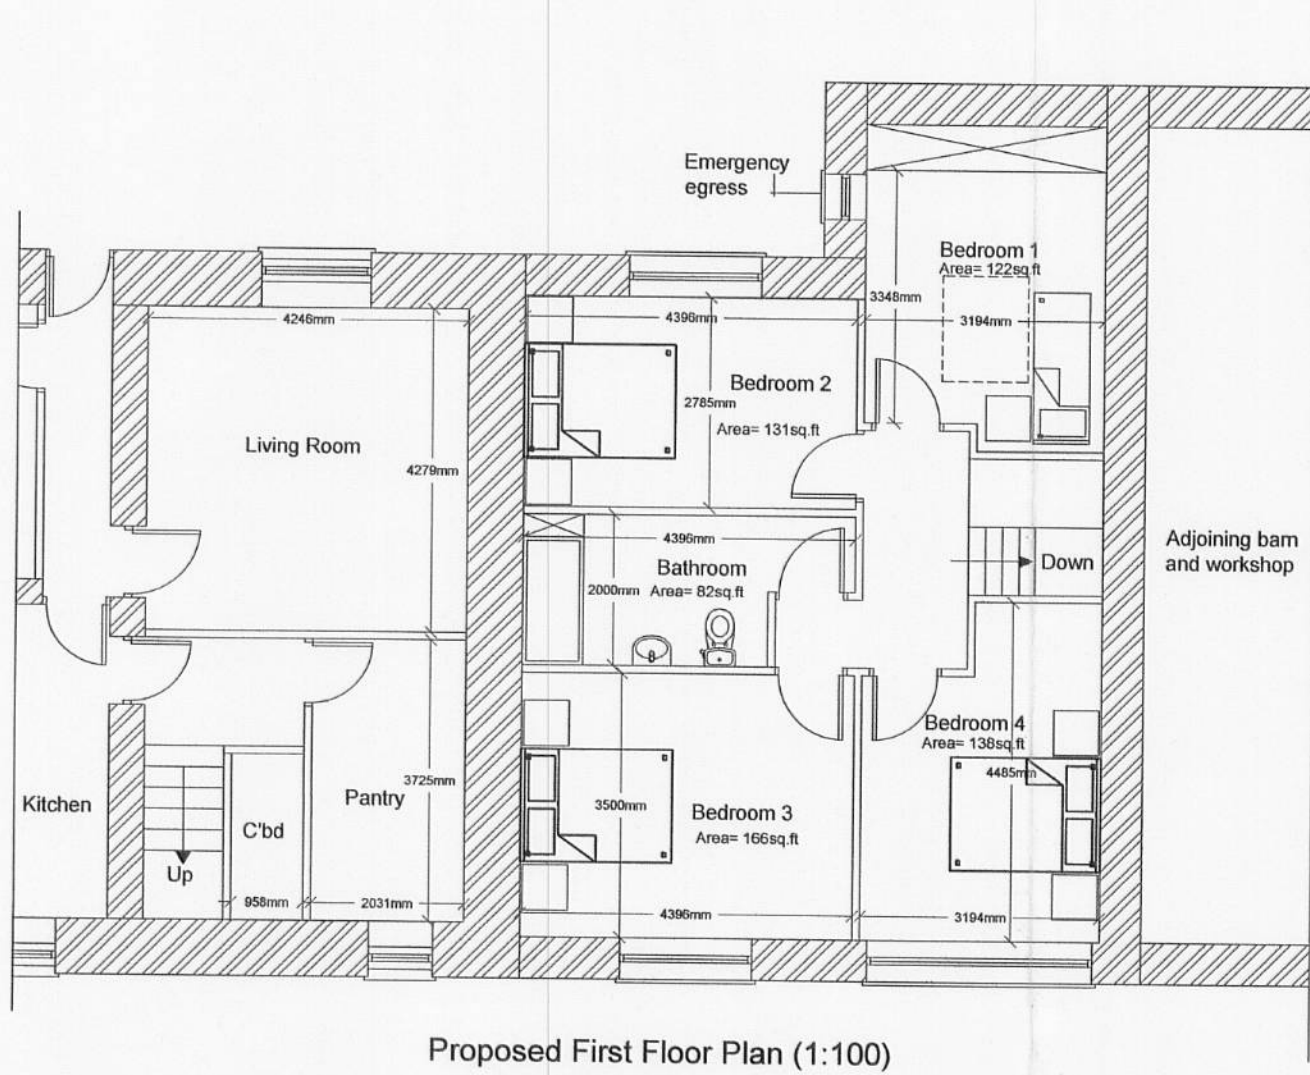
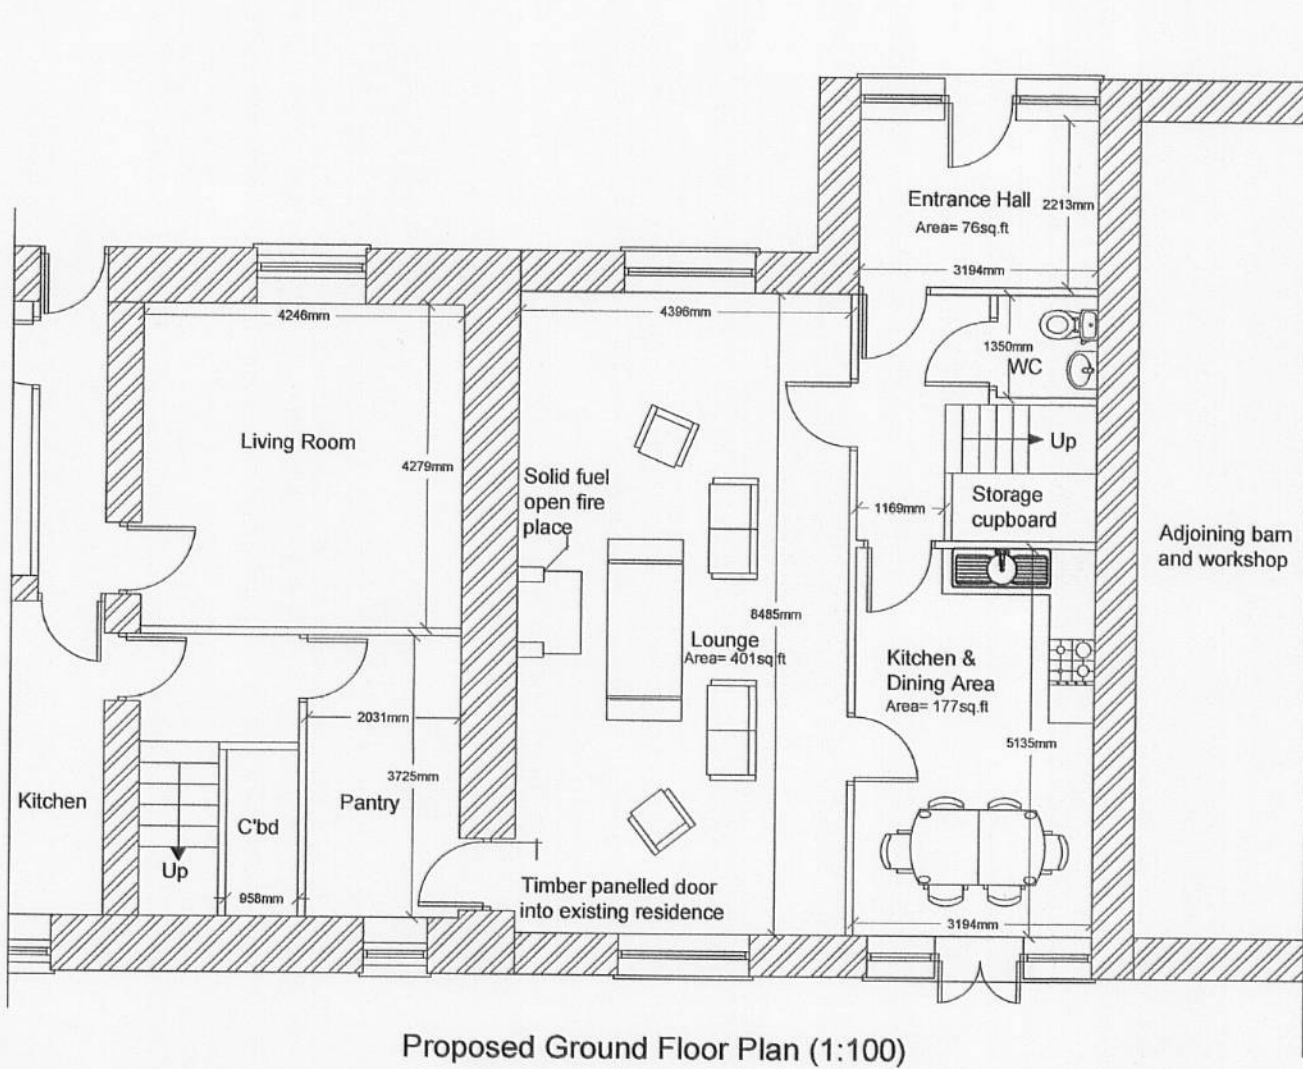


Proposed conversion of redundant barn to Haggs Hall Farm, at Haggs Hall Farm, Ramsgreave Road, Blackburn~

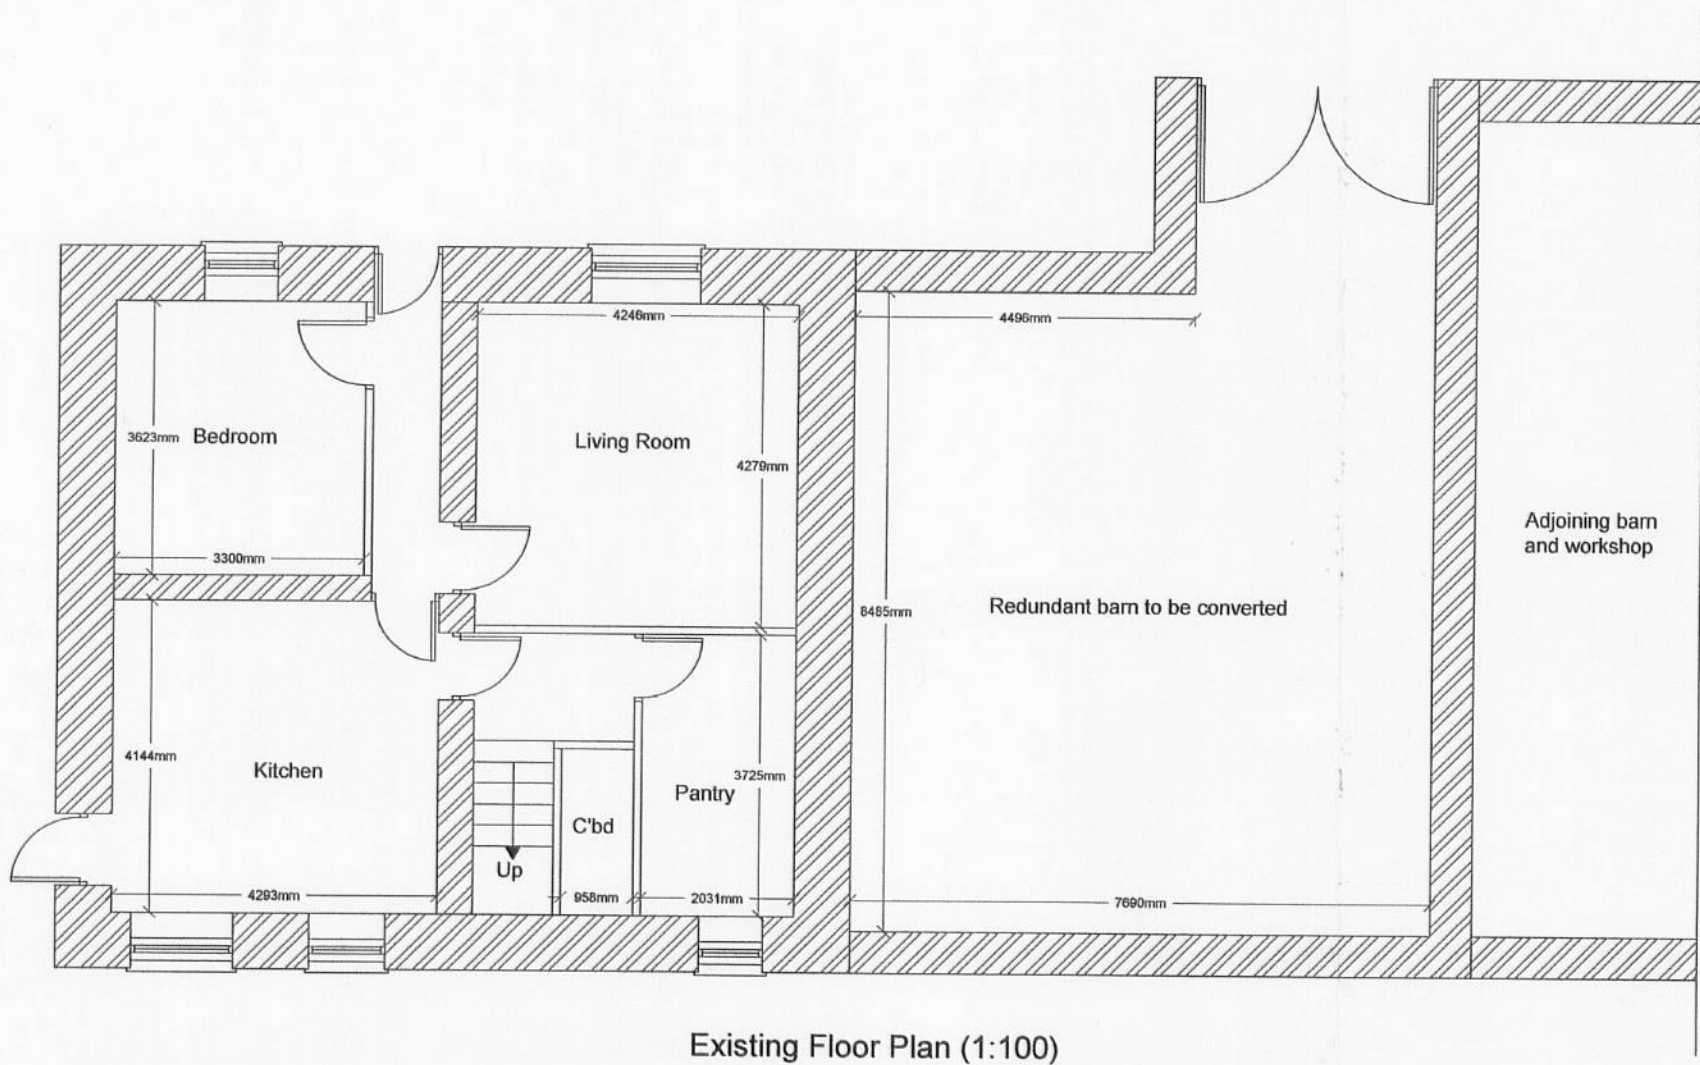

3 2 0 0 7 0 7 5 5 P

Notes:
All work is to be carried out to the latest current British standards Codes of Practice and recognised working practices.
All work and materials should comply with Health and Safety legislation.
All dimensions are in millimetres unless where explicitly shown otherwise.
The contractor should check and certify all dimensions as work proceeds and notify the architect of any discrepancies.
Do not scale off the drawings, if in doubt ask.

G H A
Gary Hoerty Associates

Chartered Surveyors
34 Wellgate
Clitheroe
Lancashire BB7 2DP

T: 01200 442301
F: 01200 442302
Email: info@ghaonline.co.uk

Title: Proposed conversion of redundant barn at Haggs Hall Farm, Ramsgreave Road, Blackburn, BB1 9DS

Proposed Plans & Elevations Drawing 01

Project No: WII/198/553/01 **Drawn:** AJM

Client: Mr & Mrs C. Wilkinson

Date: 30.07.07 **Scale:** 1:100/200/500

Amendments: