


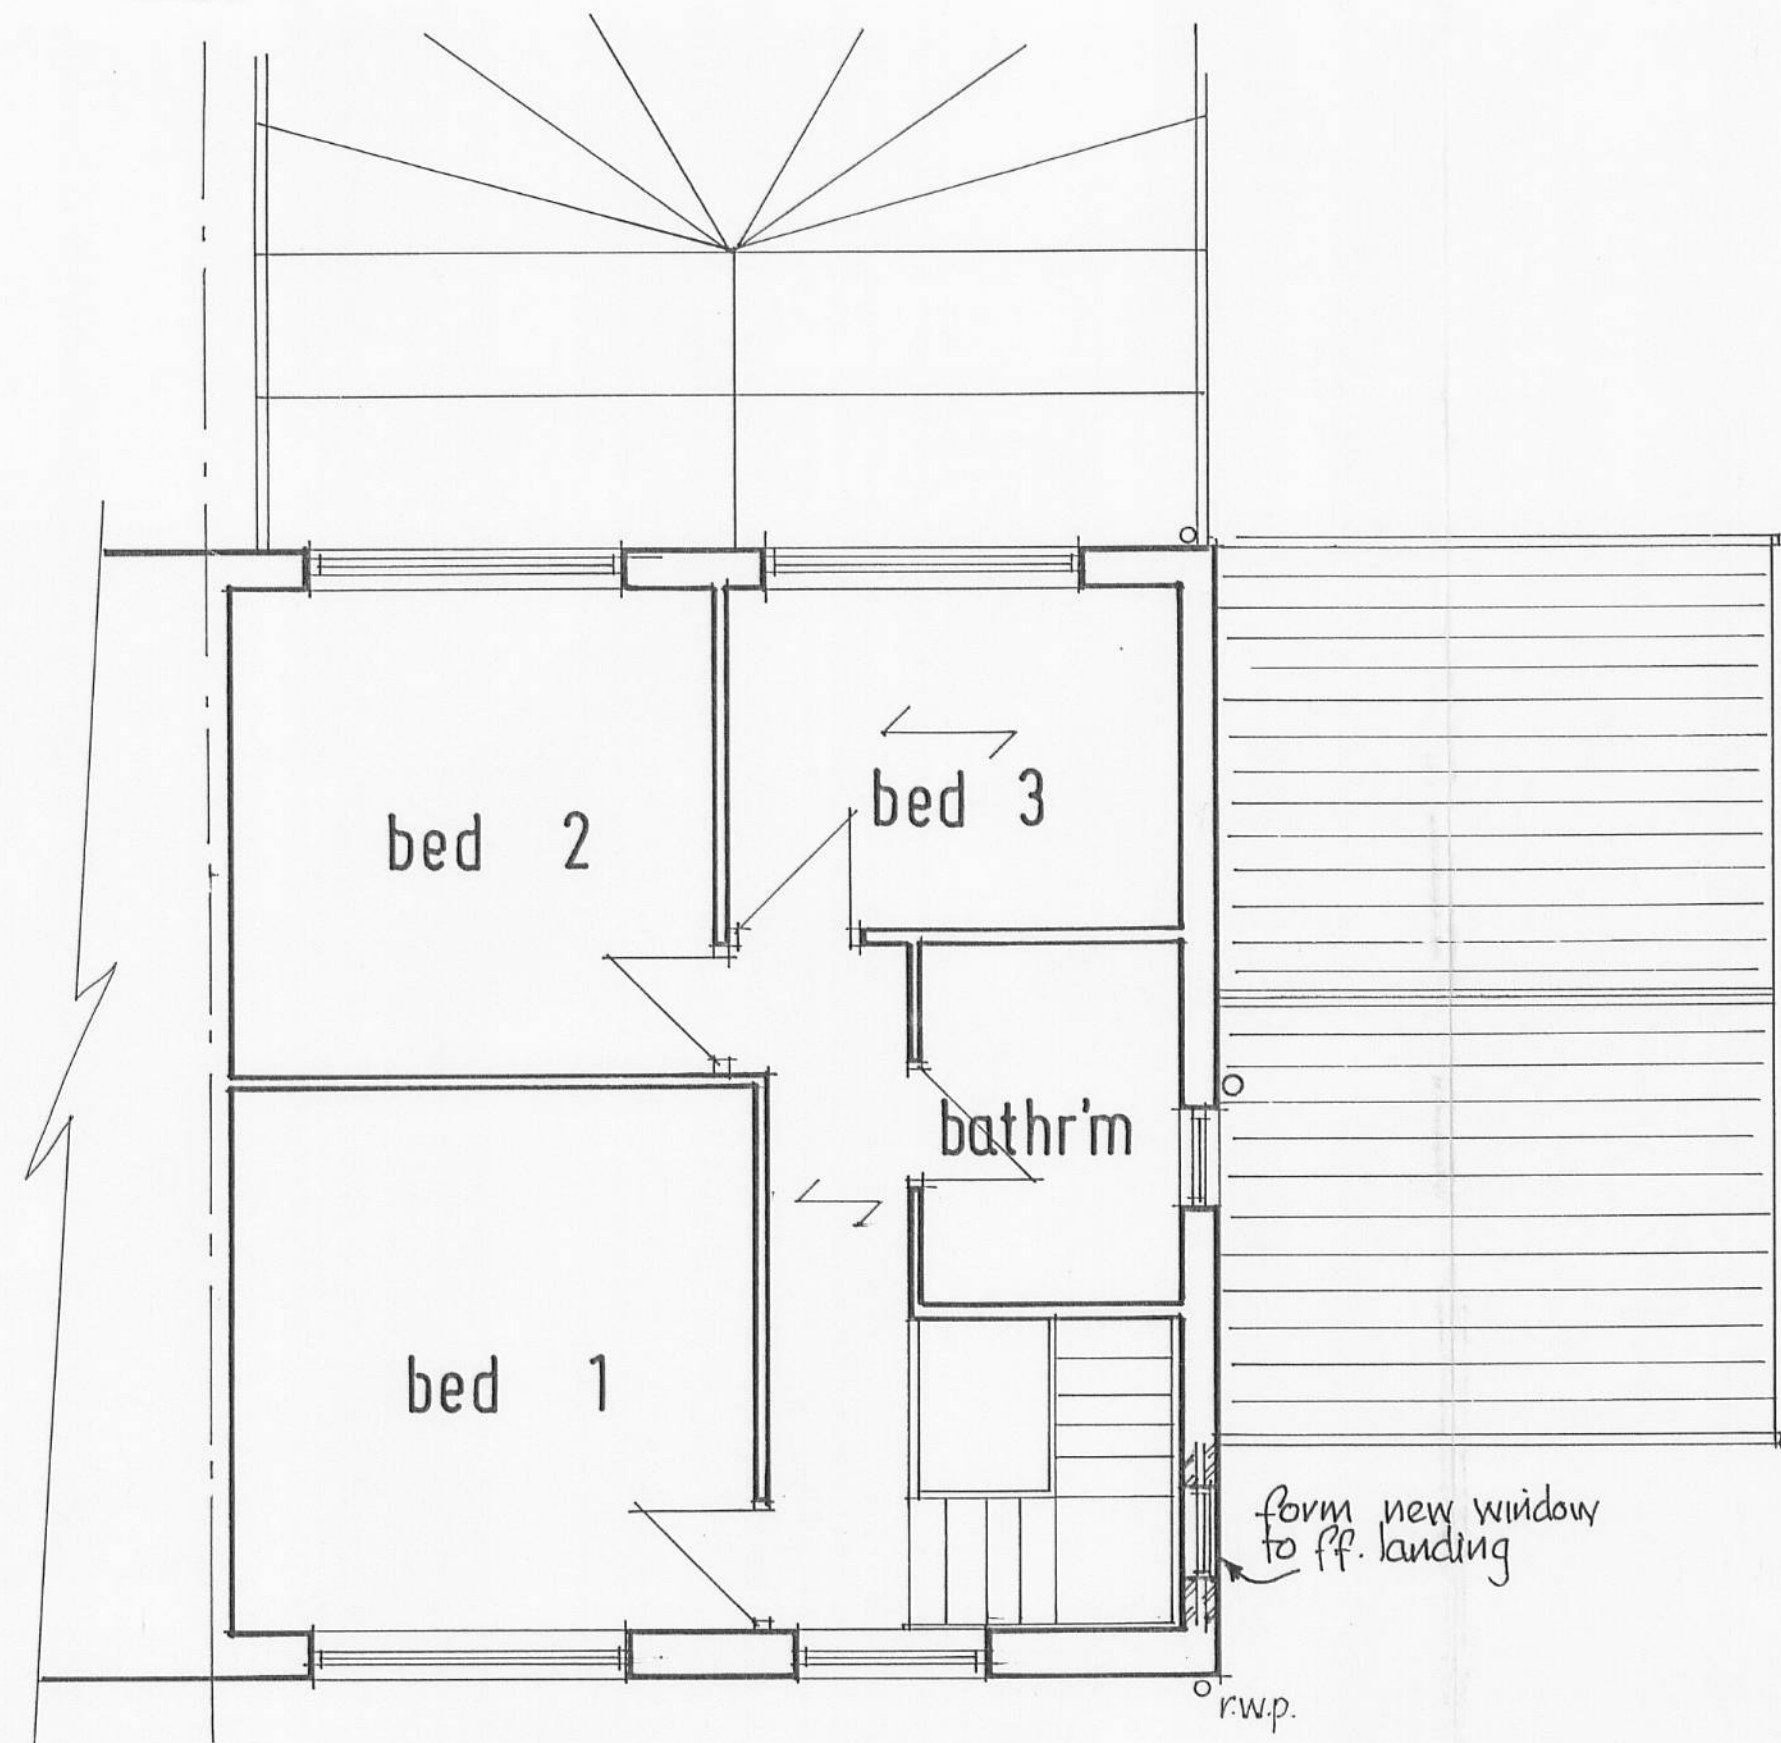


FIRST FLOOR




FRONT

REAR

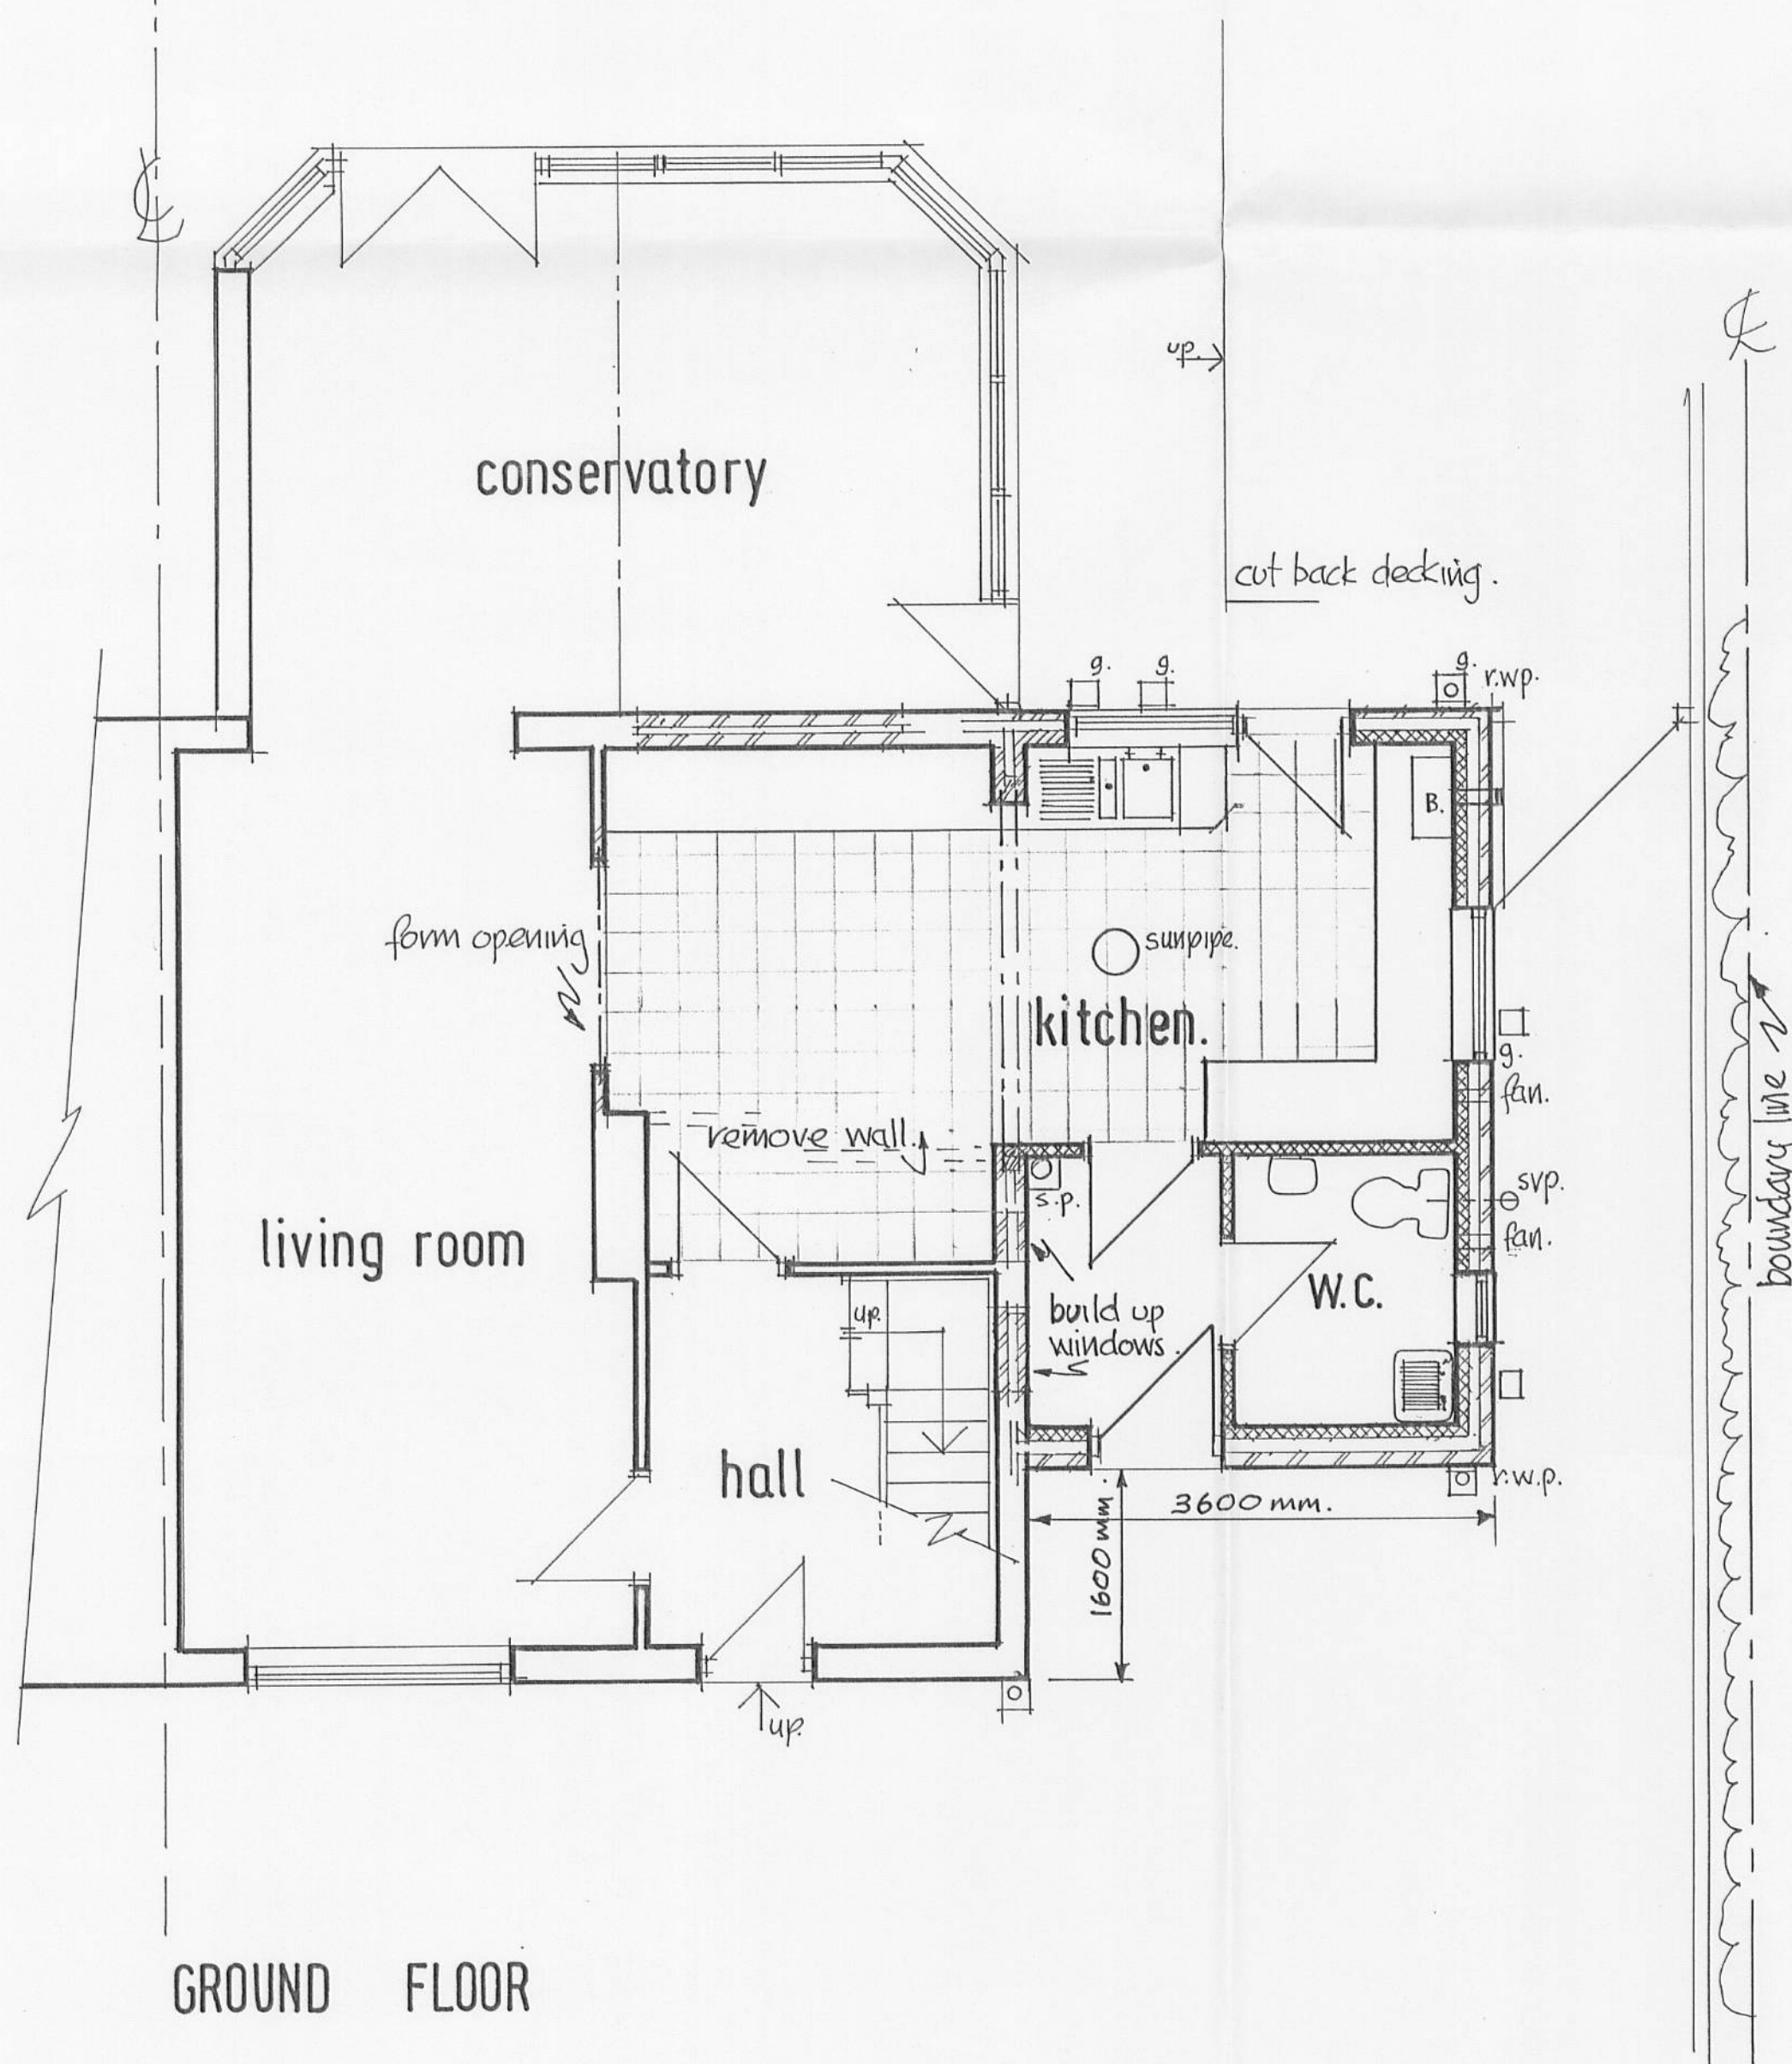

GROUND FLOOR

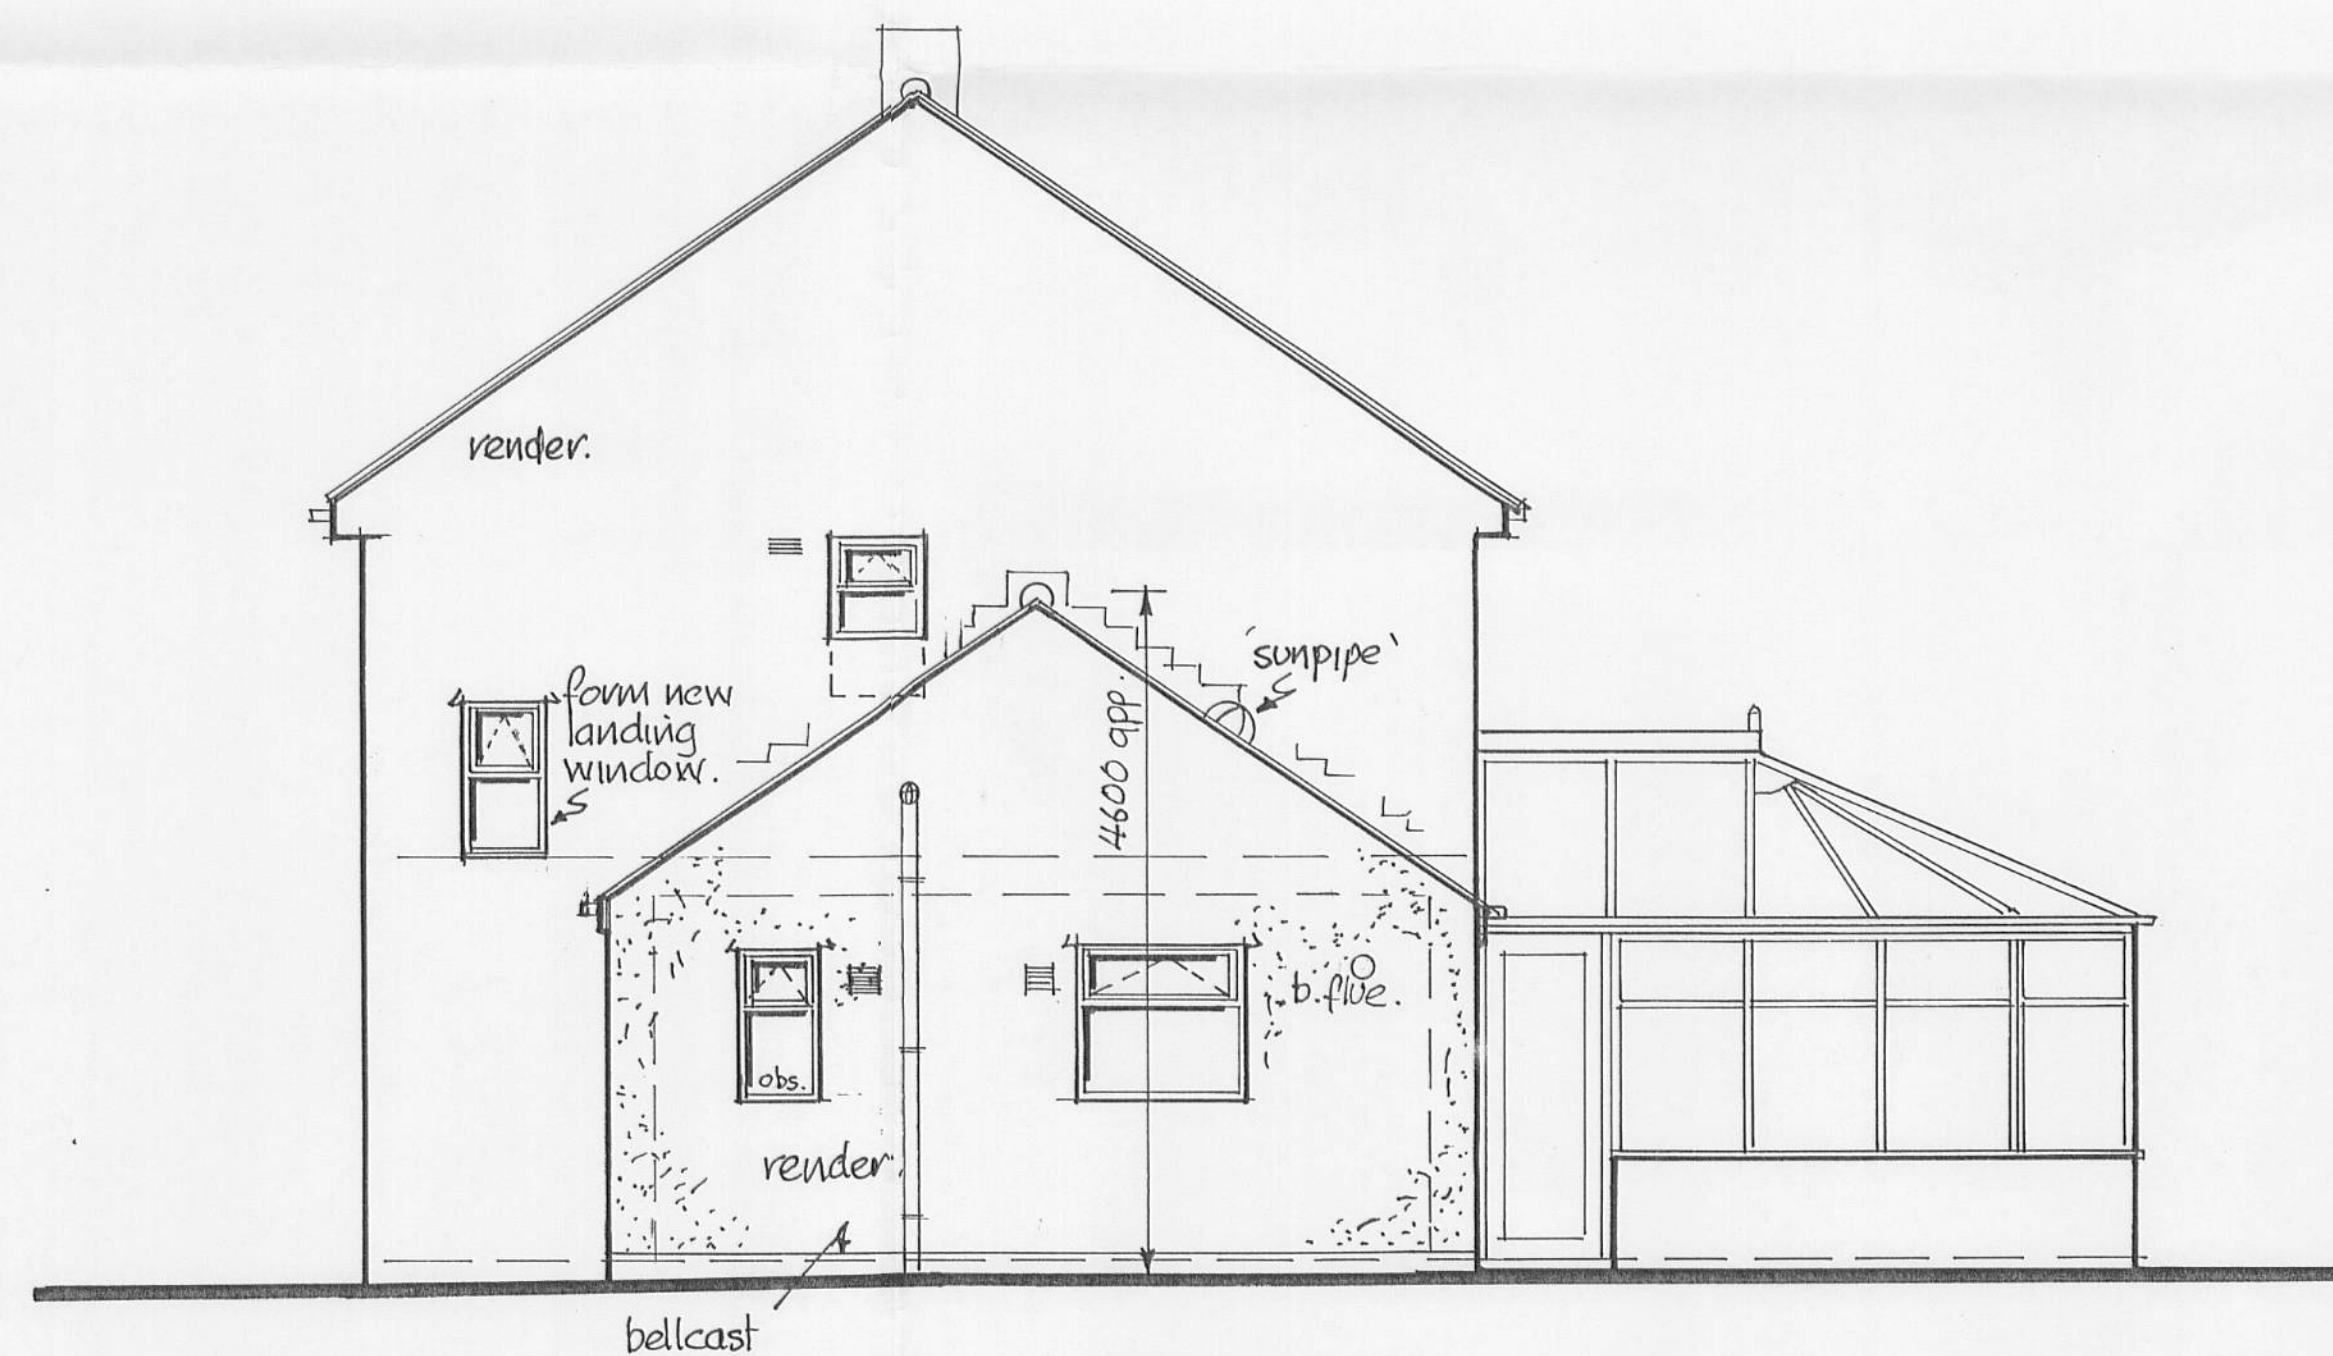

SIDE

320070758P

PROPOSED PLANS & ELEVATIONS of
GROUND FLOOR KITCHEN EXTENSION
Nº 10 BROOKSIDE
OLD LANGHO.

scale 1:50

Drg. Nº 2