
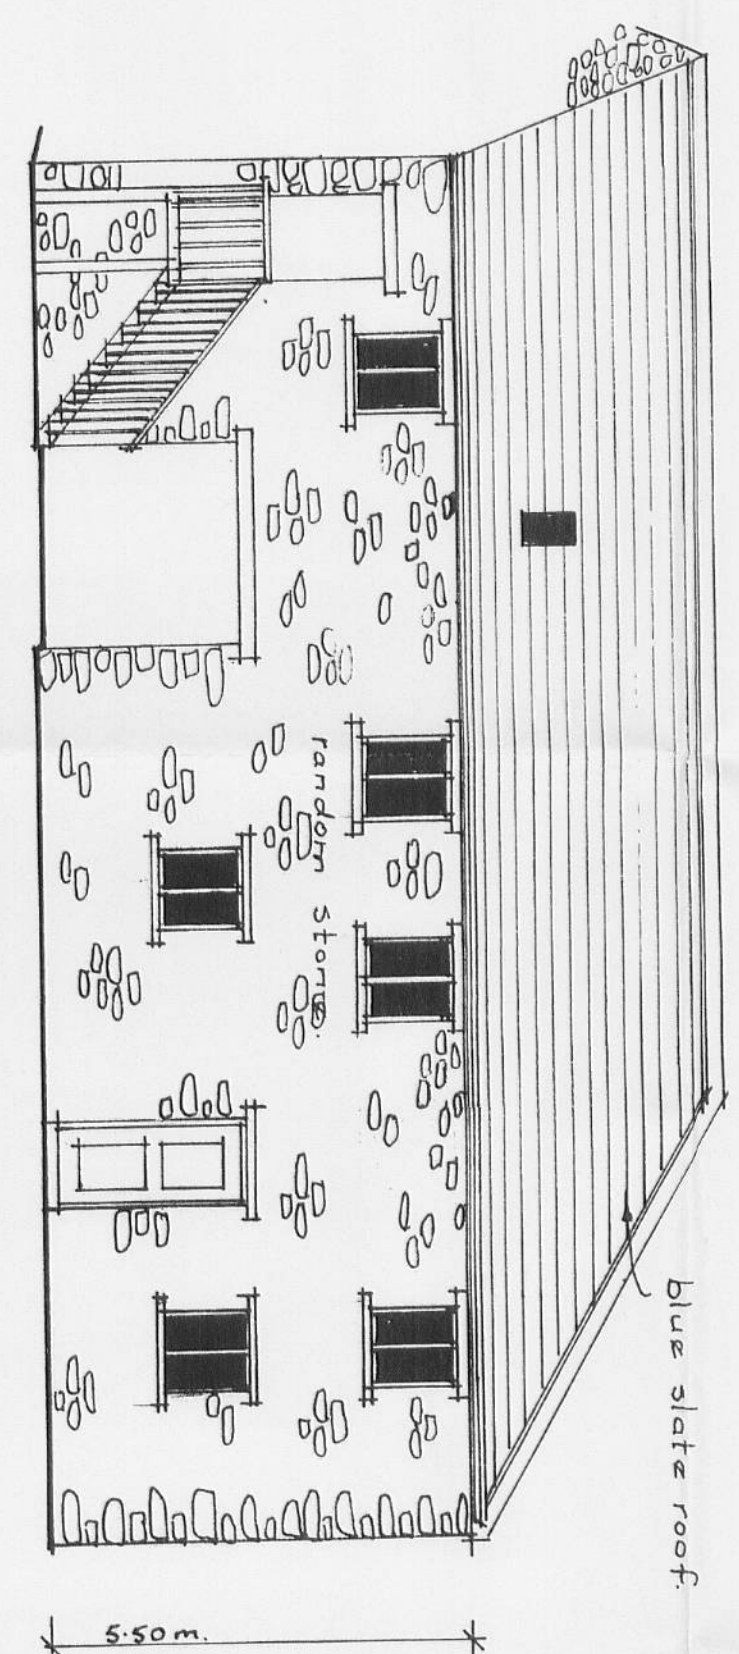
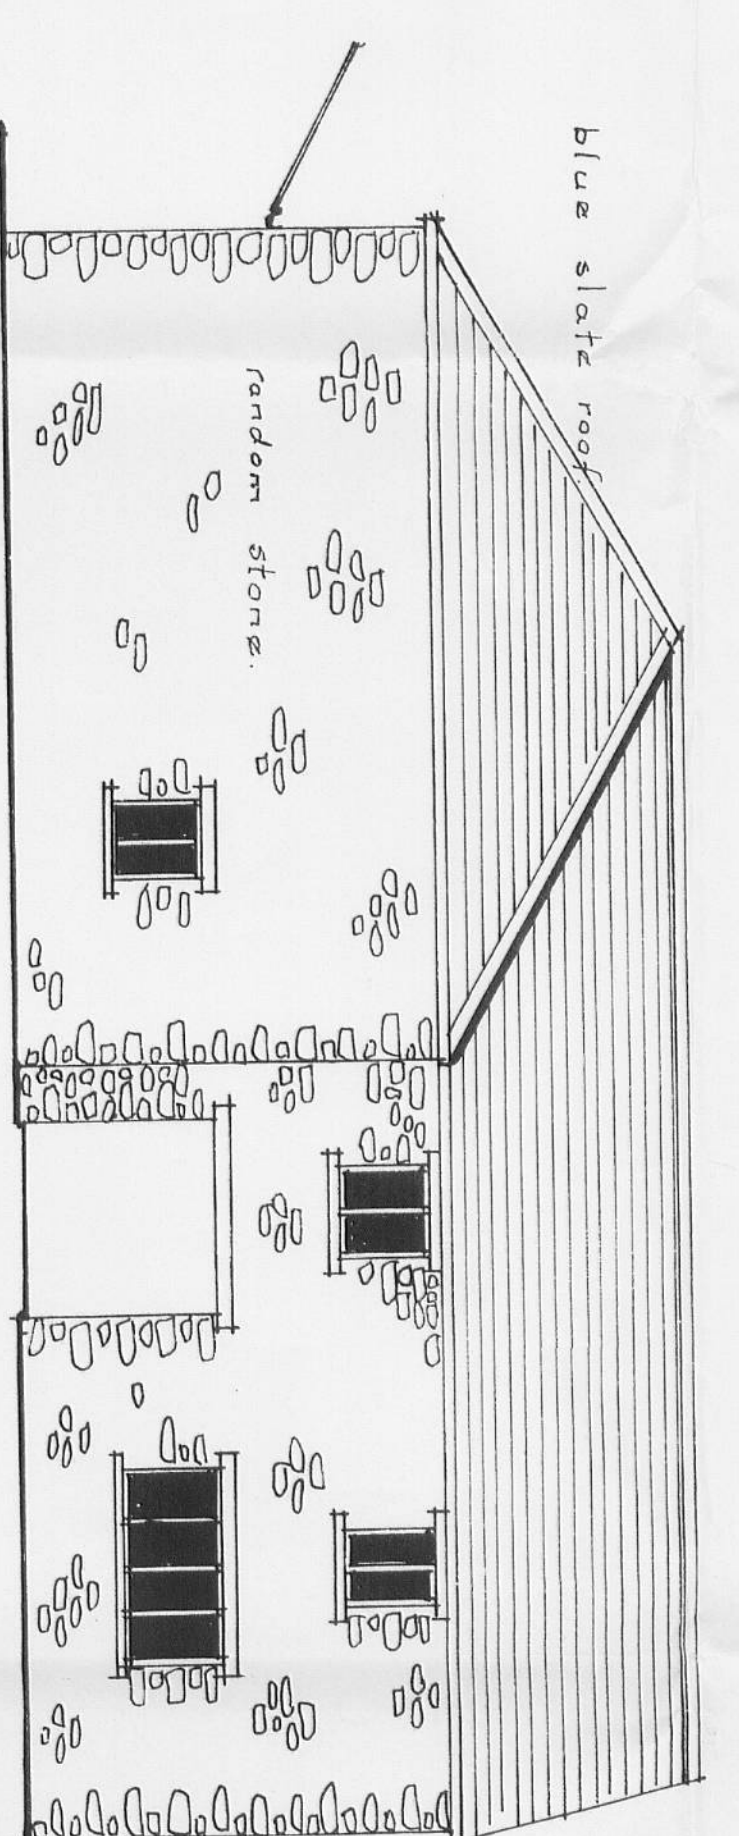
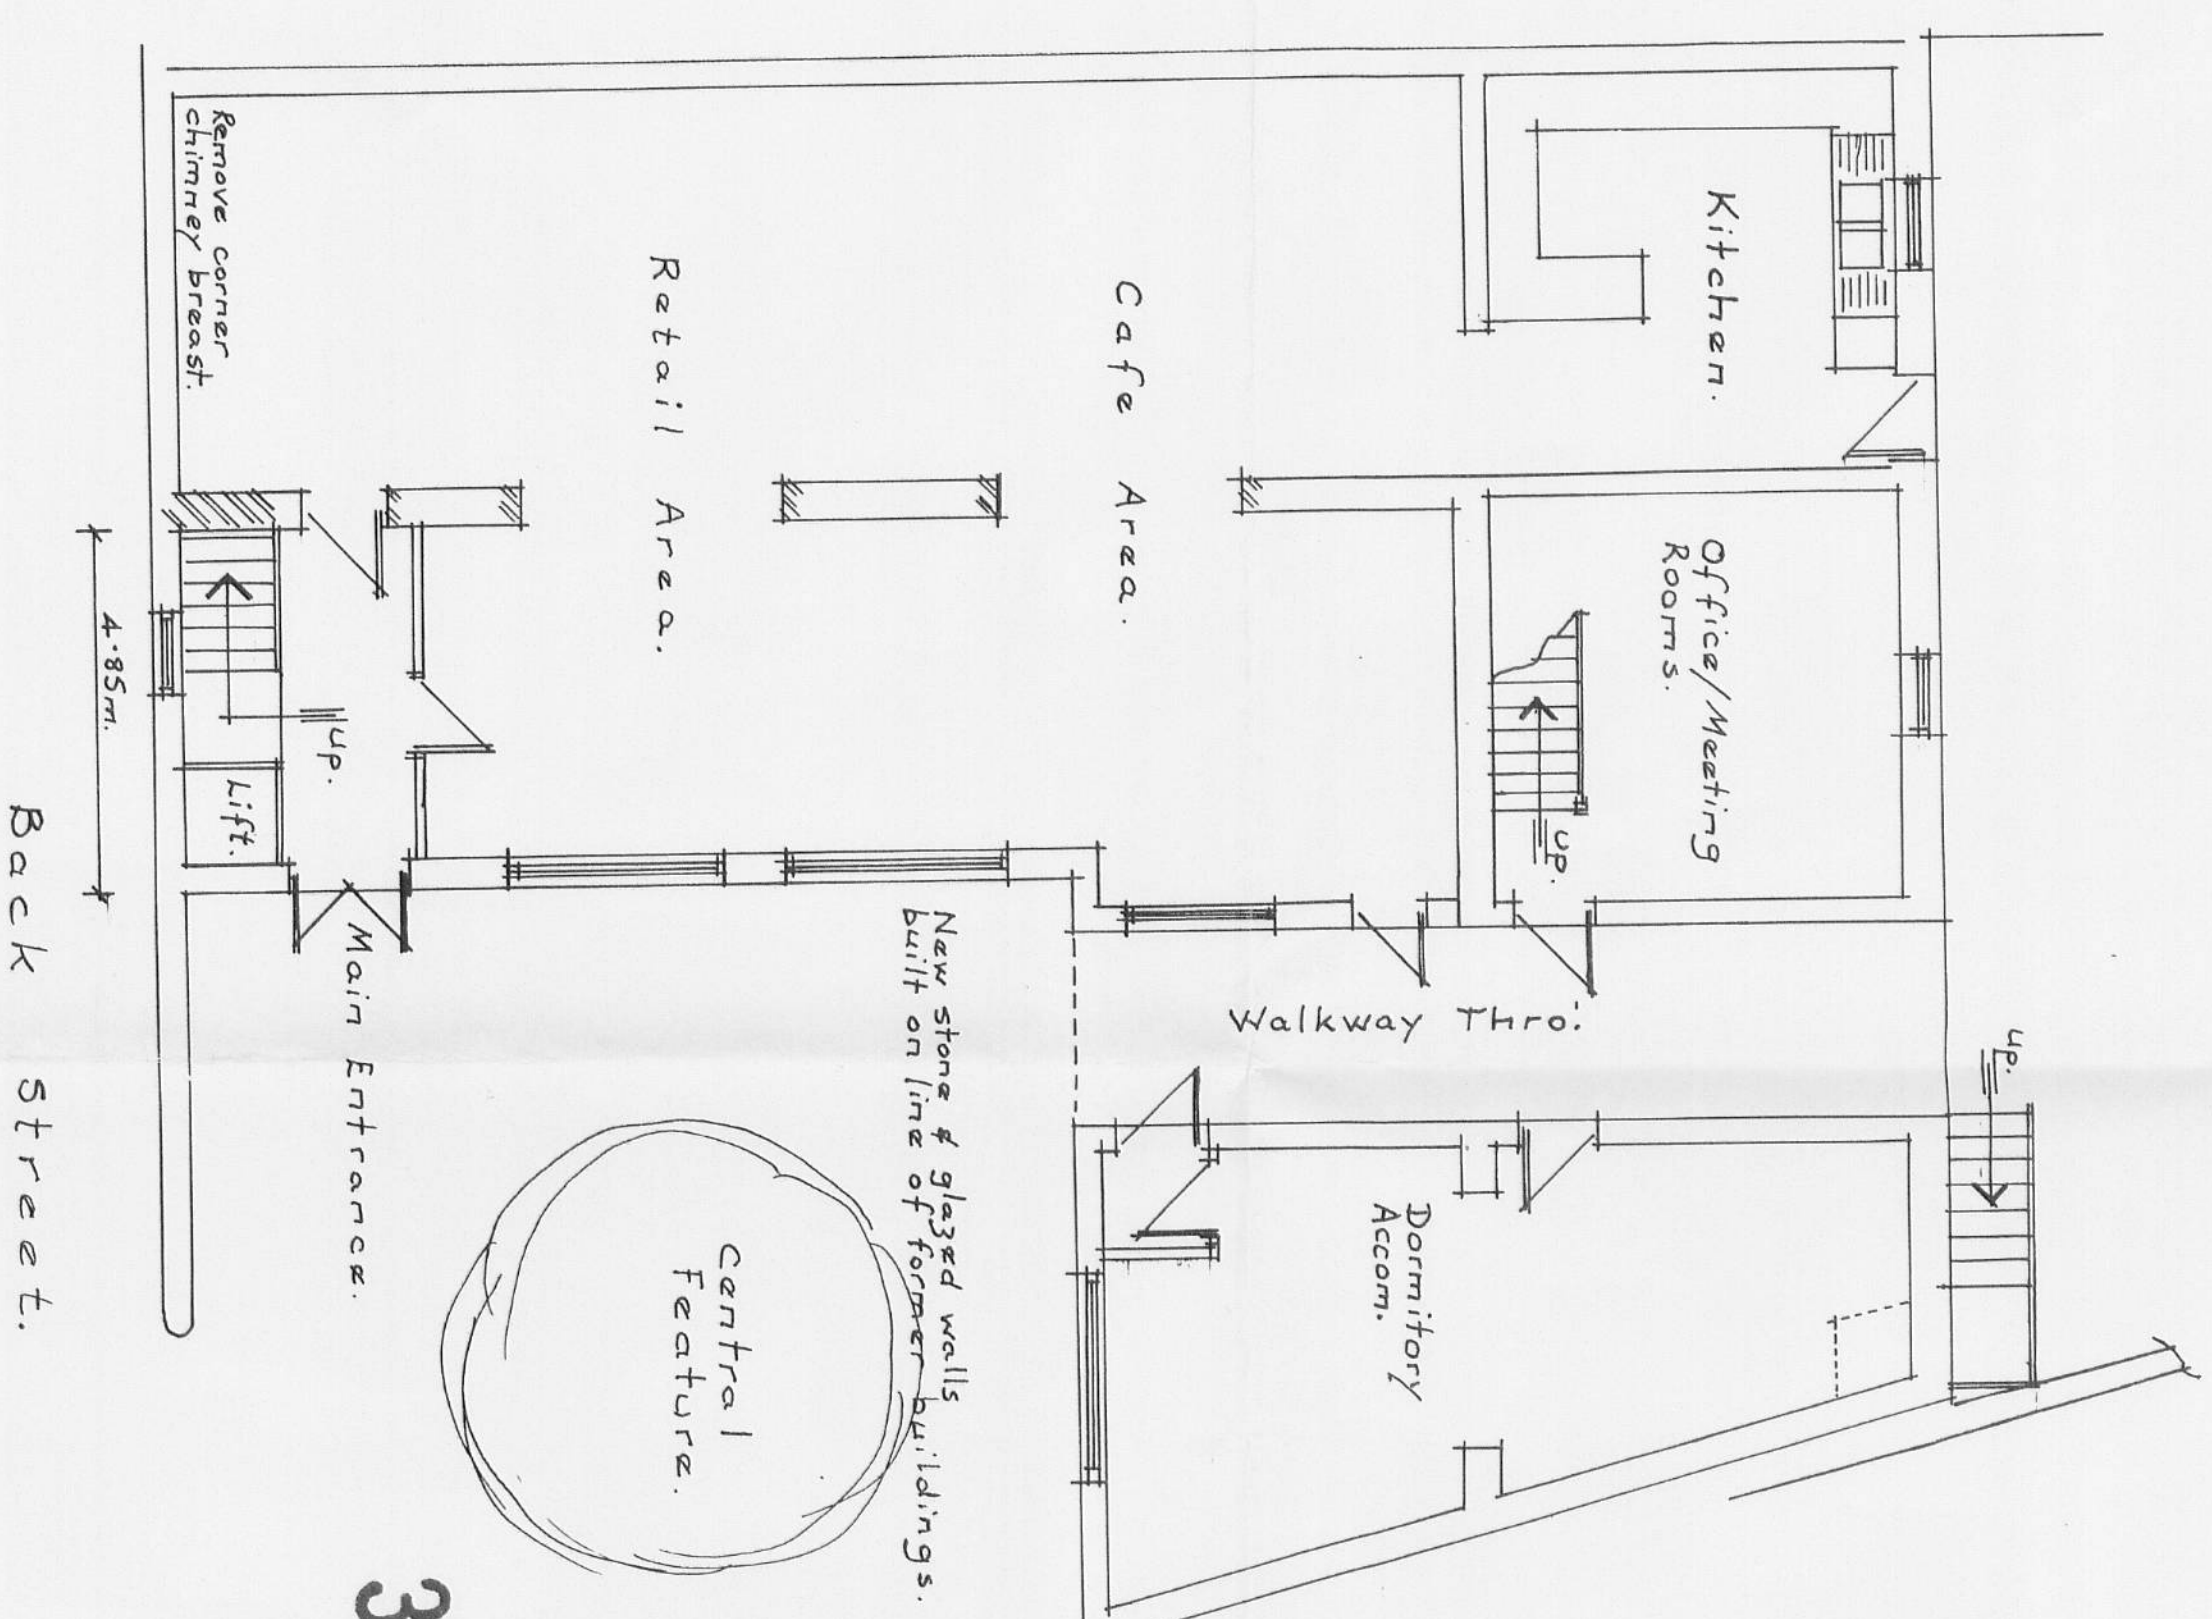
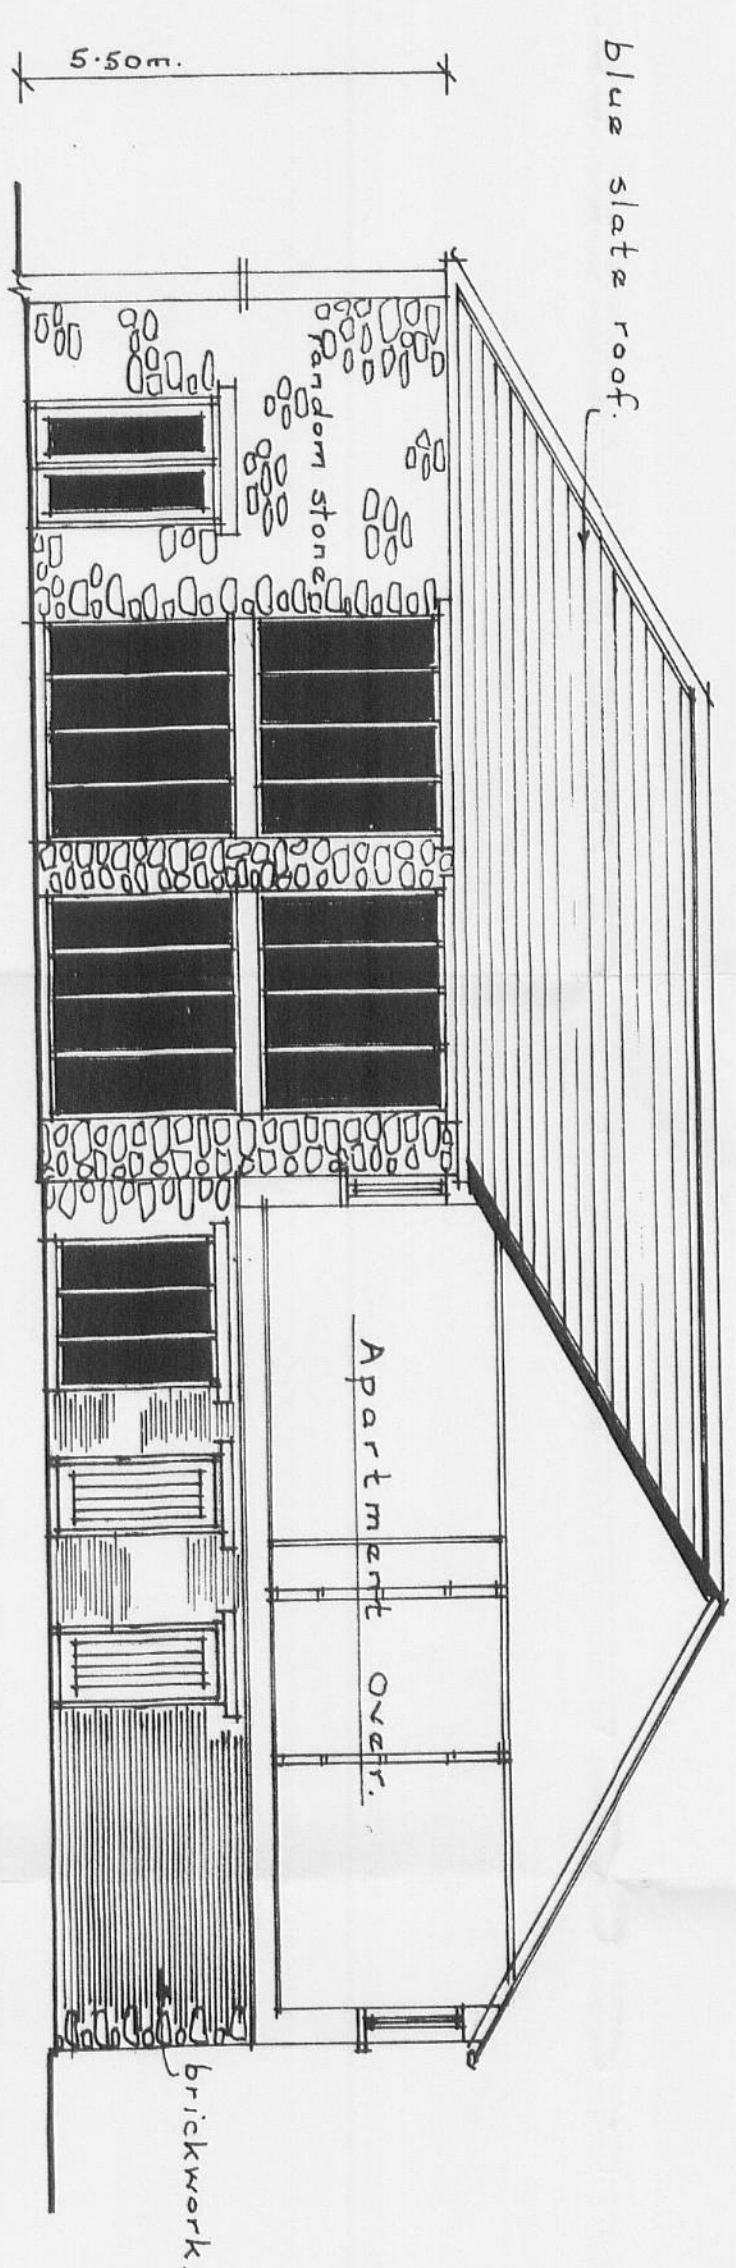
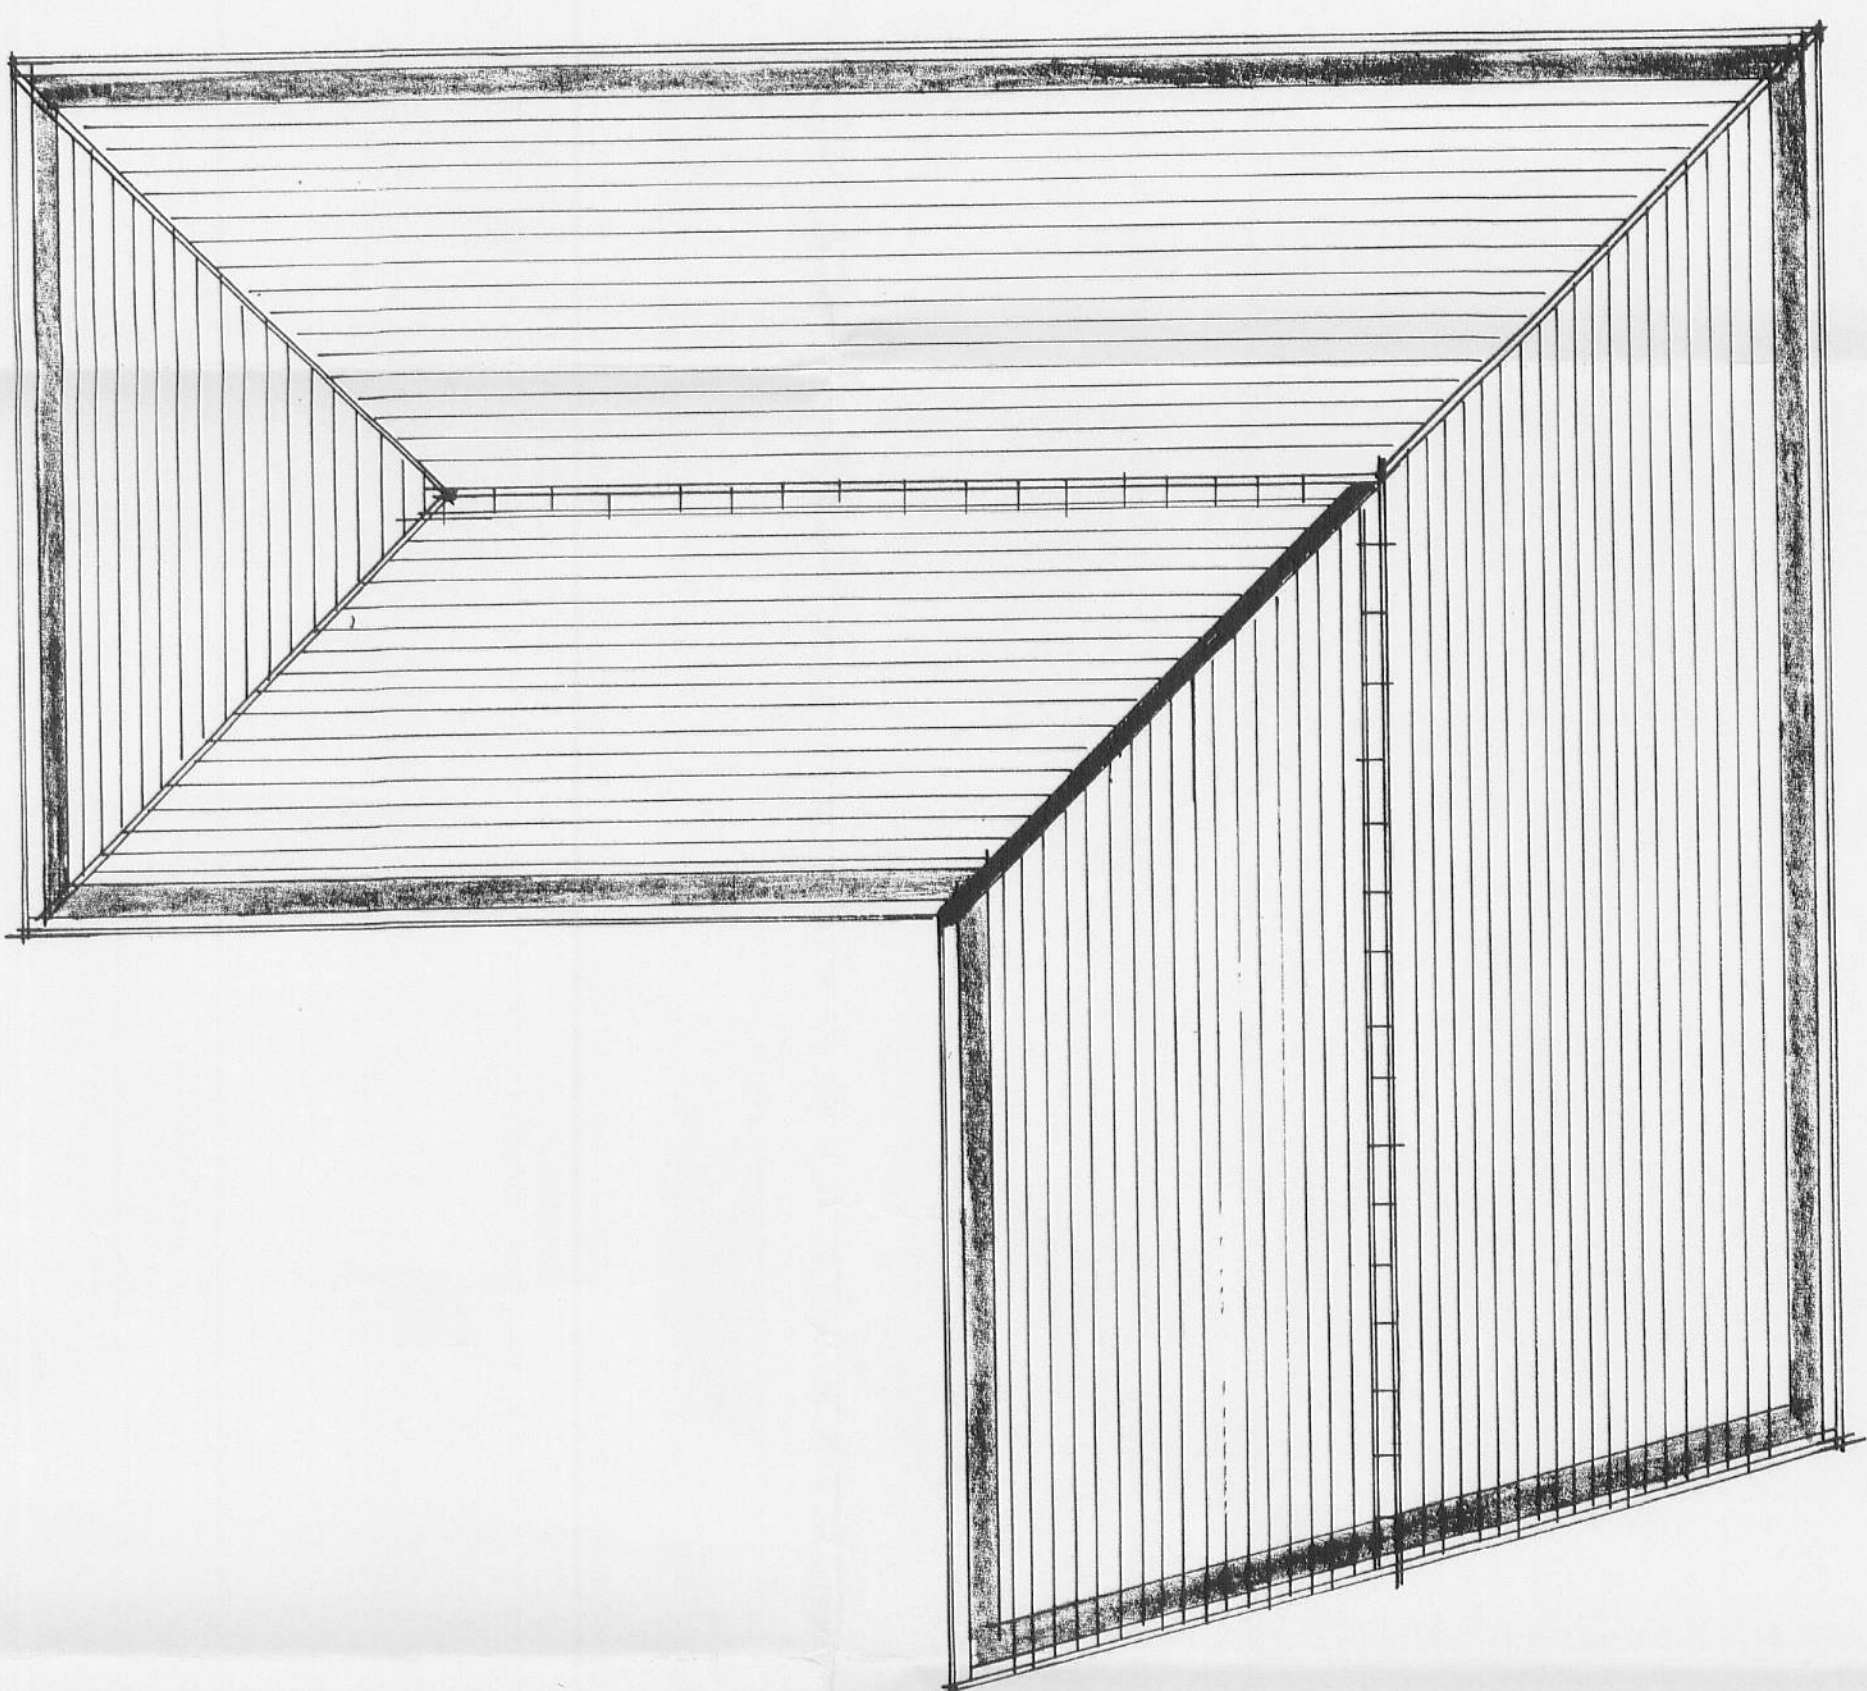


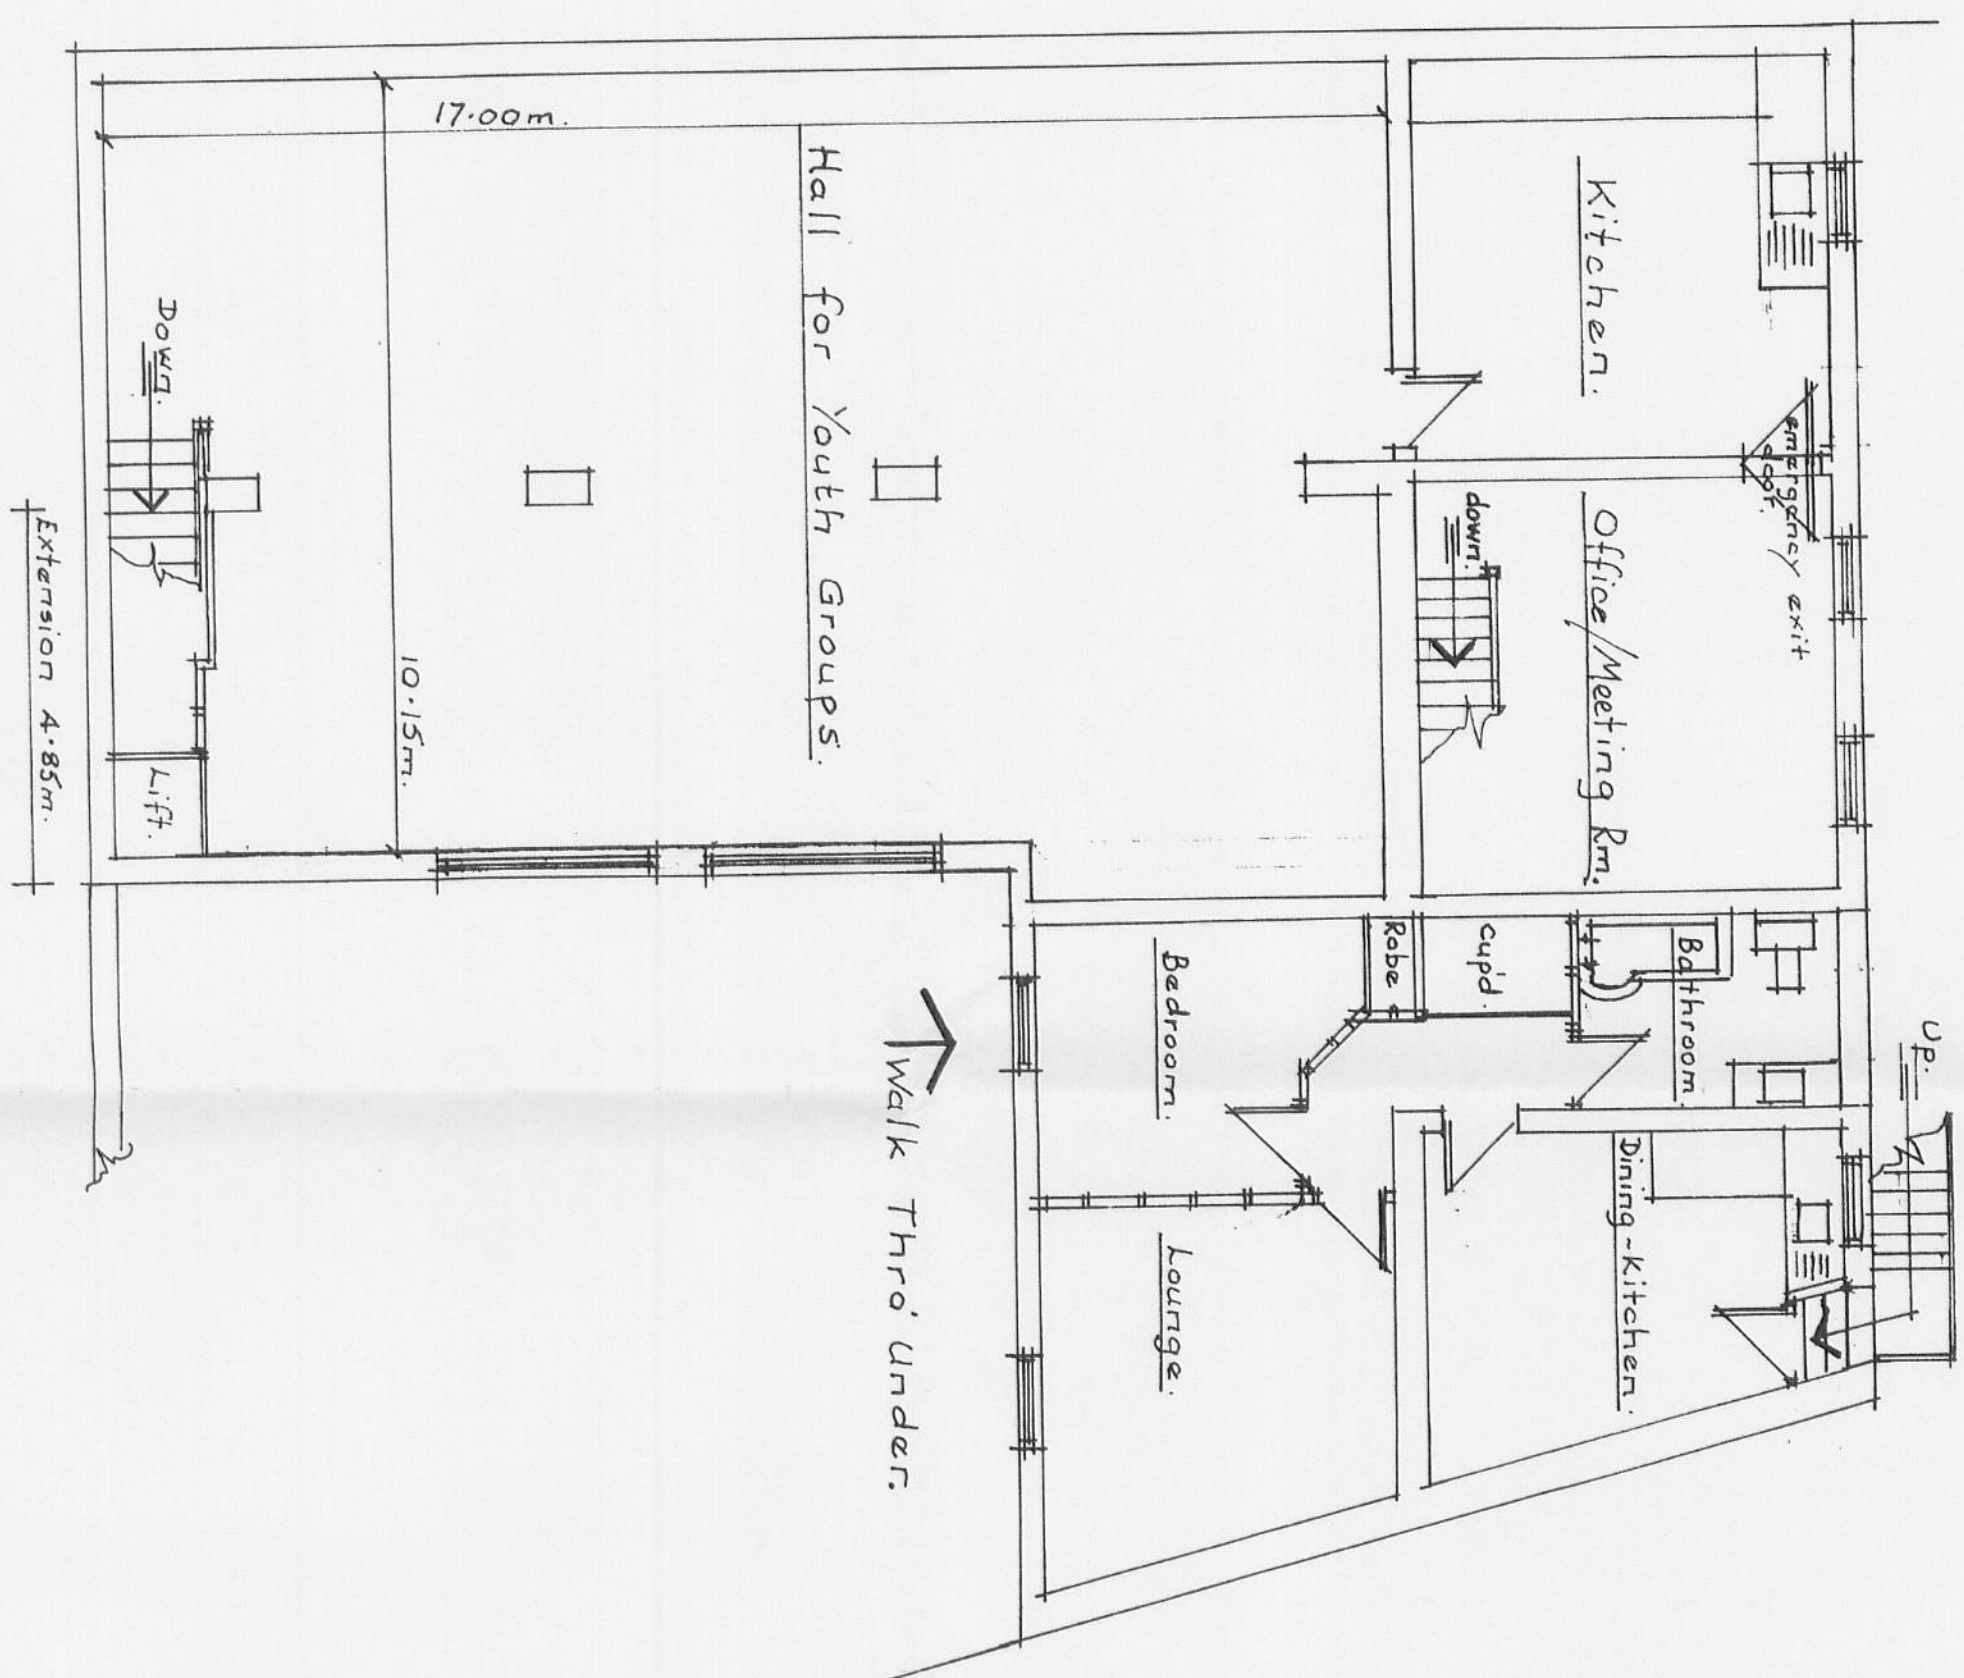

Proposed Conversion of Old Stable Yard Back King Street Whalley, On Behalf of Mr. J. S. Atherton.

Scale:- 1/100 metric.
Date:- July '07.
Athertons, Chartered Surveyors,
88, 89, Street Whalley, B7 9SB.