



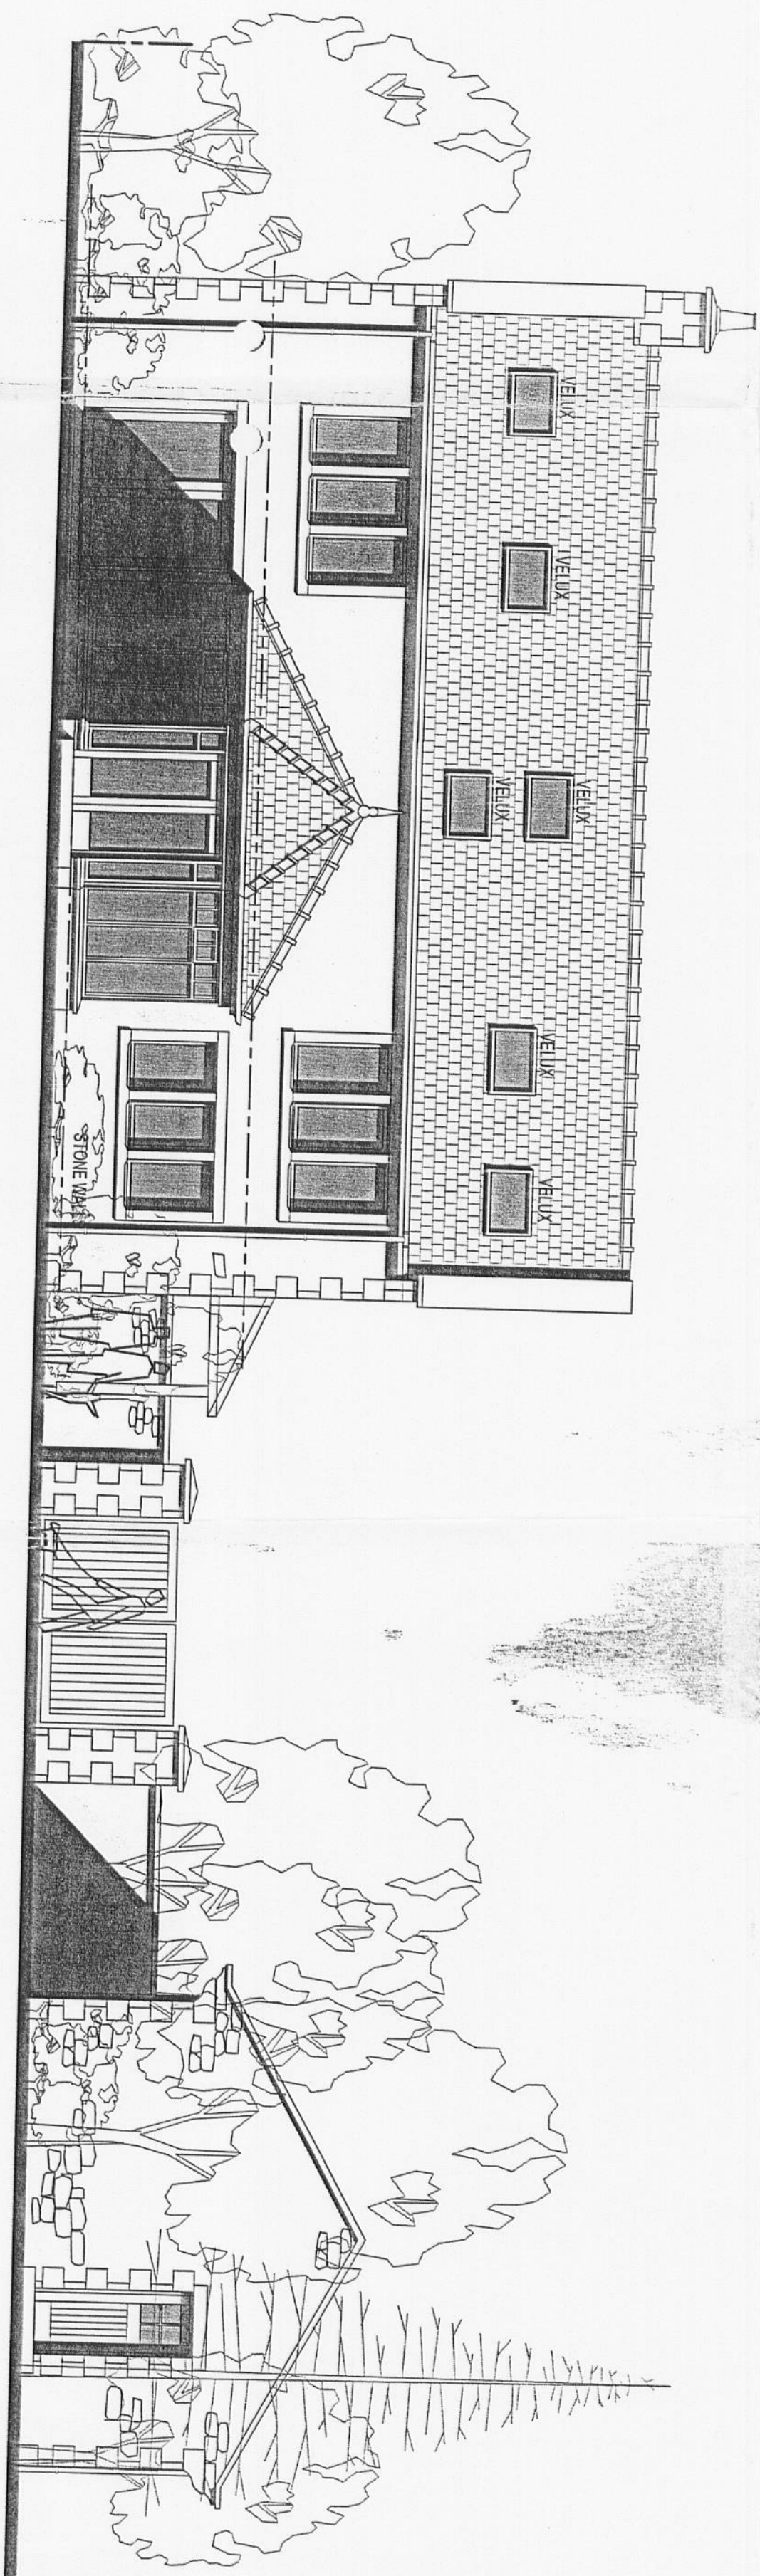


REAR (NORTH)

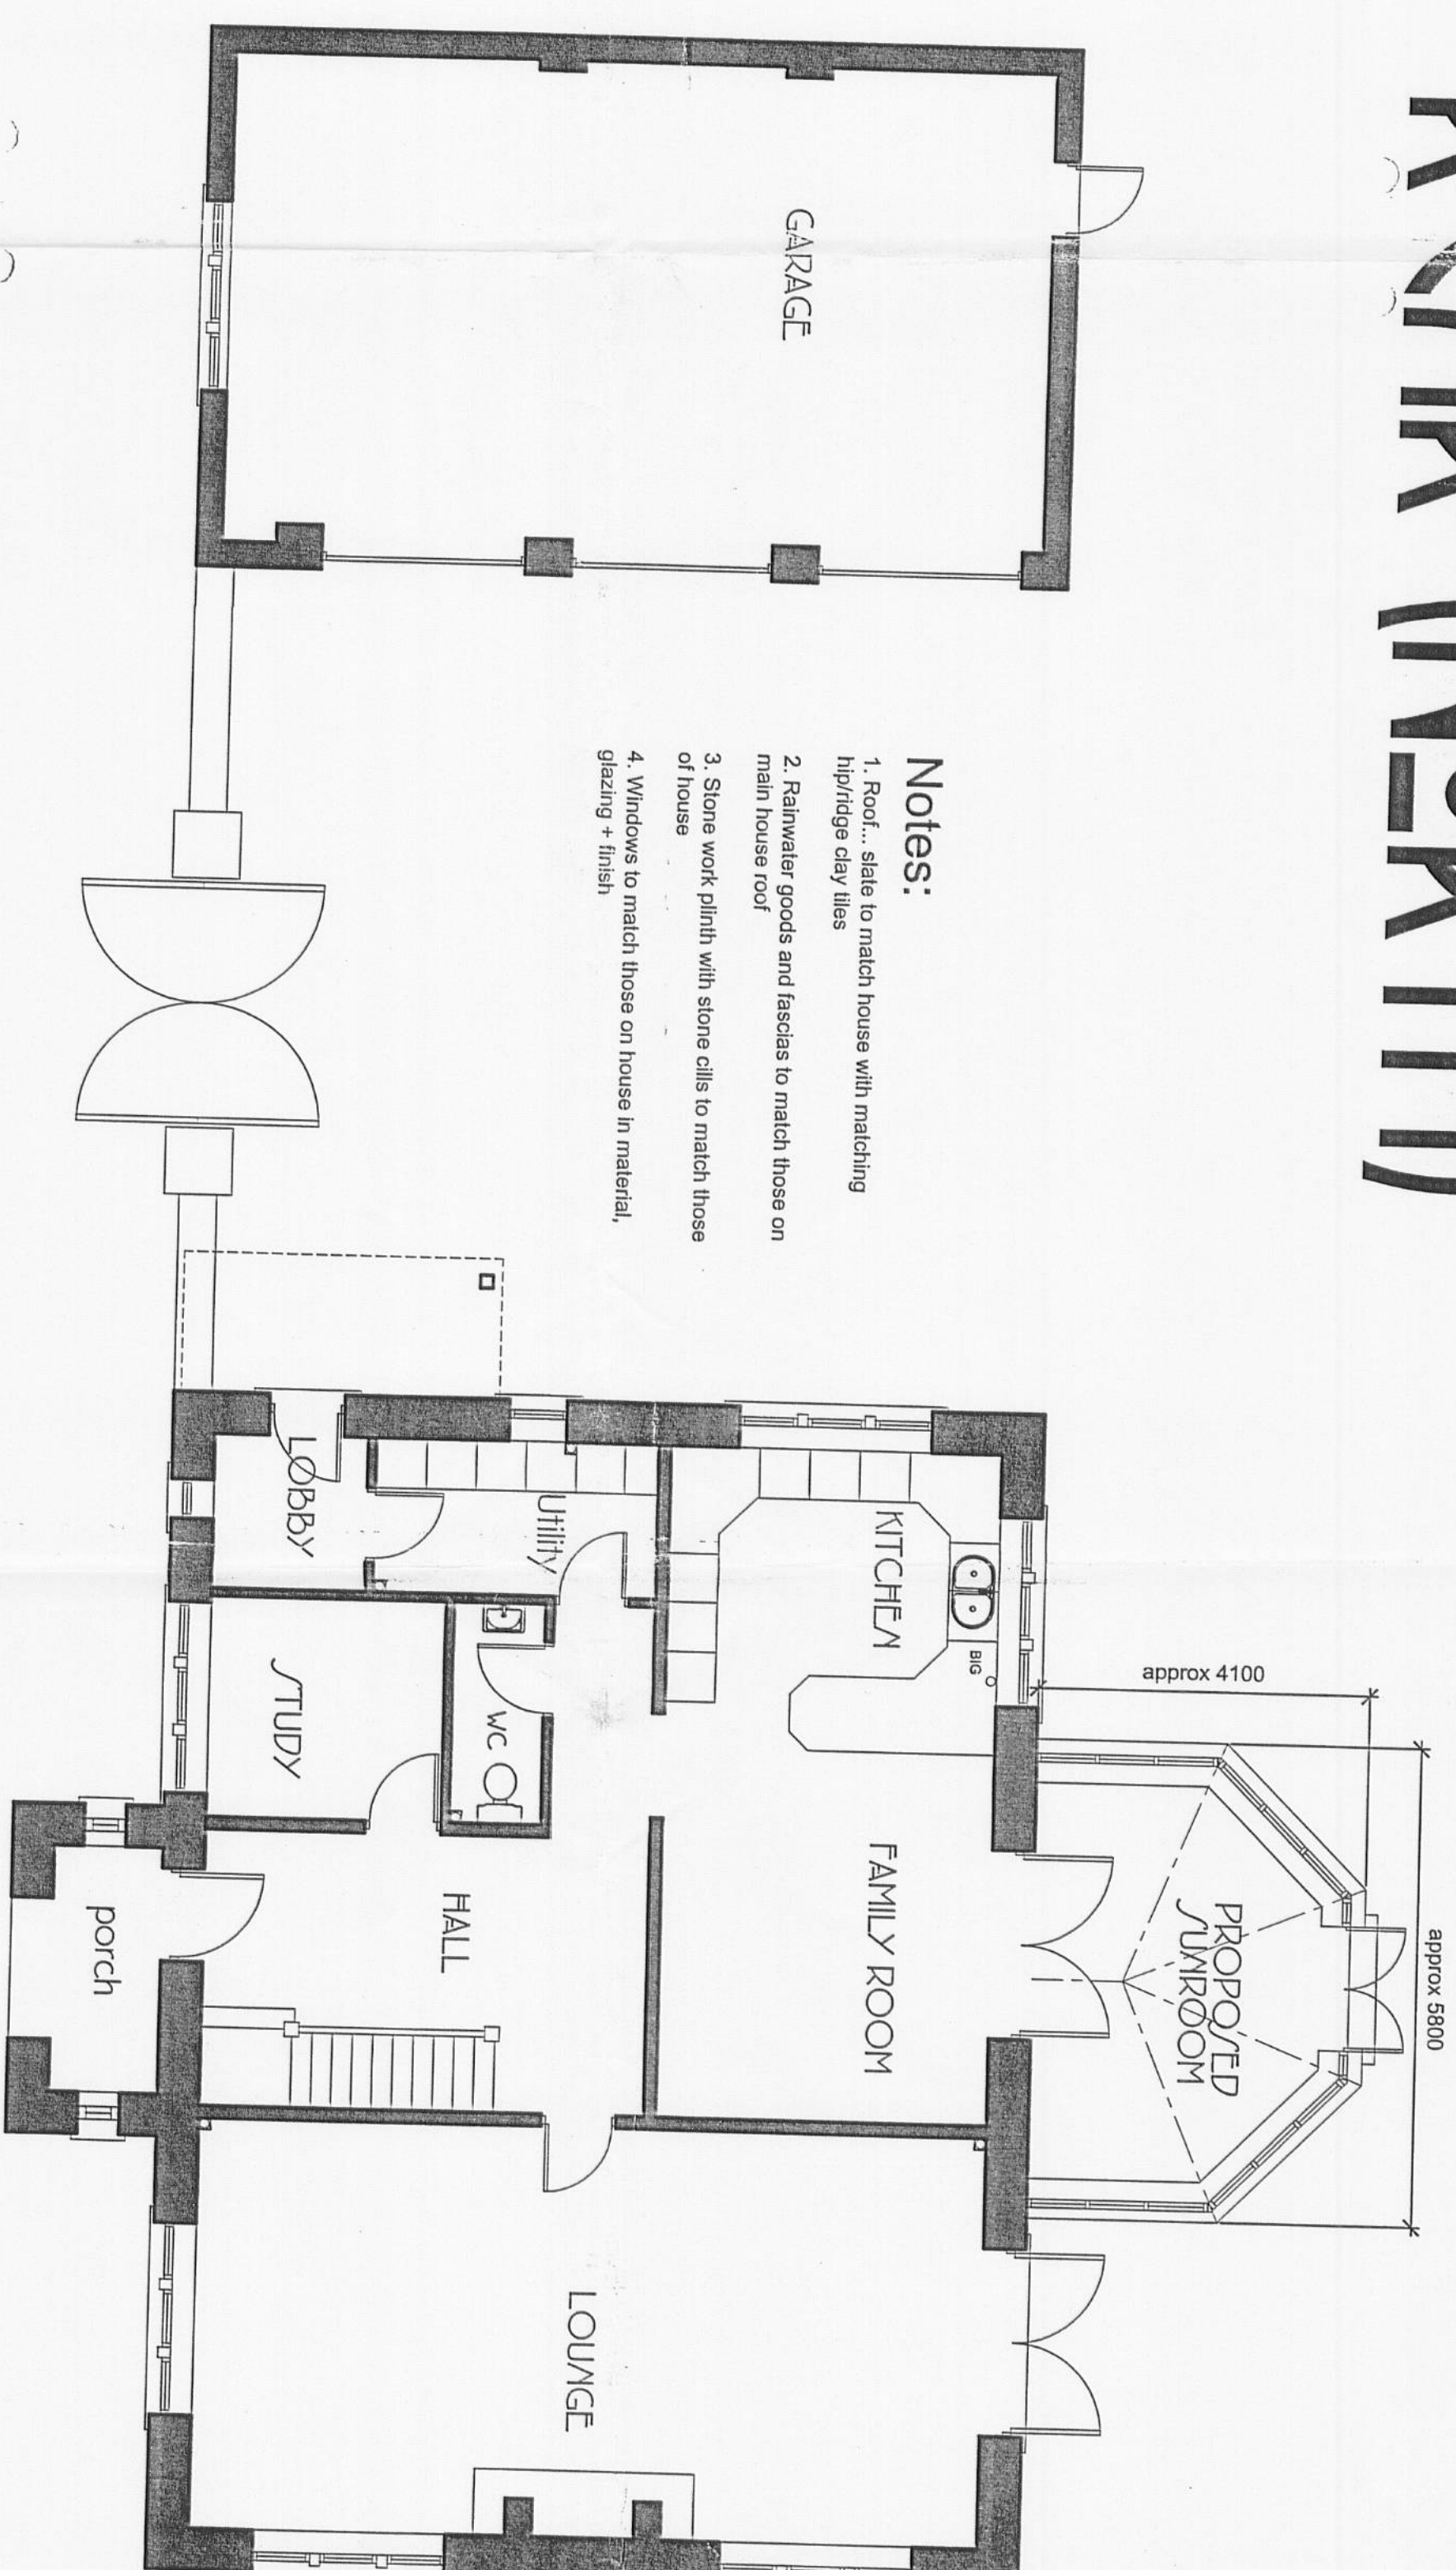

- Notes:
1. Roof... slate to match house with matching hip/ridge clay tiles
 2. Rainwater goods and fascias to match those on main house roof
 3. Stone work, plinth with stone cills to match those of house
 4. Windows to match those on house in material, glazing + finish

GROUND FLOOR

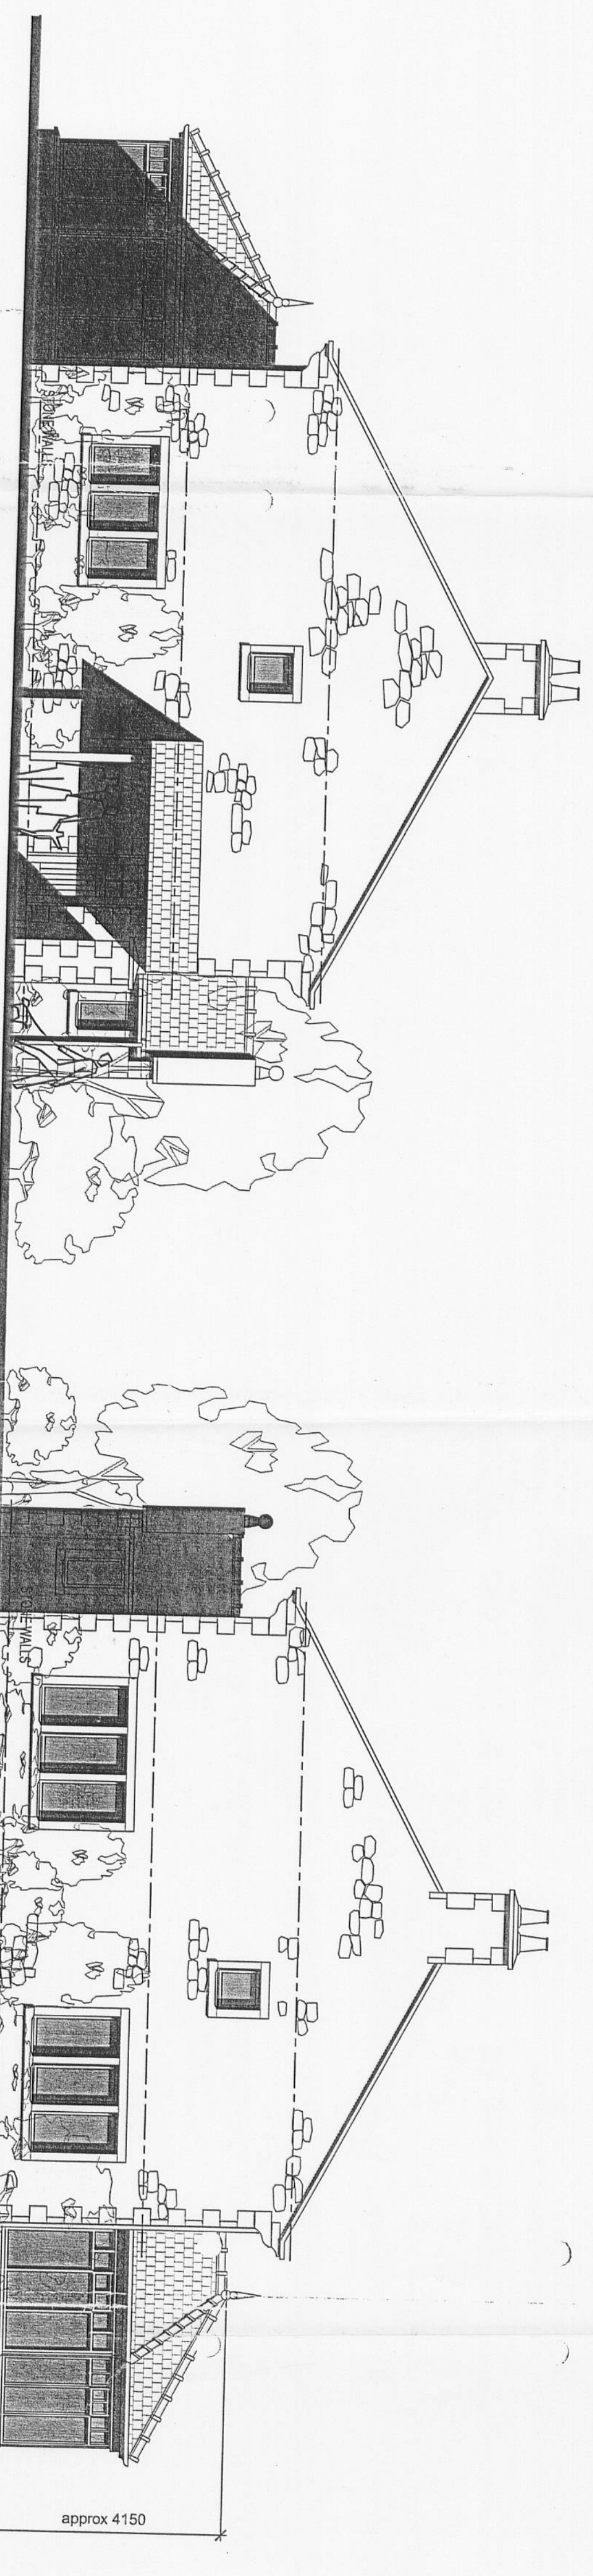

SIDE (WEST)

SIDE (EAST)

3 2 0 0 7 0 7 6 4 P

Scale: 1:75

Sun Room
Elevations
day 2 of 2.

PH 005.