
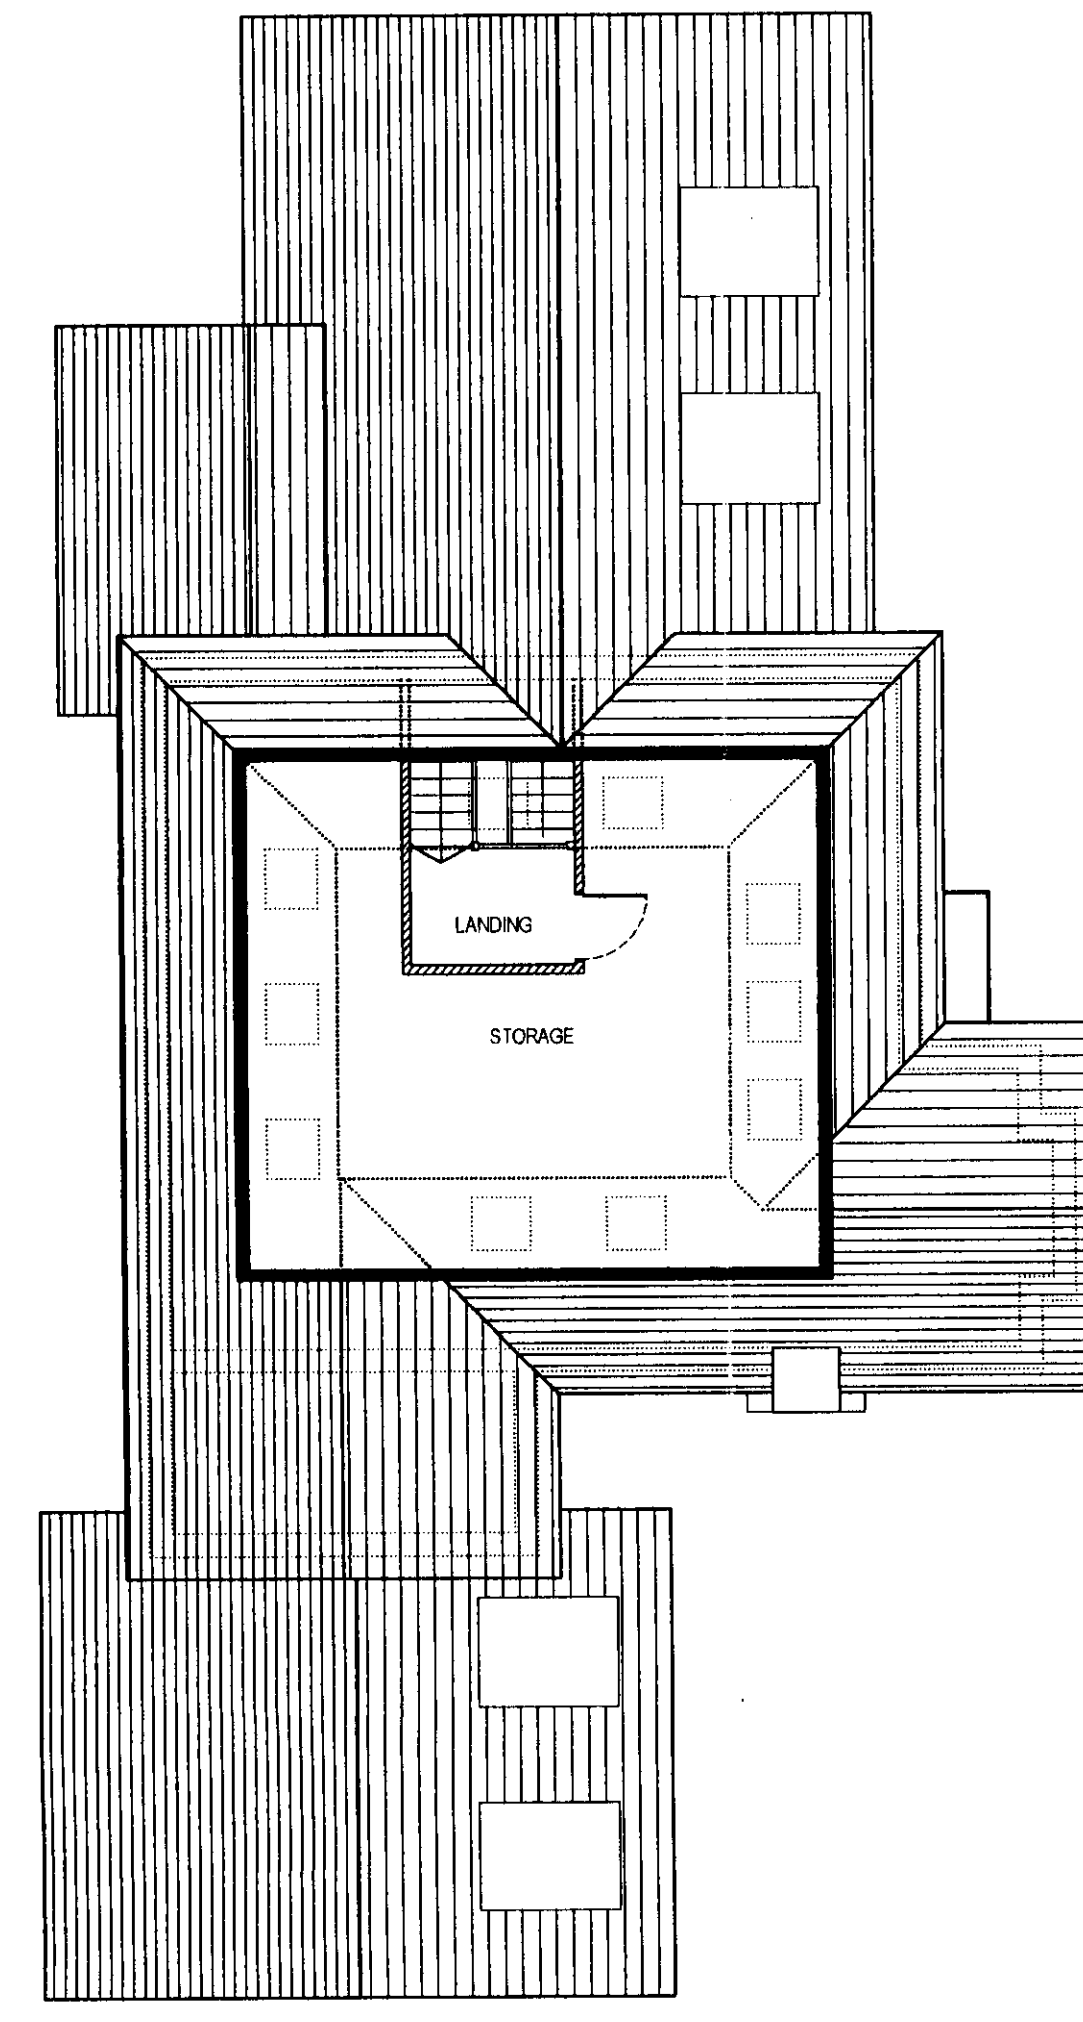
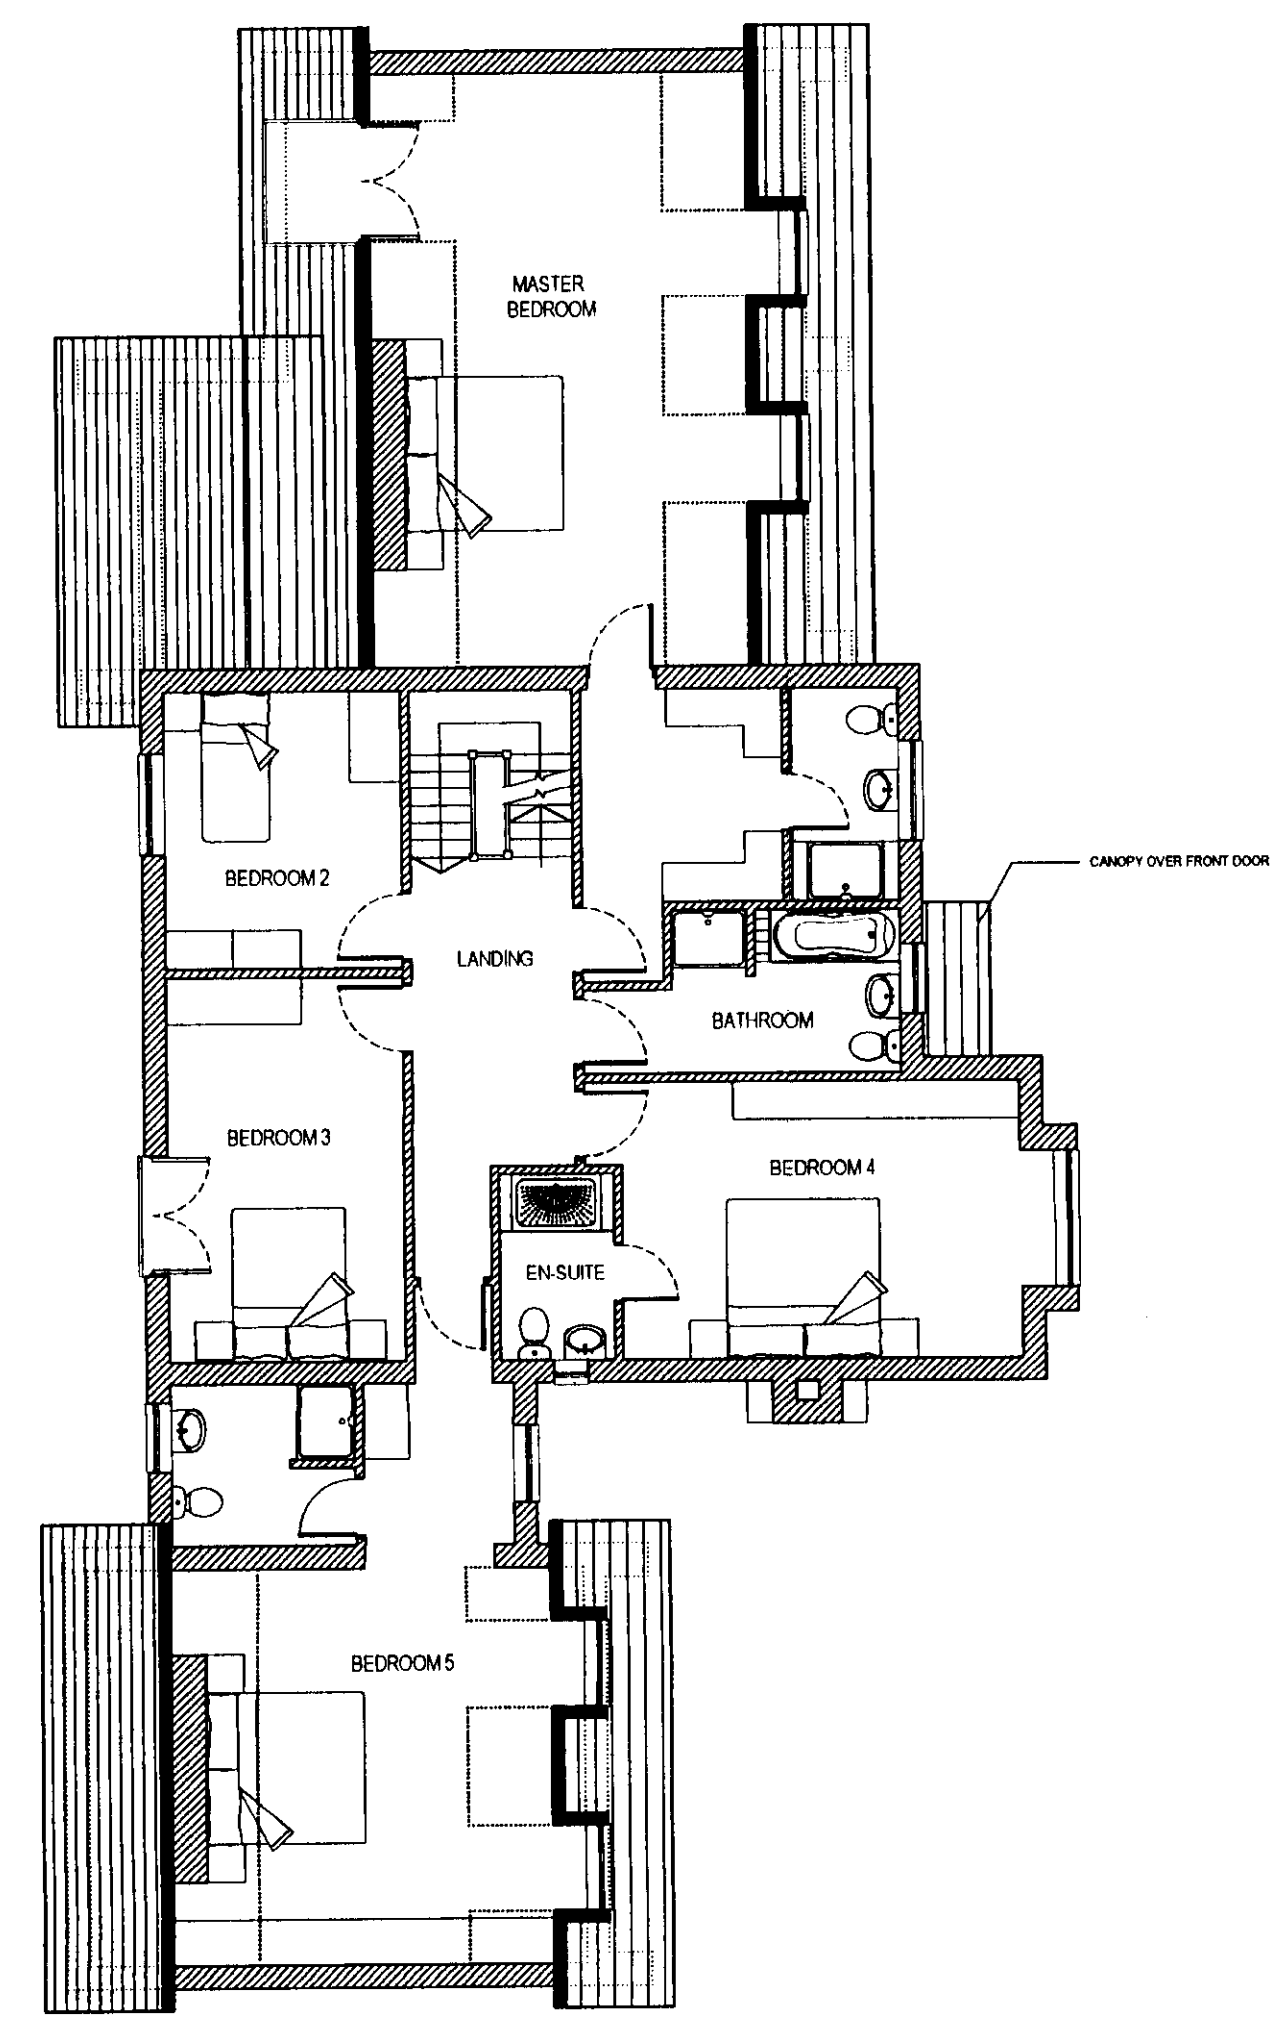



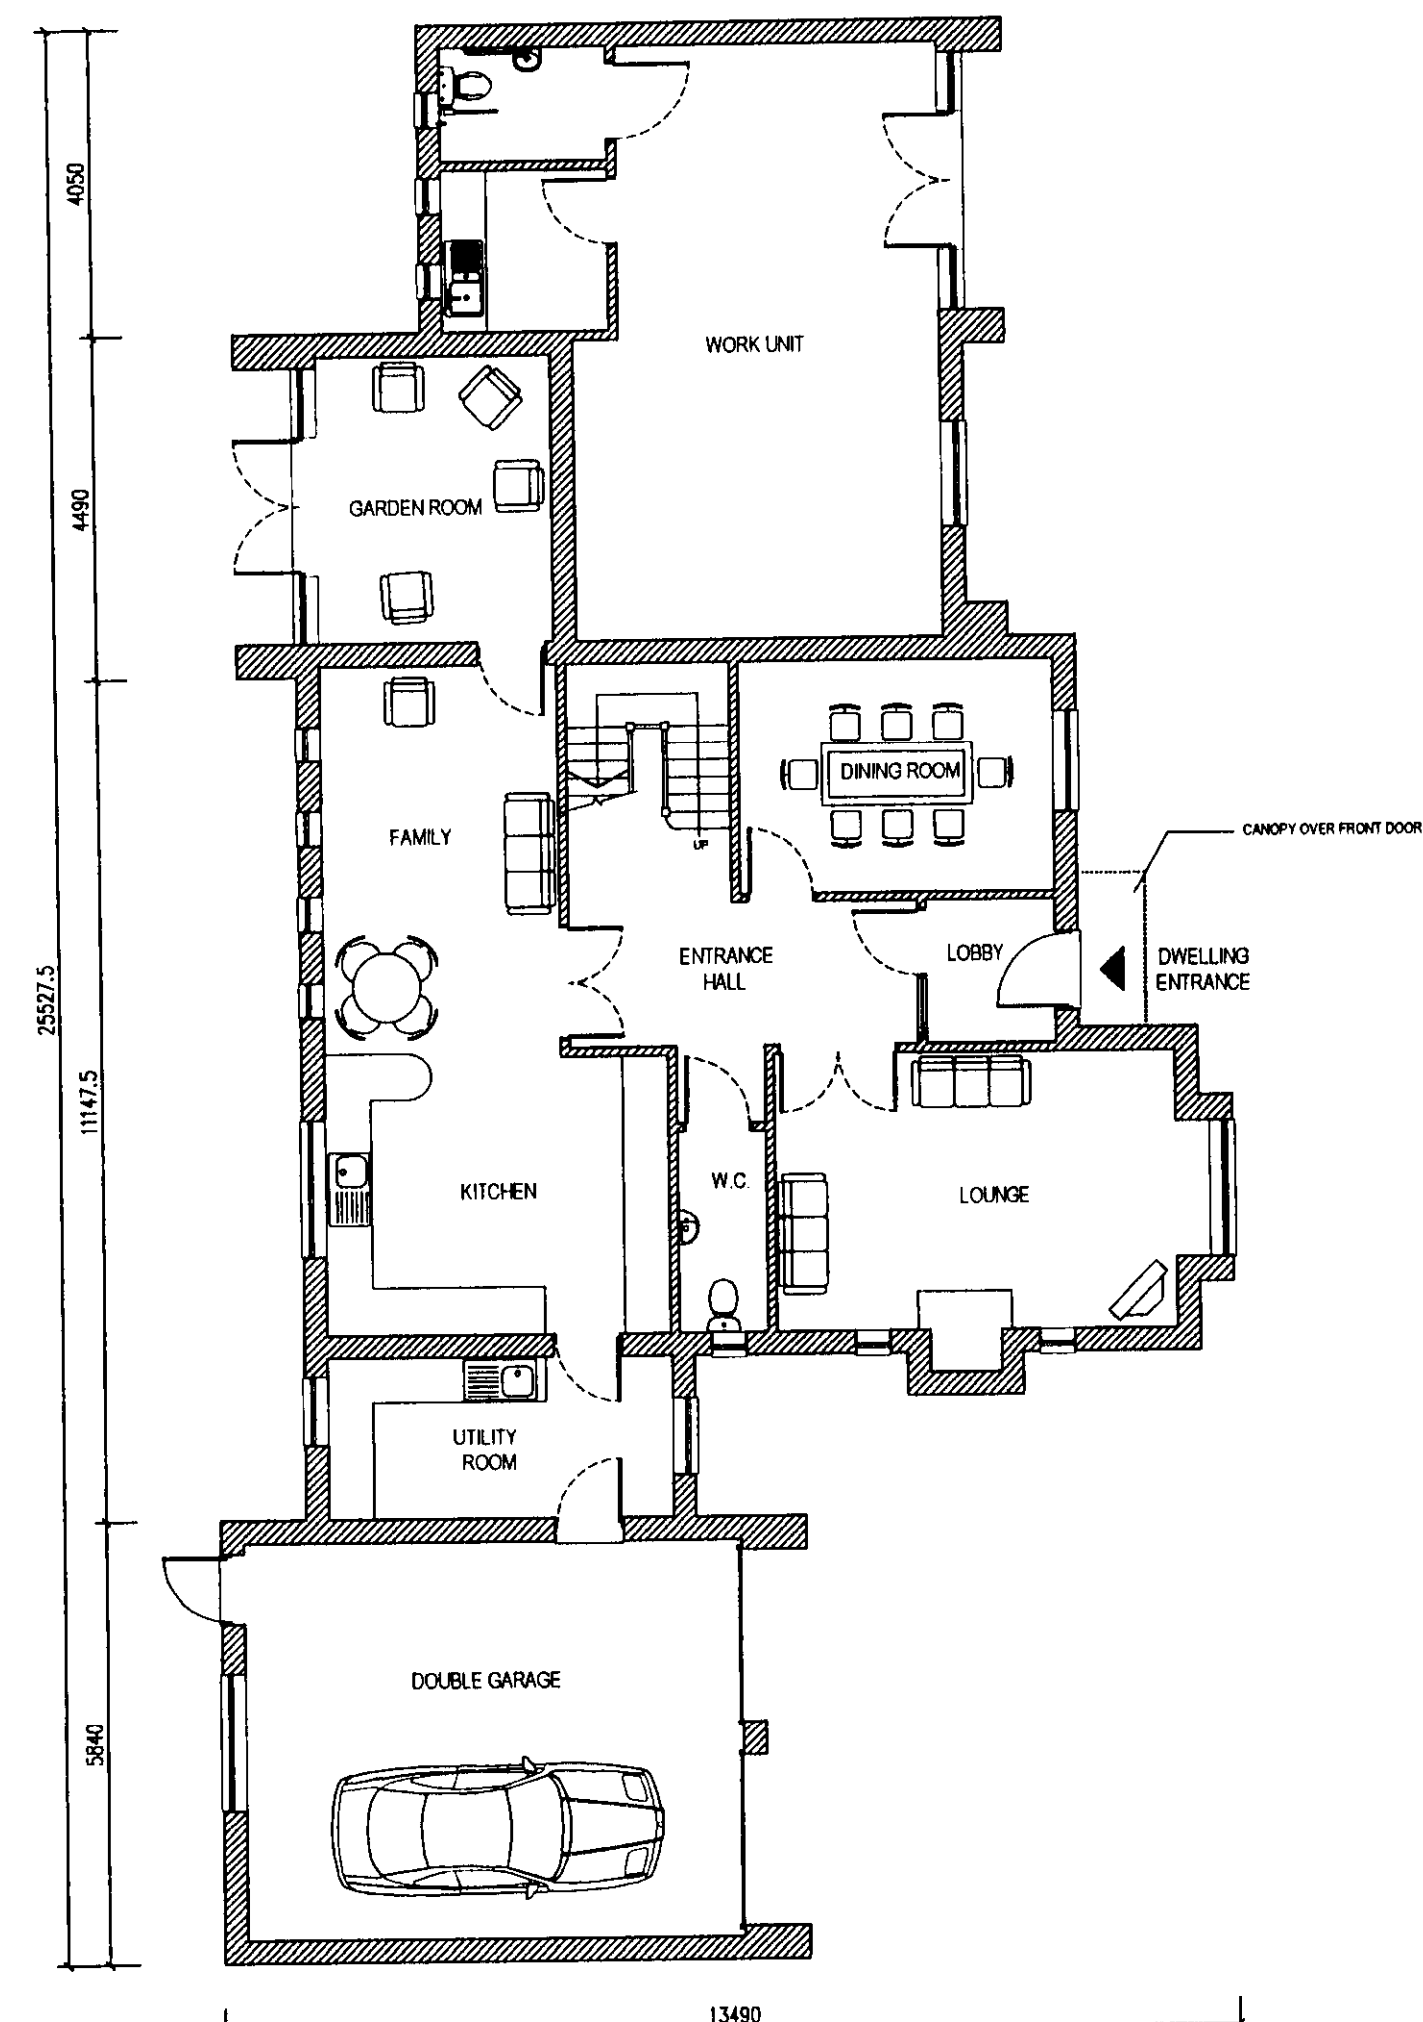


HOUSE TYPE 4 - PLOTS 24

GROUND FLOOR AREA = 118m<sup>2</sup> / 1270 sq.ft.  
 GARAGE FLOOR AREA = 34m<sup>2</sup> / 366 sq.ft.  
 WORK UNIT FLOOR AREA = 44m<sup>2</sup> / 474 sq.ft.  
 FIRST FLOOR AREA = 168m<sup>2</sup> / 1806 sq.ft.  
 SECOND FLOOR AREA = 51m<sup>2</sup> / 549 sq.ft.

TOTAL FLOOR AREA ( INC. GARAGE ) = 415m<sup>2</sup> / 4467 sq.ft.

NOTE: FLOOR AREAS SHOWN ARE INTERNAL

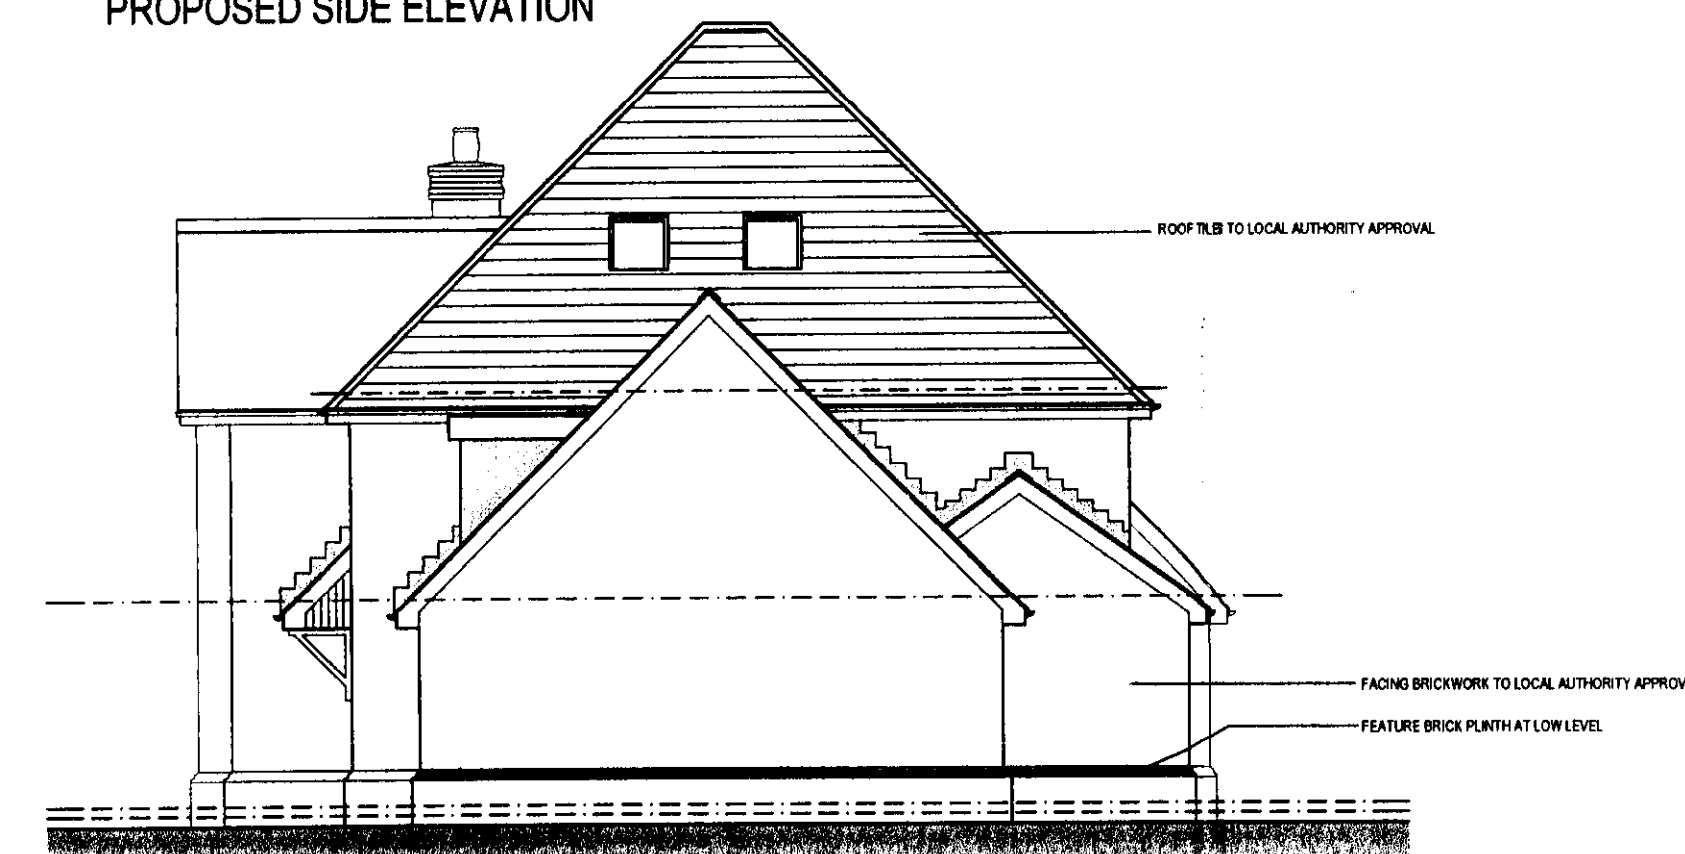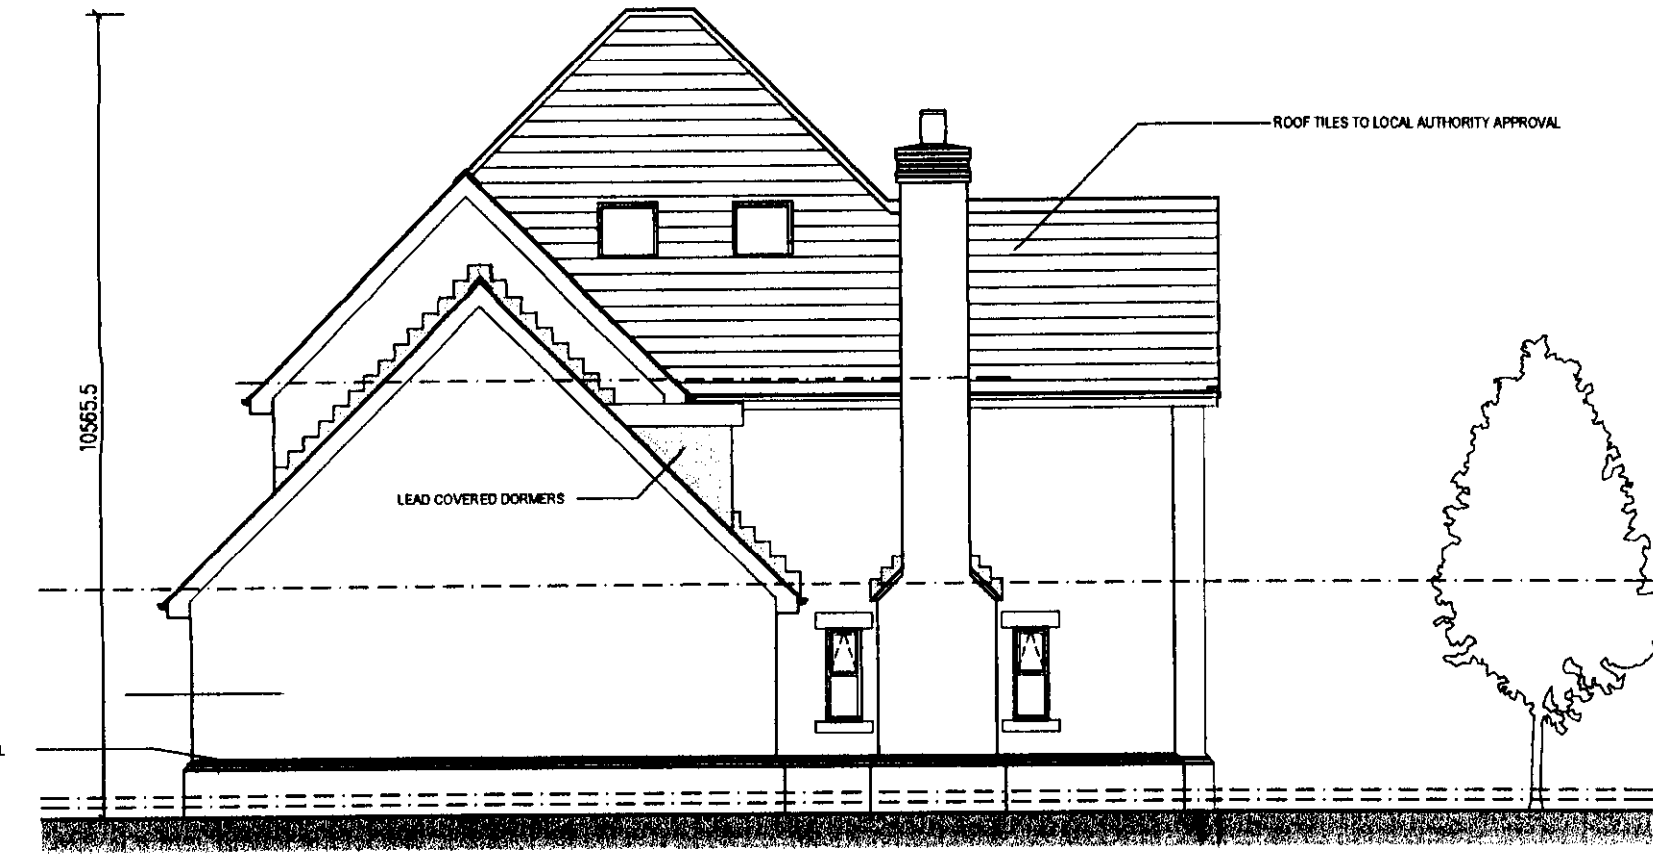

3 2 0 0 7 0 7 6 7 P

|   |                  |     |          |
|---|------------------|-----|----------|
| A   | Dimensions Added | KJF | 13-08-07 |
| Rev:   | Description:     | By: | Date:    |
| This Drawing is subject to Copyright and may not be Reproduced without Consent                                                         |                  |     |          |
| <input type="checkbox"/> Preliminary <input type="checkbox"/> Planning Approved <input type="checkbox"/> Building Regulations Approved |                  |     |          |
| Signed:   |                  |     | Date:    |
| Approval Number : -   |                  |     |          |
| CLIENT:   |                  |     |          |

MD PROJECTS

Project: PROPOSED NEW DWELLINGS PLOTS 24 & 26, BROCKHALL VILLAGE

Dwg Title: PROPOSED PLANS AND ELEVATIONS FOR PLOT 24, BROCKHALL VILLAGE

**NMG Architecture**

NMG Ltd  
 Highlands, 85 Windsor Road, Oldham, OL14 4AL  
 Tel: 0181 824 2332 Fax: 0181 824 4442  
 E-mail: nmg@nmg.co.uk  
 Web site: www.nmgarchitecture.com

Scale at A1: 1:100 Drawn By: KJF Date: August 2007

Project No: NMG-664 Drawing No: P-01 Revision: A