

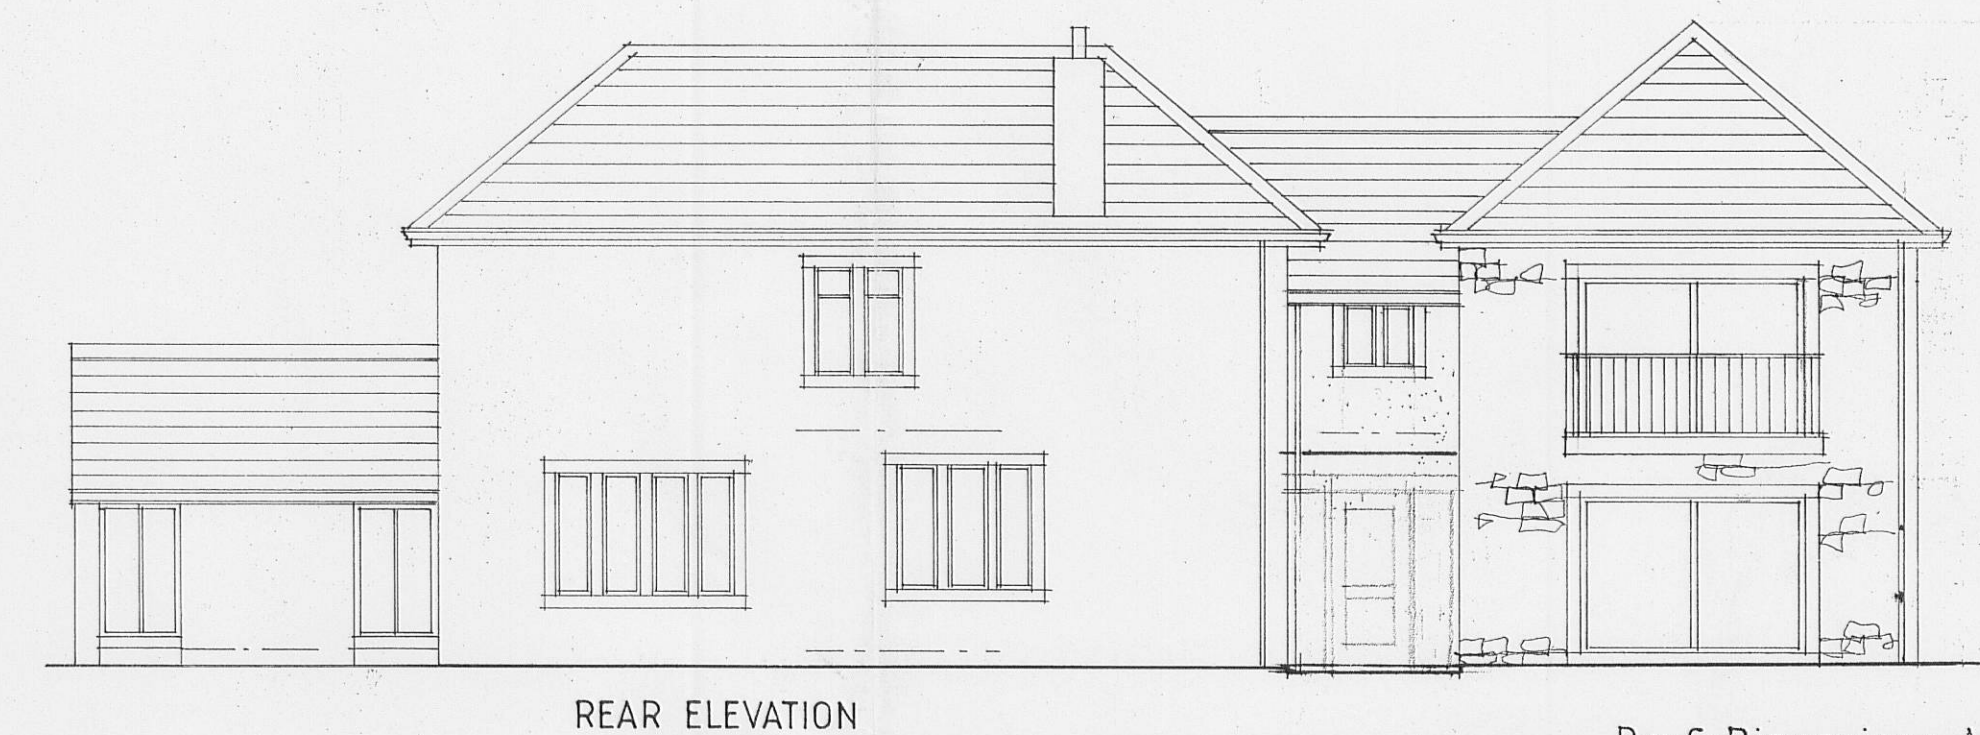
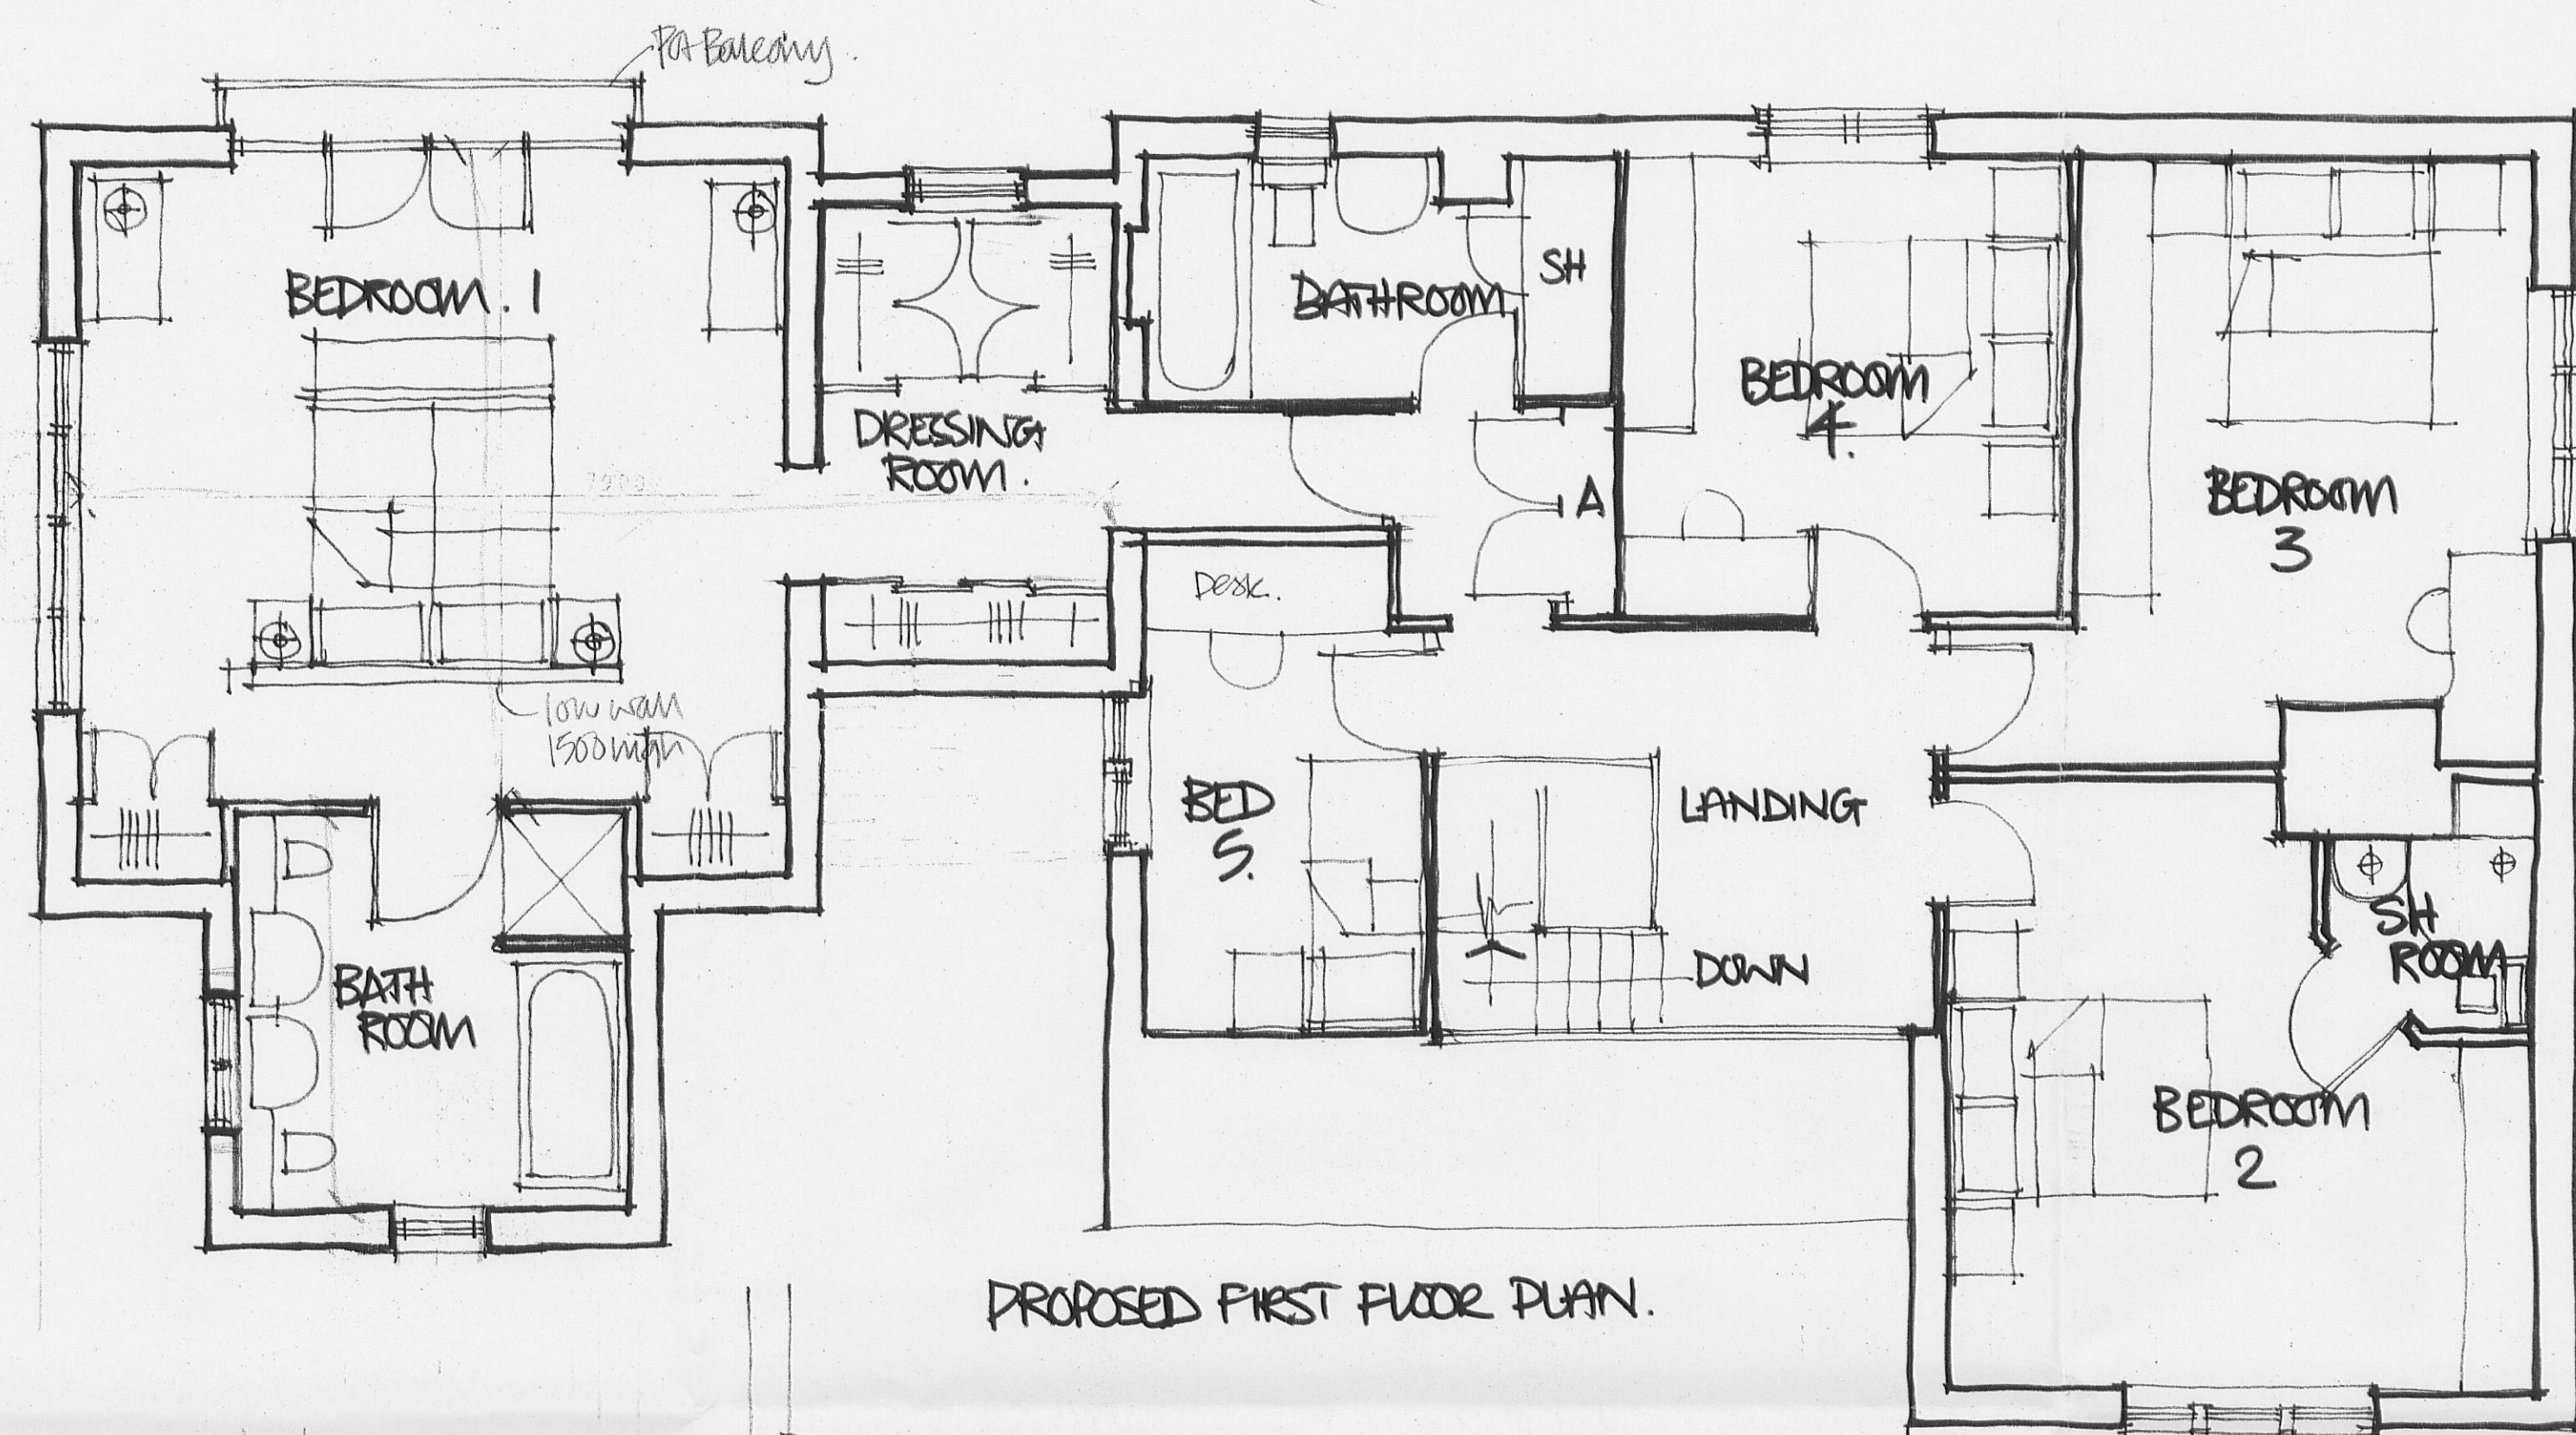
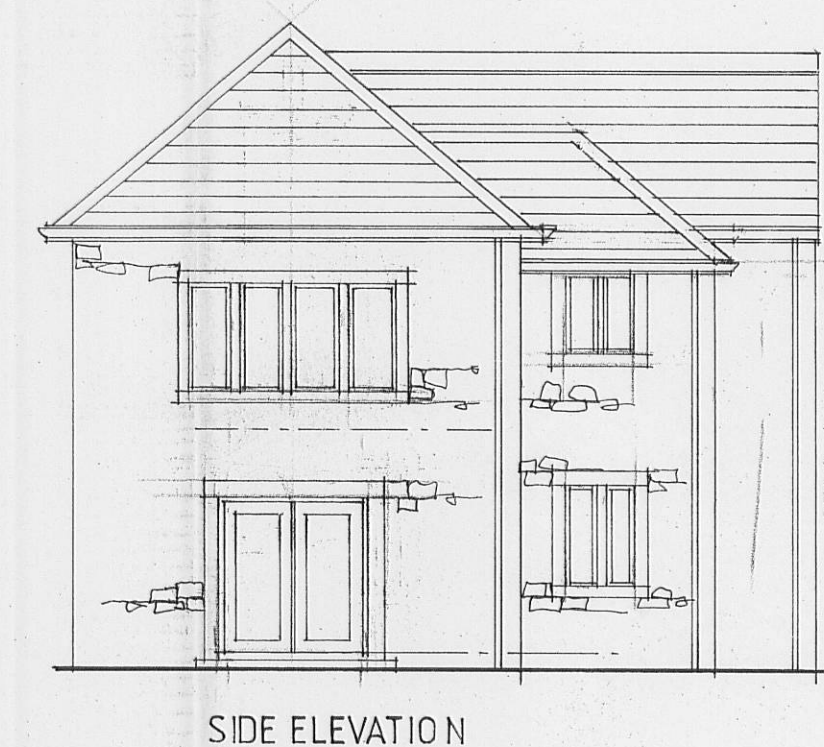


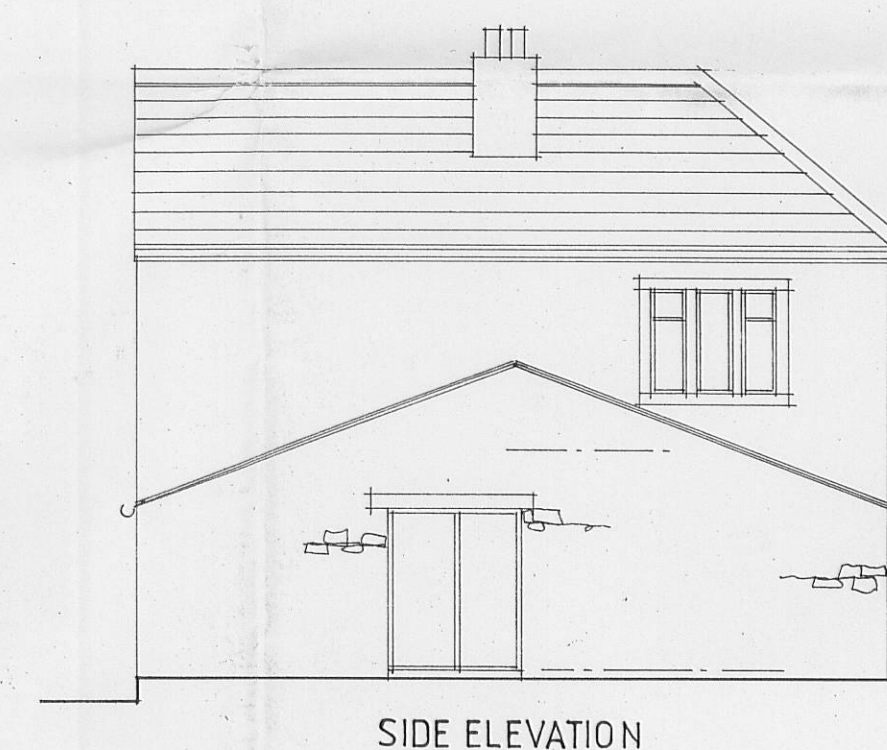

Rev C Dimensions Added JB
Rev B Kitchen/Bathroom A.S. DNI
Rev A Plan Changes DNI

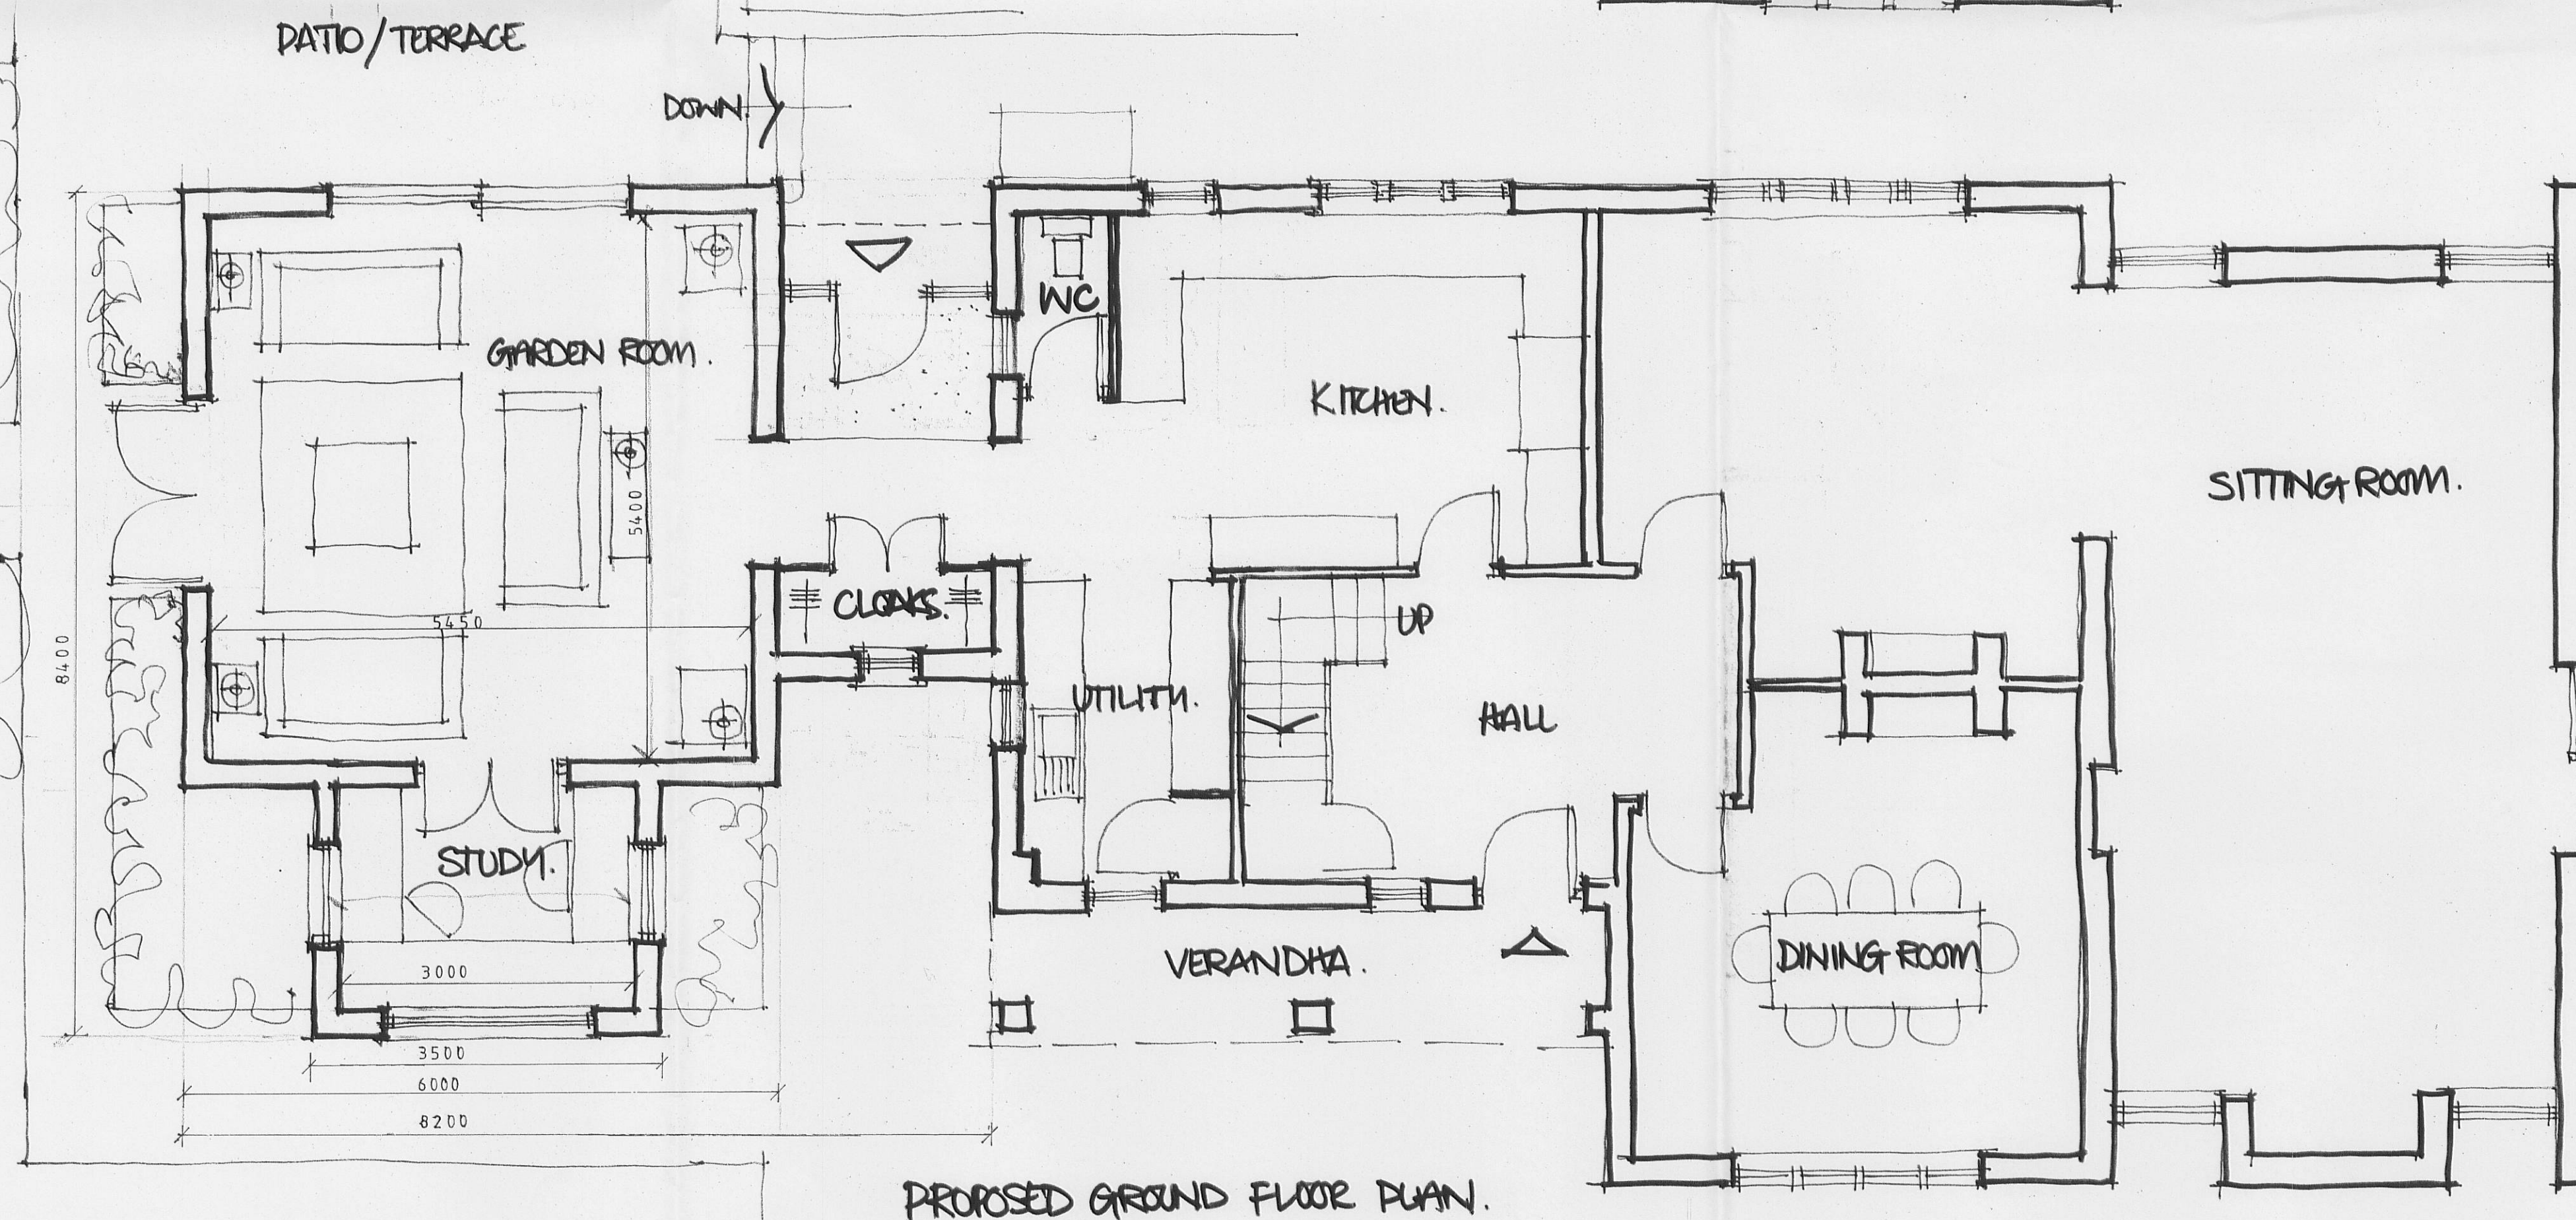

3 20070832P

Client
MR & MRS J. WHITE

Job Title
PROPOSED ALTERATIONS
THE MEADOWS
WORSTON

Drawing Title
PROPOSED PLANS +
ELEVATIONS.

Scale 1:50 Date JUL 07 Drawn DNI

Sunderland Peacock & Associates Ltd.
Chartered Architects
Stanley House, Lowergate,
Clitheroe, Lancashire BB7 1AD.
Tel: 01200 423178 Fax: 01200 427328
E-mail: enquiries@spanda.co.uk

3721 02. AB