
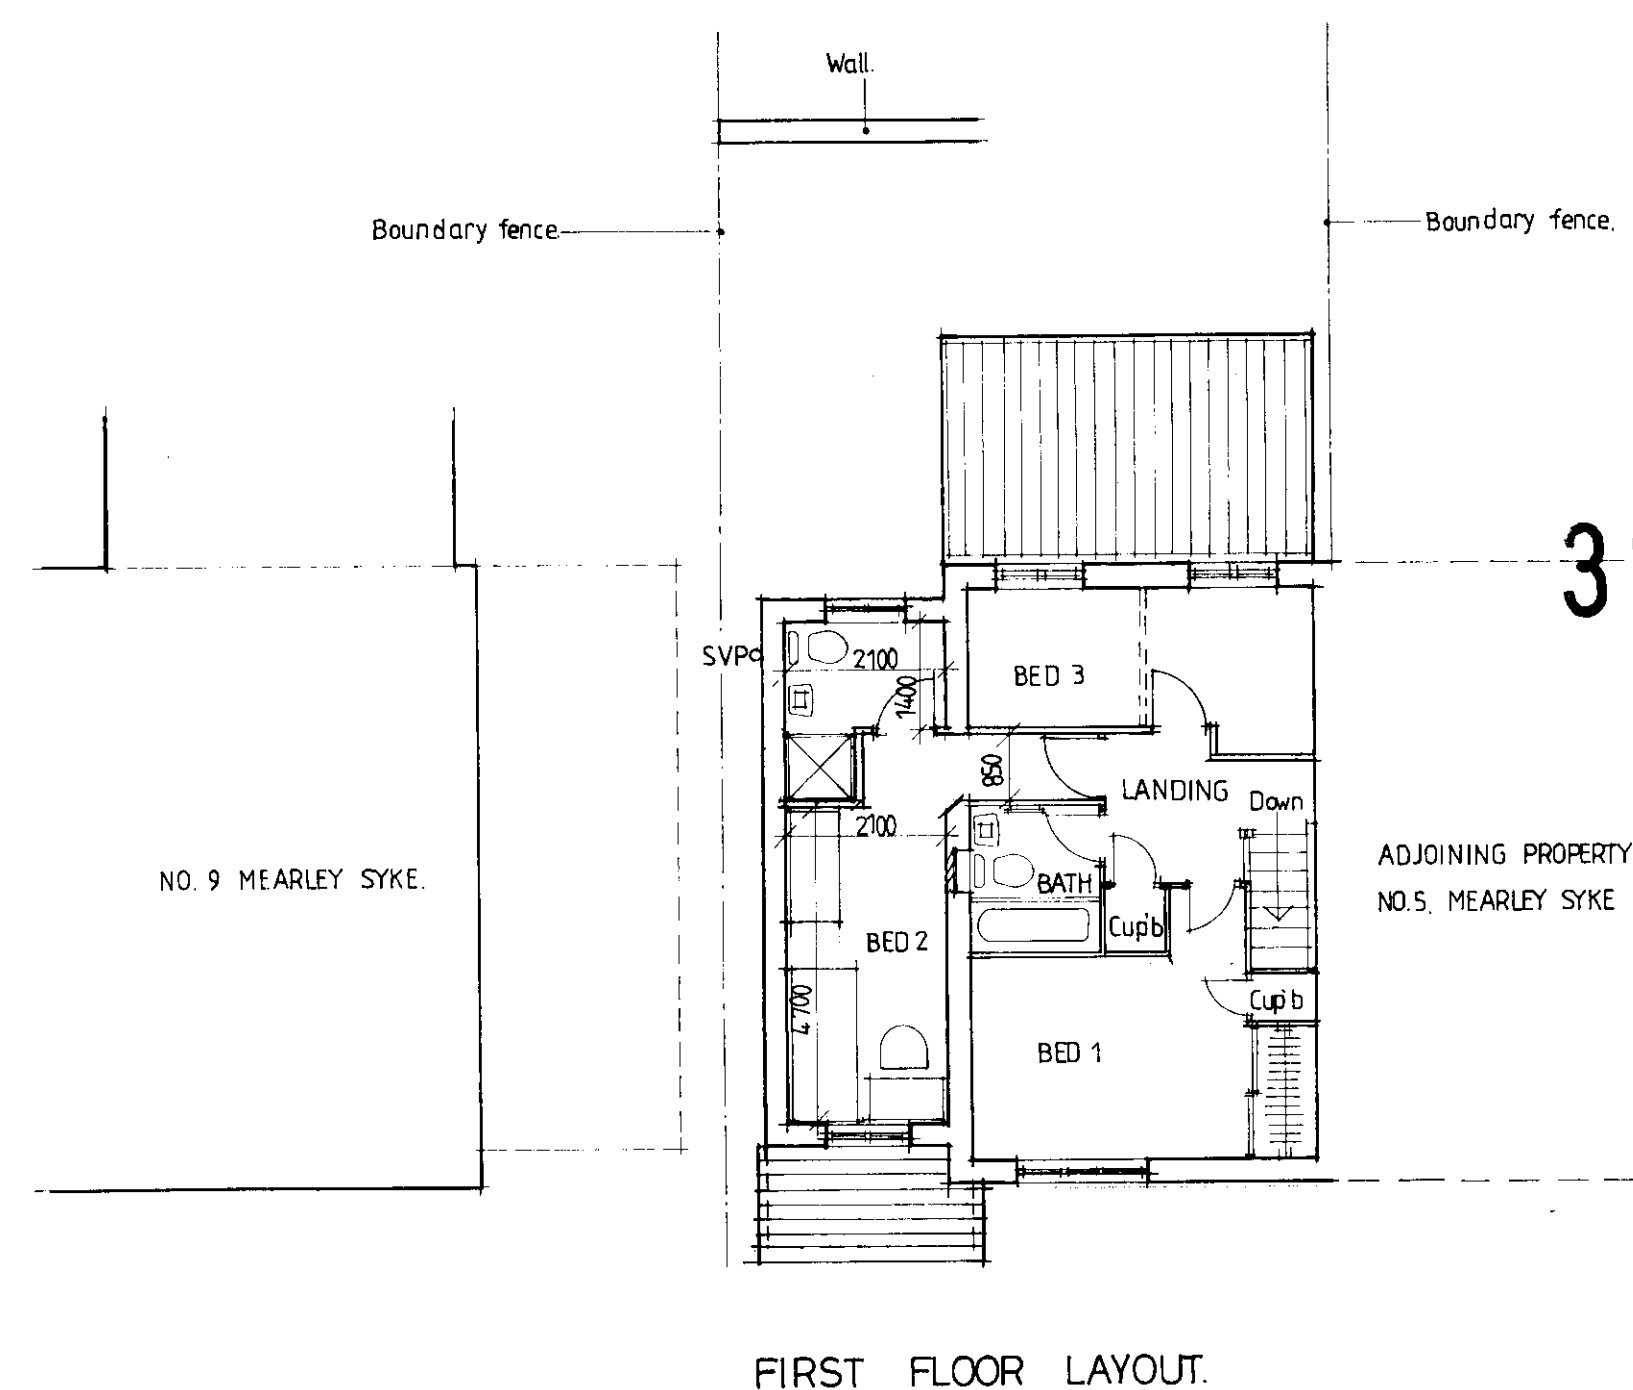
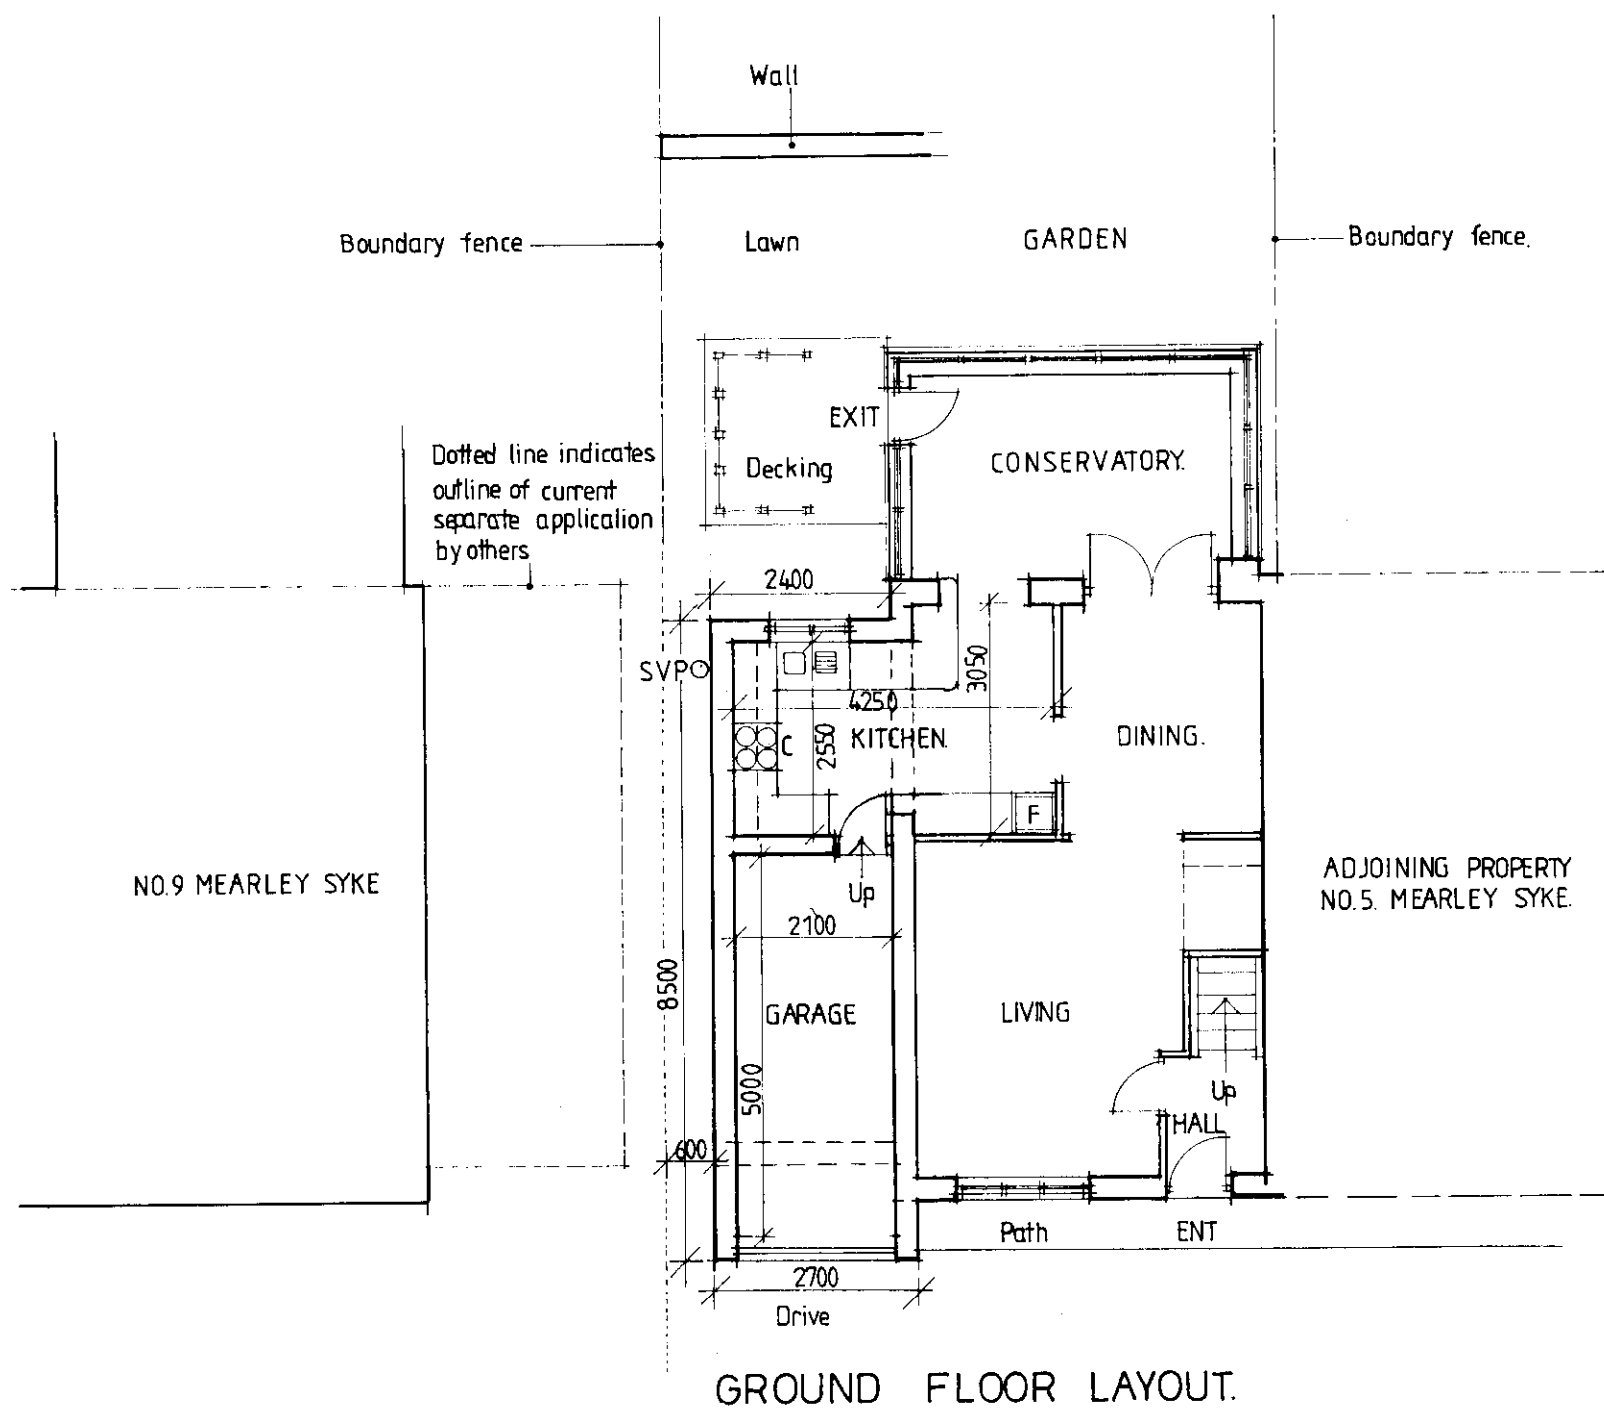
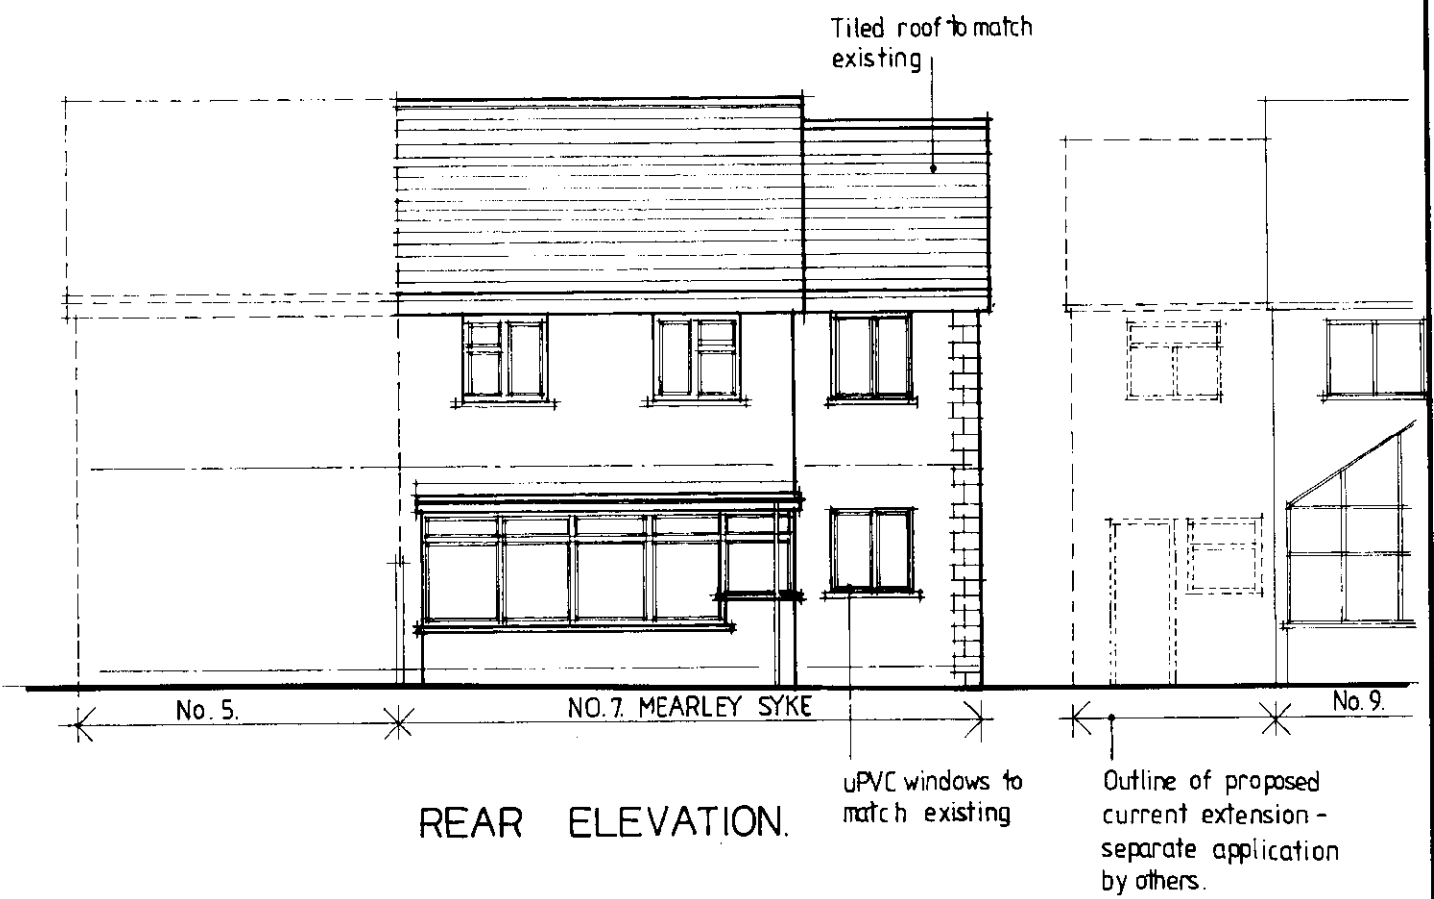
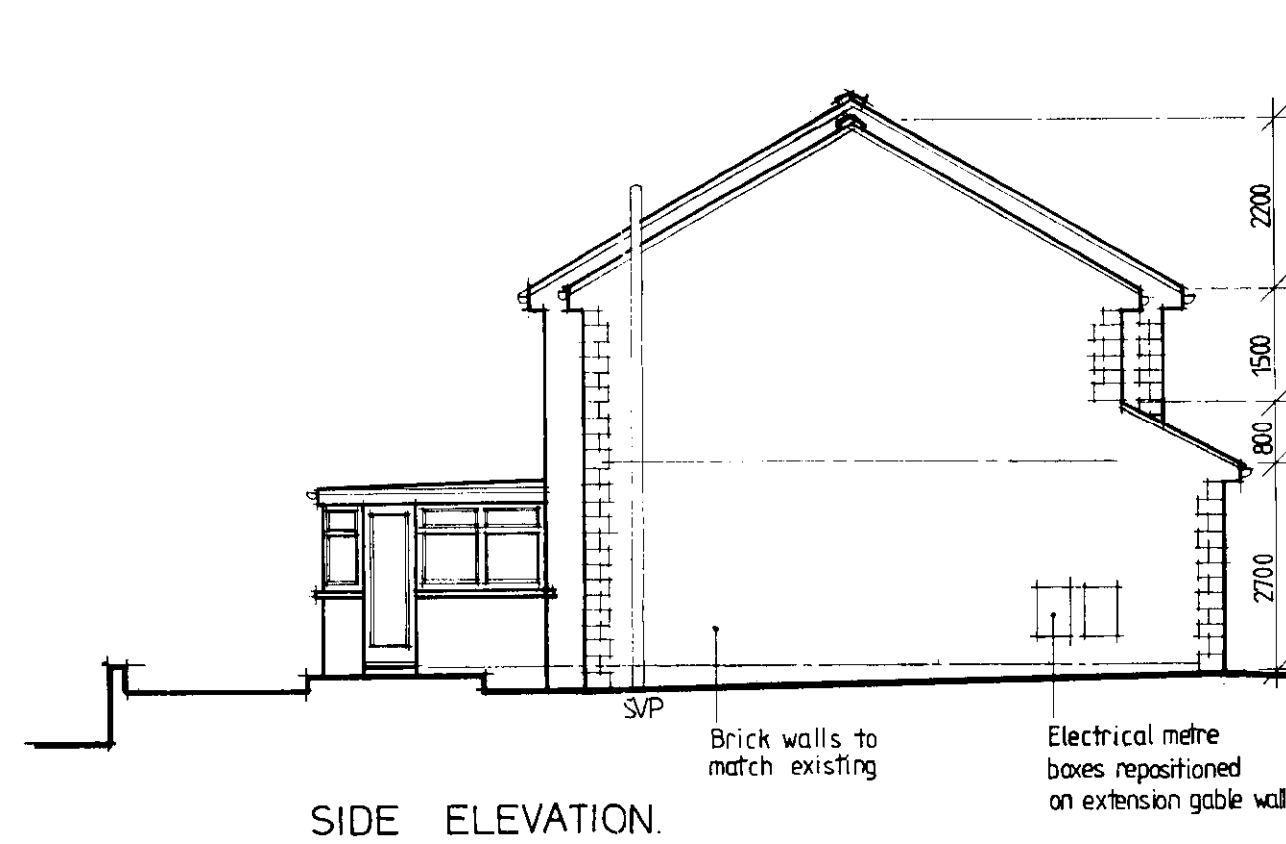


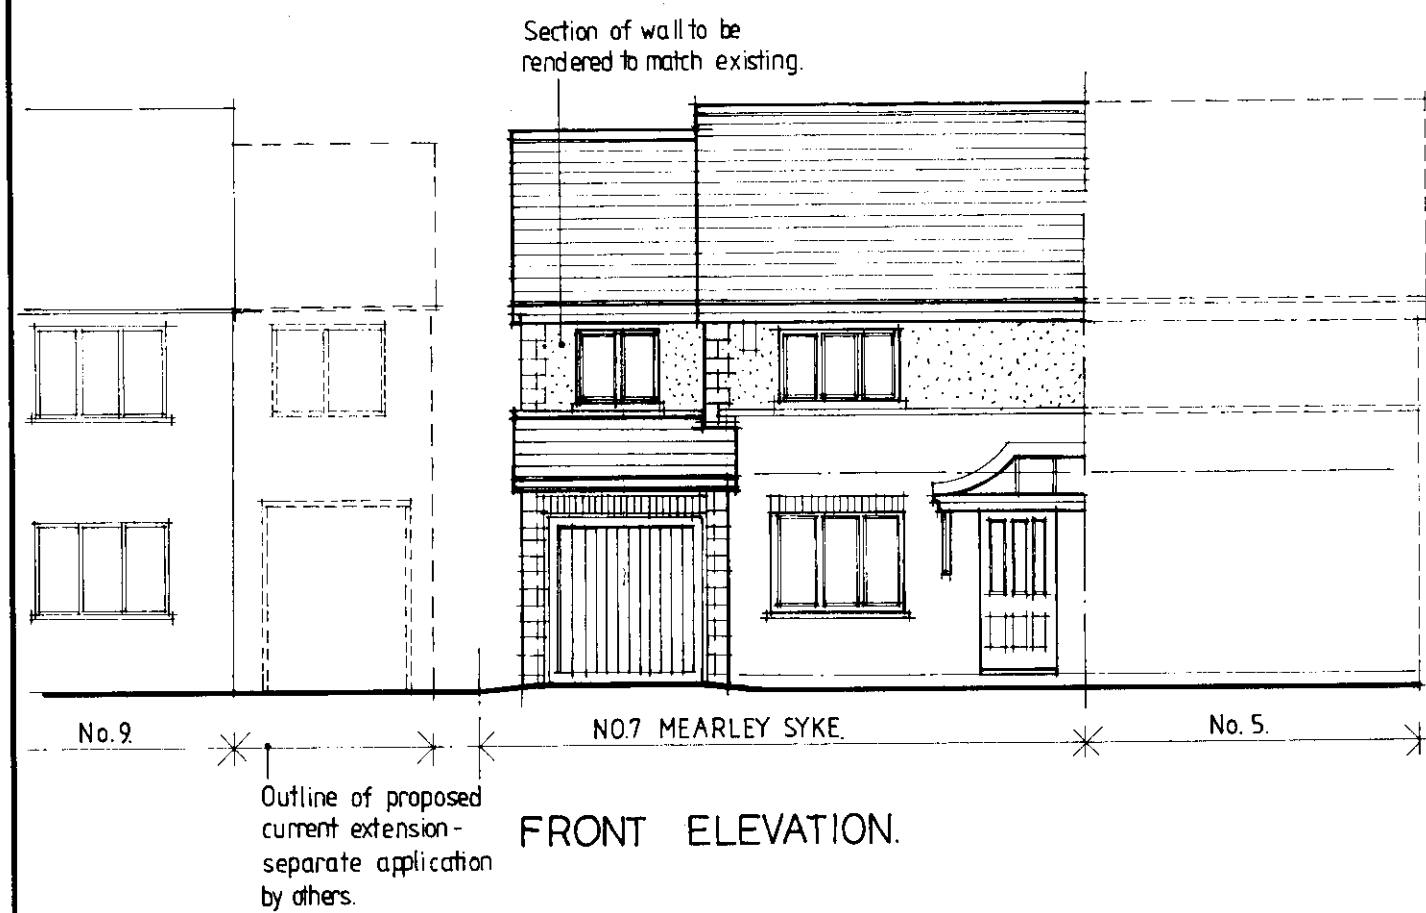

Client
Mr and Mrs R. Driver.

Job Title
Proposed two storey side extension at 7 Mearley Syke Clitheroe.

32 00 708 36 P

Drawing Title
Proposals.

Scale
1:100.

Date
Aug 2007.

Drawn
SGH



Sunderland Peacock & Associates Ltd.
Chartered Architects
Stanley House, Lowergate,
Clitheroe, Lancashire BB7 1AD.
Tel: 01200 423178 Fax: 01200 427328
E-mail: enquiries@spanda.co.uk

3739 - 02