
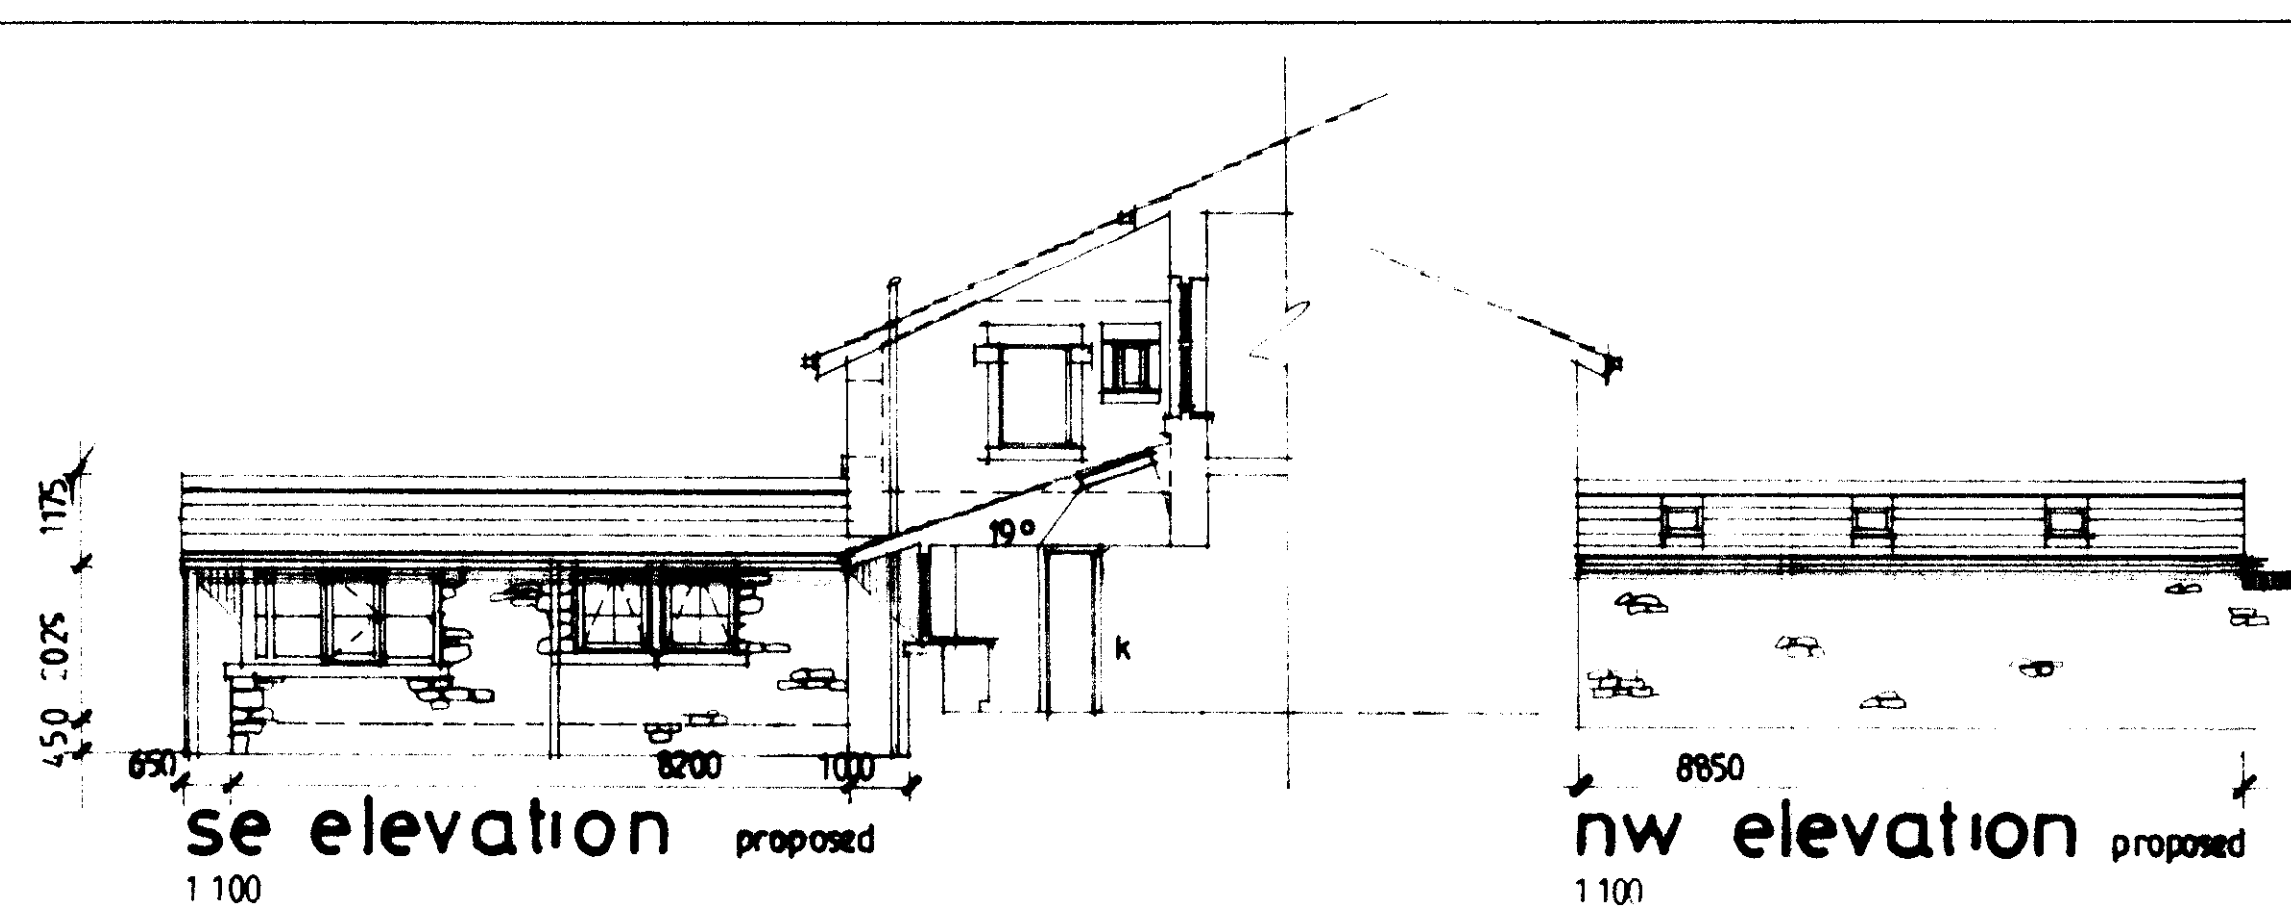


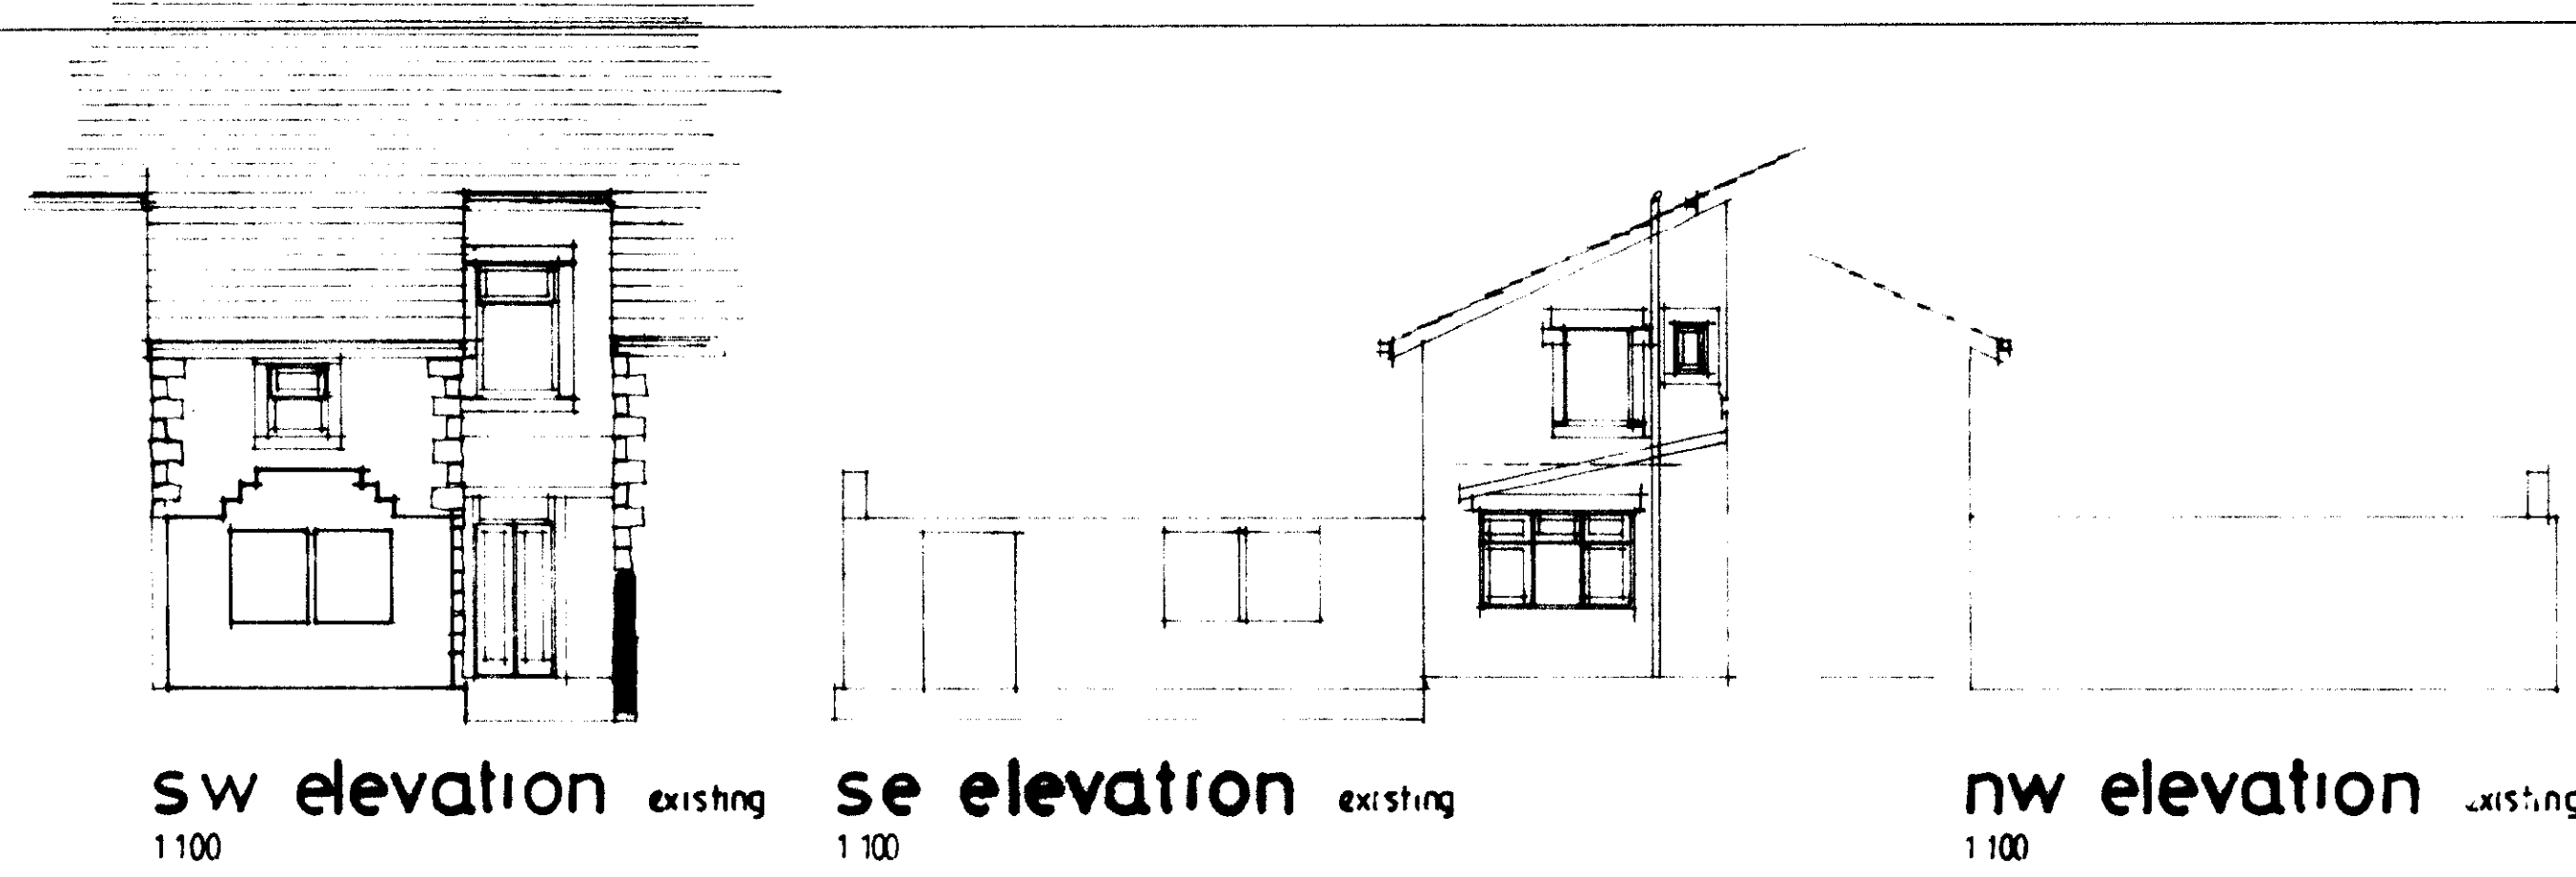

Notes

Copyright in all documents and drawings prepared by the Architect and any work executed from these documents and drawings shall, unless otherwise agreed, remain the property of the Architect.

Do not Scale off this drawing.

All dimensions to be checked on site and any discrepancies to be referred to the Architect before proceeding.

All levels to be checked on site.

All discrepancies between information shown on the drawing and information in the specification to be referred to the Architect prior to proceeding.

All omissions to be referred to the Architect prior to proceeding.




All component sizes and references to be checked prior to ordering of materials.

Positions of existing drainage runs to be confirmed prior to proceeding and drains checked as necessary.



All relevant boundary positions to be checked prior to proceeding.

Planning permission is beyond the Architect's control and no guarantee that it will be granted can be given.

Amendments

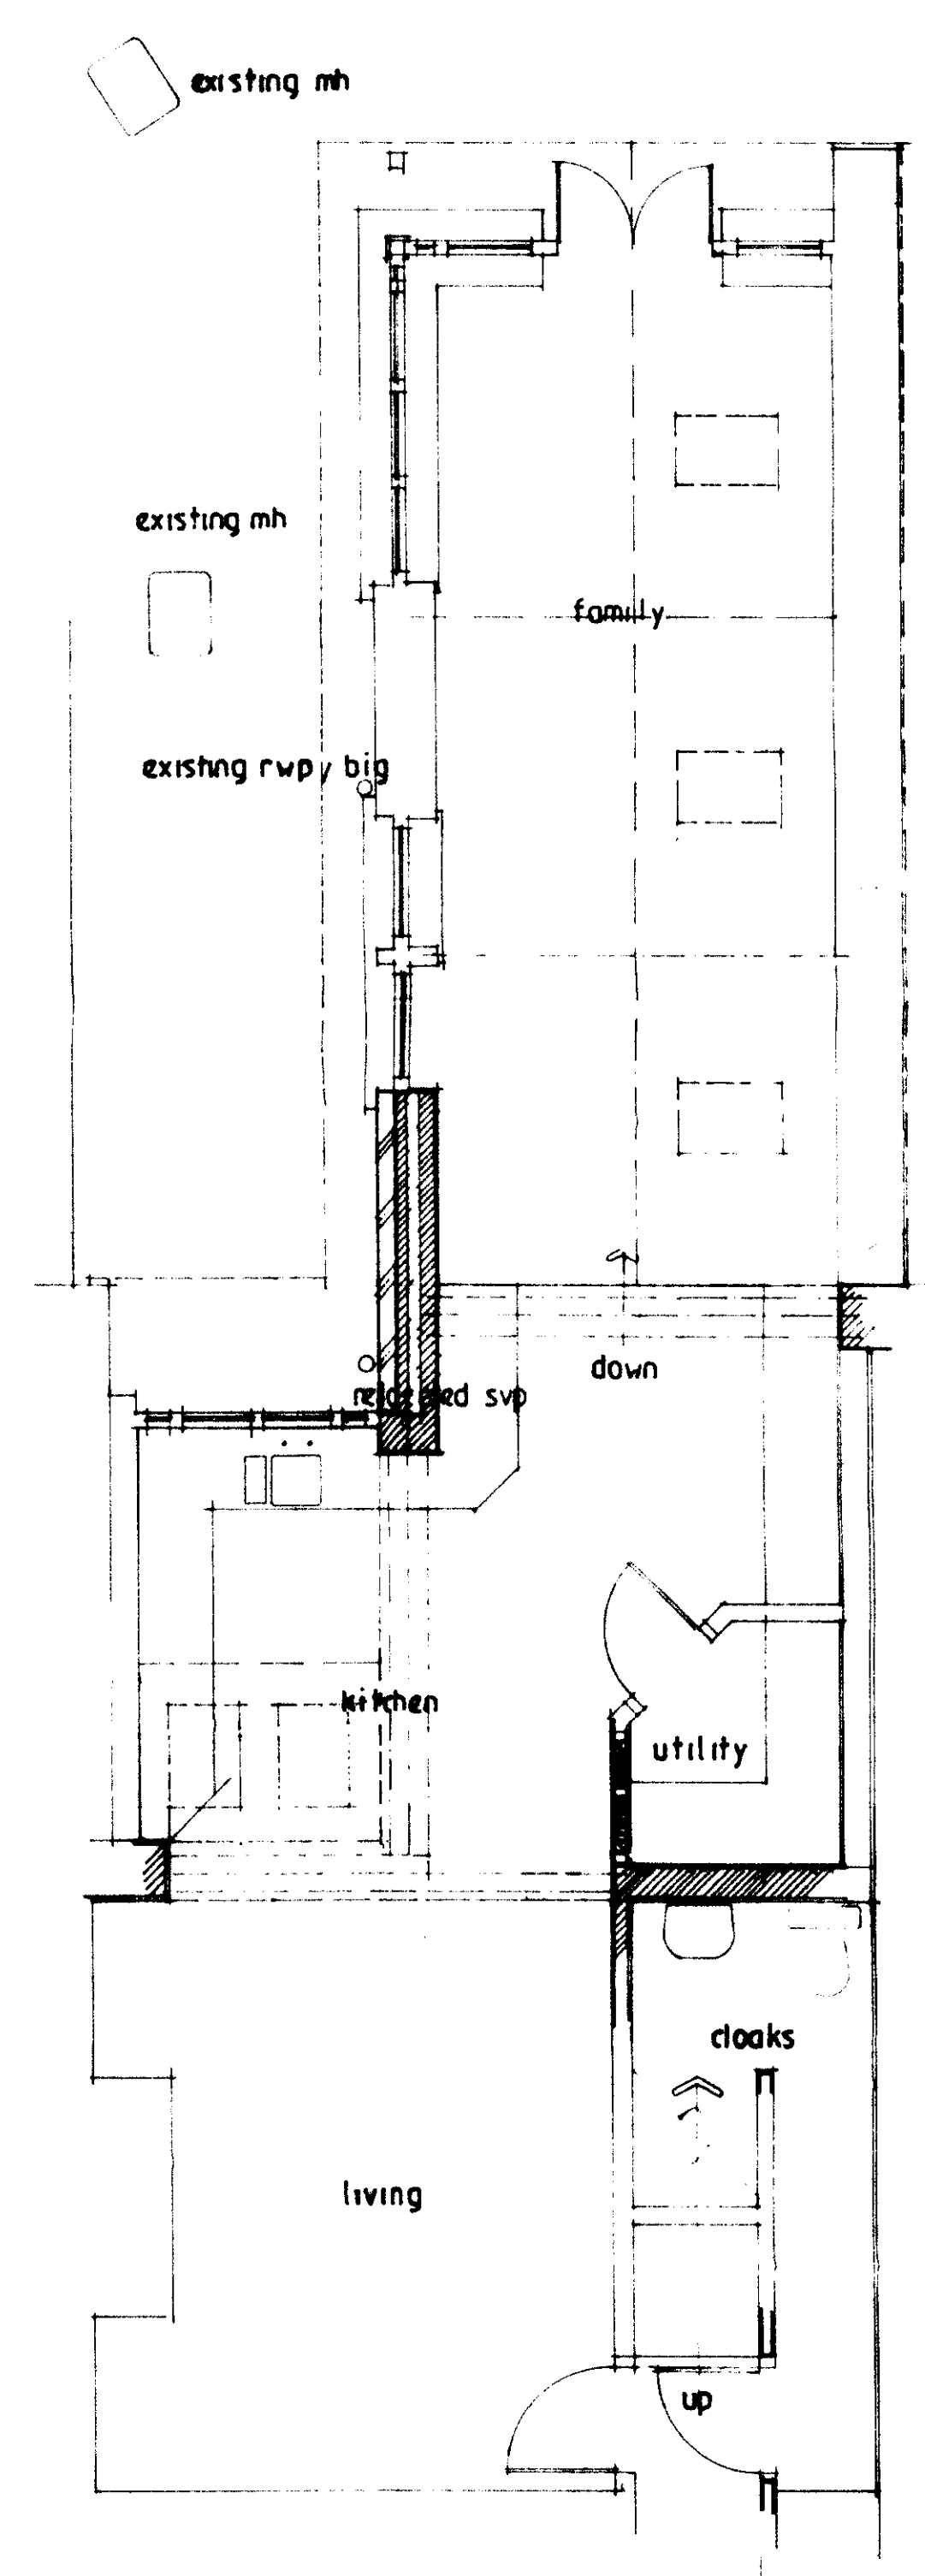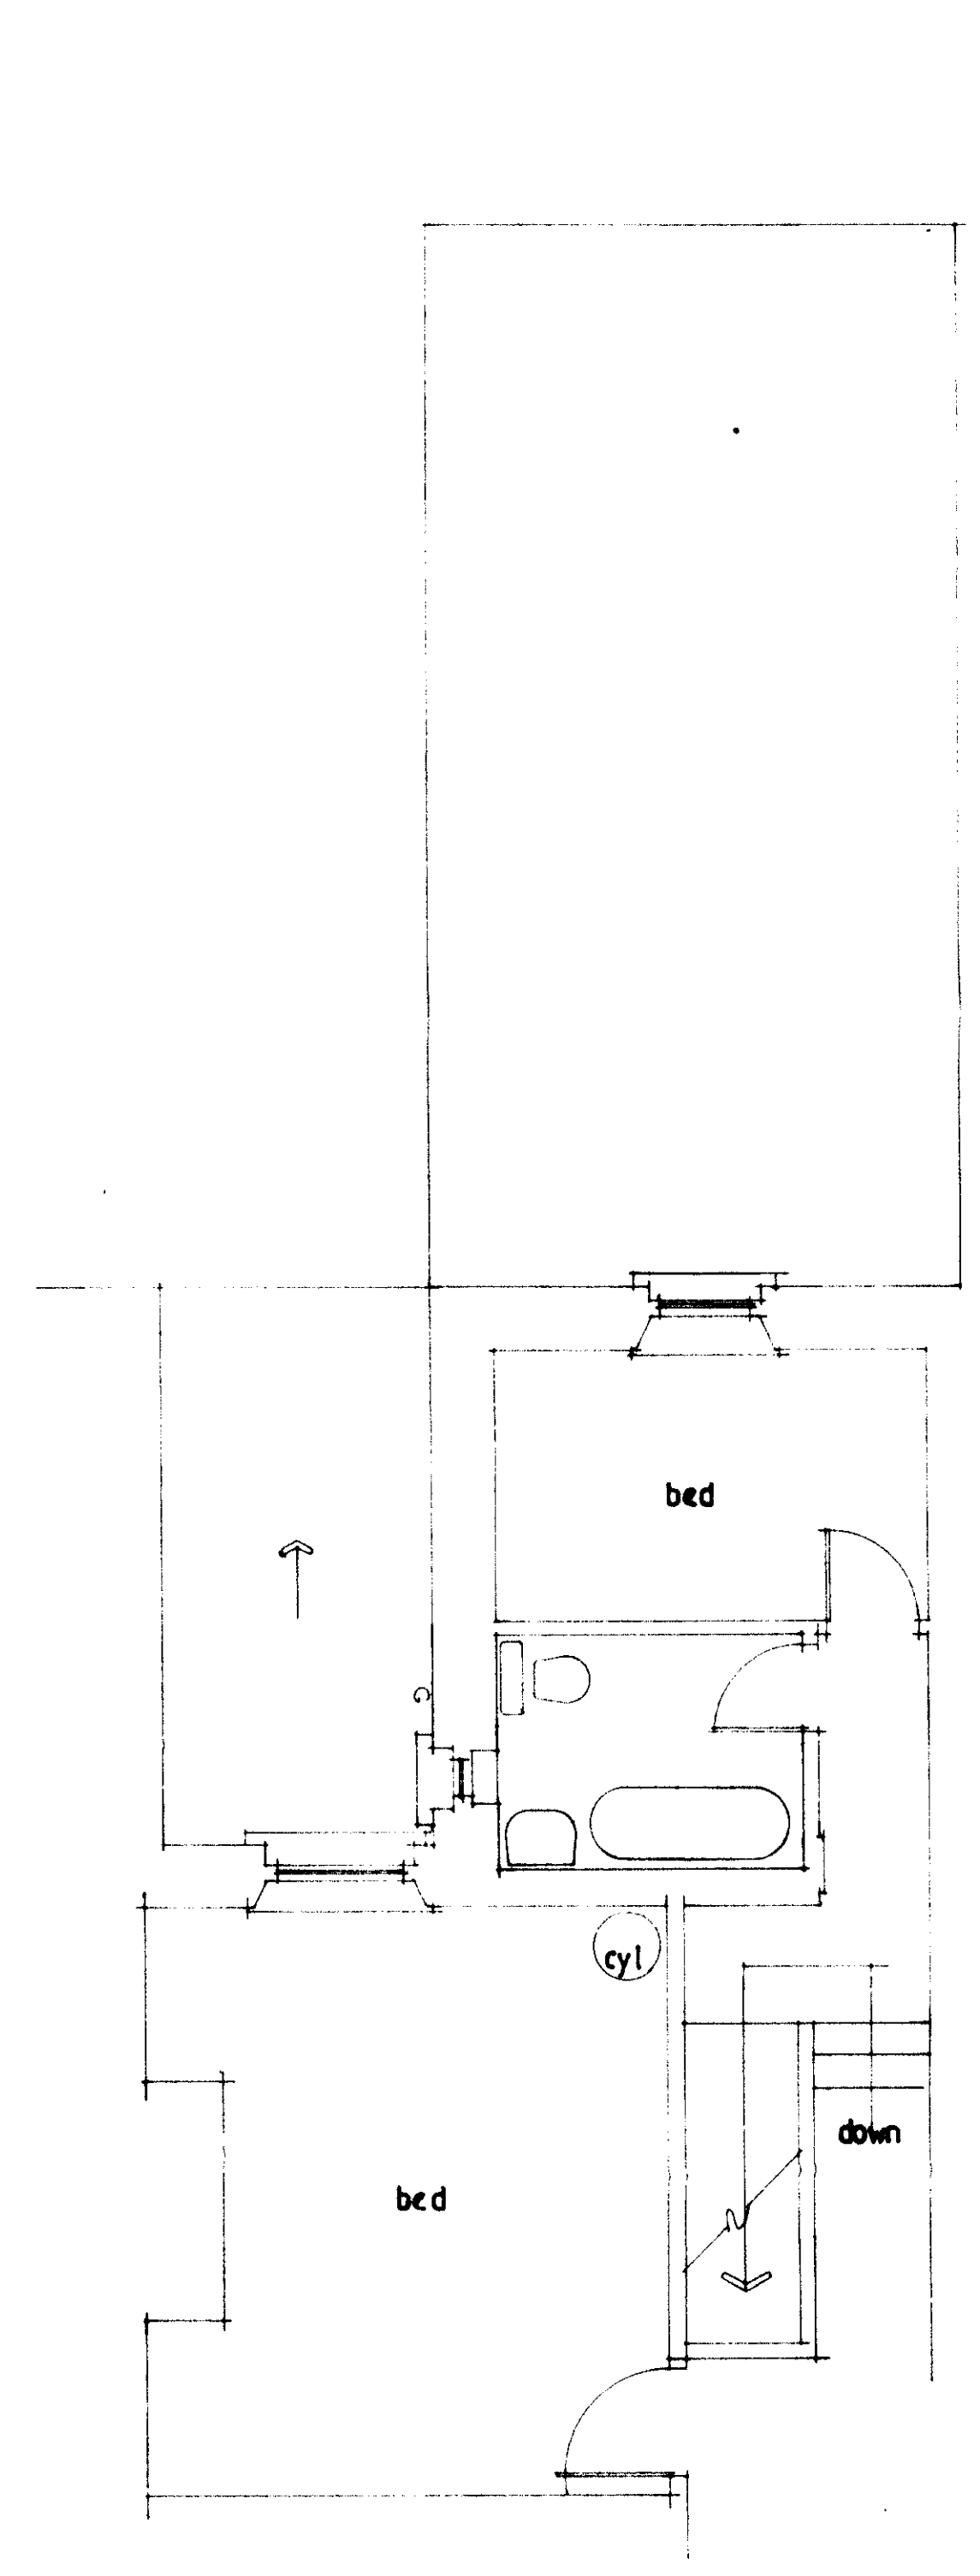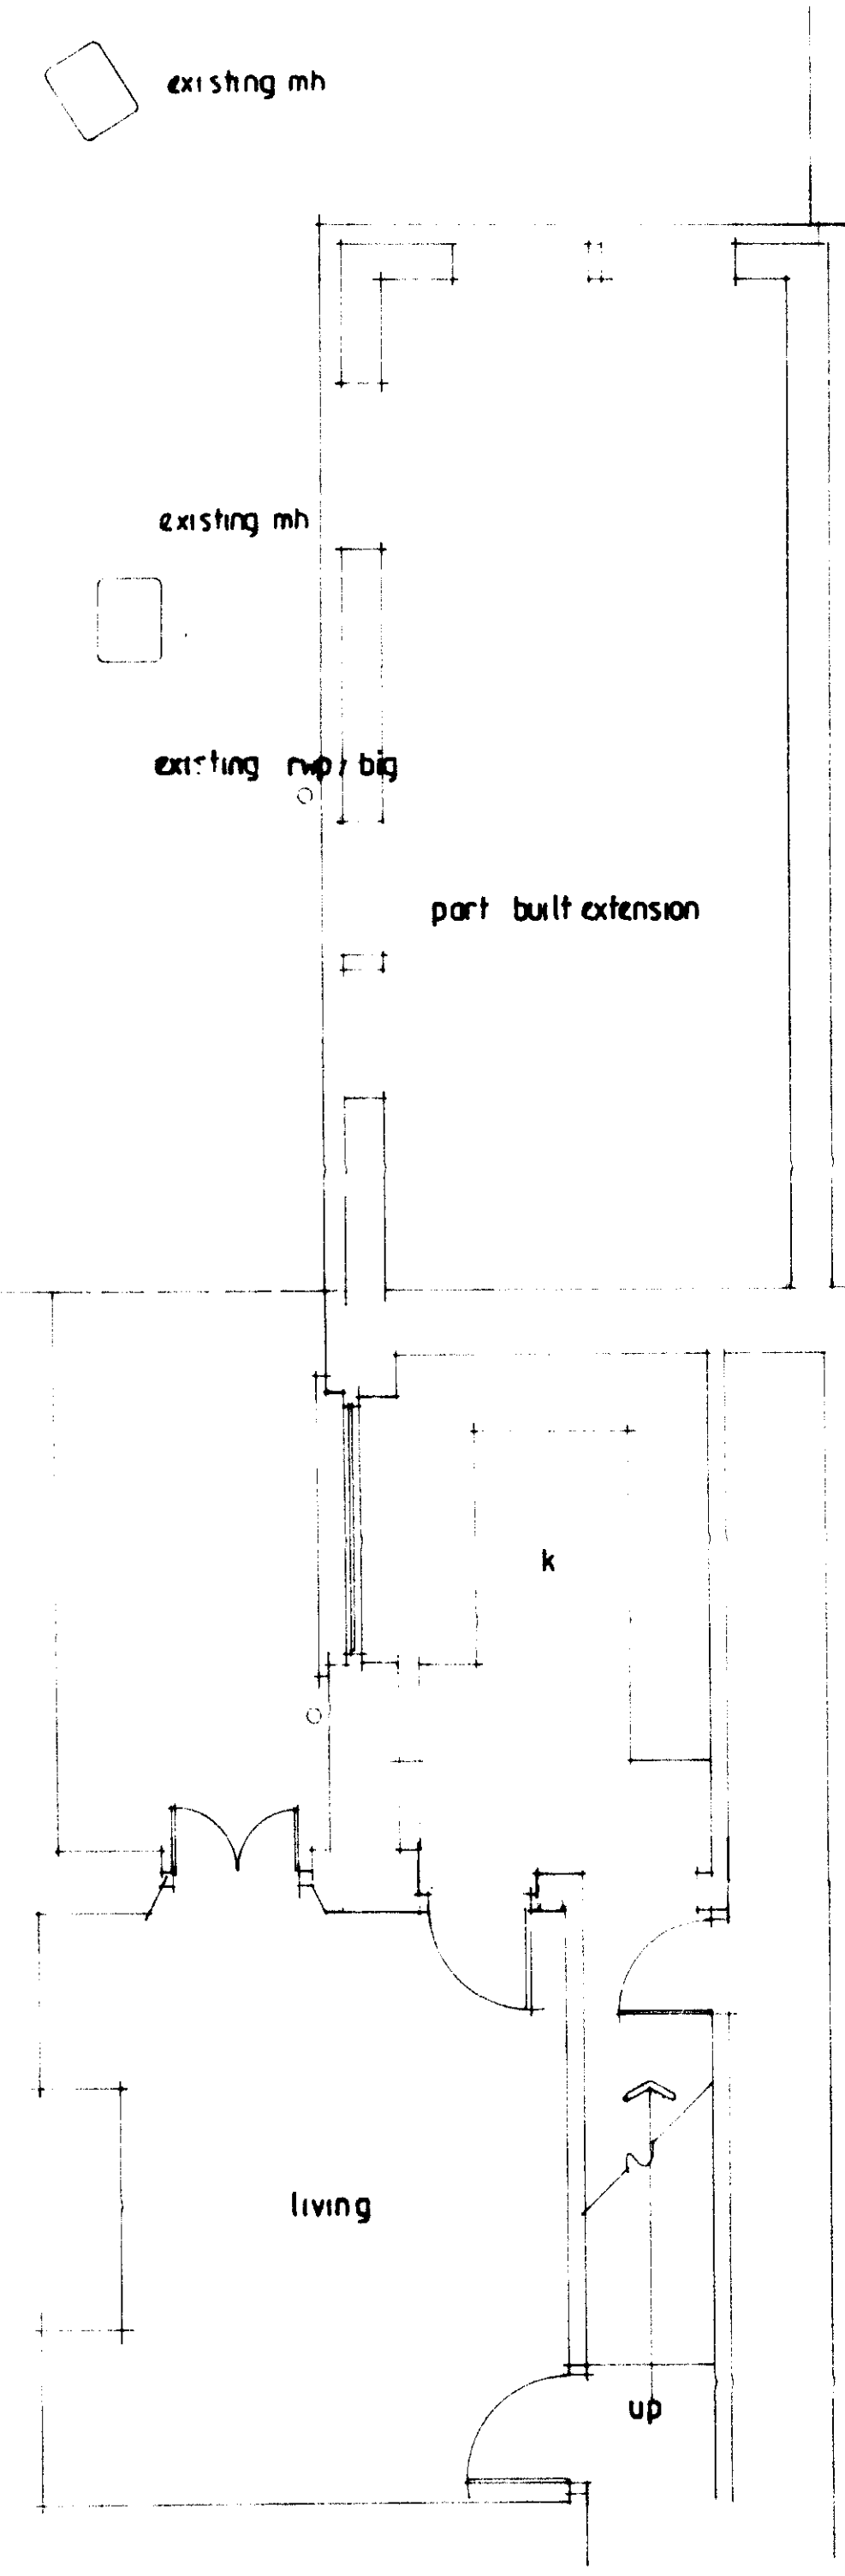

SLATES COURSED RANDOM FACING STONEWORK
 STONESILLS EXTERNAL JOINERY RAINWATER GOODS
 CHERRYWOOD UPVC WINDOW/DOOR FRAMES
 ALL TO MATCH EXISTING
 VELUX GGL102 ROOFLIGHTS WITH EDN
 FLUSH FLASHINGS

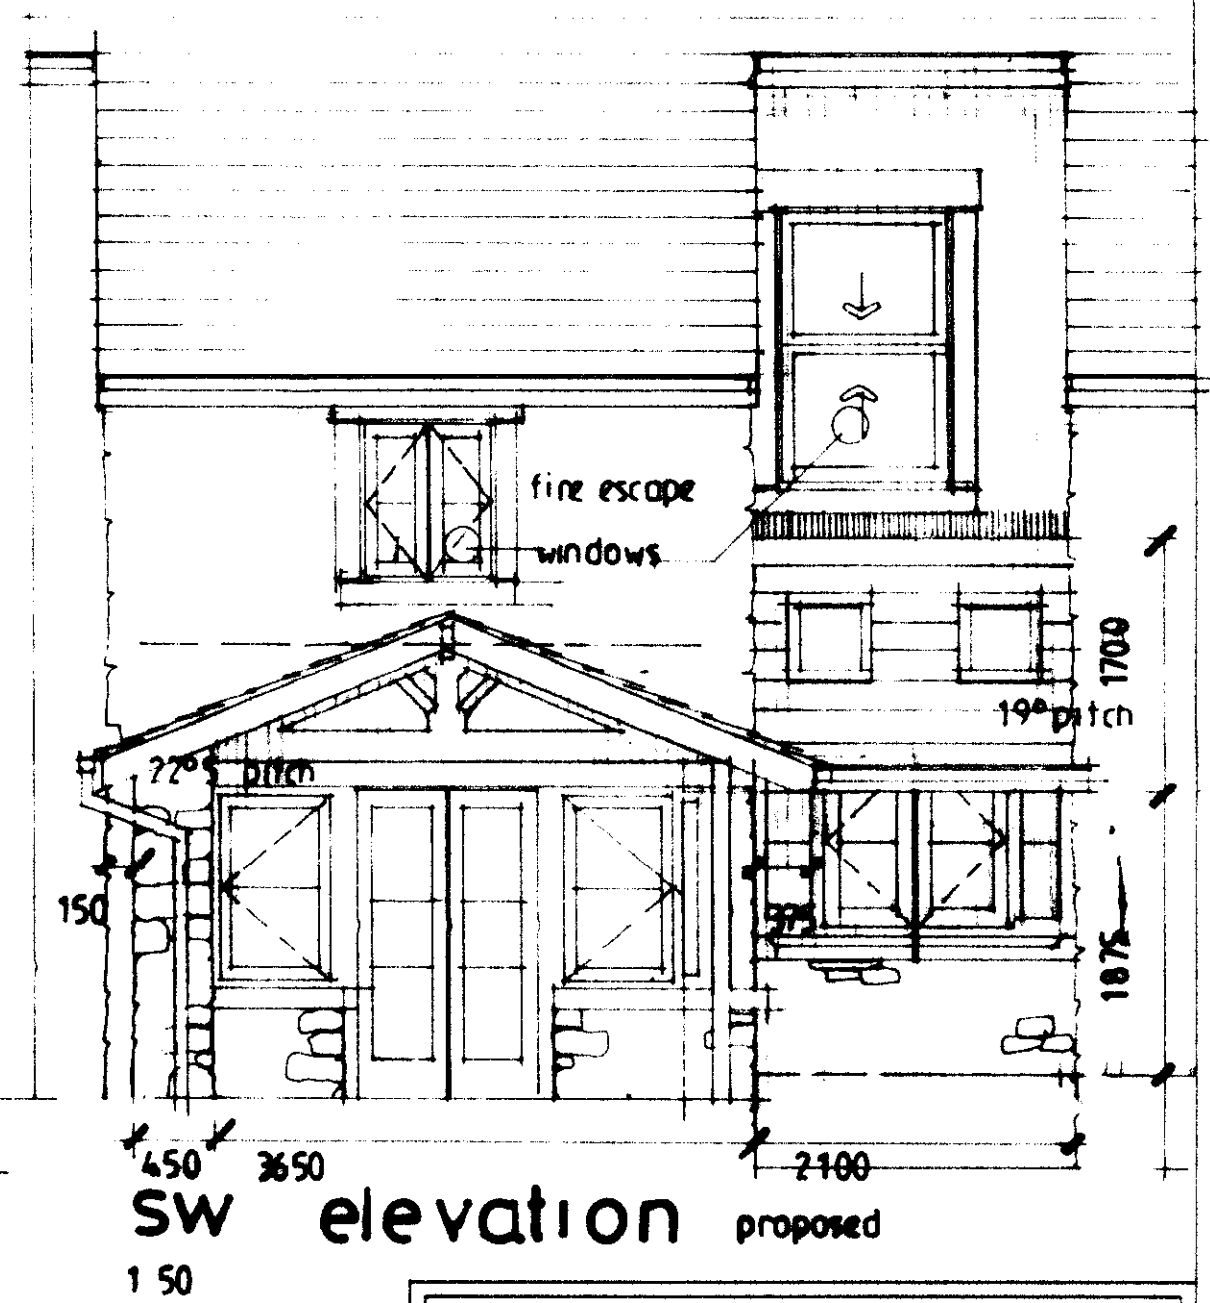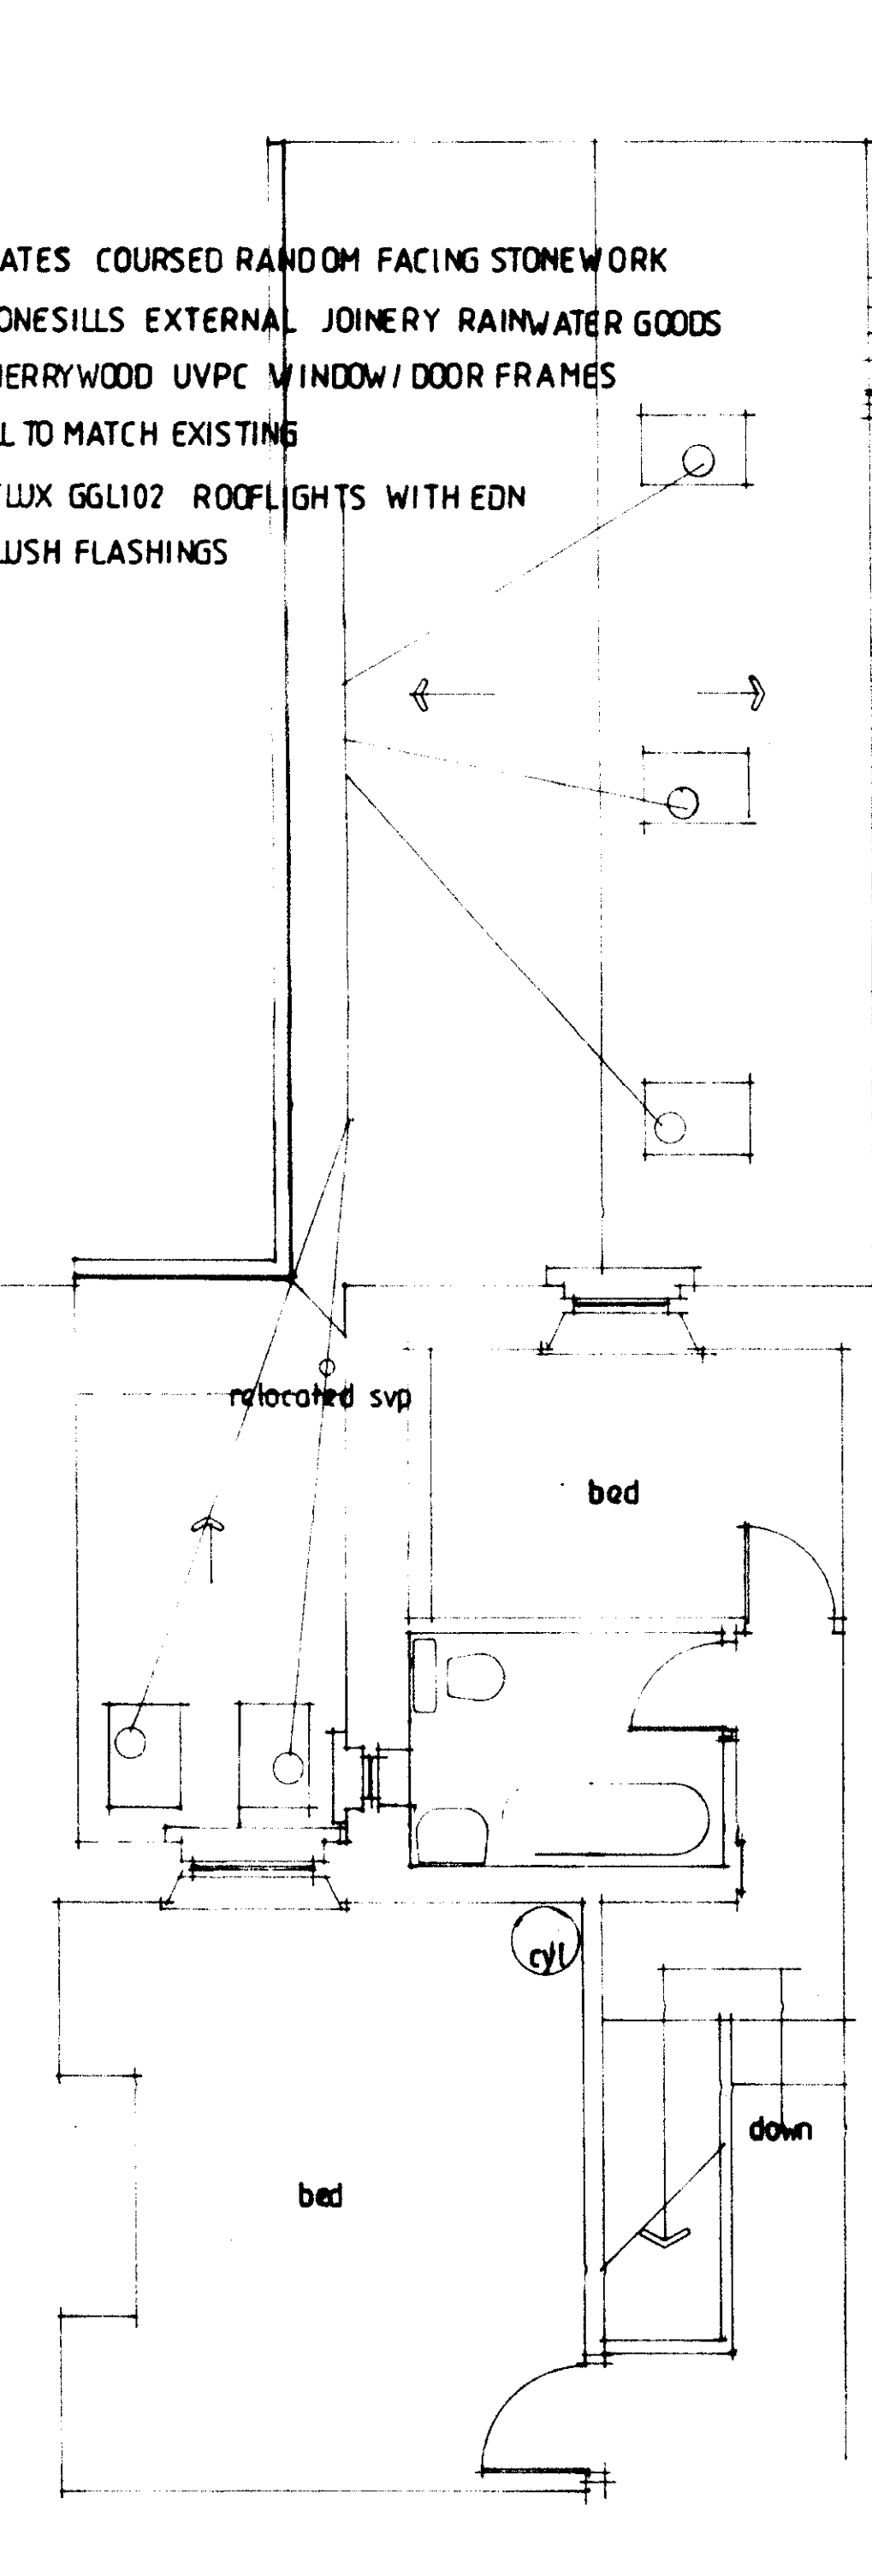

Client	
mr and mrs spinks	
320070837P	
Job Title	
proposed extension	
internal alterations	
2 little lane longridge preston	
Drawing Title	
plans elevations	
as existing/proposed	
Michael Jackson CHARTERED ARCHITECTS Holly Cottage 223 Preston Road Ormskirk Preston Lancs PR2 5JR Tel: 01772 701777	

part ground floor existing

part first floor existing

part ground floor proposed

part first floor proposed

Scale	Date	Drawn
1:50	july 07	mjm

Dwg. No.	Rev.
1672/1	A