




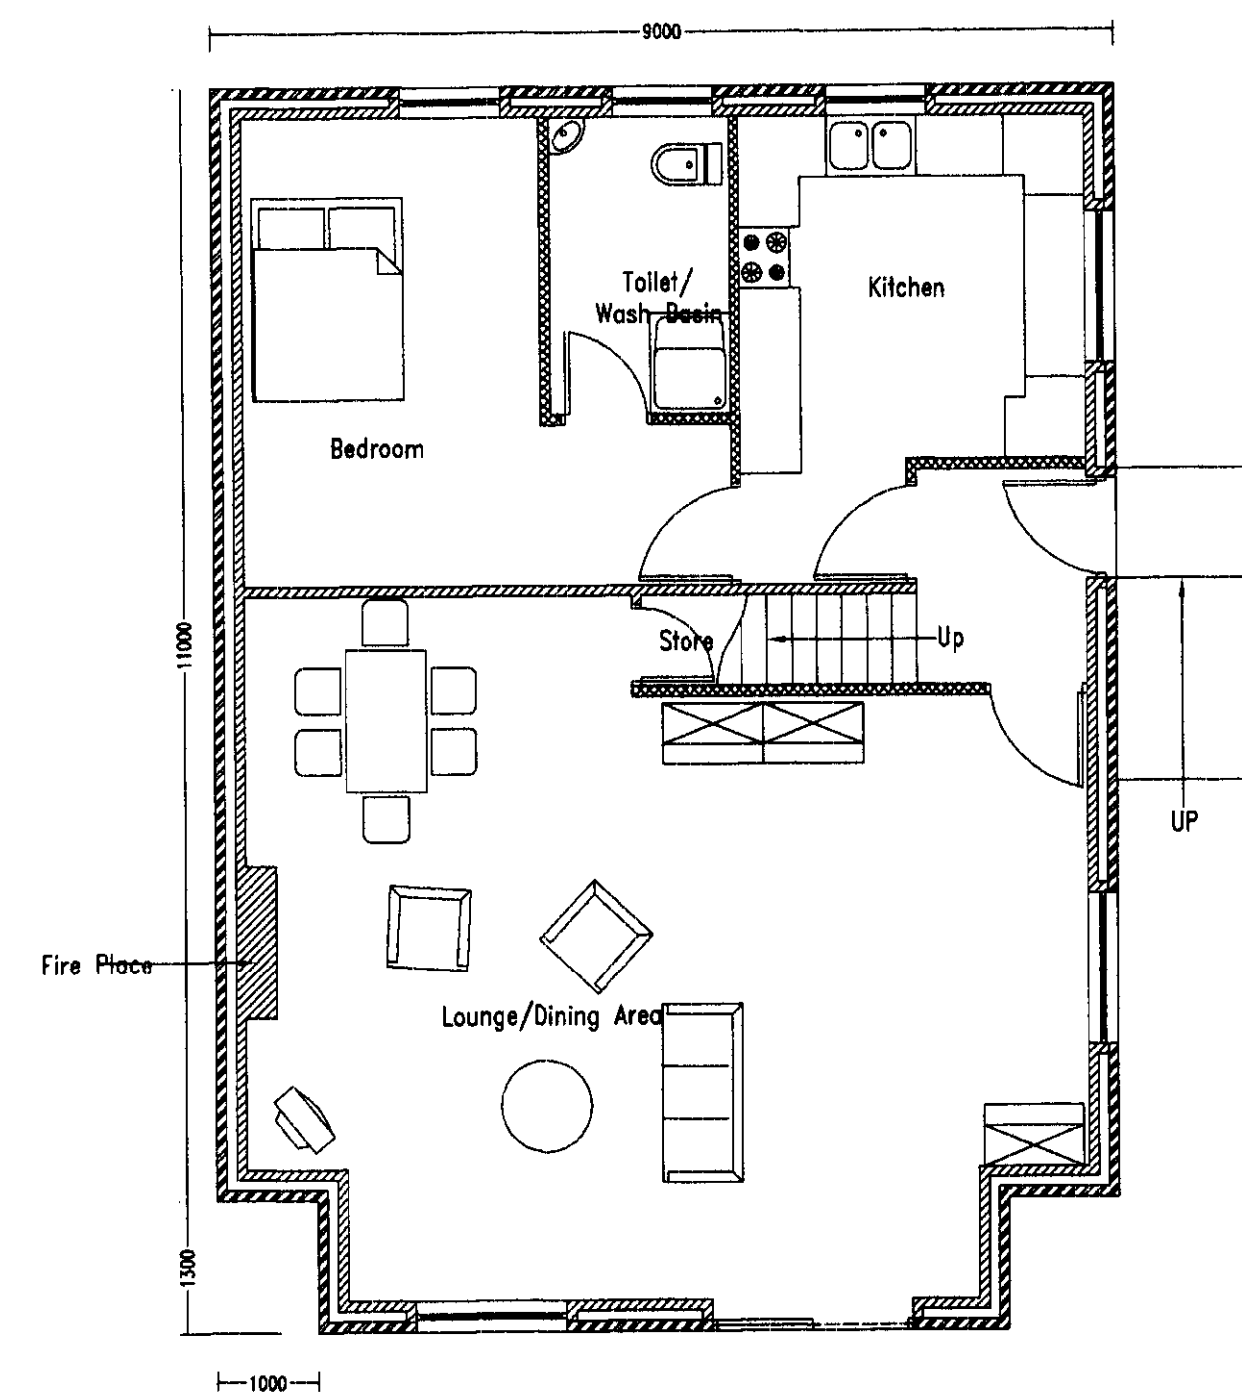


Ground Floor Plan
(1:75)

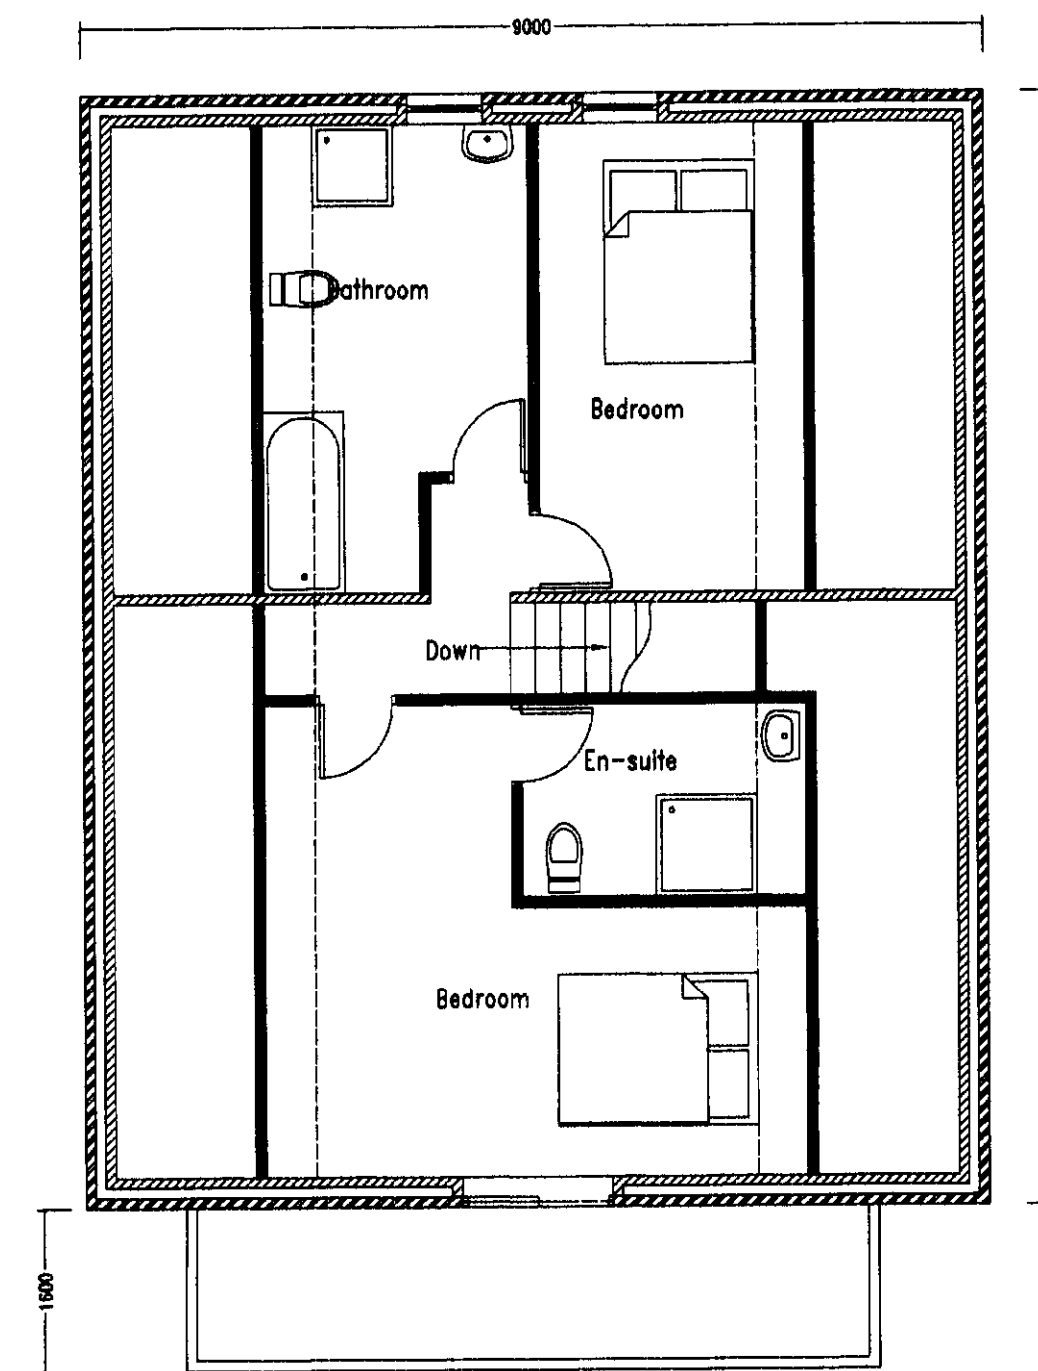

First Floor Plan
(1:75)

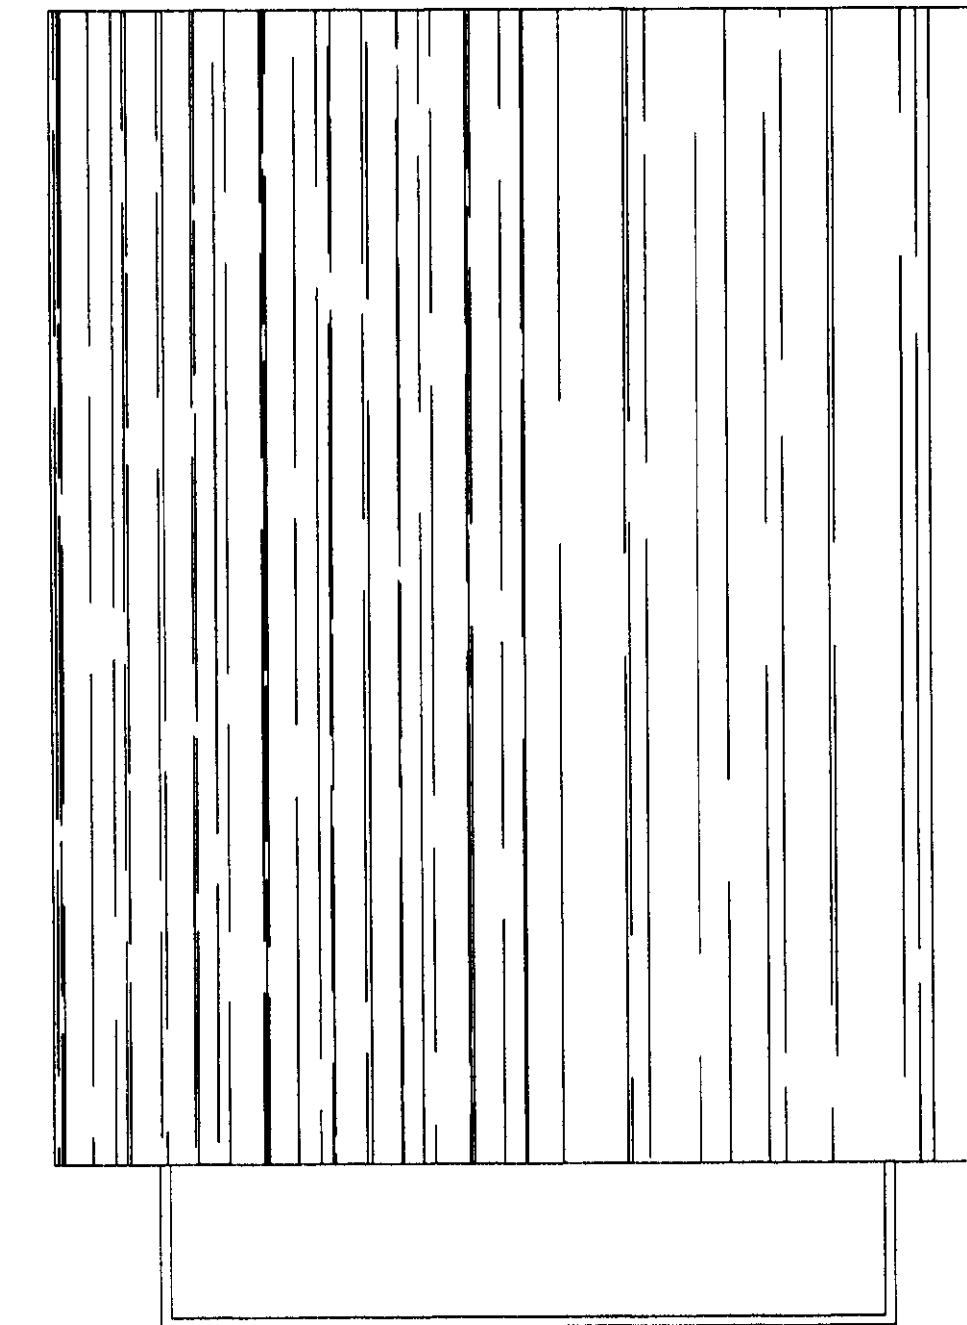

Roof Plan
(1:75)

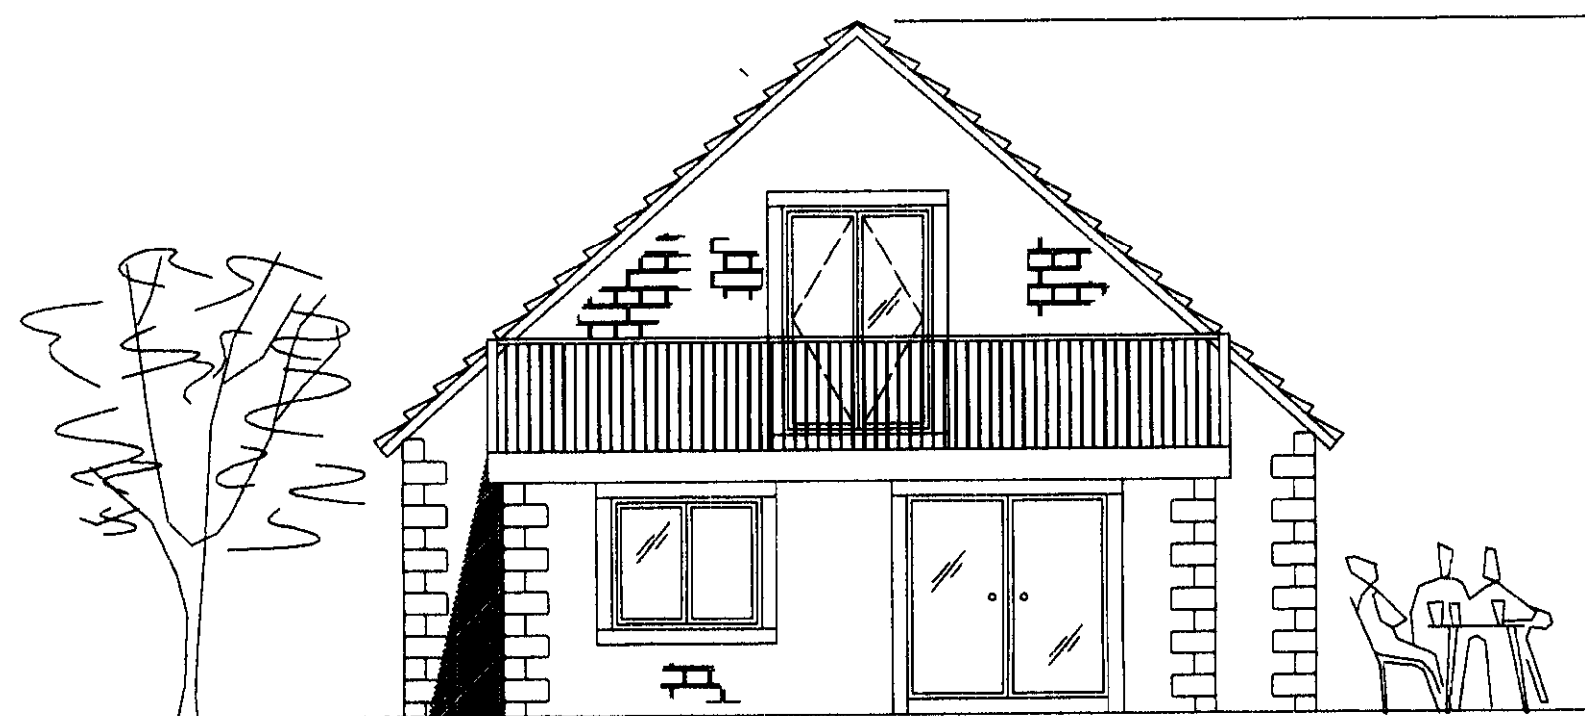


Front Elevation
(1:75)



Rear Elevation
(1:75)



Side Elevation
(1:75)

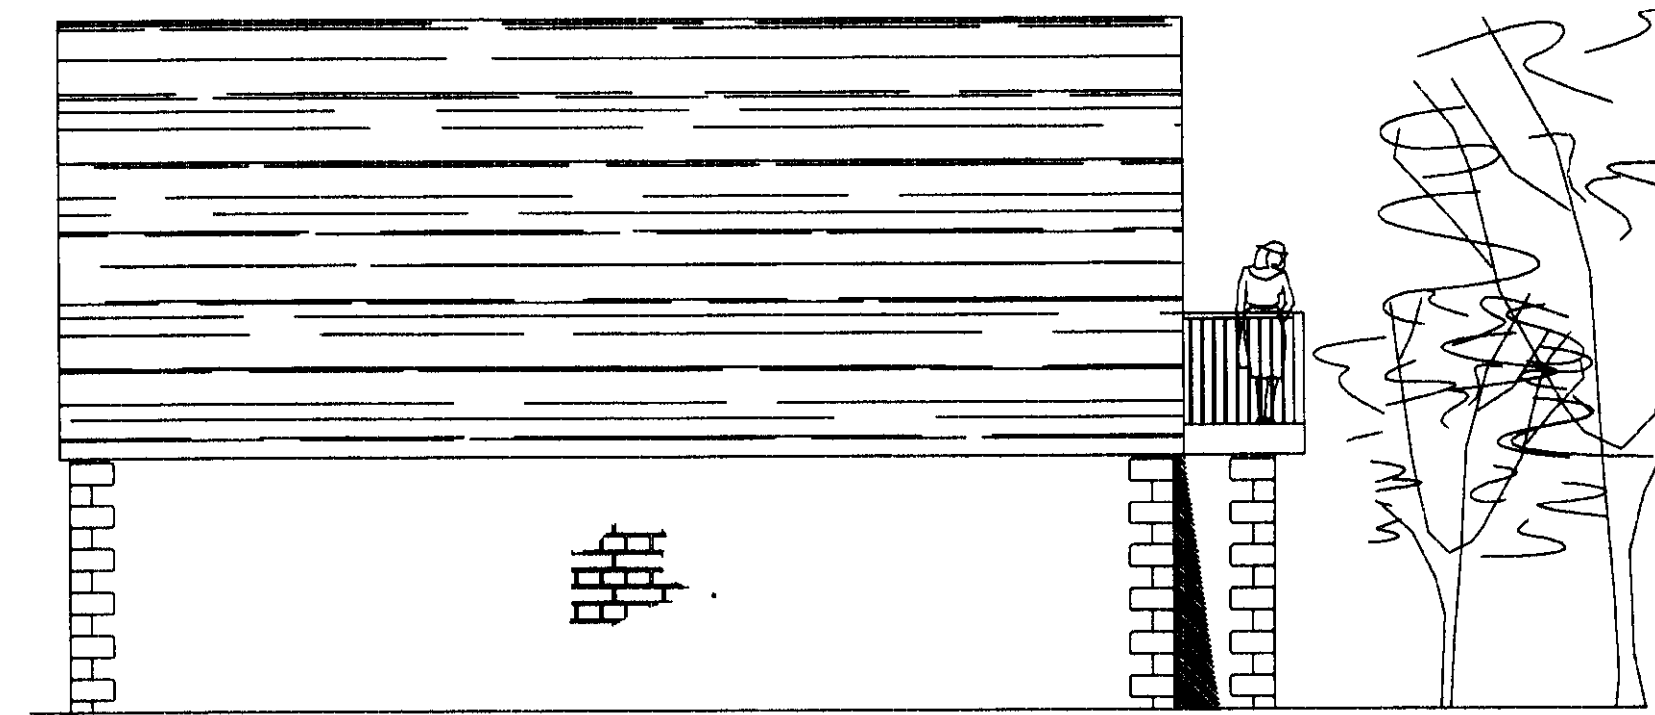

Side Elevation
(1:75)

Do not scale off drawing: work to figured dimensions only.
All dimensions and levels to be checked on site before works commence.
This drawing is to be read in conjunction with all relevant Architect's, Consultant's Specialist's and Sub-contractors drawings and specifications.
Report all discrepancies to Architect/Supervising Officer before work commences.

© COPYRIGHT 2001

Notes

1. All masonry to be coursed stone.
2. Roof material to be blue slate.
3. Window frames to be hardwood.

320070839P

D	DATE UPDATED	27/07/07
C	BALCONY ADDED	19/09/05
B	PITCH OF ROOF ALTERED TO REDUCE	07/06/04
	HEIGHT OF BUILDING	
A	INTERNAL & EXTERNAL ALTERATIONS	02/04/04
Rev	Remarks	Date

Client

Paceform Ltd

D. J. LINGARD & ASSOCIATES LTD
CONSULTING CIVIL AND STRUCTURAL ENGINEERS
26 ST. JAMES STREET,
ACCRINGTON, LANCASHIRE,
BB5 1NT.
TEL: (01254) 399711
(01254) 399044 FAX: (01254) 233804

Project
**Tourism Development
Greenbank Quarry,
Longridge**

Drawing
**Proposed Chalet
- Plans & Elevations-**

By	JFD	Date	JULY'07	3688-04	D
Check	DJL	Scale	1:75	Drwg. No.	Rev.