


THESE DRAWINGS ARE INTENDED FOR LOCAL AUTHORITY PLANNING / BUILDING REGULATION APPROVAL ONLY.
DO NOT SCALE FROM THESE DRAWINGS.
ALL SIZES / DIMS TO BE CHECKED ON SITE BY THE CONTRACTOR.
ALL DRAINAGE RUNS / CONNECTIONS TO BE CHECKED ON SITE BY THE CONTRACTOR PRIOR TO START ON SITE.




PROPOSED FRONT ELEVATION 1:50

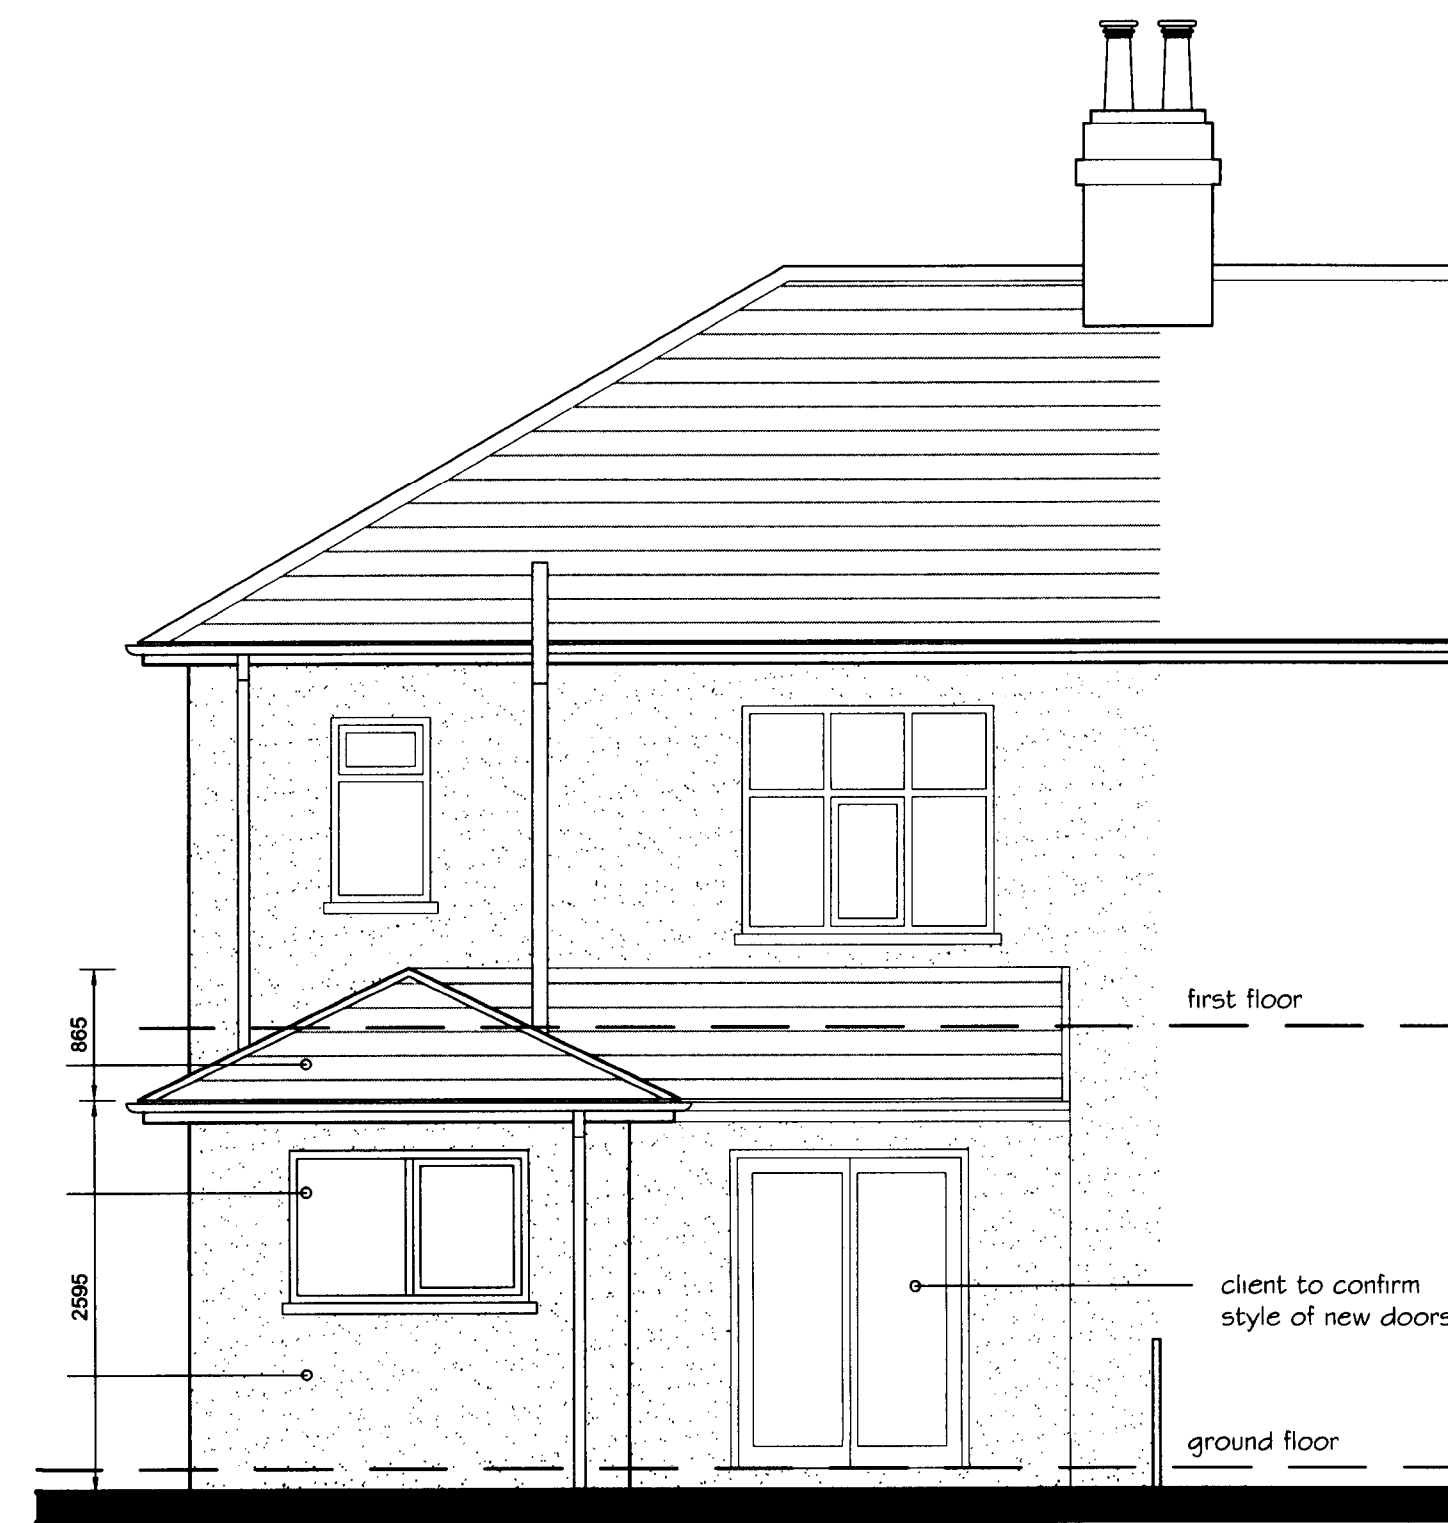


PROPOSED REAR ELEVATION 1:50



PROPOSED SIDE ELEVATION 1:50

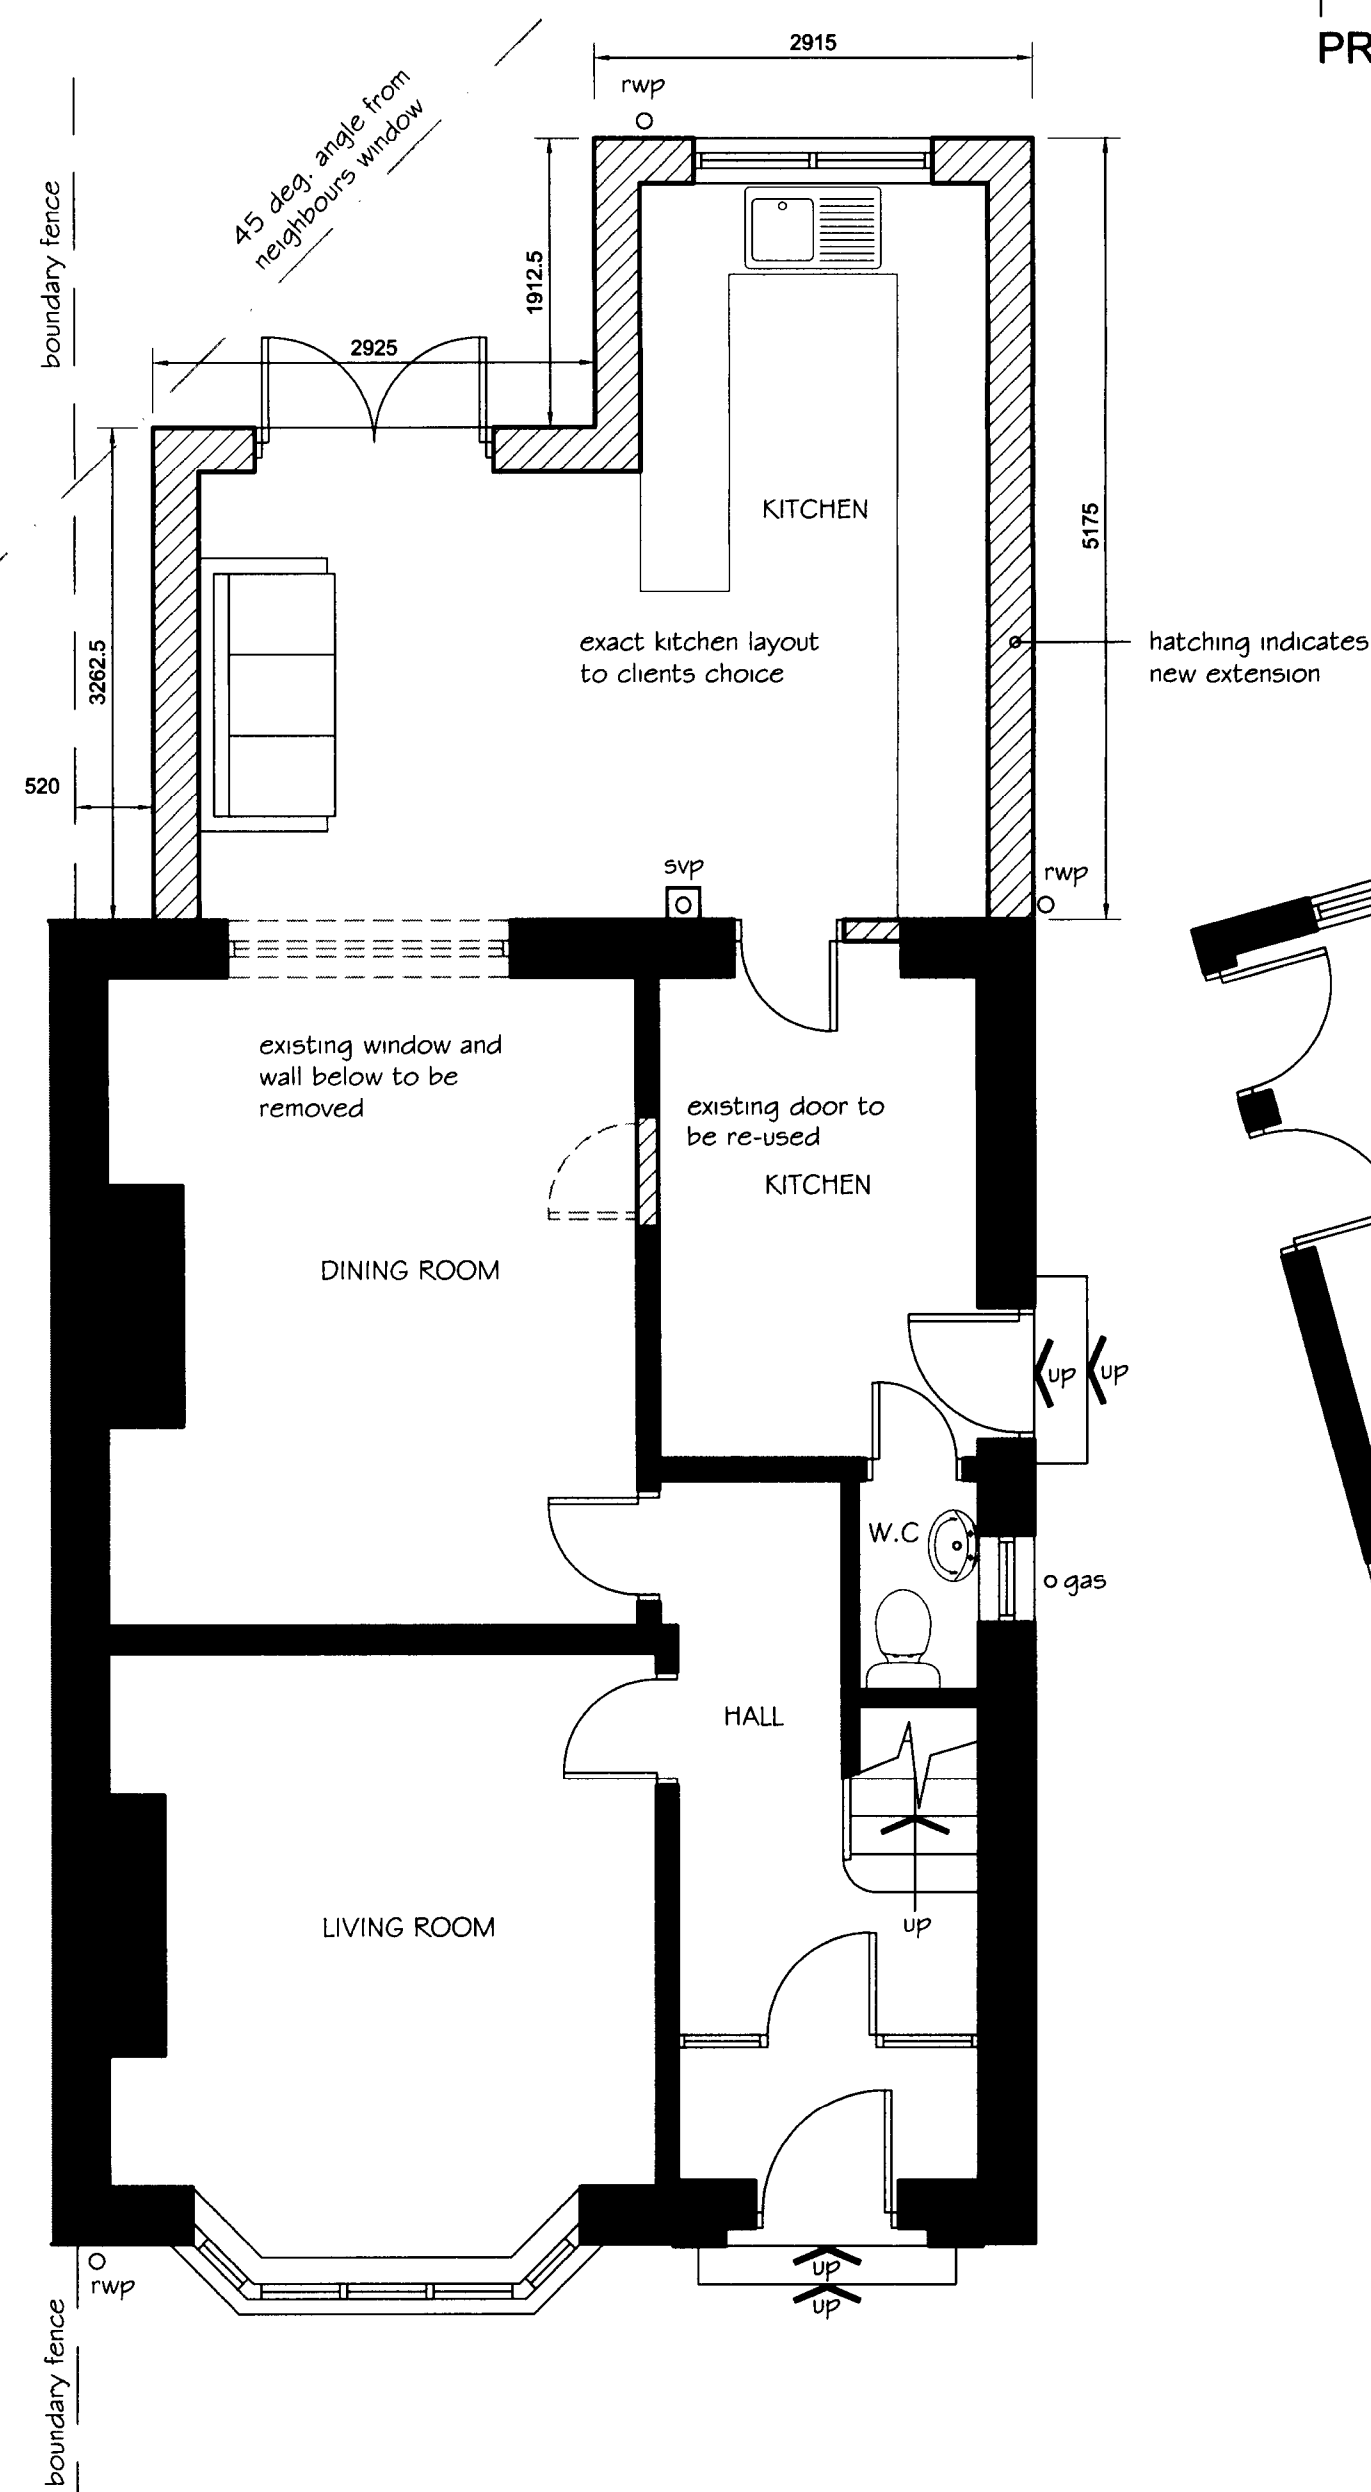

PROPOSED GROUND FLOOR PLAN 1:50

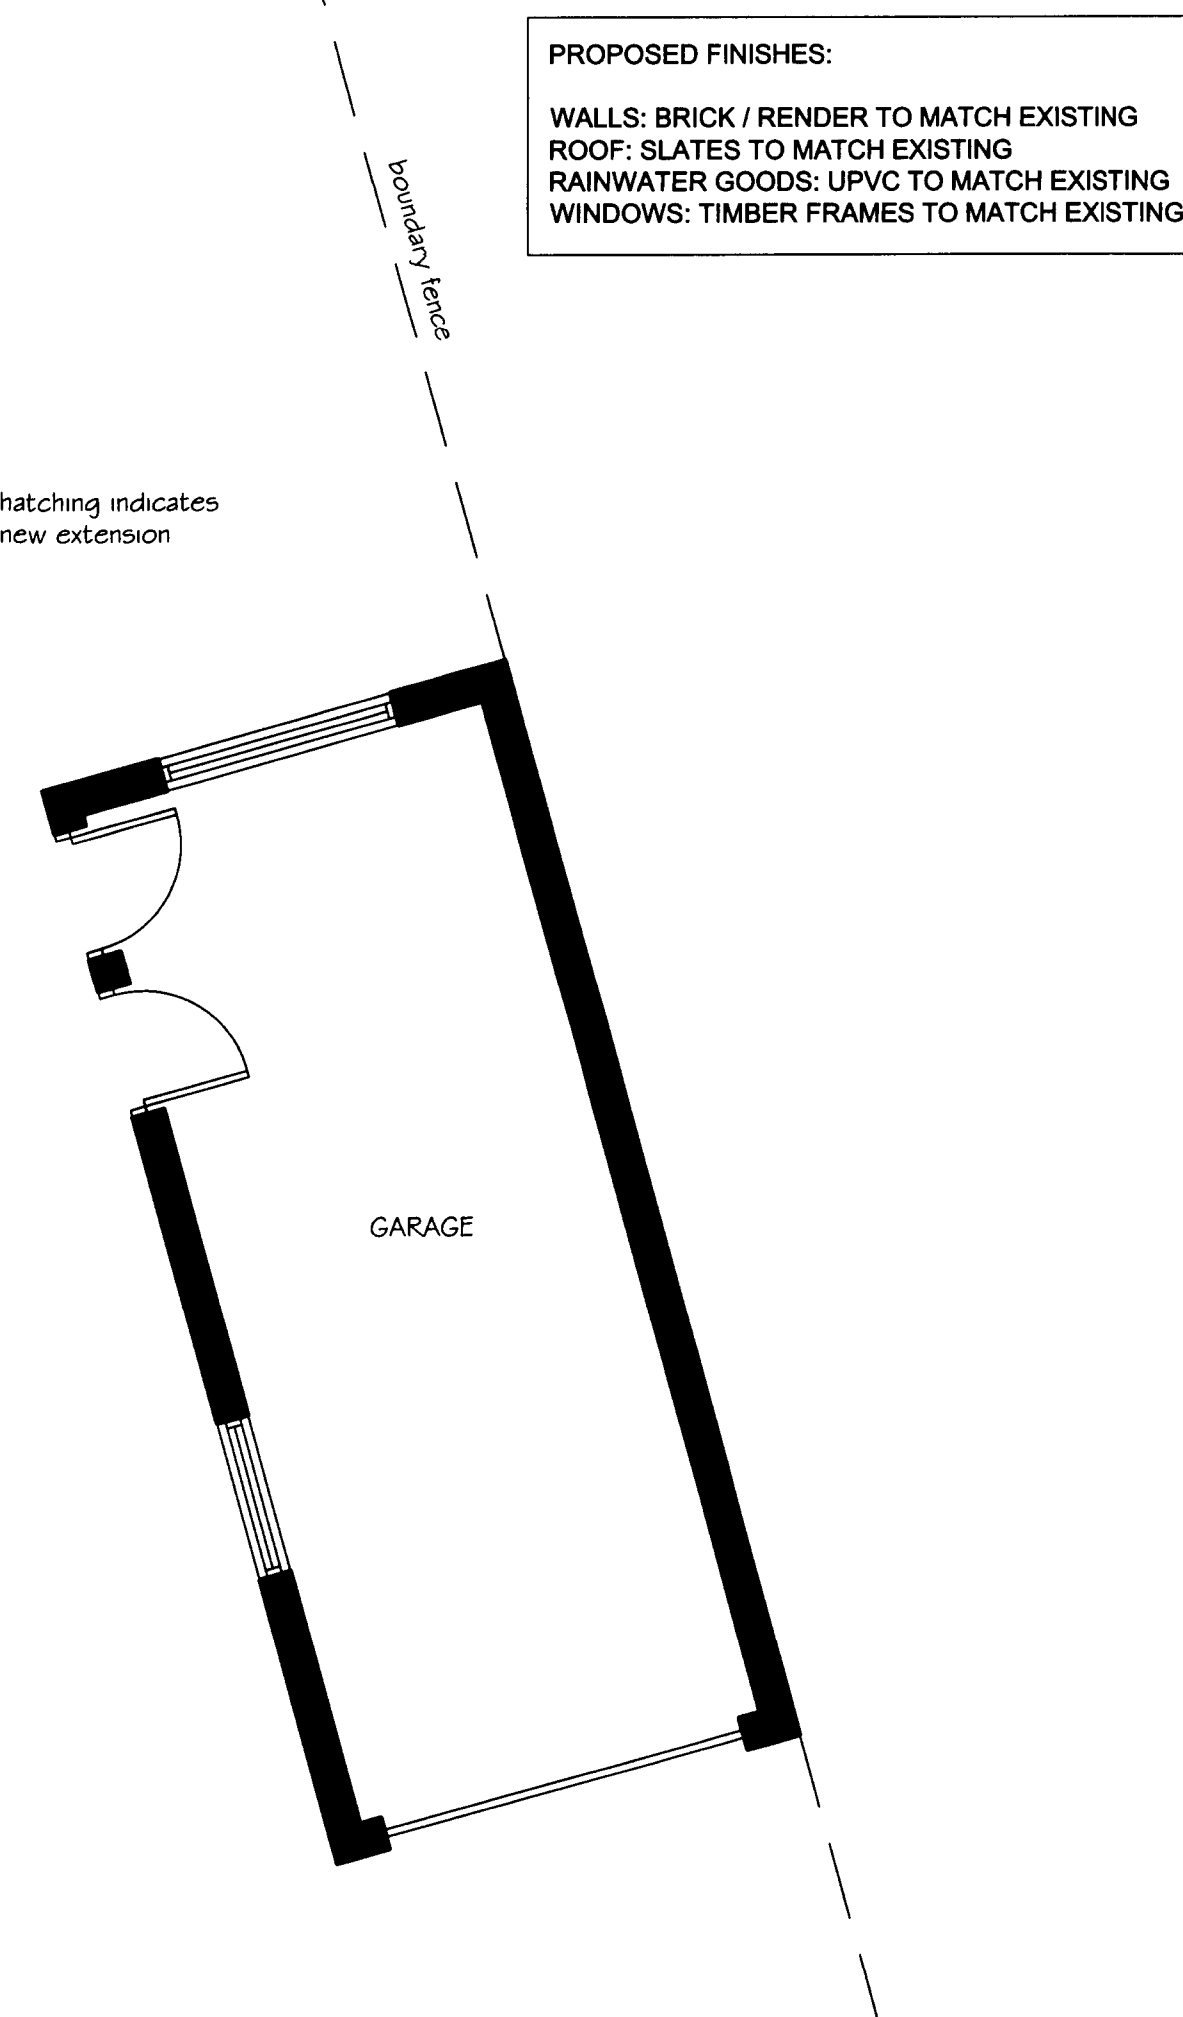

PROPOSED FIRST FLOOR PLAN 1:50

PROPOSED FINISHES:
WALLS: BRICK / RENDER TO MATCH EXISTING
ROOF: SLATES TO MATCH EXISTING
RAINWATER GOODS: UPVC TO MATCH EXISTING
WINDOWS: TIMBER FRAMES TO MATCH EXISTING

320070856P

90 Mitton Road,
Whalley.

Proposed Plans and Elevations - 1:50