



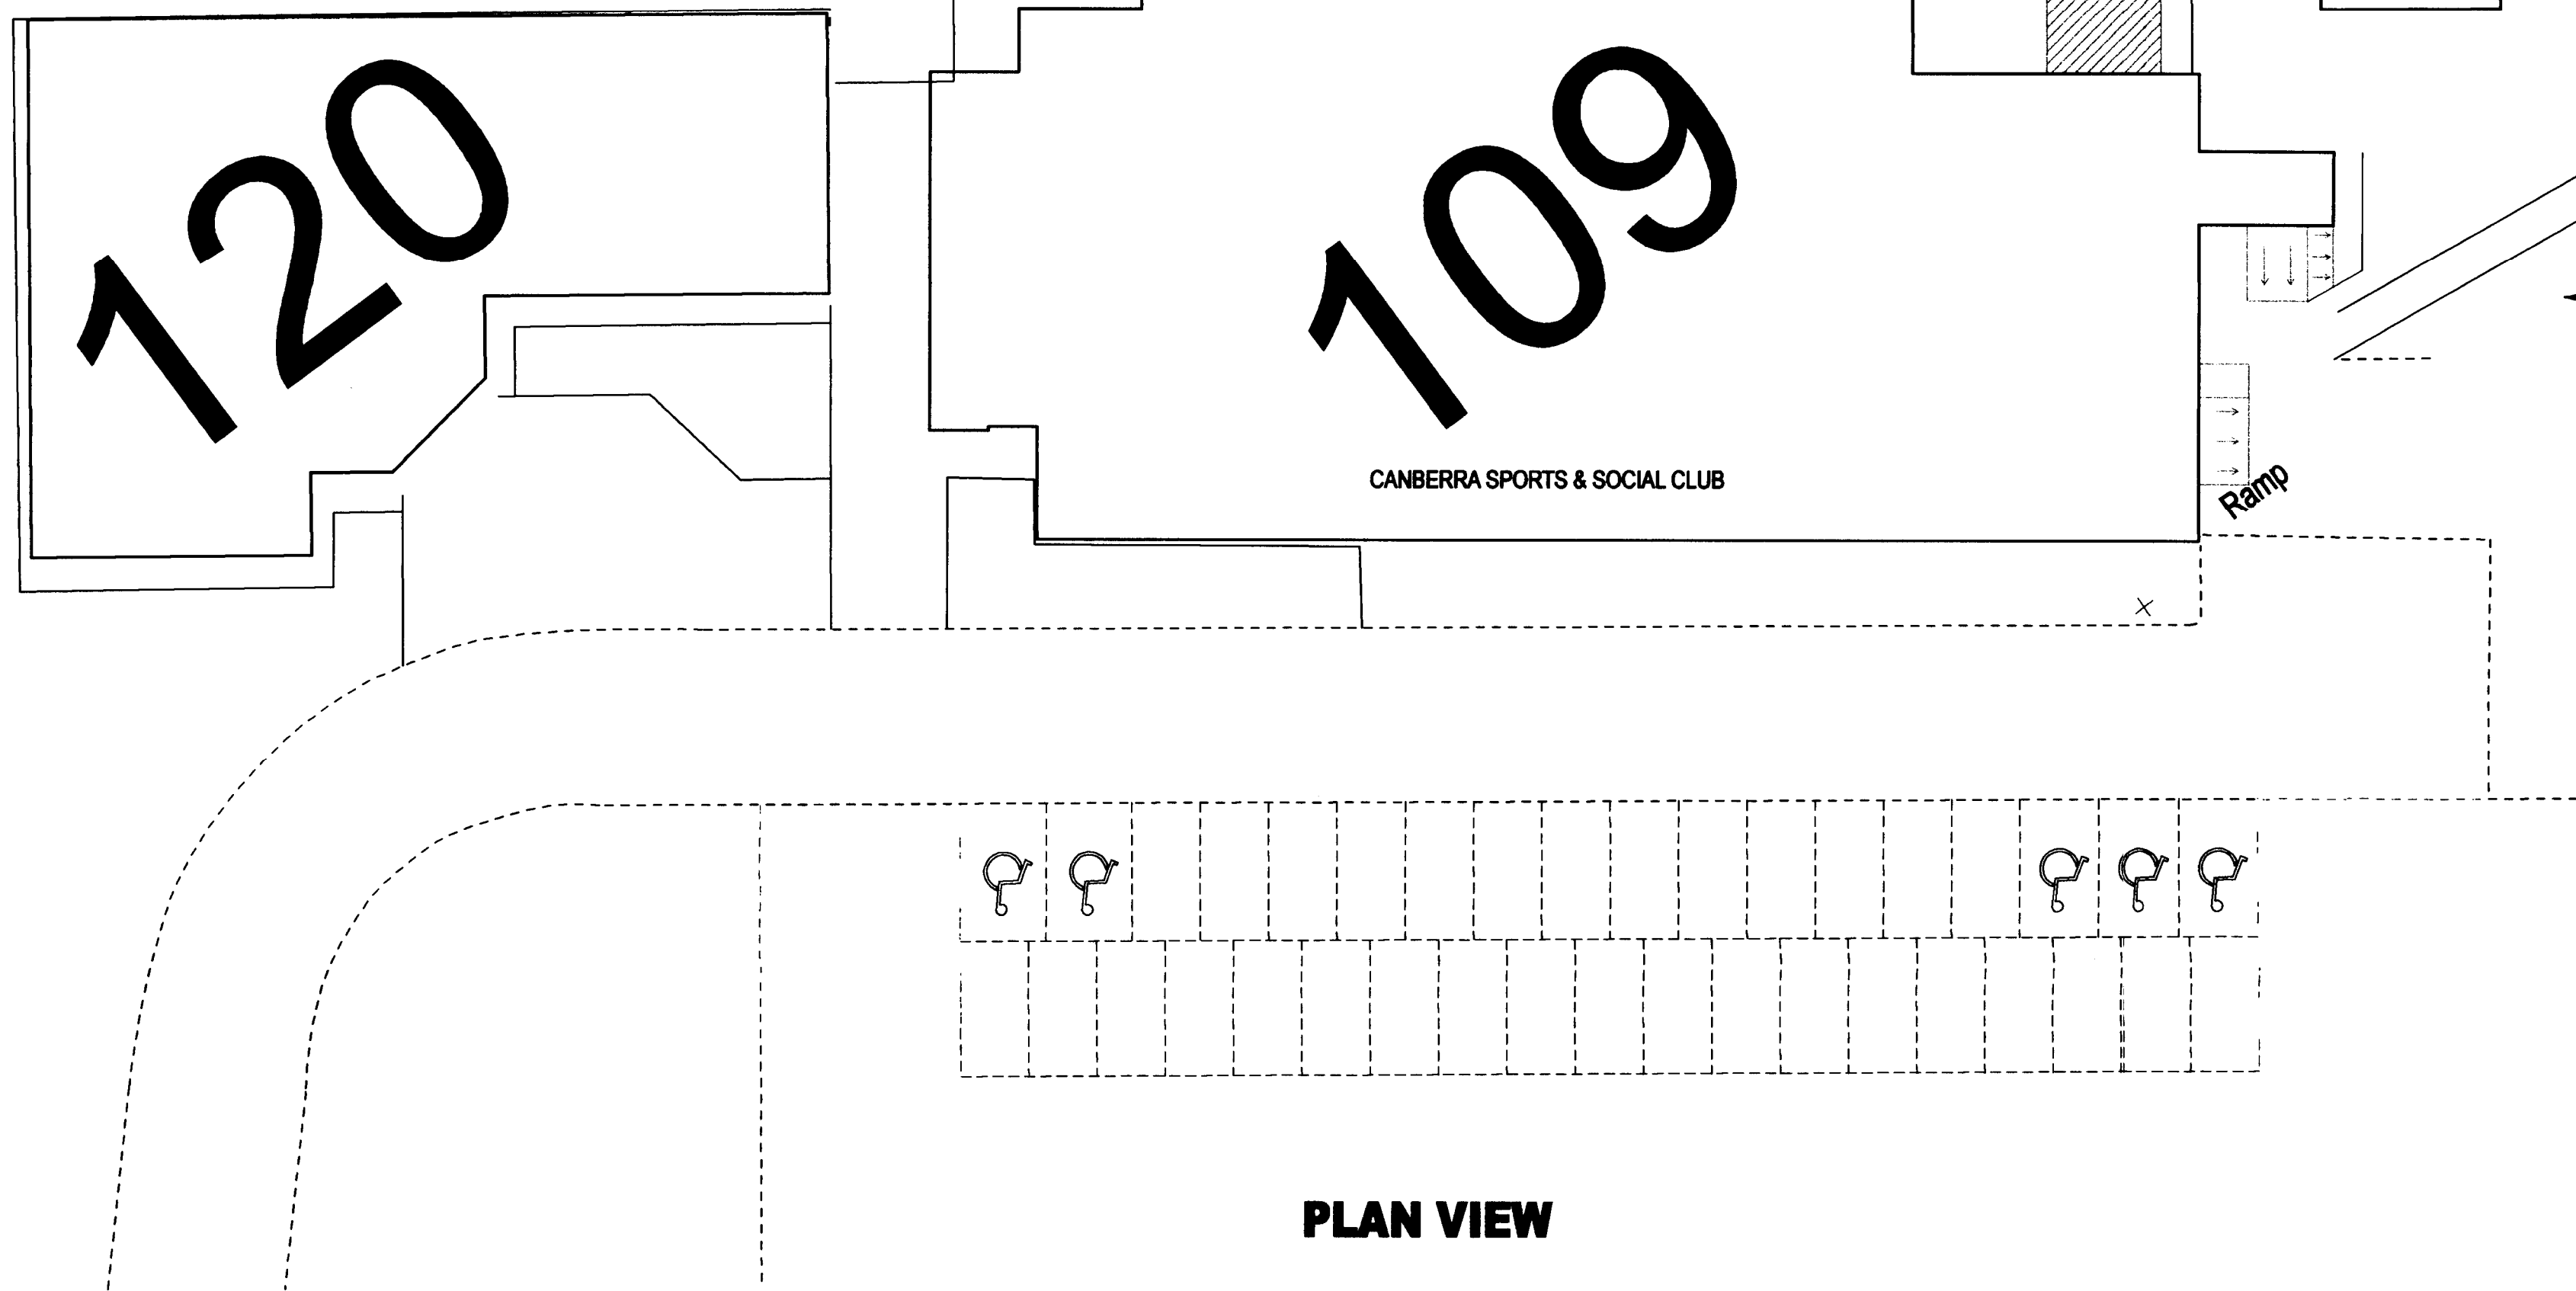


PLAN VIEW

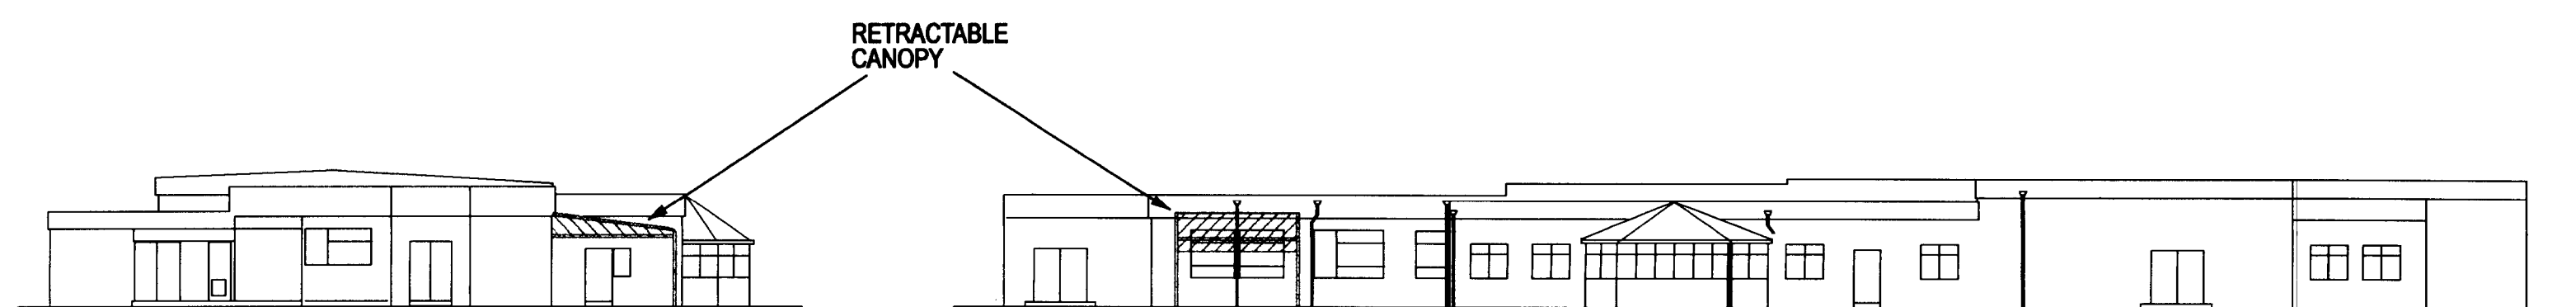


PROPOSED ELEVATION  
ON ARROW 'B'

PROPOSED ELEVATION  
ON ARROW 'A'

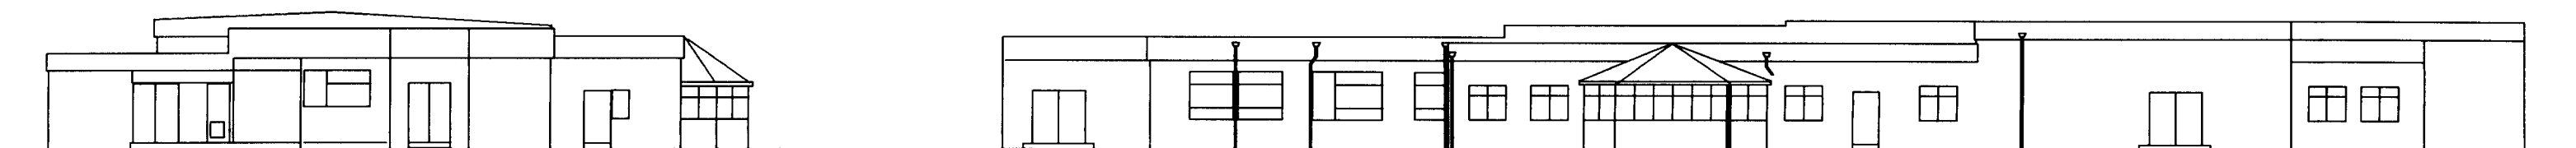


EXISTING ELEVATION  
ON ARROW 'B'

EXISTING ELEVATION  
ON ARROW 'A'

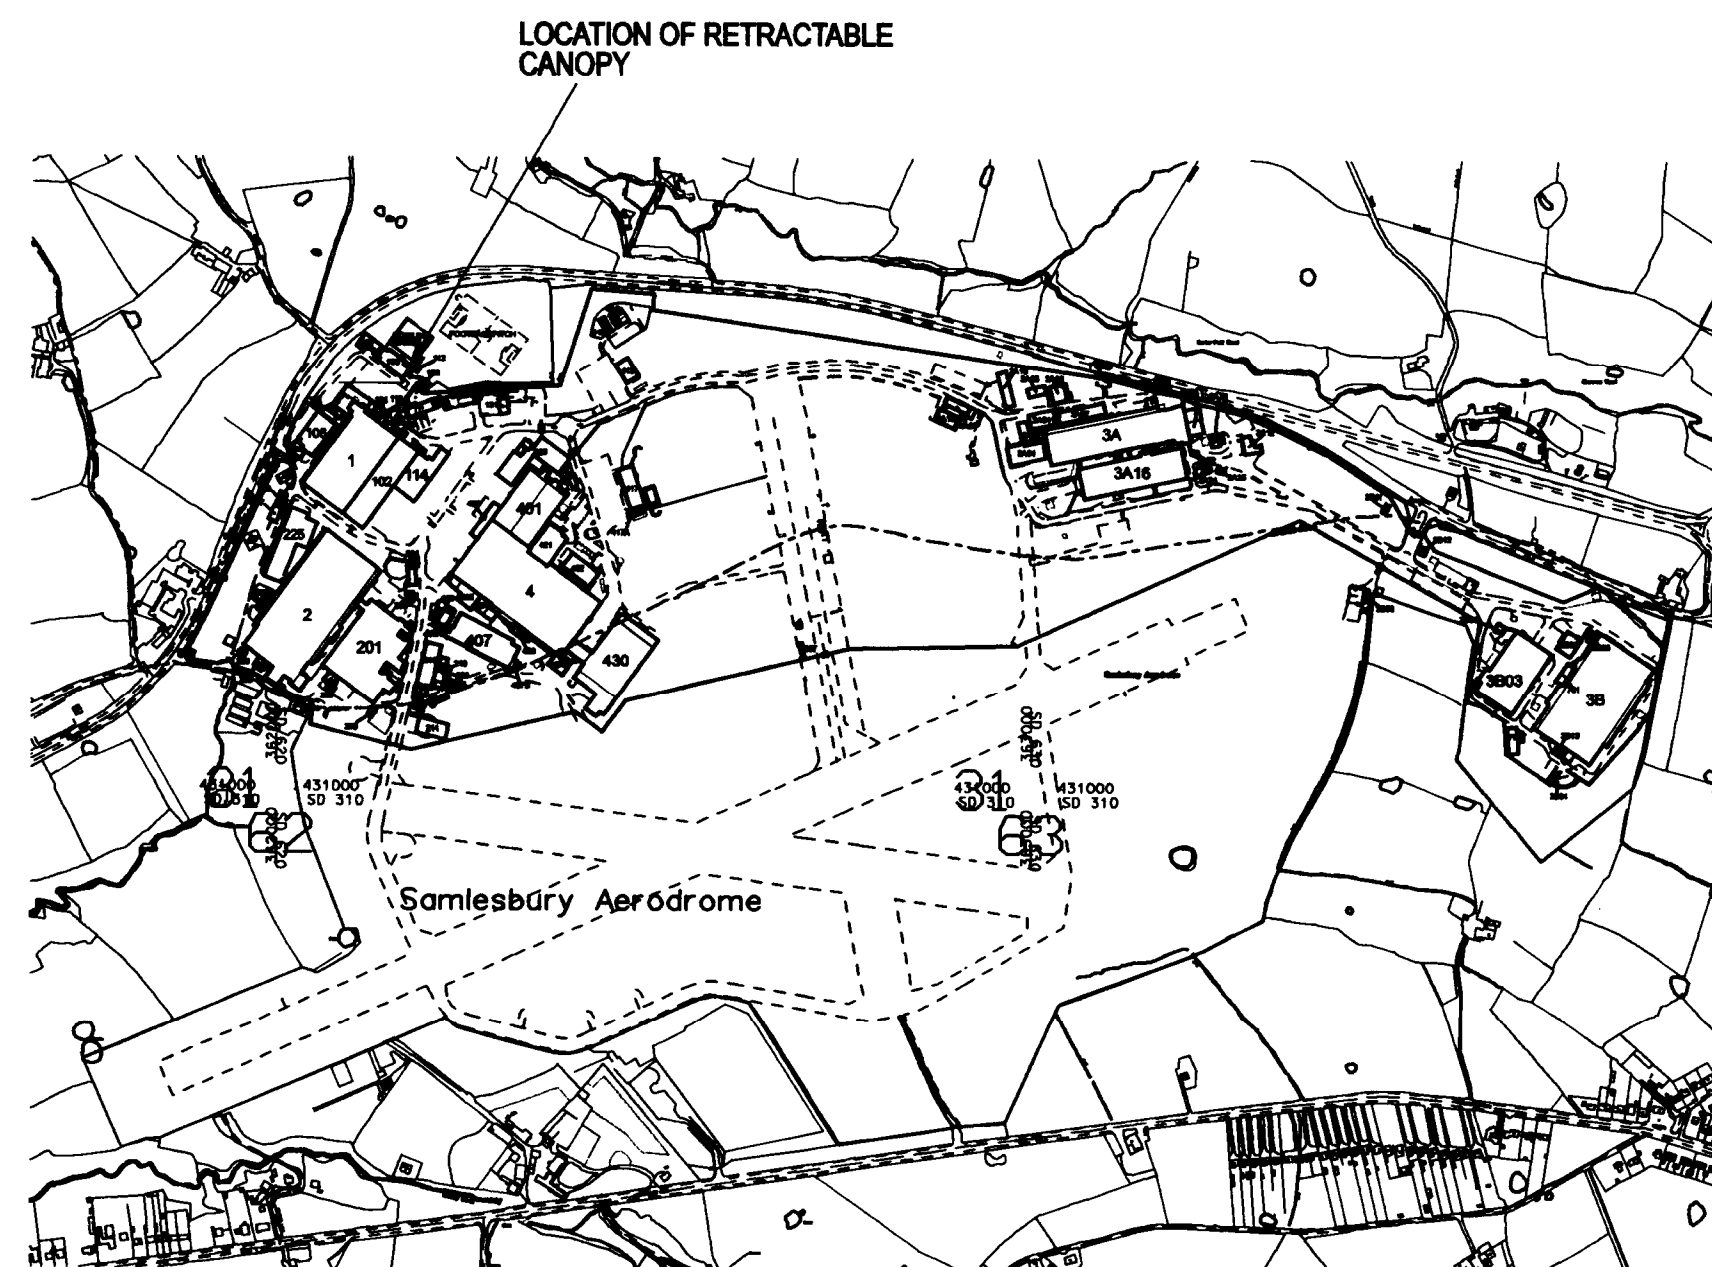

LOCATION ON SAMLESBURY SITE

SCALE 1:10,000

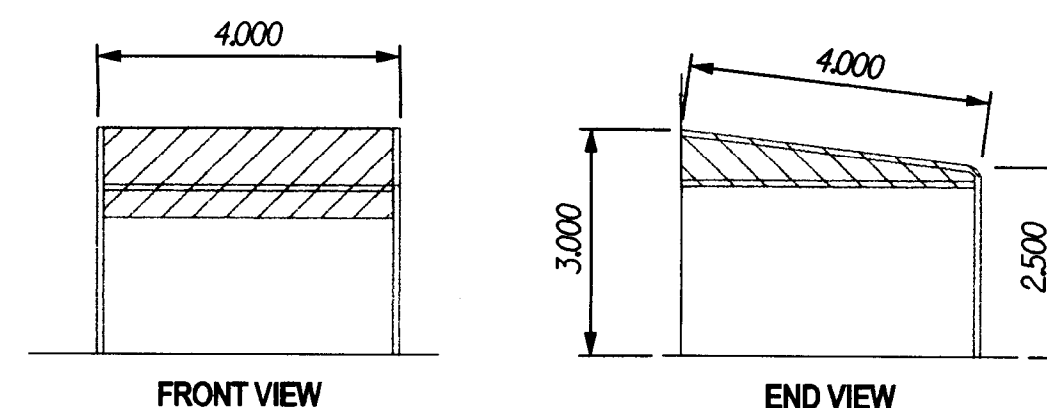

CANOPY DIMENSIONS

SCALE 1:100

NOTES :-

CANOPY FROM WATER REPELLANT FABRIC, ROT PROOF,  
UV PROOF, SUNACRYL ACRYLIC IN ROYAL BLUE

CANOPY COVERS ROOF AND FRONT AREA, IS FULLY  
RETRACTABLE WITH WEIGHTED FRONT EDGE

SUPPORT STRUCTURE FROM STRENGTHENED  
STEEL TUBE FRAME, POWDER COATED, SECURED TO  
OUTSIDE FLOOR AND WALL OF BUILDING

320070857P

|   |          |              |    |
|---|----------|--------------|----|
| A | 29-08-07 | Formal Issue | GS |
| O | 28-08-07 | Draft Issue  | GS |

| Iss. | Date | Modification | Init. |
|------|------|--------------|-------|
|------|------|--------------|-------|

THIS IS A CONTROLLED DOCUMENT & HAS BEEN ISSUED TO:

NAME:  
COMPANY:

NO PART OF THIS DRAWING MAY BE COPIED OR REPRODUCED OR ANY  
INFORMATION CONTAINED ON THIS DRAWING GIVEN TO A THIRD PARTY  
WITHOUT THE PRIOR WRITTEN PERMISSION OF:

FACILITIES MANAGEMENT  
BAE SYSTEMS LTD.

THIS DRAWING CONTAINS INFORMATION HELD ON THE  
FACILITIES MANAGEMENT CAD SYSTEM AT THE DATE OF ISSUE ONLY

SIGNED: DATE:

Facilities Management

BAE SYSTEMS plc  
CHANNEL WAY  
PRESTON  
LANCASHIRE  
PR1 8XL

Tel: 01772 206519

- Samlesbury Site -

BAE SYSTEMS

© BAE SYSTEMS LIMITED. All rights reserved.

Project Description  
07S0070 - SPORTS & SOCIAL RETRACTABLE CANOPY

PRINTED: 29/08/2007

Building No: 109

Created: 28/08/07

Title  
RETRACTABLE CANOPY PLANNING PERMISSION

Scale: 1:200 @ A1

Printed at: 1:200,000 m/M.

Created by:

G SCHOLES

Project No.

07S0070 / 001

Issue

A