

**LAND FORMERLY PART OF
BROCKTHORNE FARM, TOSSIDE**

AMENDED PLANS RECEIVED


DATE 22/11/07



RIBBLE VALLEY
BOROUGH COUNCIL

Location Plan

Map Ref: SD7554NE Scale: 1:2500

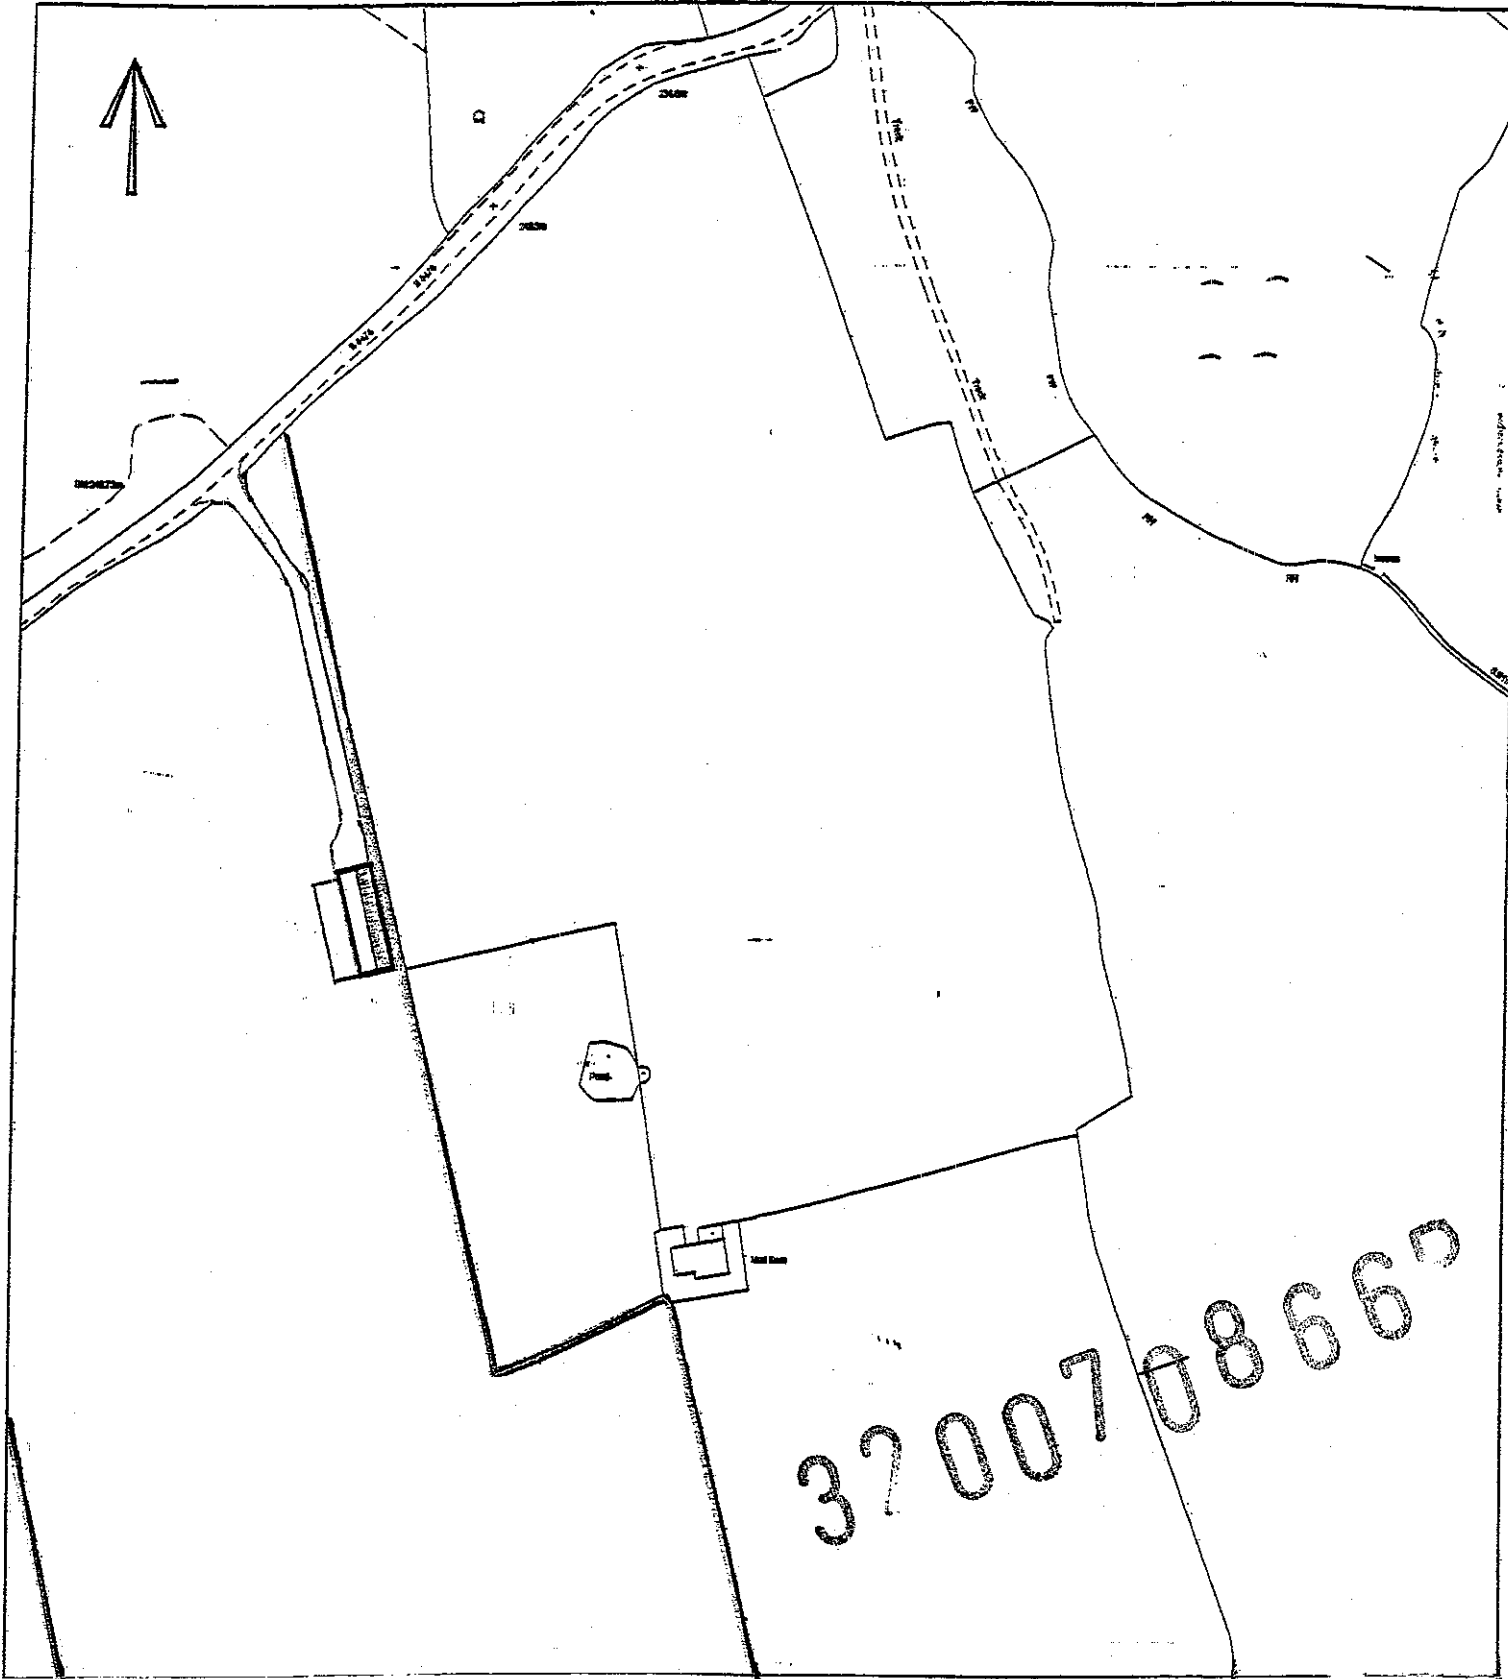

Rev A - 20/11/07

LOCATION PLAN - SHOWING POSITION OF BUILDING RELEVANT TO HIGHWAY