




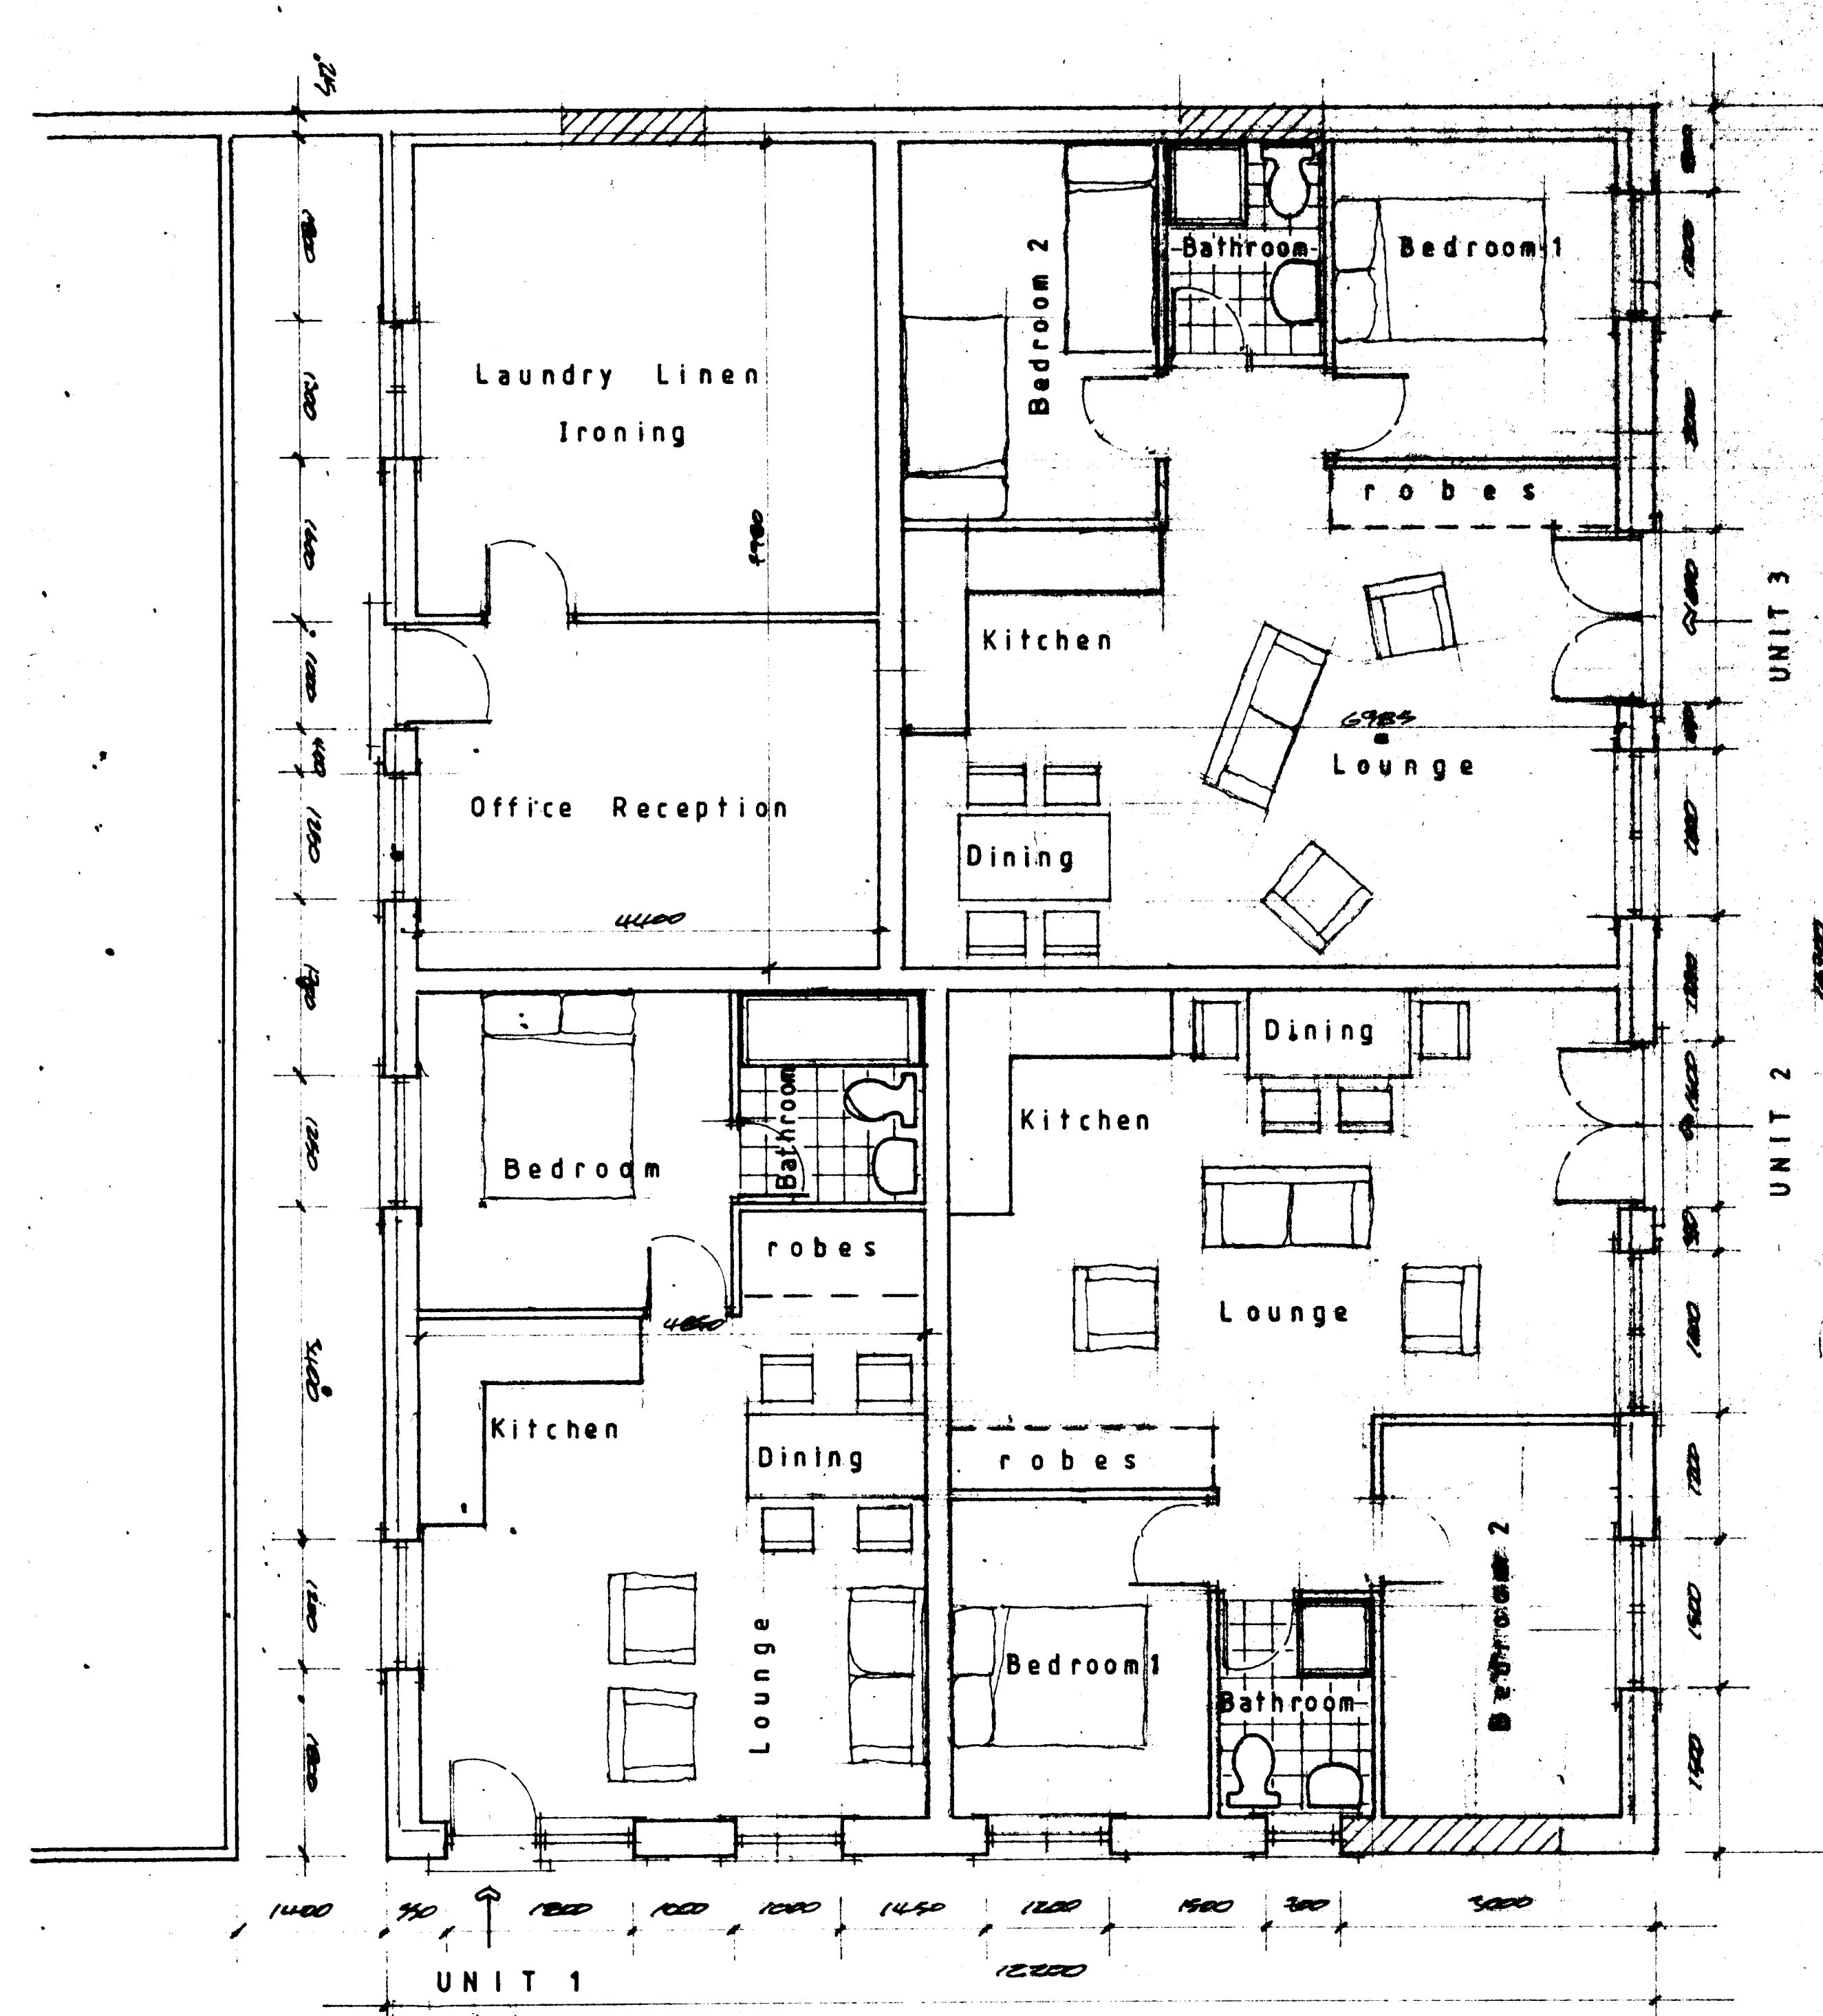

P L A N

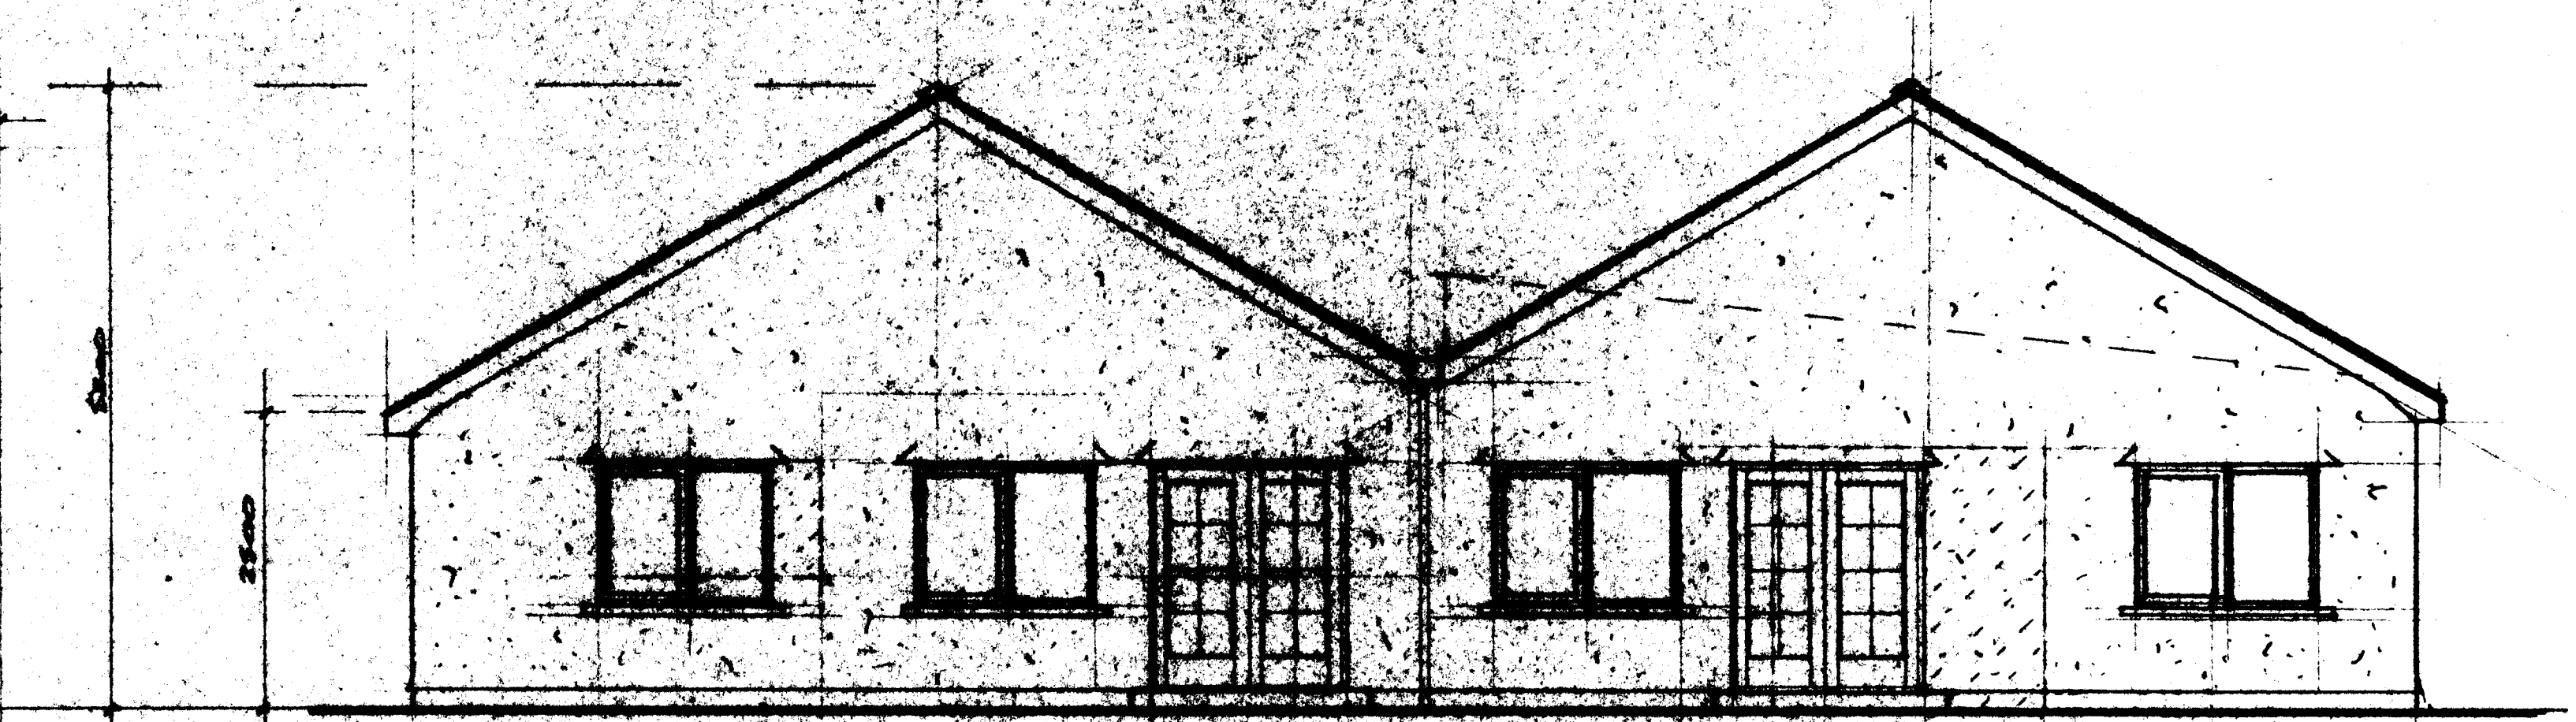


W E S T

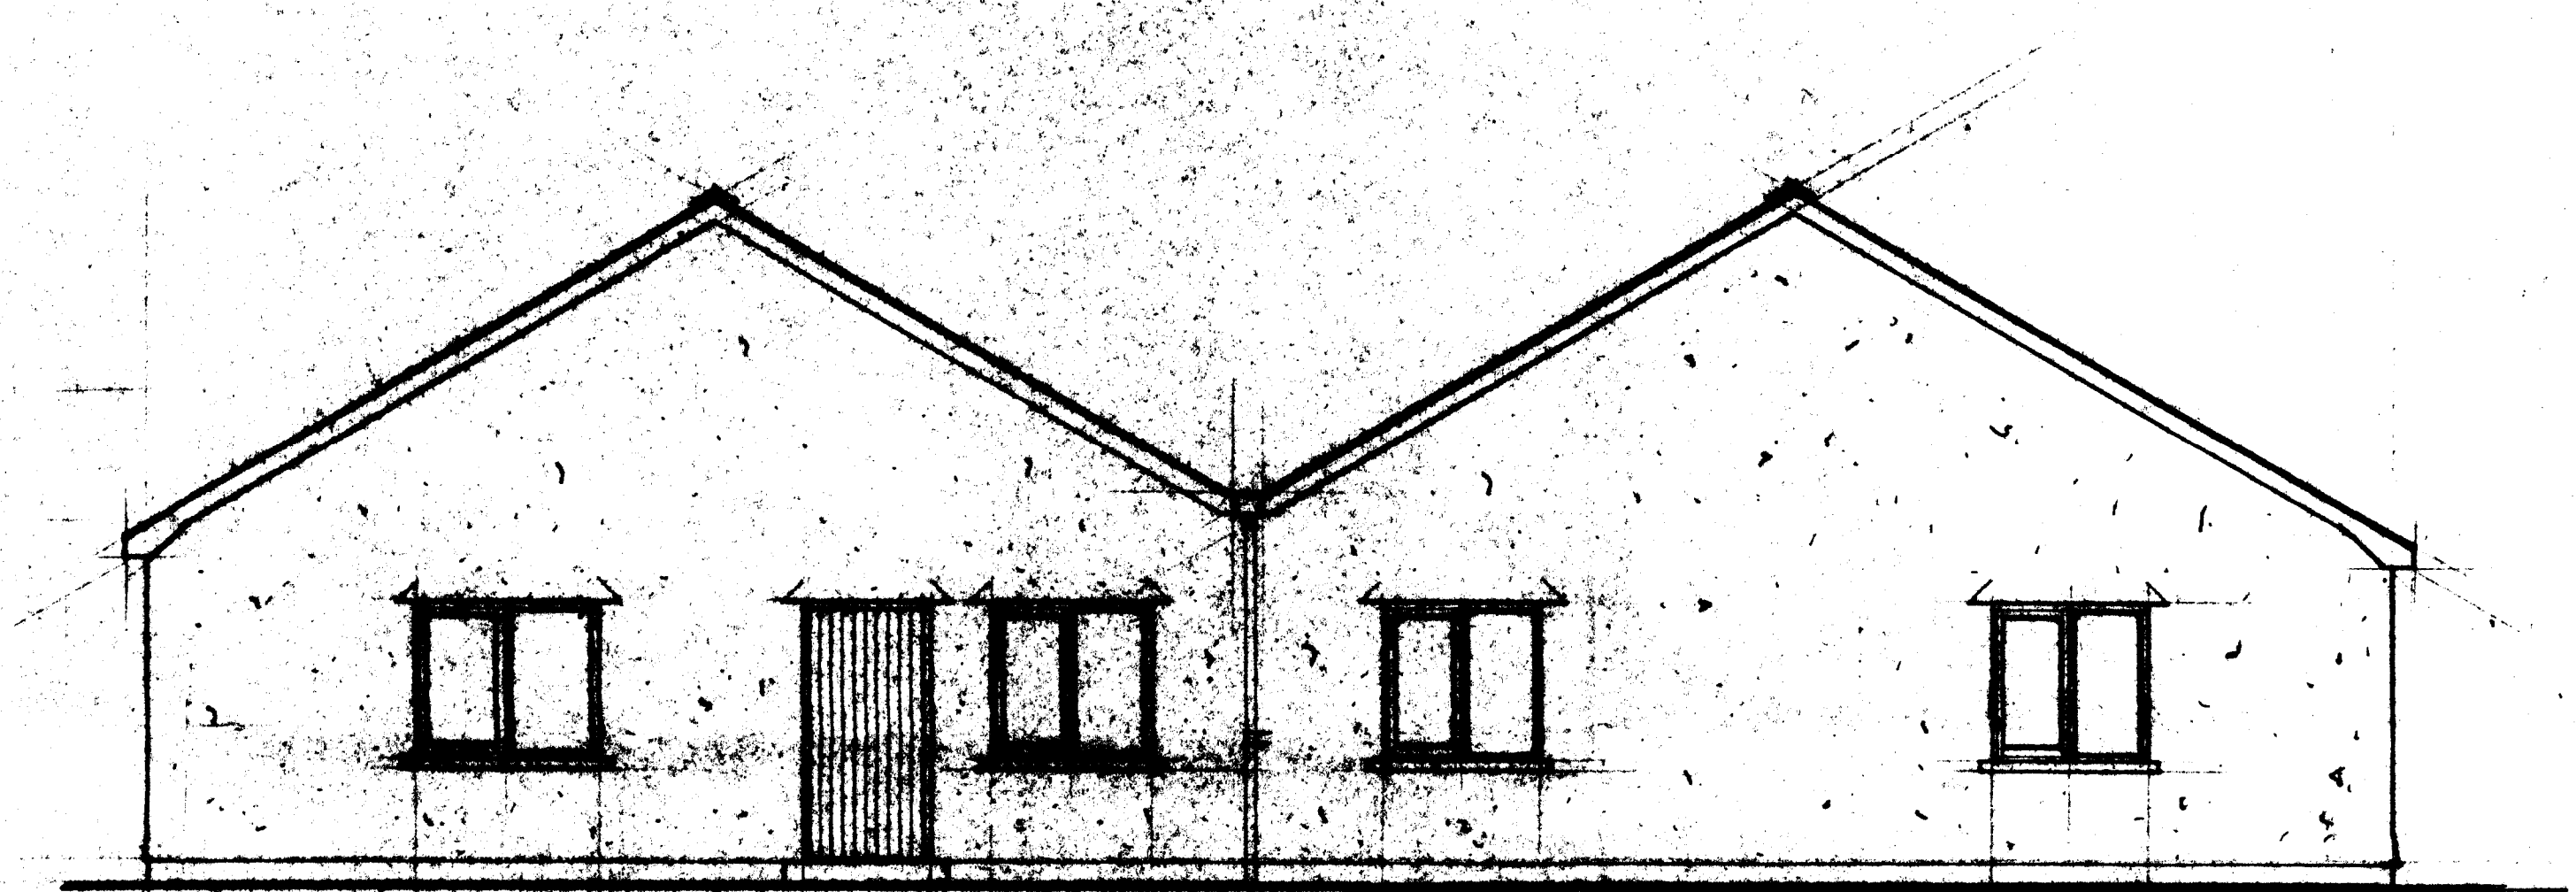


E A S T

3 2 0 0 7 0 8 7 4 P

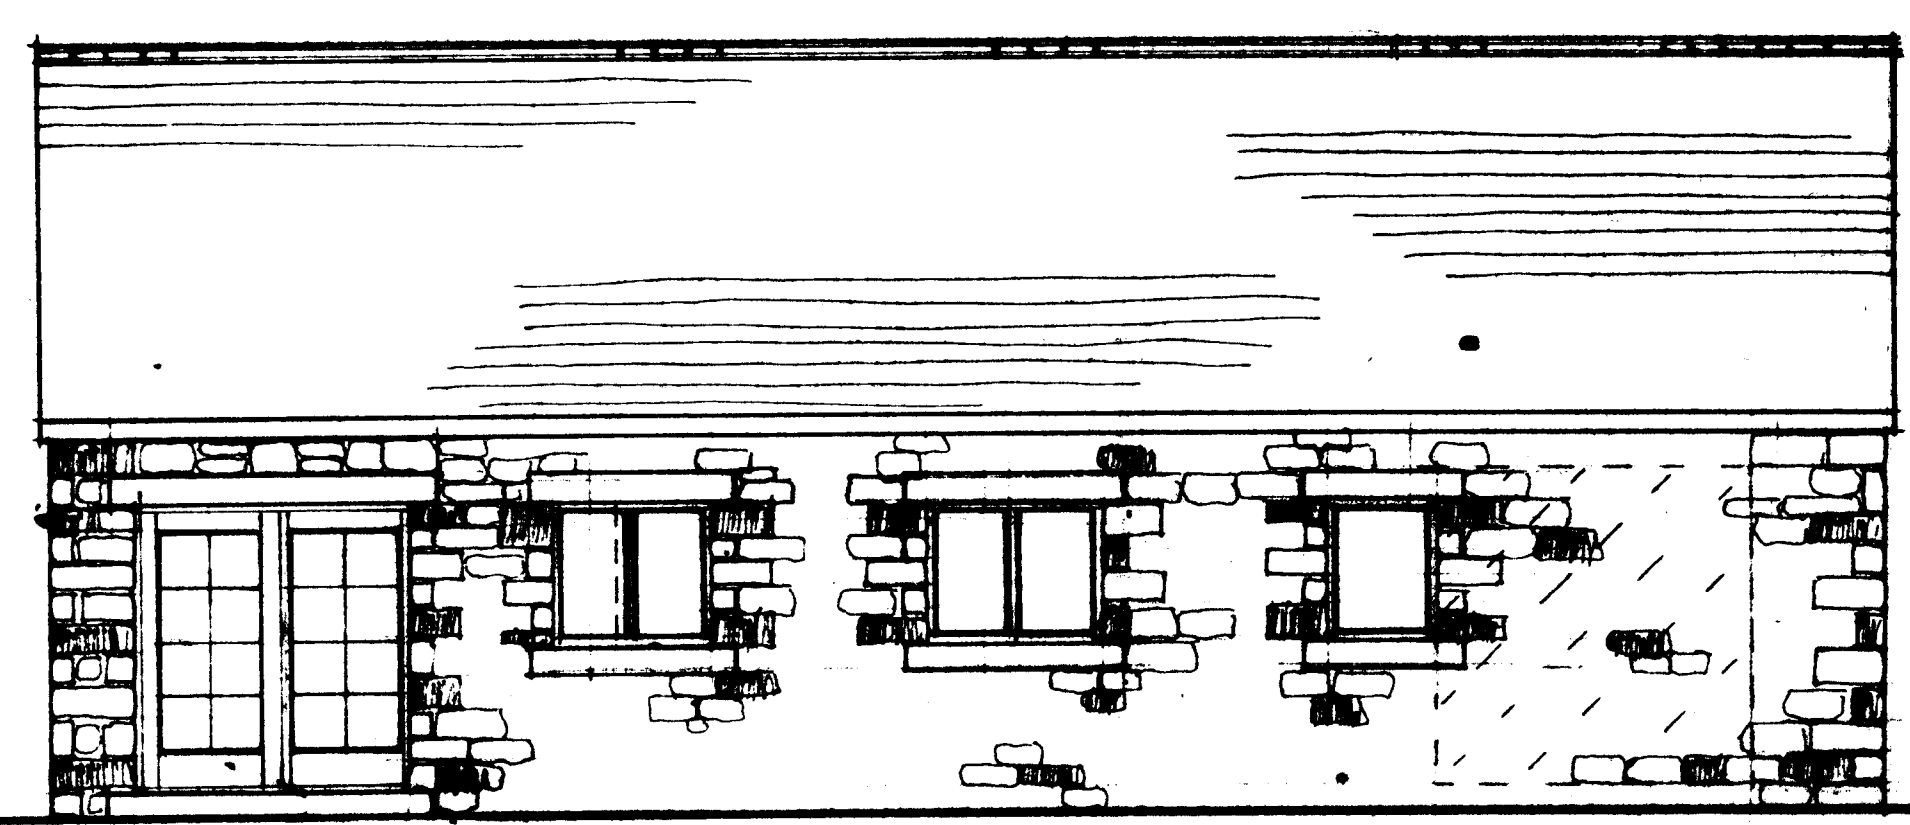

N O R T H

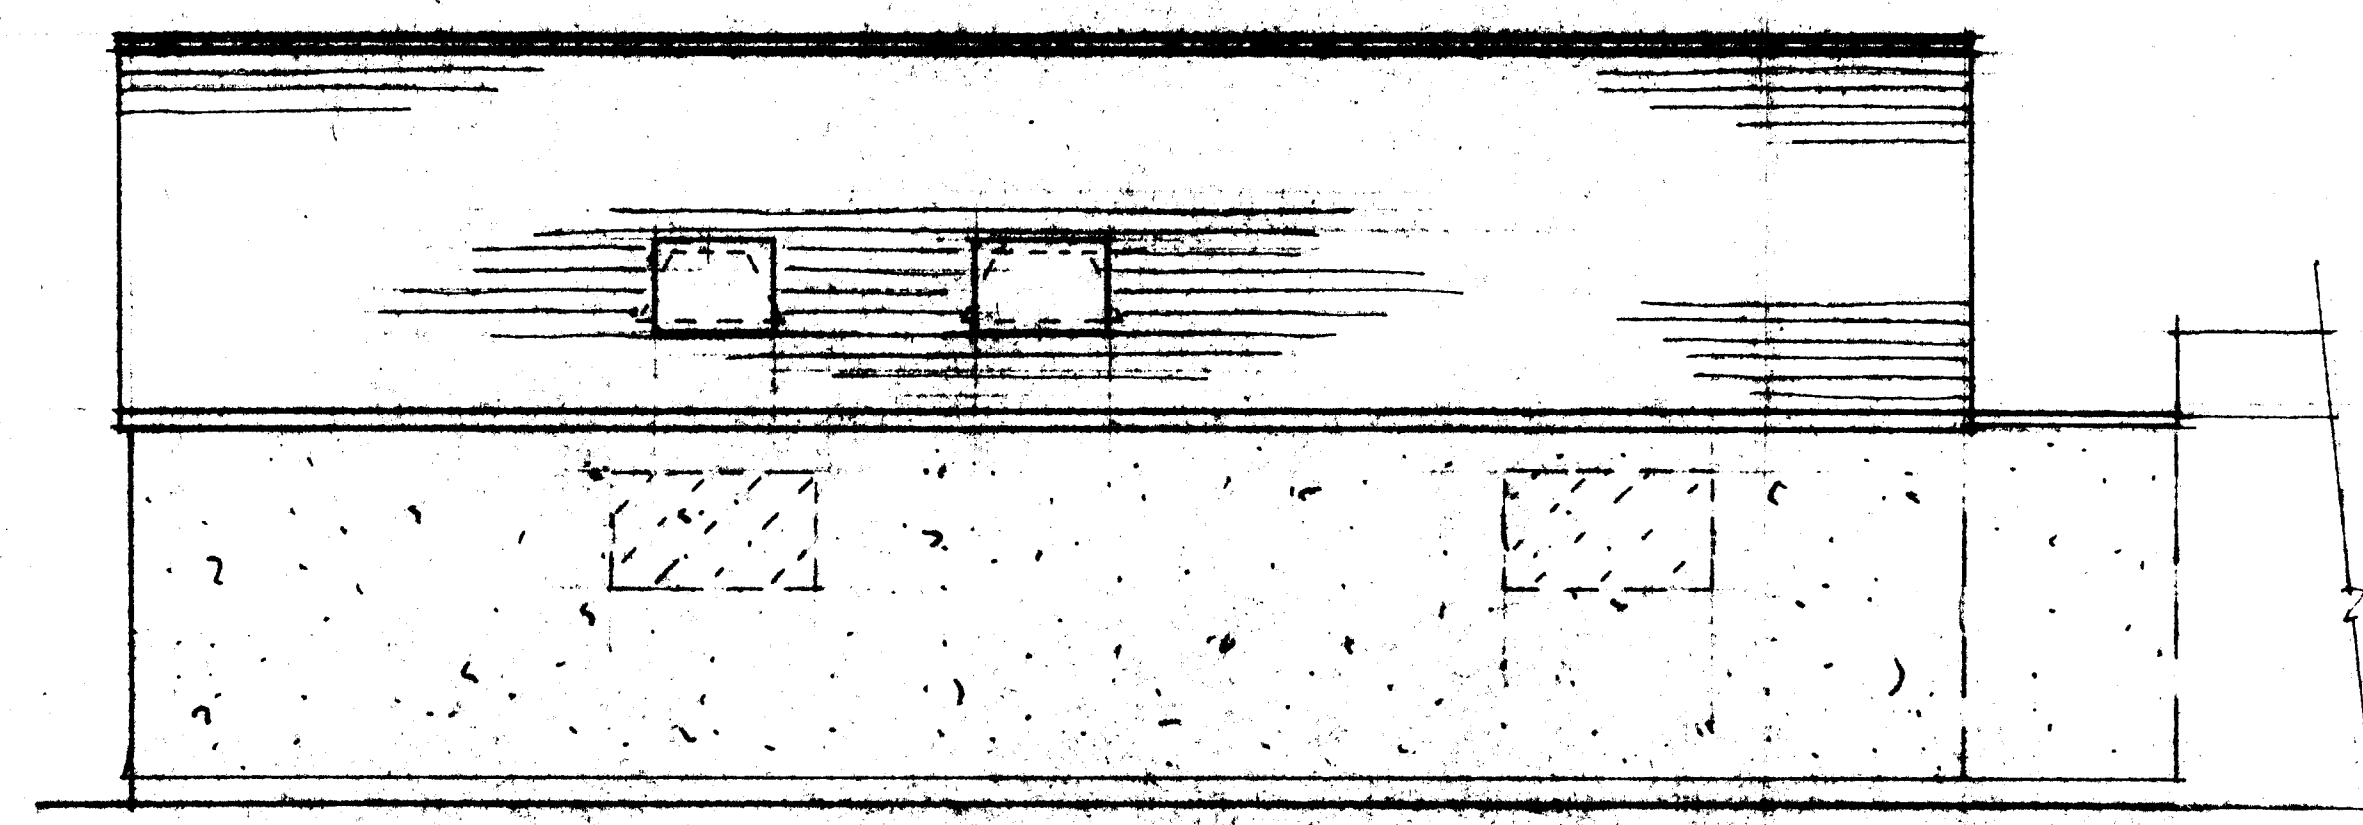

S O U T H

S.J. Bialecki Limited Building Surveyors
Drawing no. 5006
Scale 1:50
Proposed layouts And Elevations
Proposed Conversion Of Redundant Building Into Holiday Cottages At The Oaks Old Nab Road Langho