
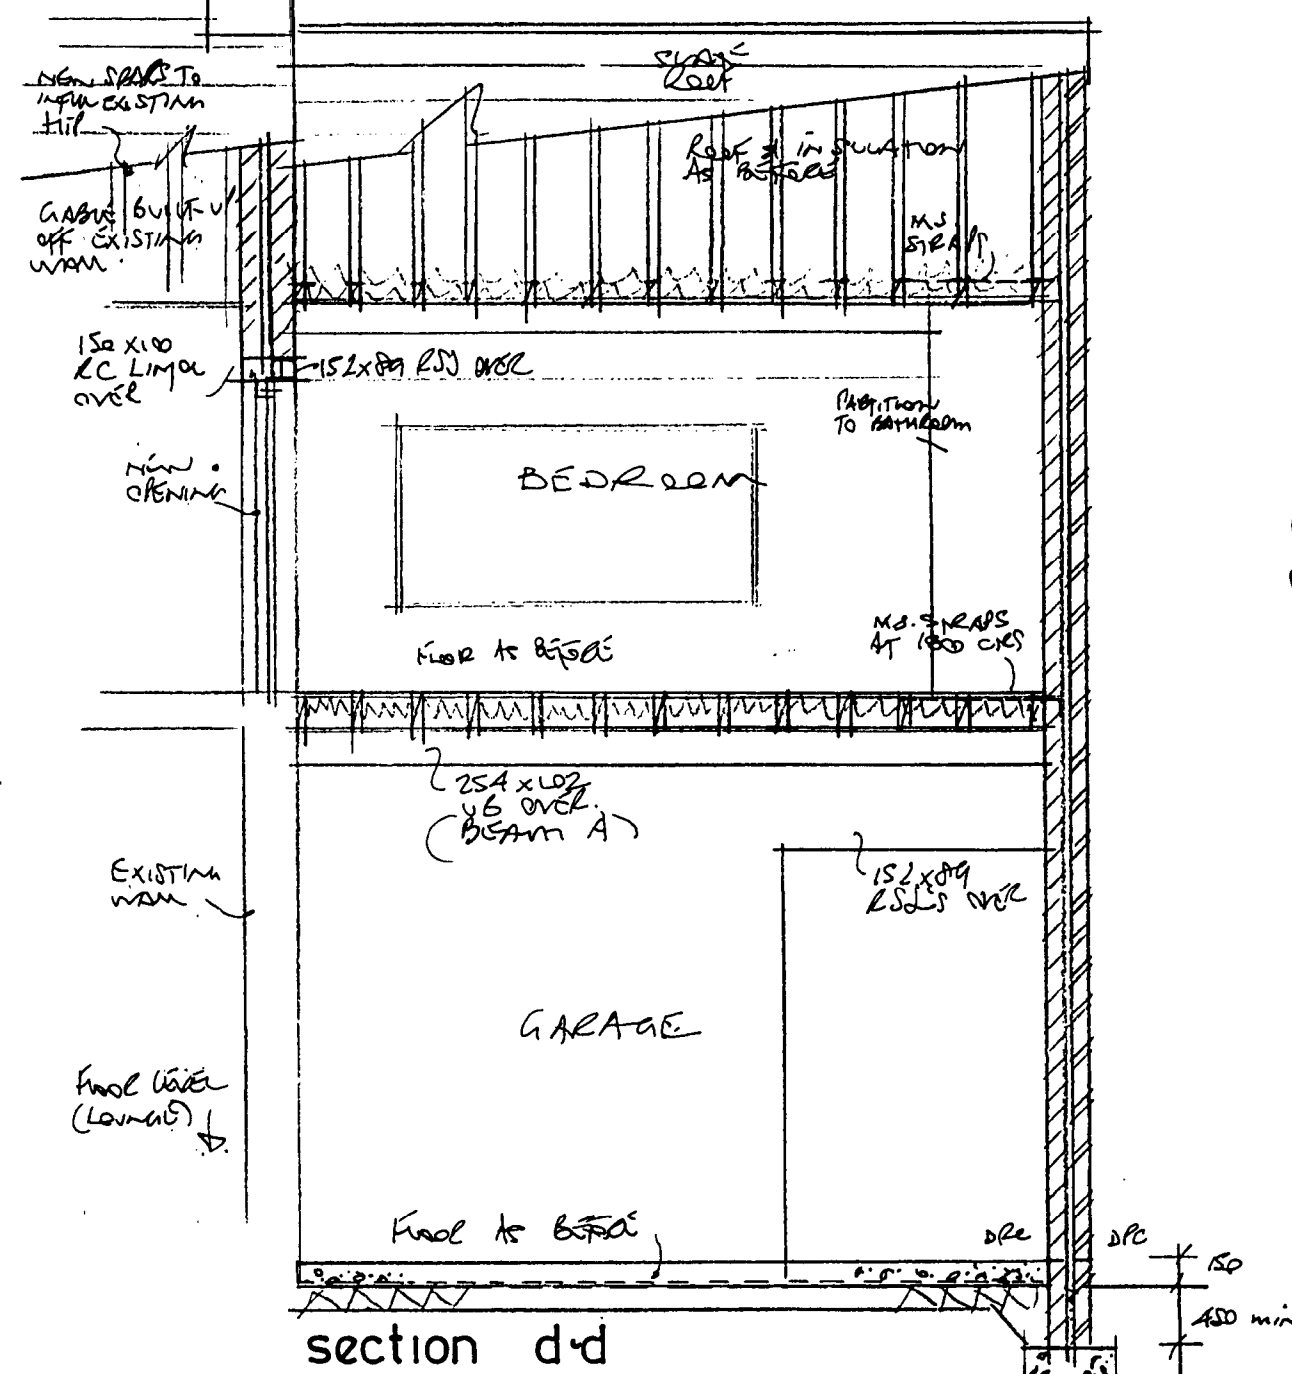


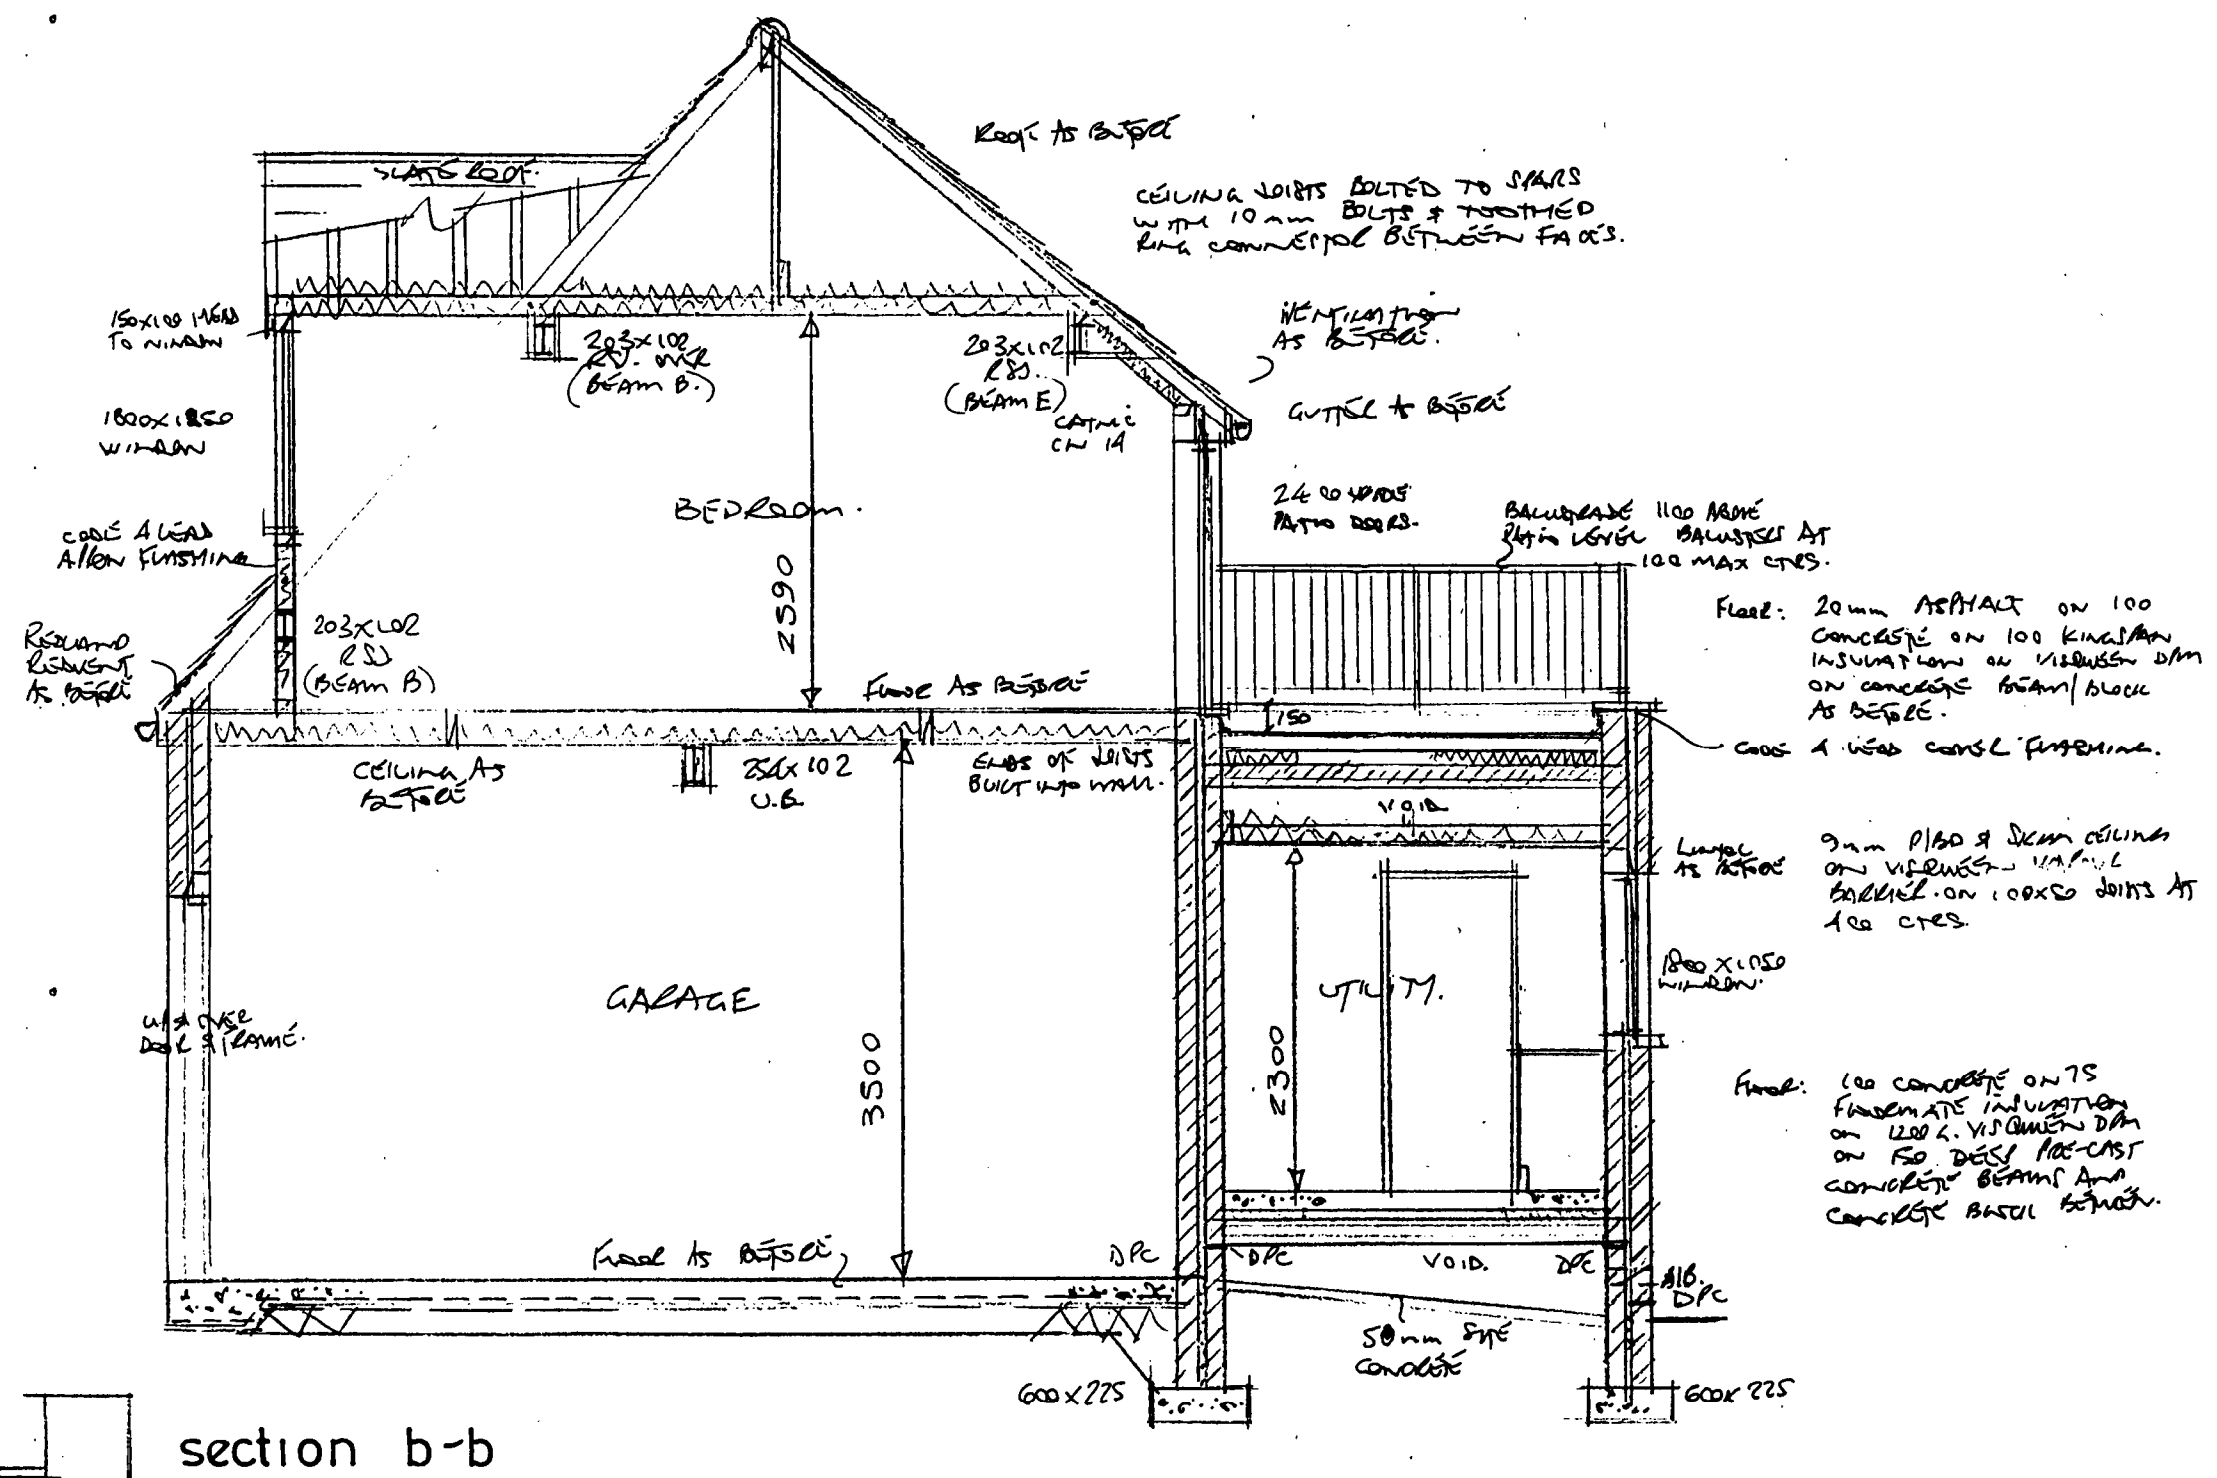

3 2 0 0 7 0 8 8 2 P

A- PATIO ADDED TO MAIN BEDROOM. SEP '07.

Proposed alterations
Burnslack
Off Somerset Avenue
Wilpshire
Blackburn.
proposed sections
scale 1:50

03