



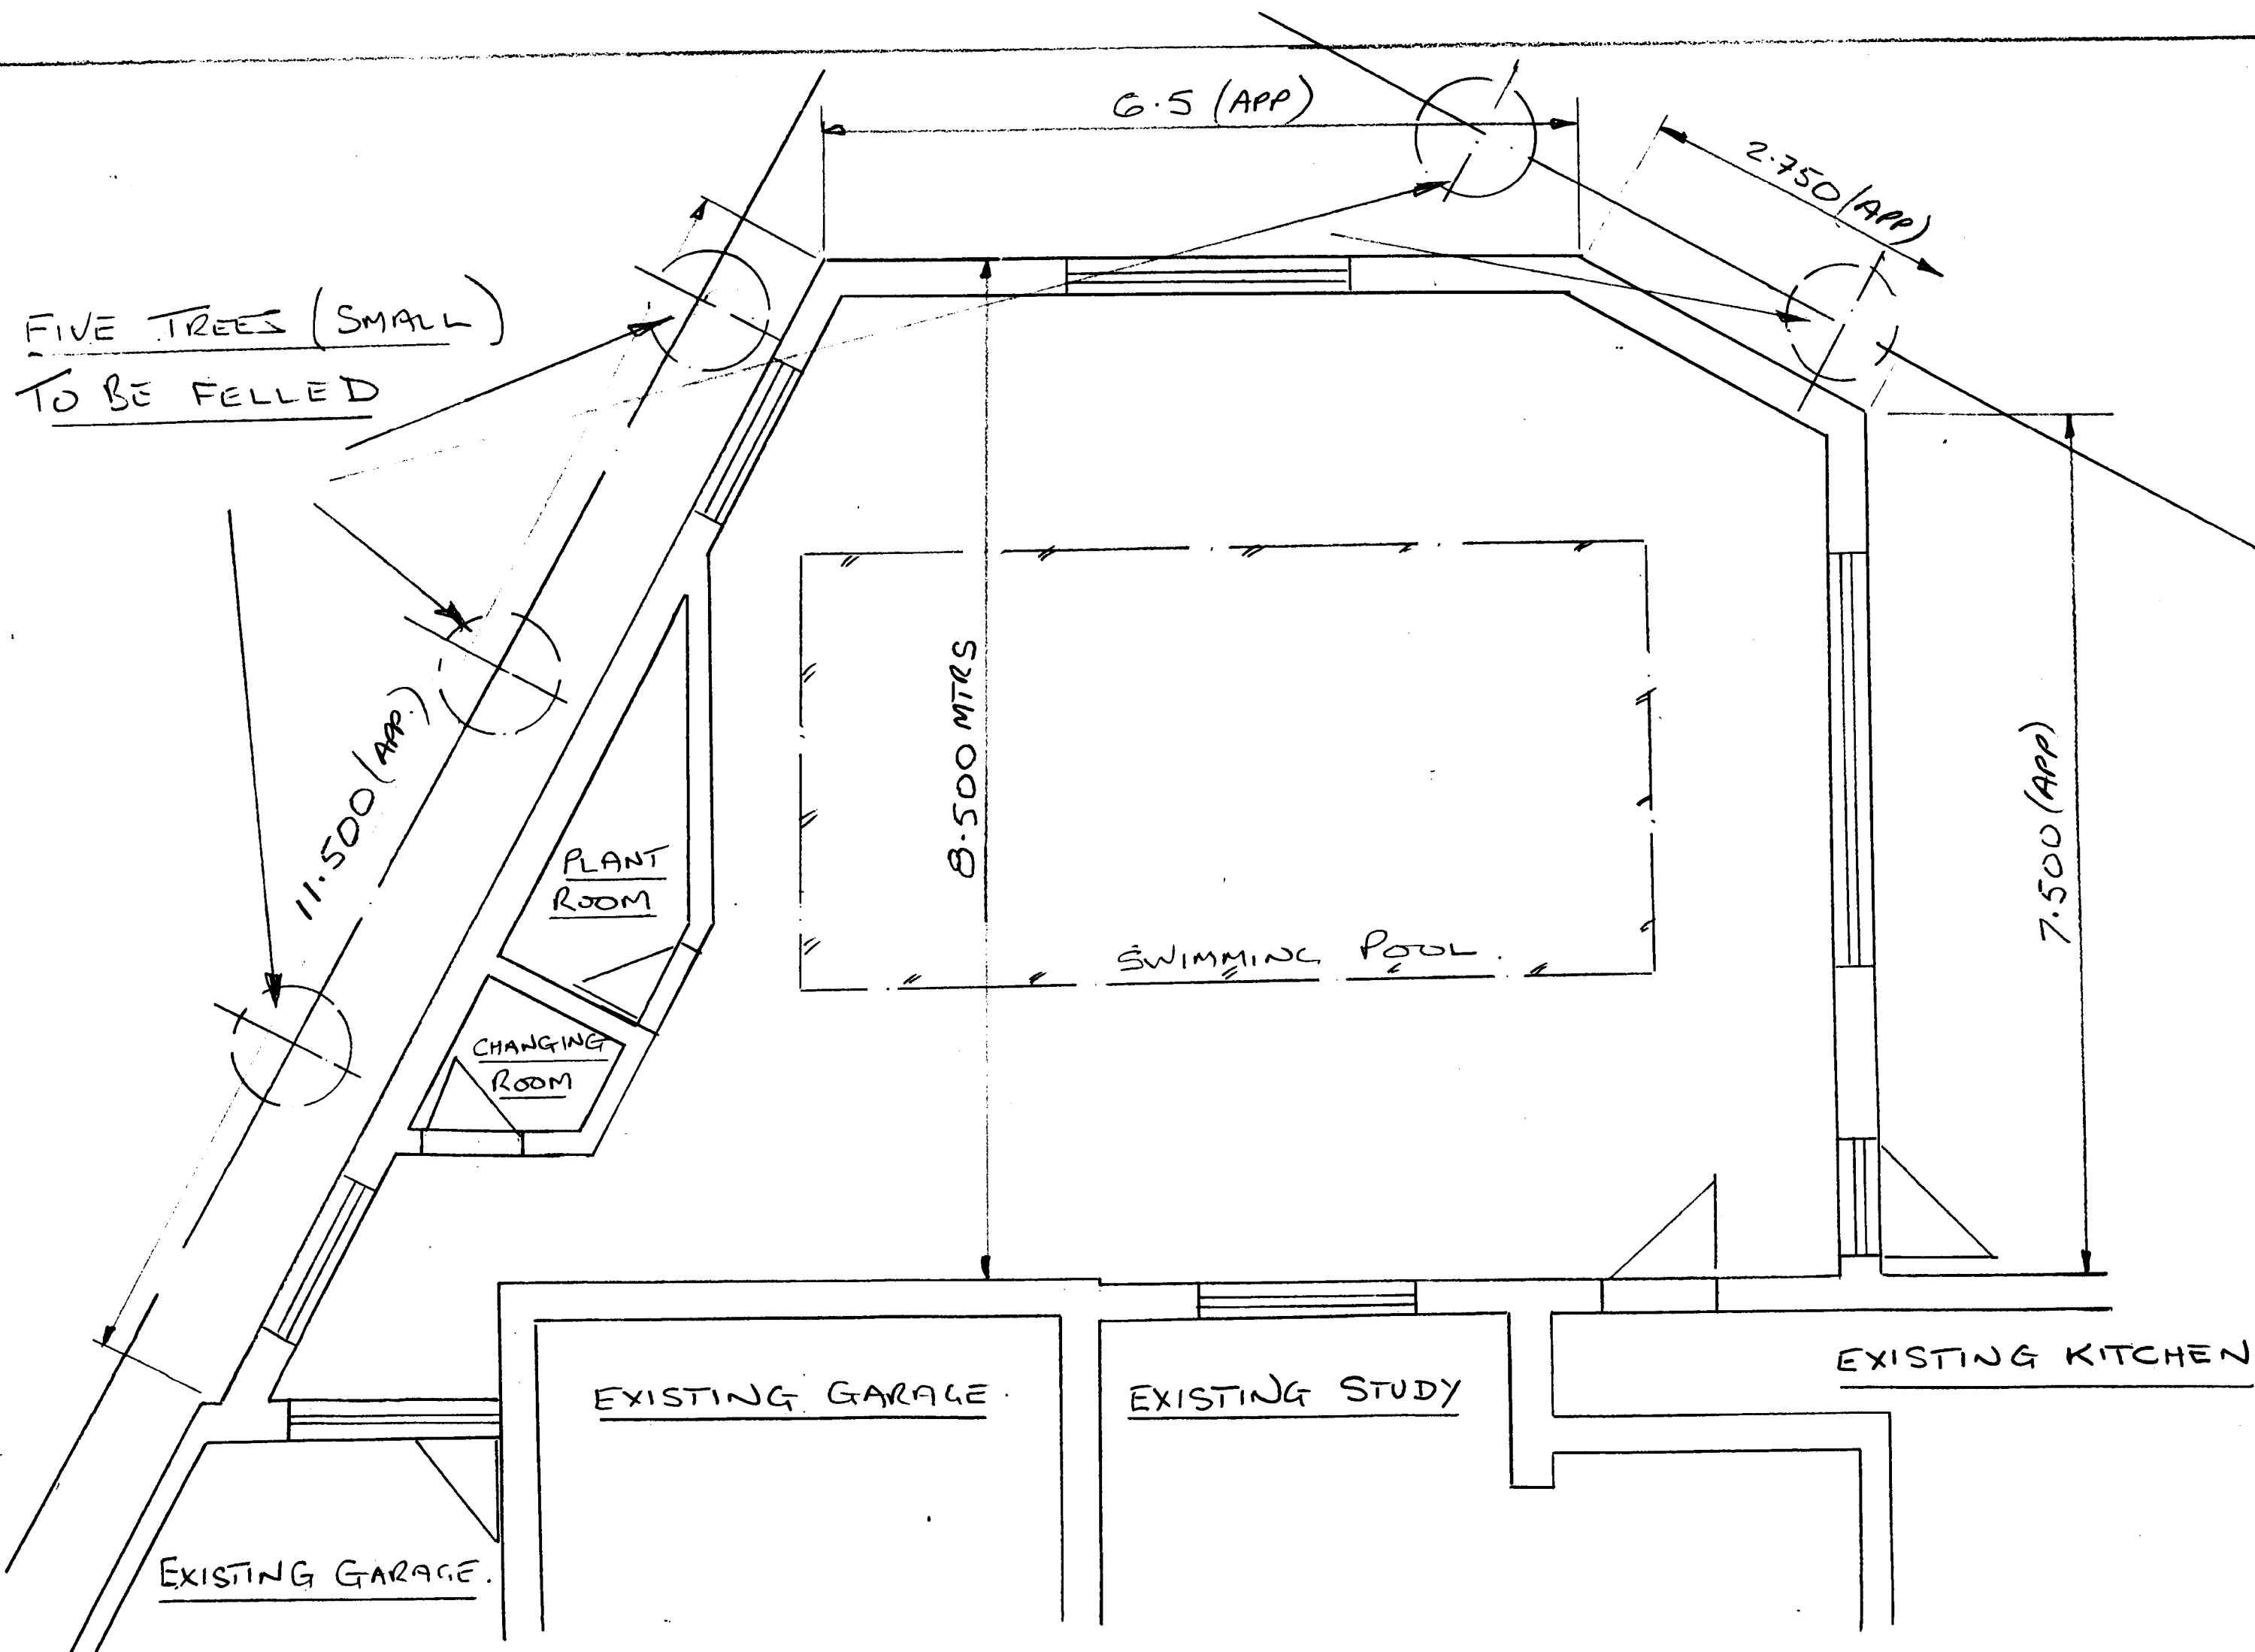


ground floor


- NOTES
- 1) ALL EXTERNAL WALLS TO BE RENDERED & PAINTED TO MATCH EXISTING HOUSE.
 - 2) ROOF TO BE 'FLAT' & MINERAL FELT COVERED.
 - 3) SKYLIGHT TO BE MANUFACTURED WITH WHITE PVCU FRAMES, FITTED WITH FIXED TOUGHENED SAFETY GLASS (DOUBLED GLAZED).
 - 4) ALL WINDOWS & DOOR FRAMES TO BE MANUFACTURED WITH PVCU FRAMES, FITTED WITH TOUGHENED SAFETY GLASS (DOUBLED GLAZED) TO MATCH EXISTING FRAMES & DOORS.

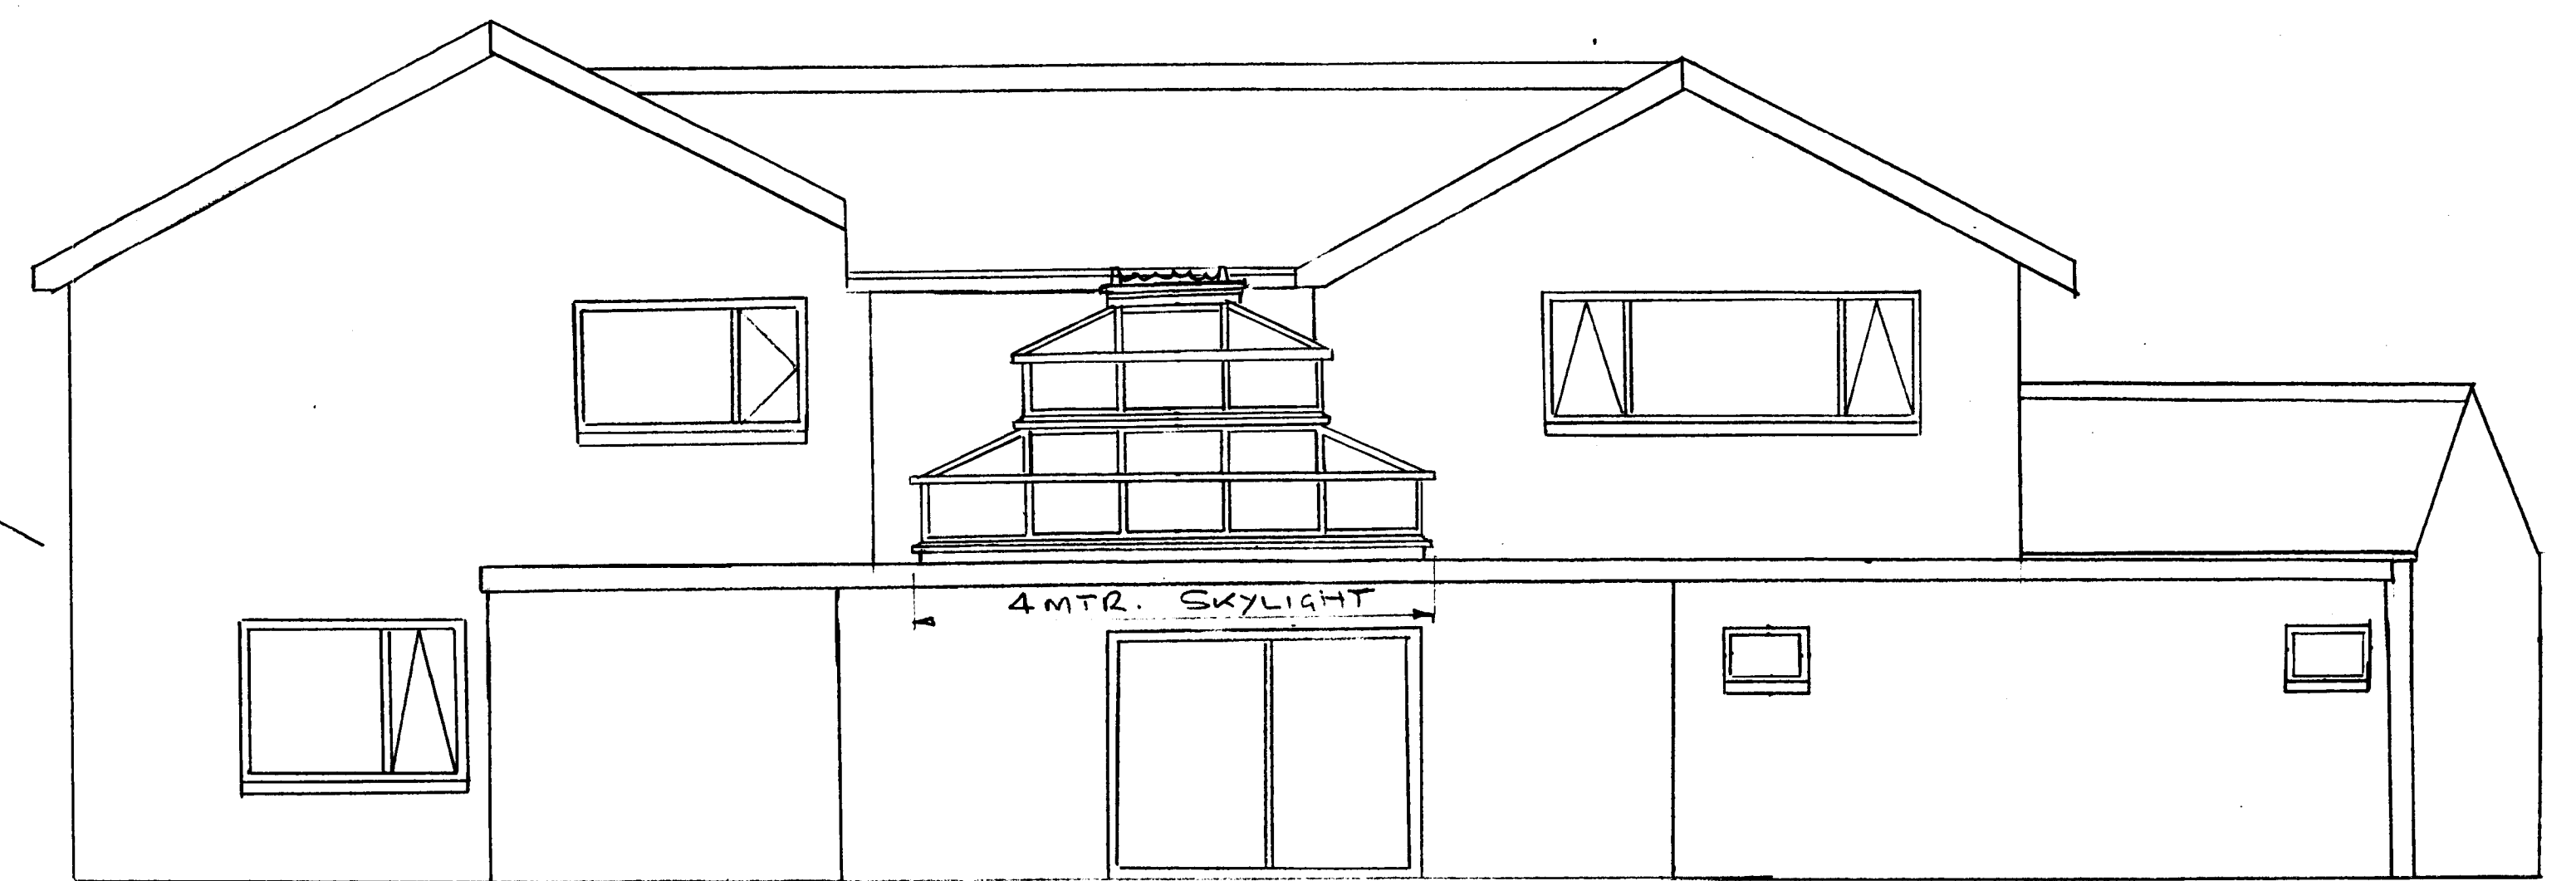

rear elevation

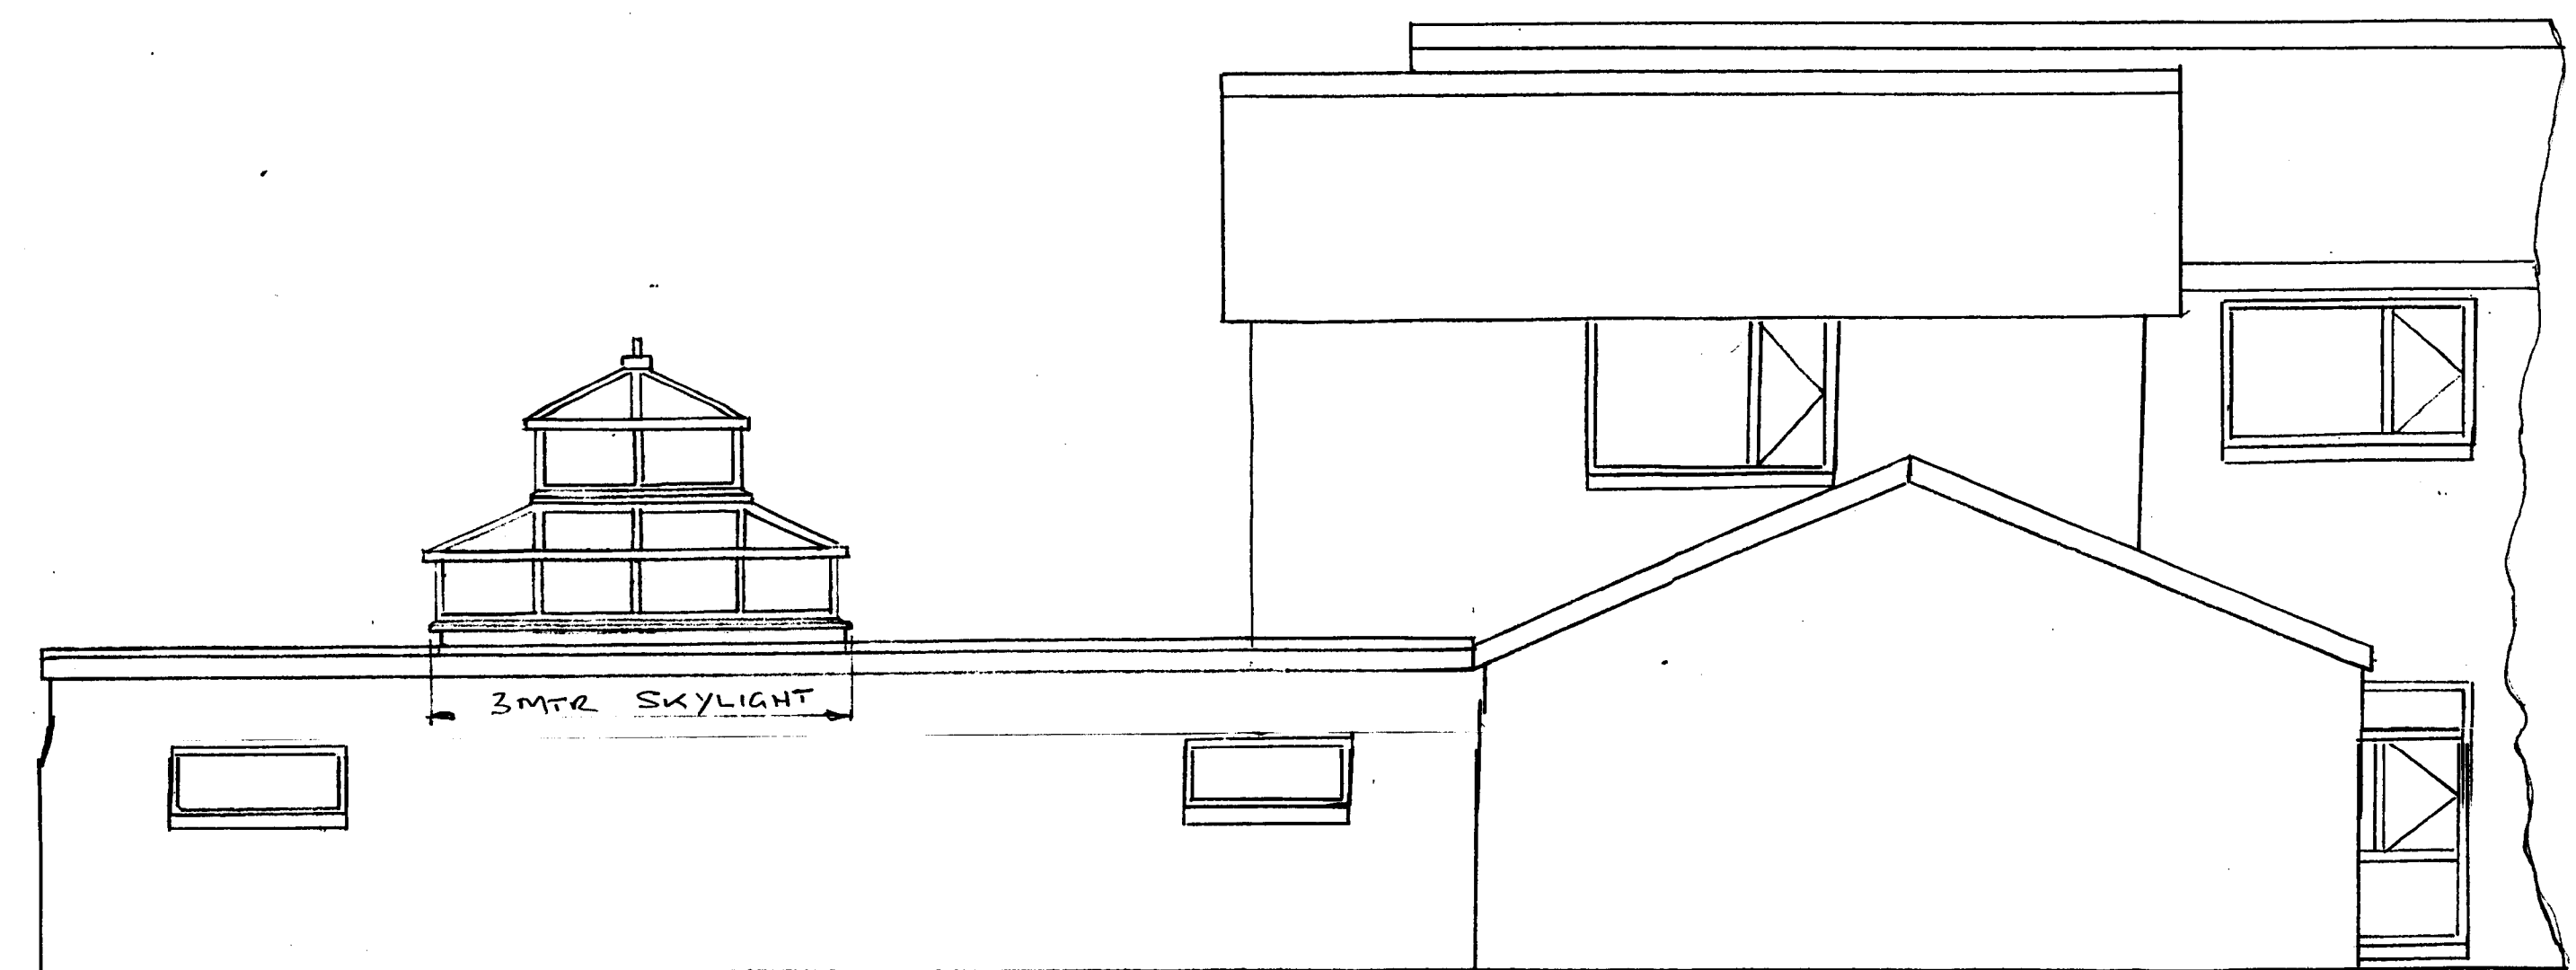

side elevation

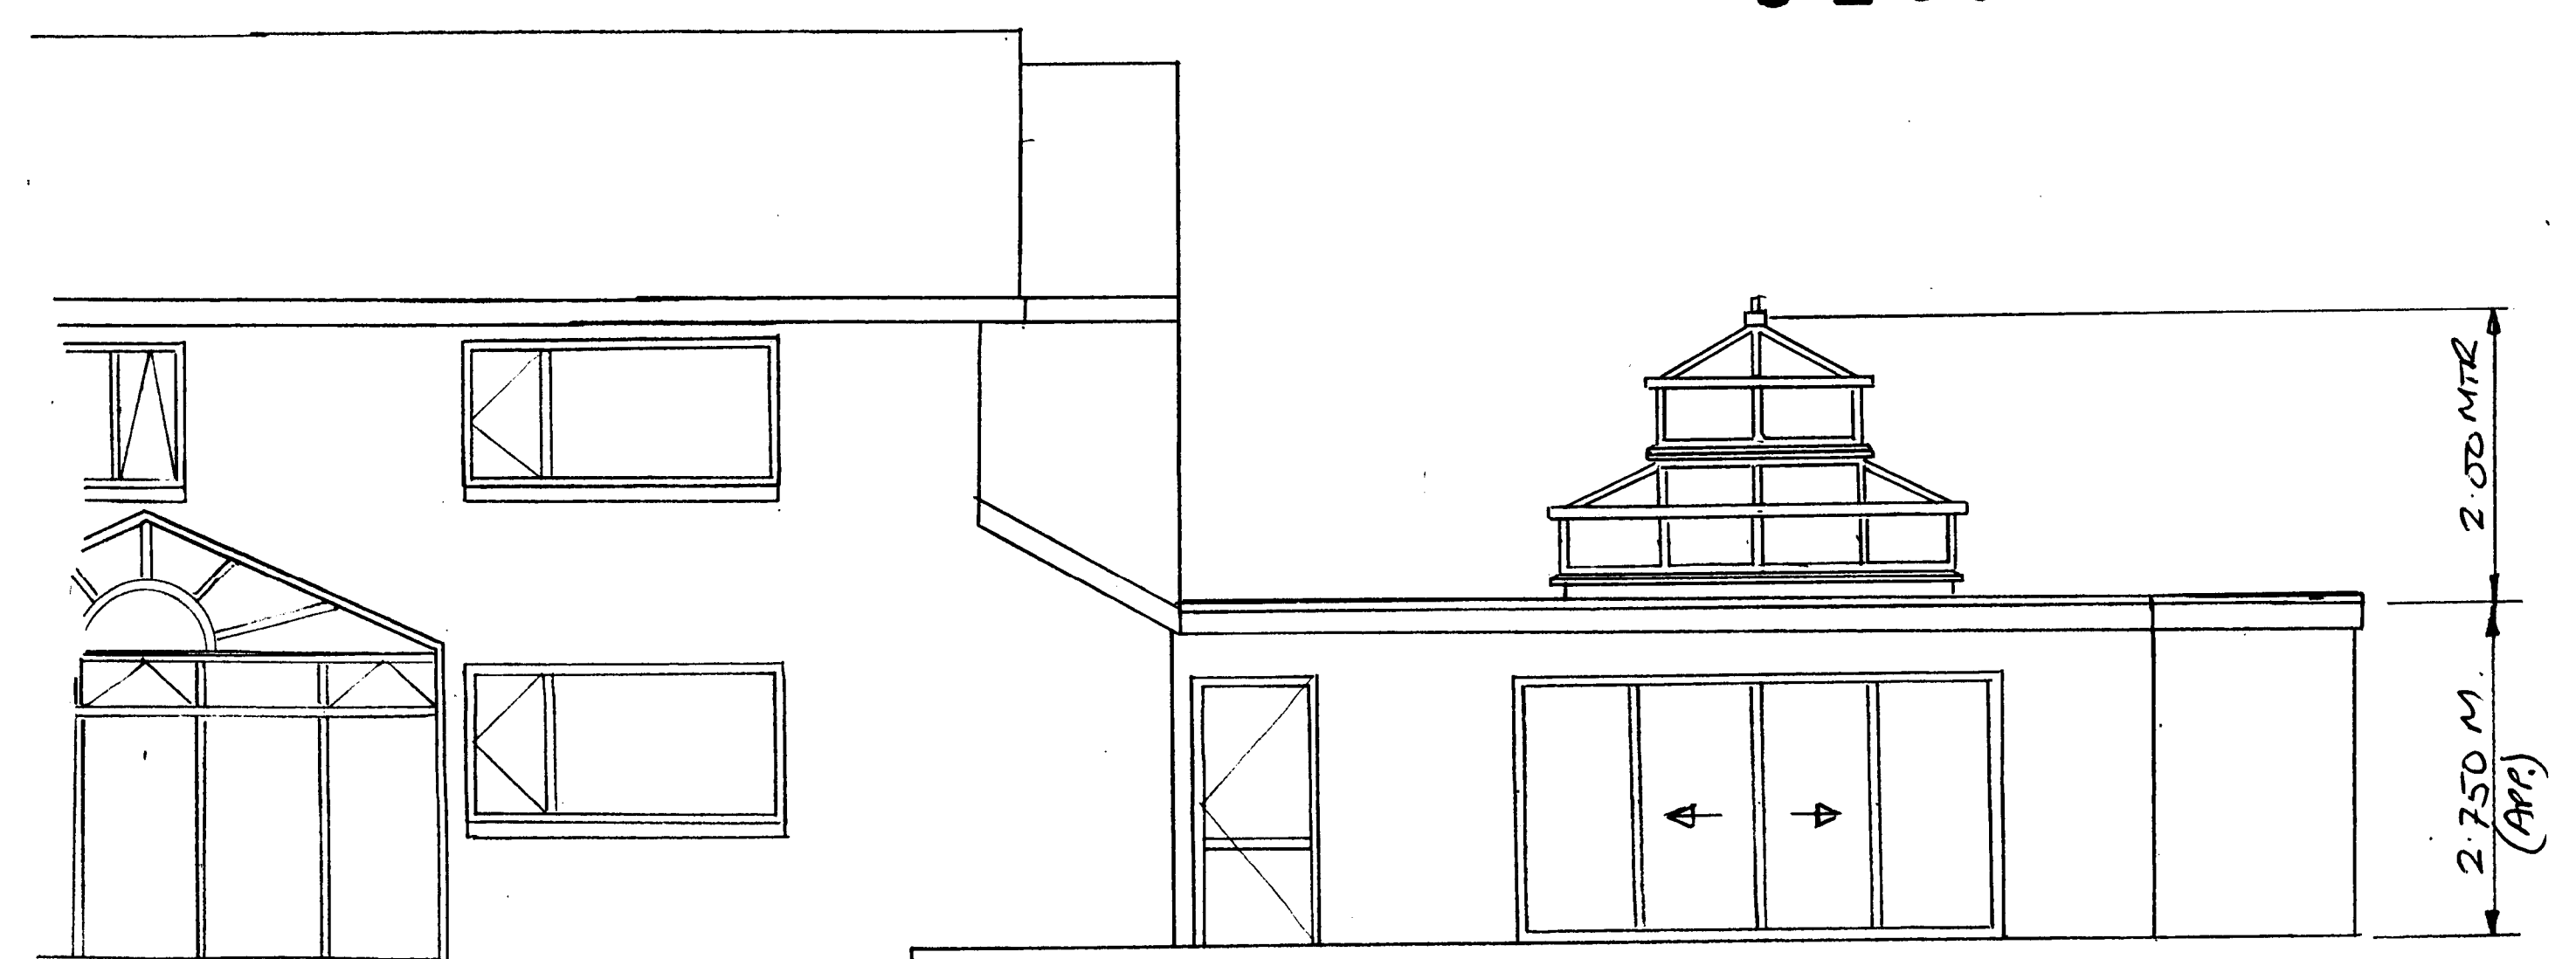

side elevation

320070886P

PROPOSED ALTERATIONS AT
'MEADOWLANDS', WHINS LANE, READ.
SCALE :- 1 : 50