


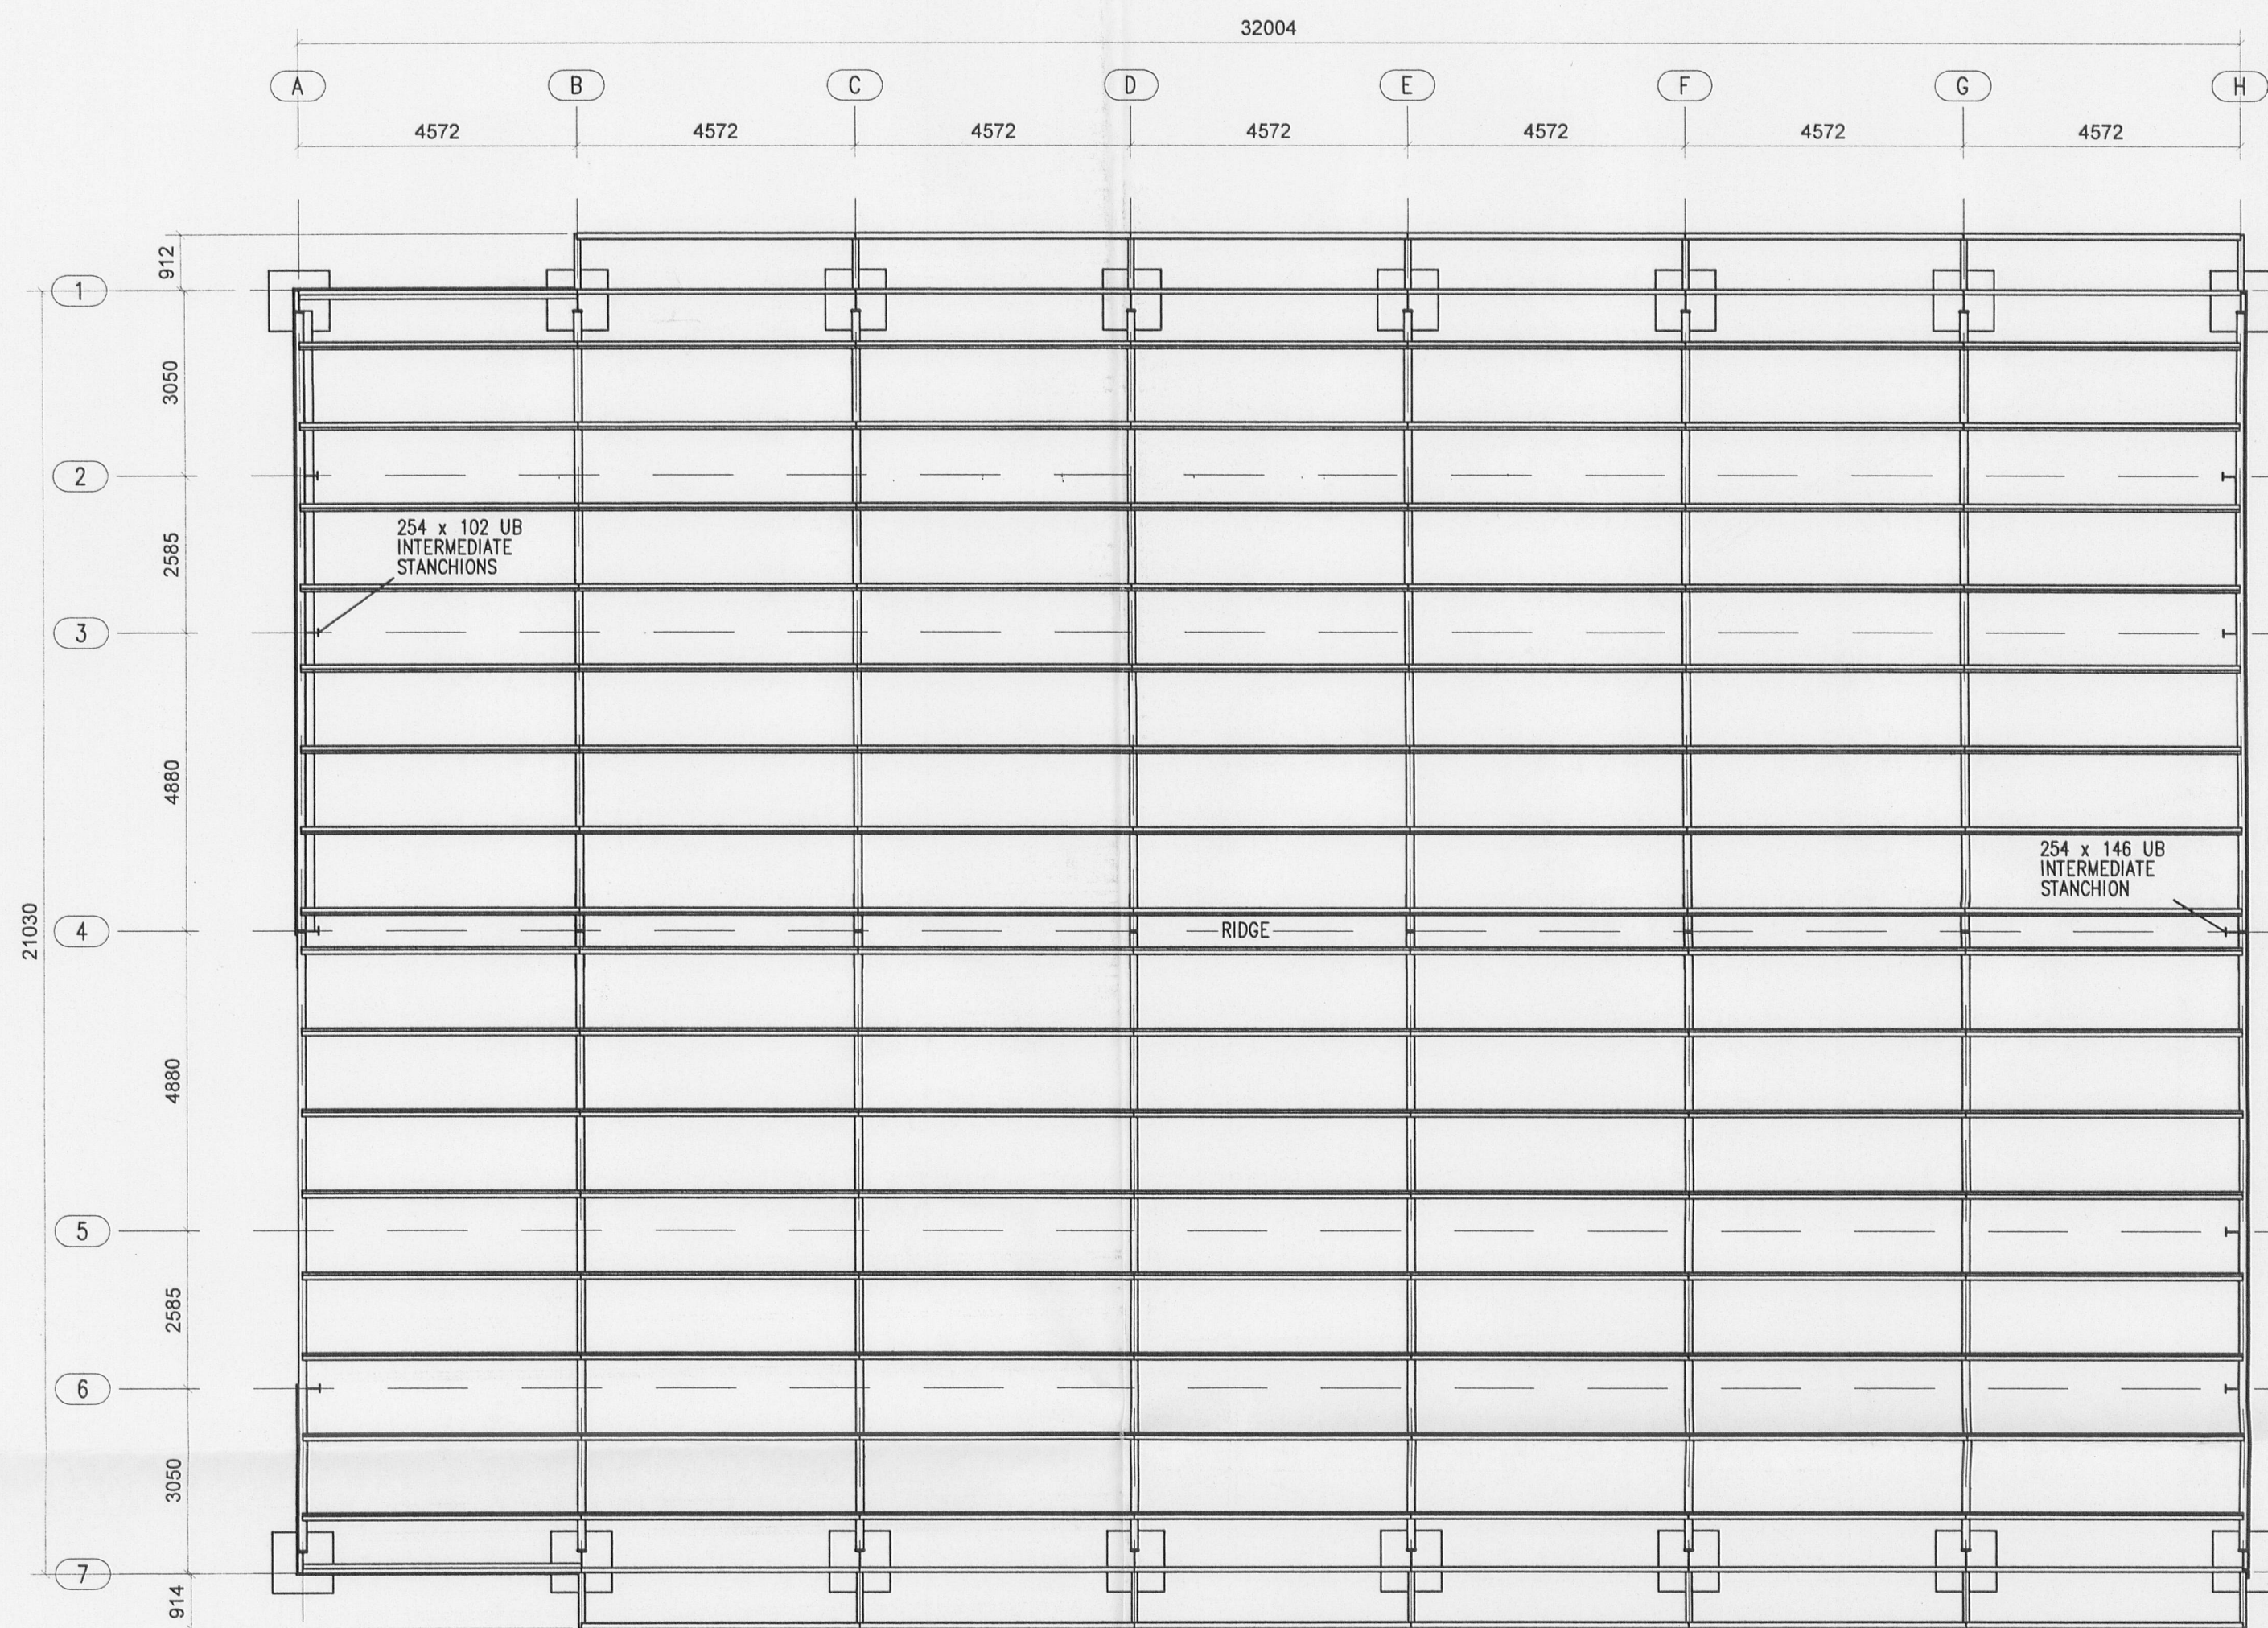
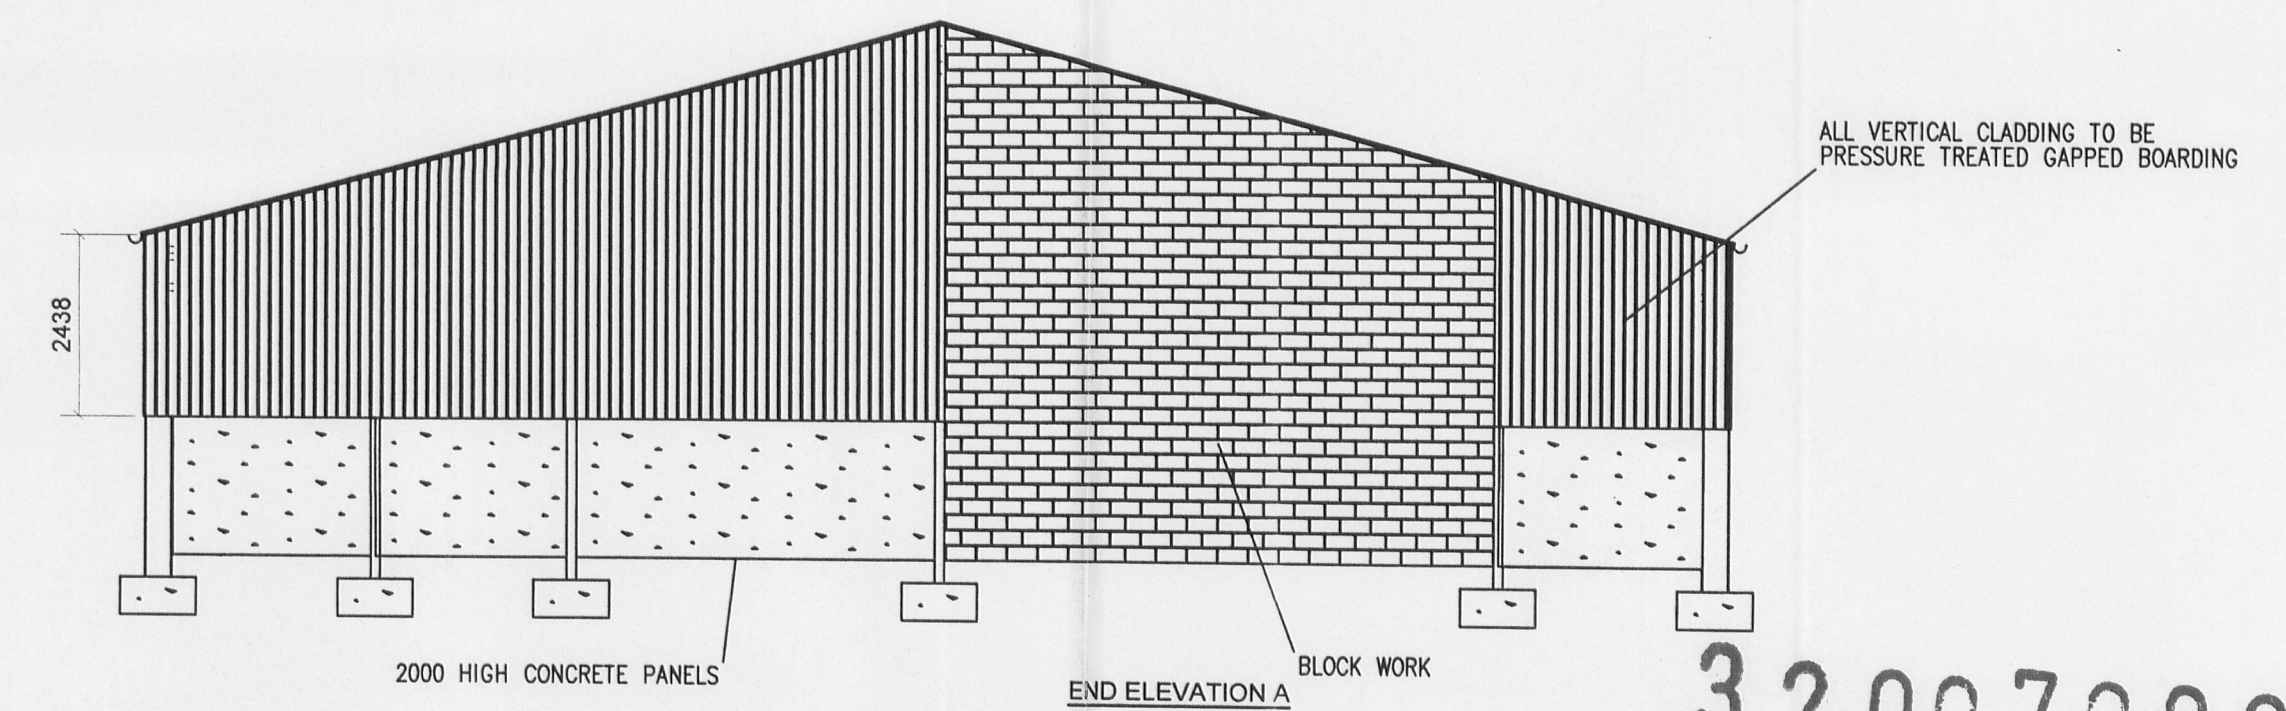
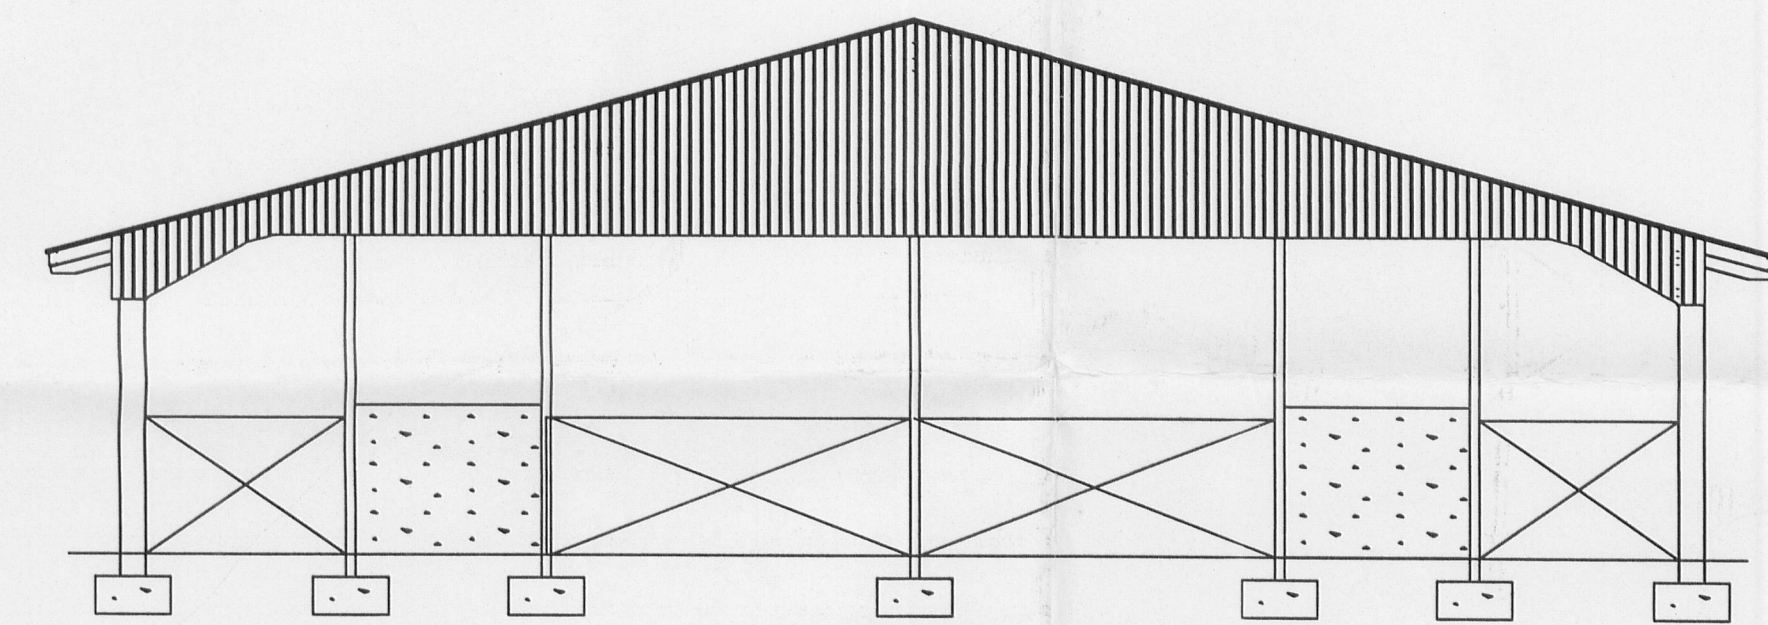
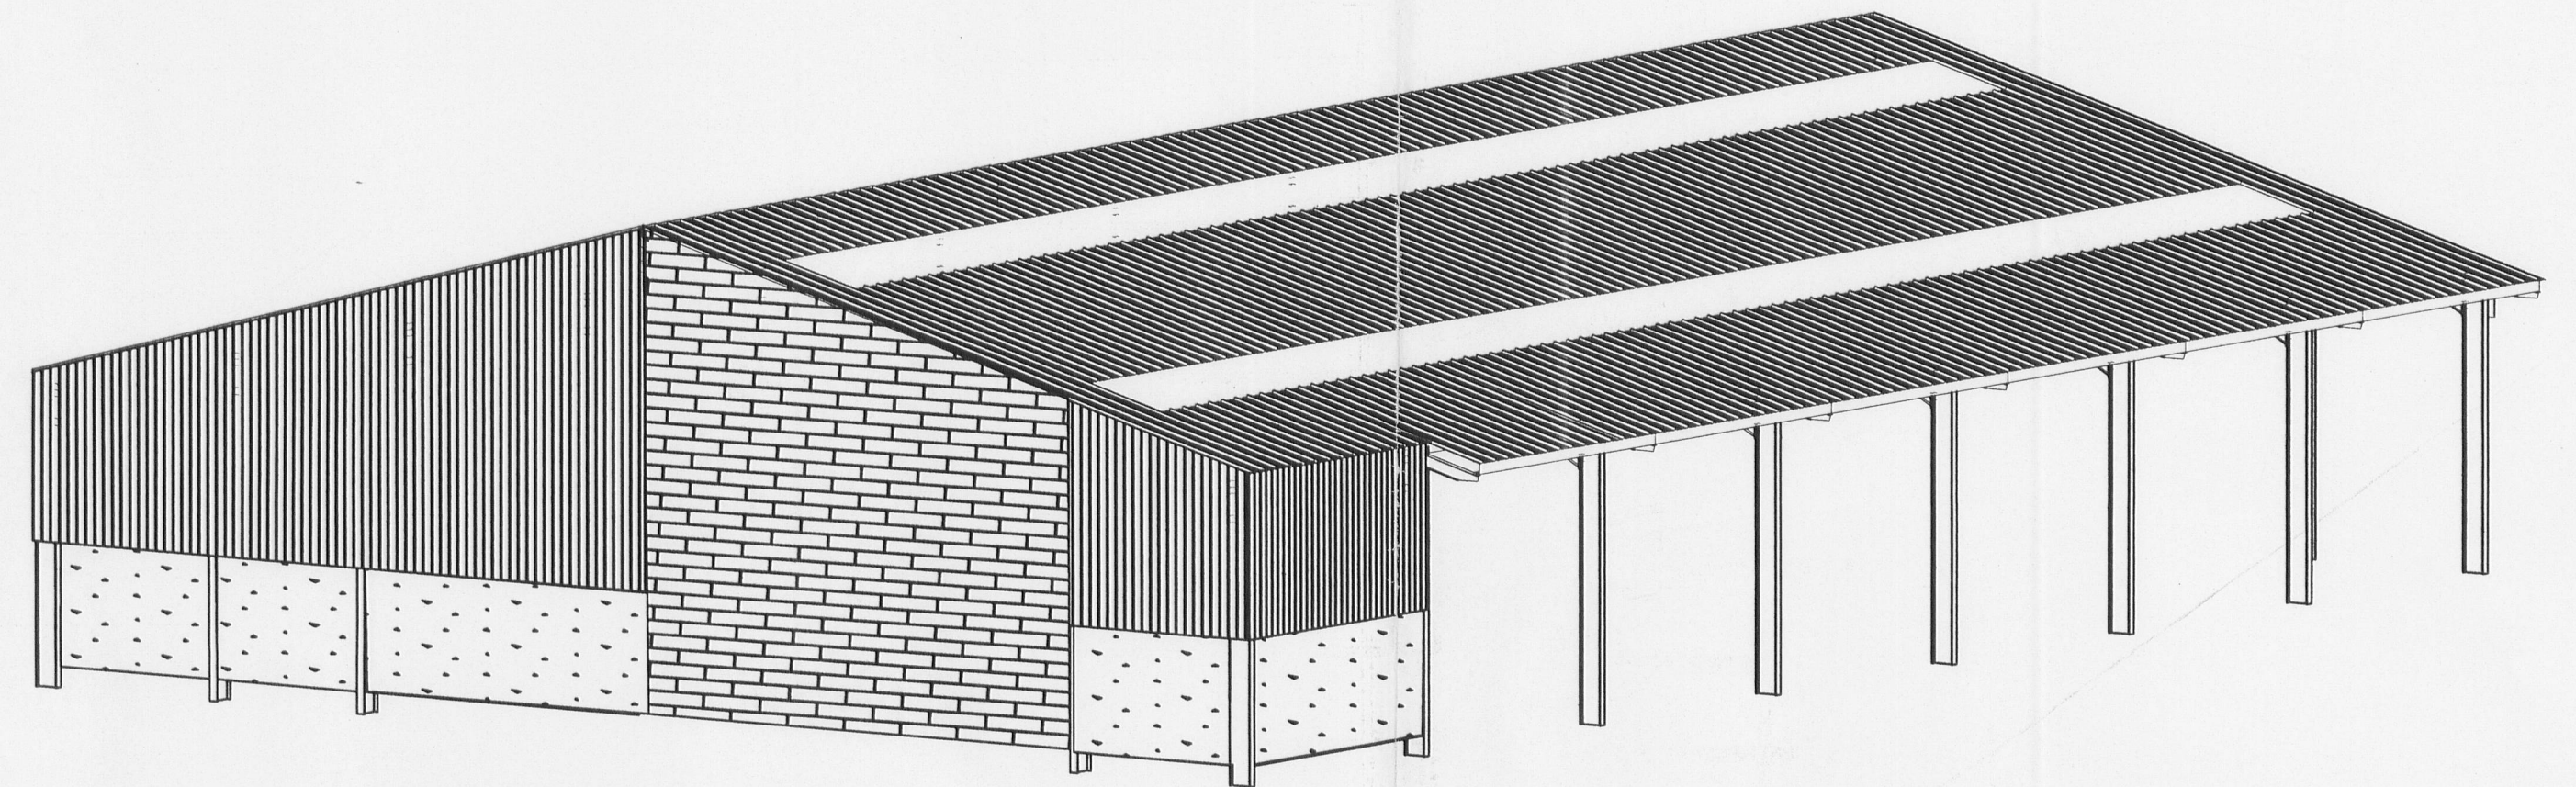


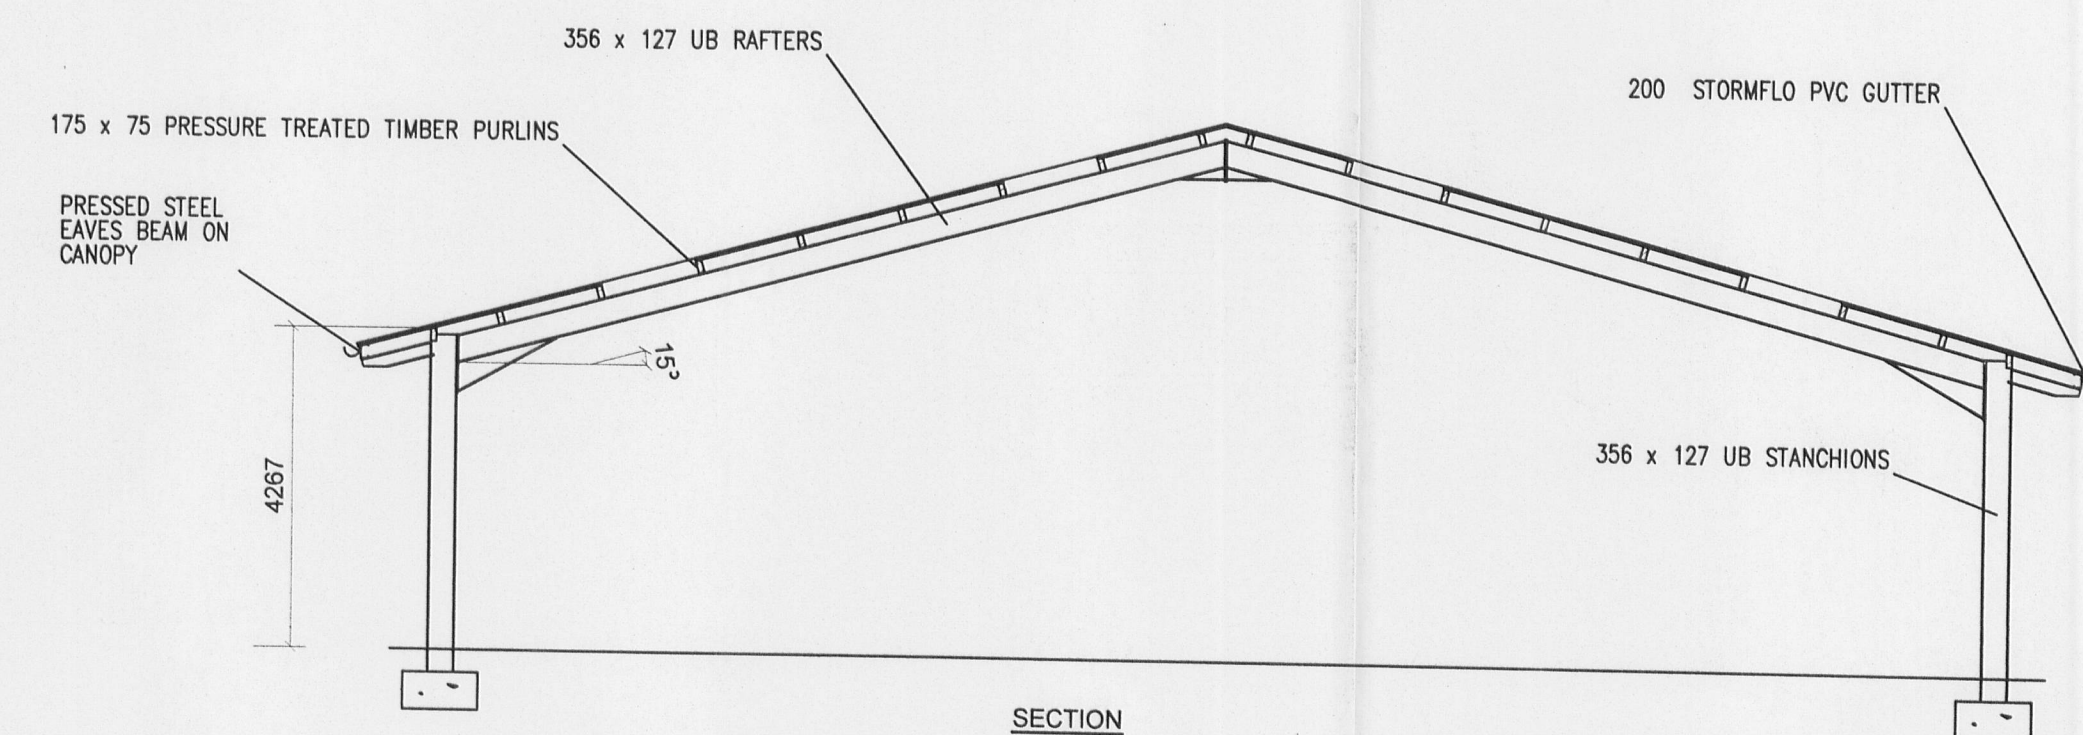


PLAN

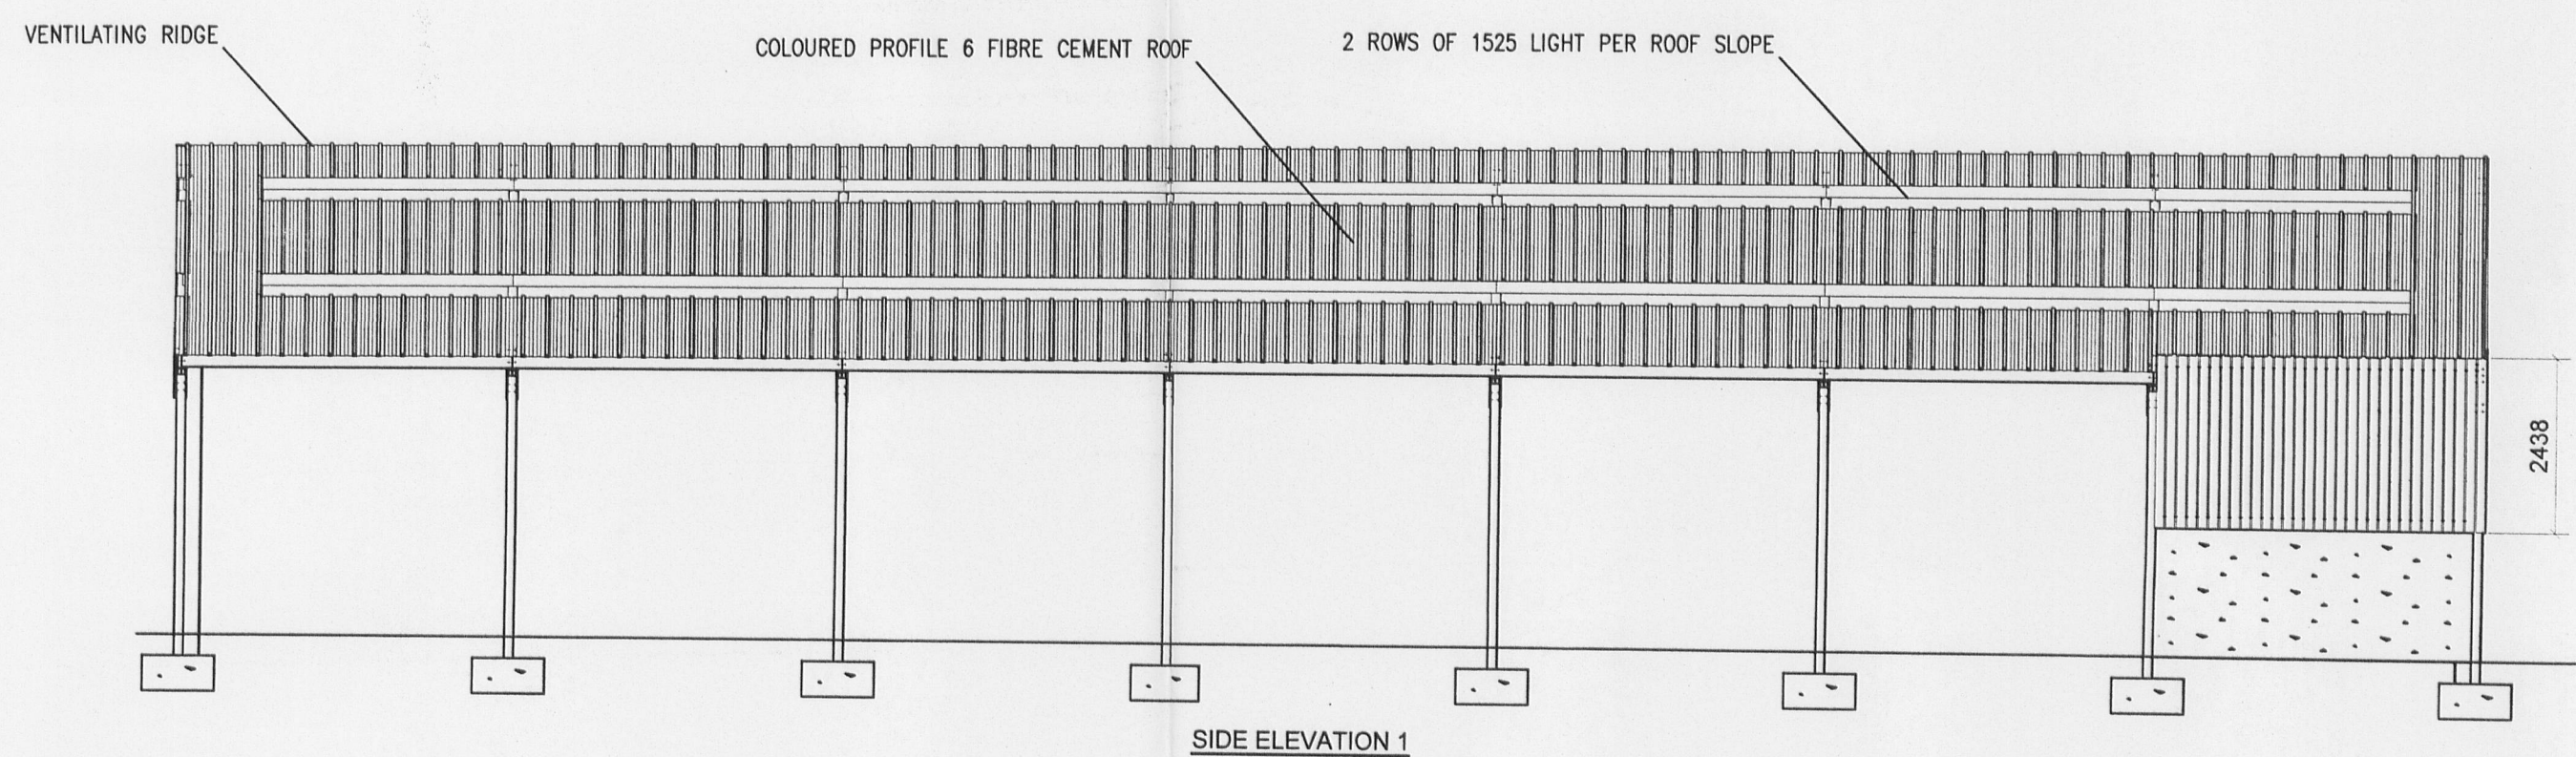

320070904P

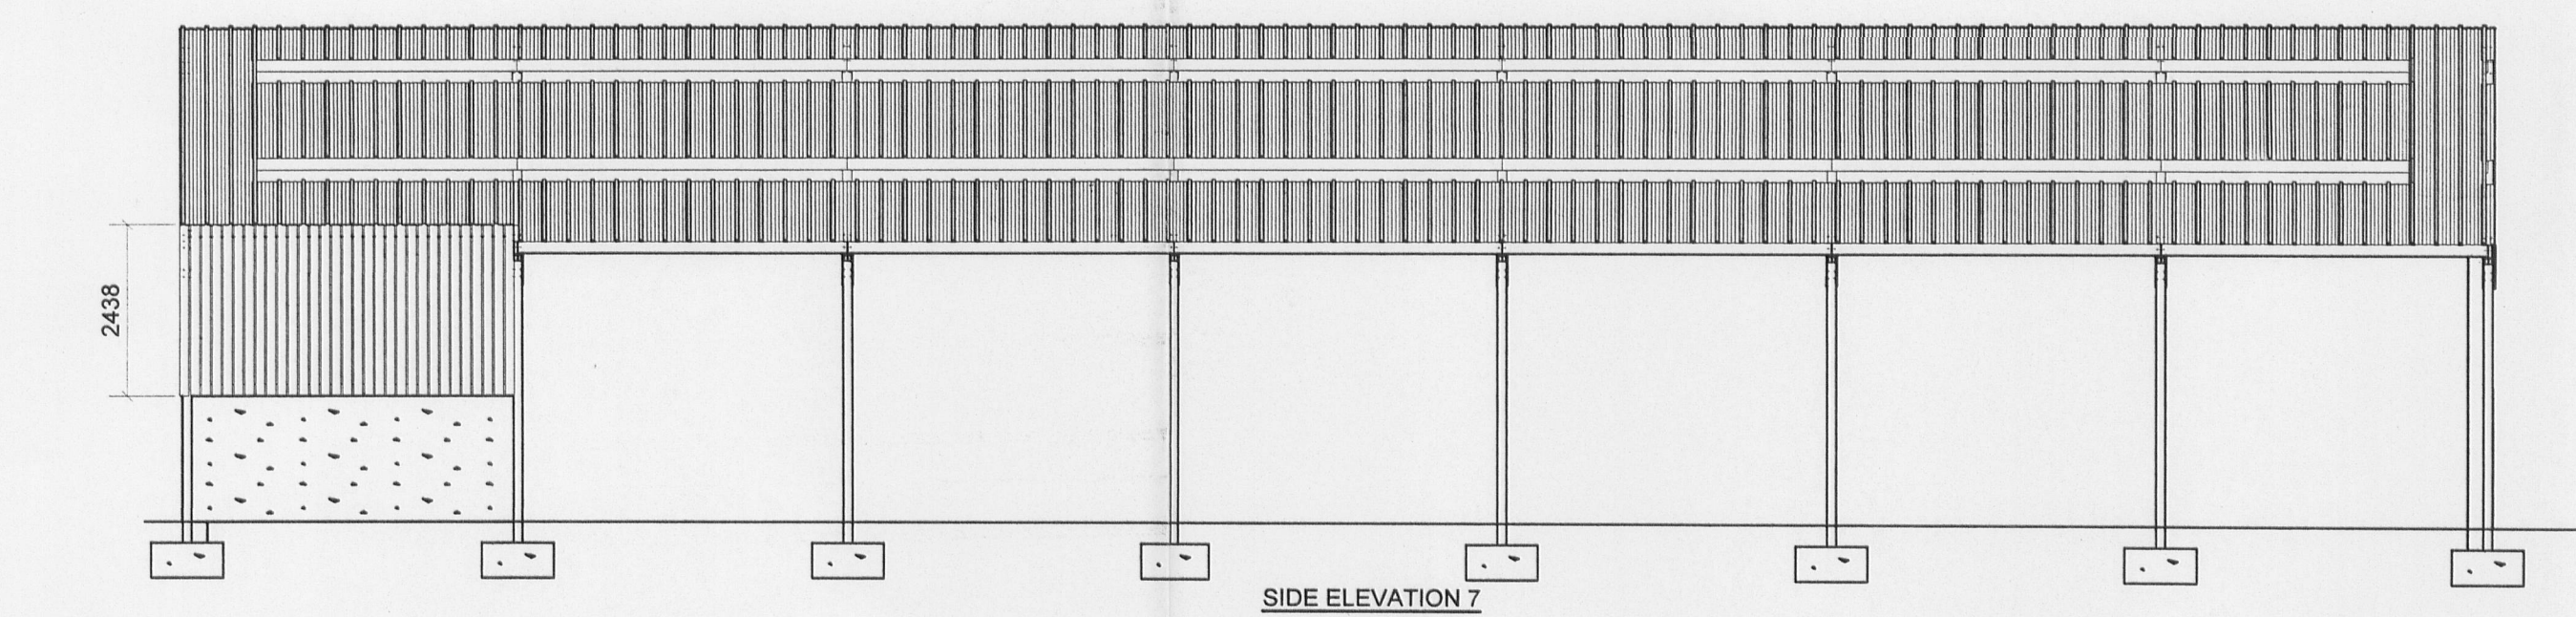

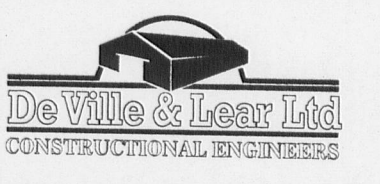			
PROJECT: PROPOSED AGRICULTURAL BUILDING			
CLIENT MR STARKIE			
TITLE HUNTROYD HOME FARM WHINS LANE SIMONSTONE LANCS			
SCALE 1/100	DRAWN DSB	NUMBER 070200	
DATE	CHECKED	APPROVED	REVISION