




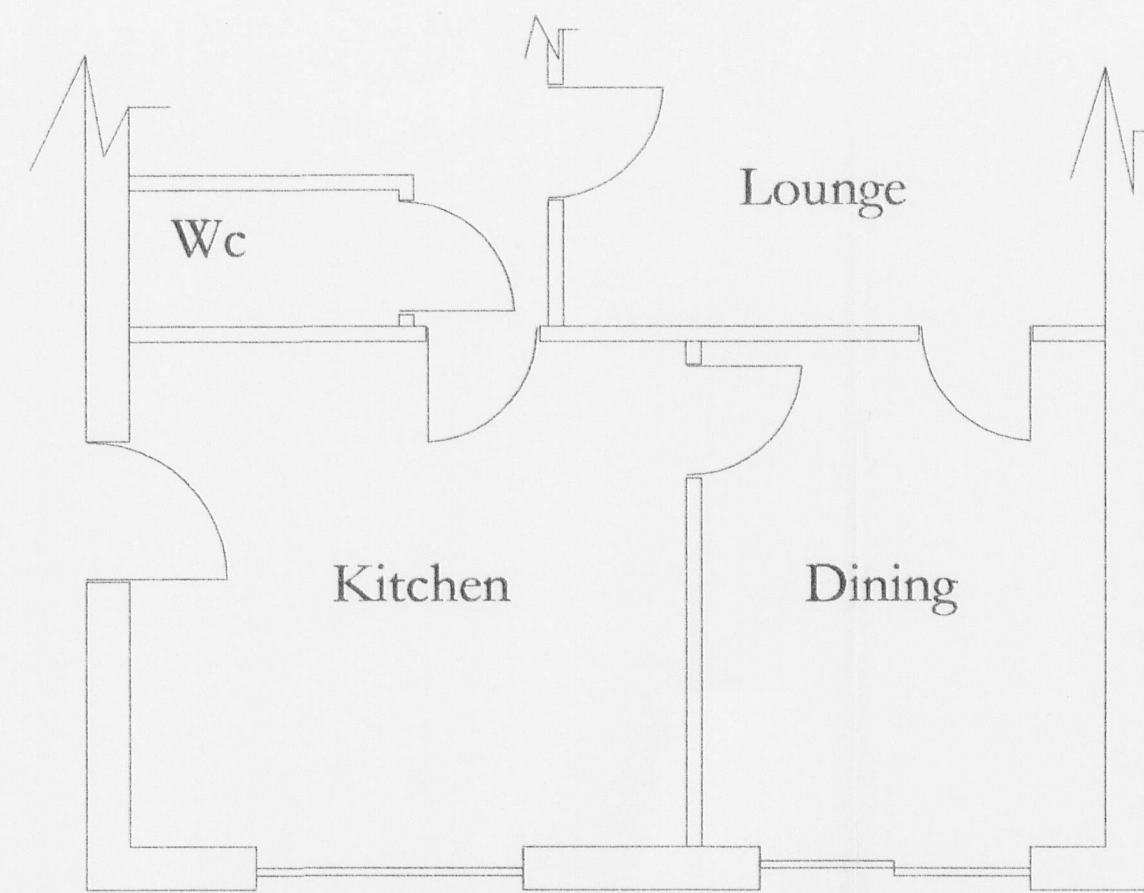


EXISTING LAYOUT

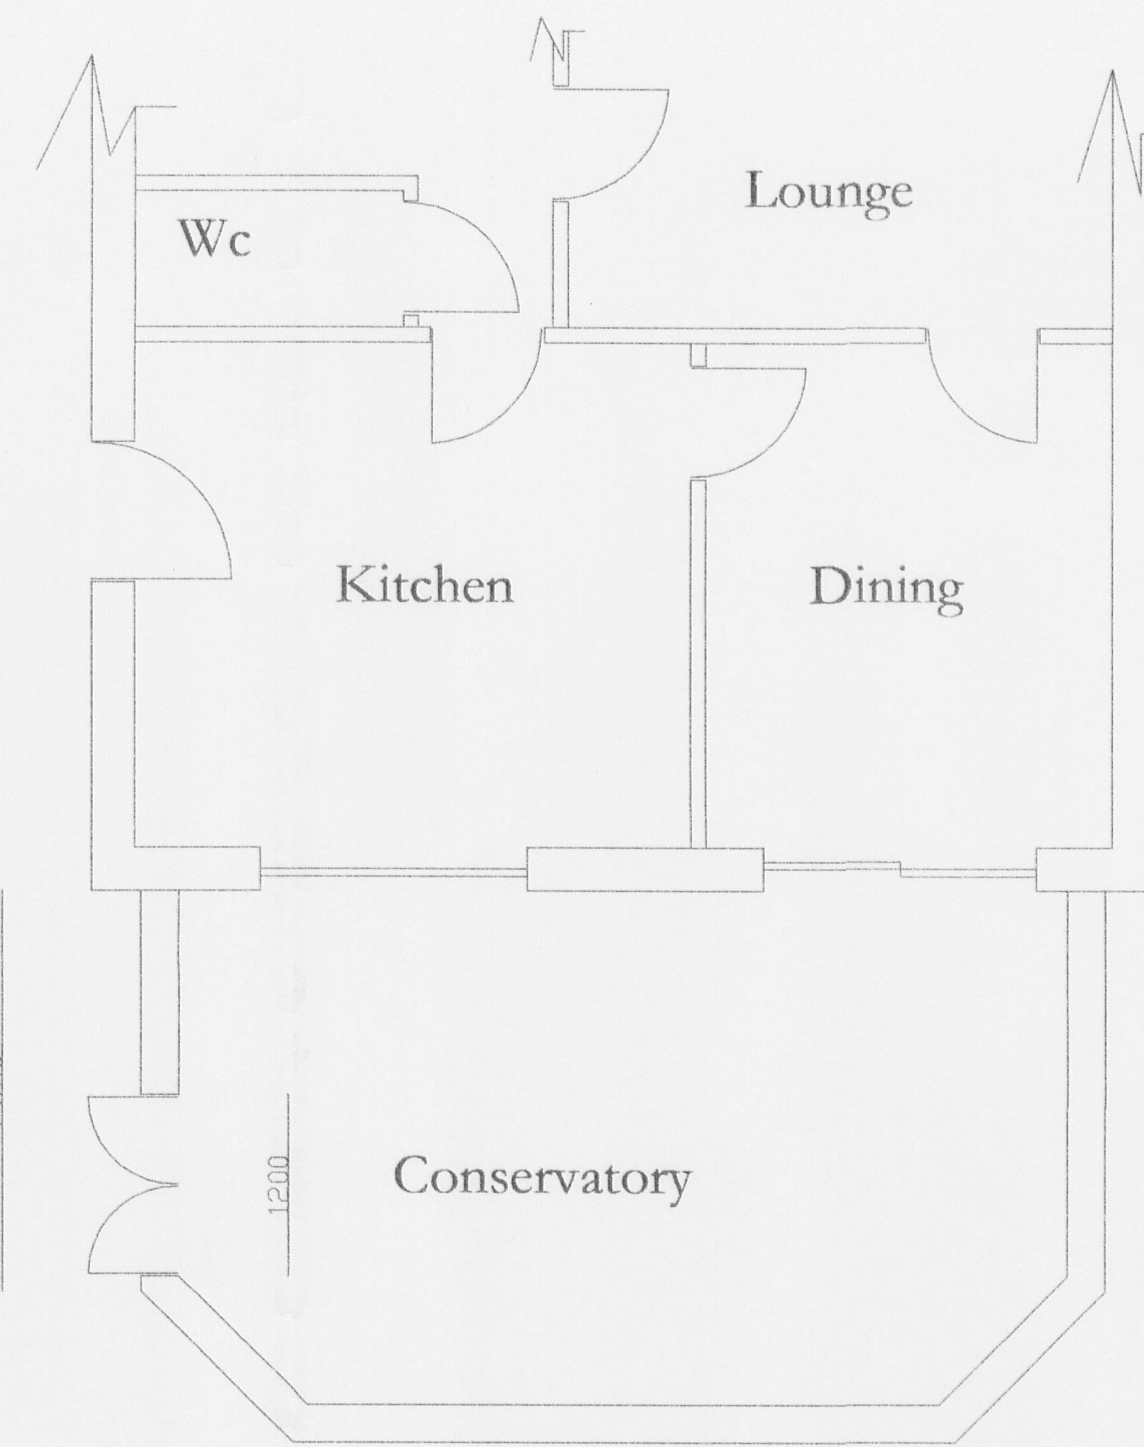


PROPOSED LAYOUT

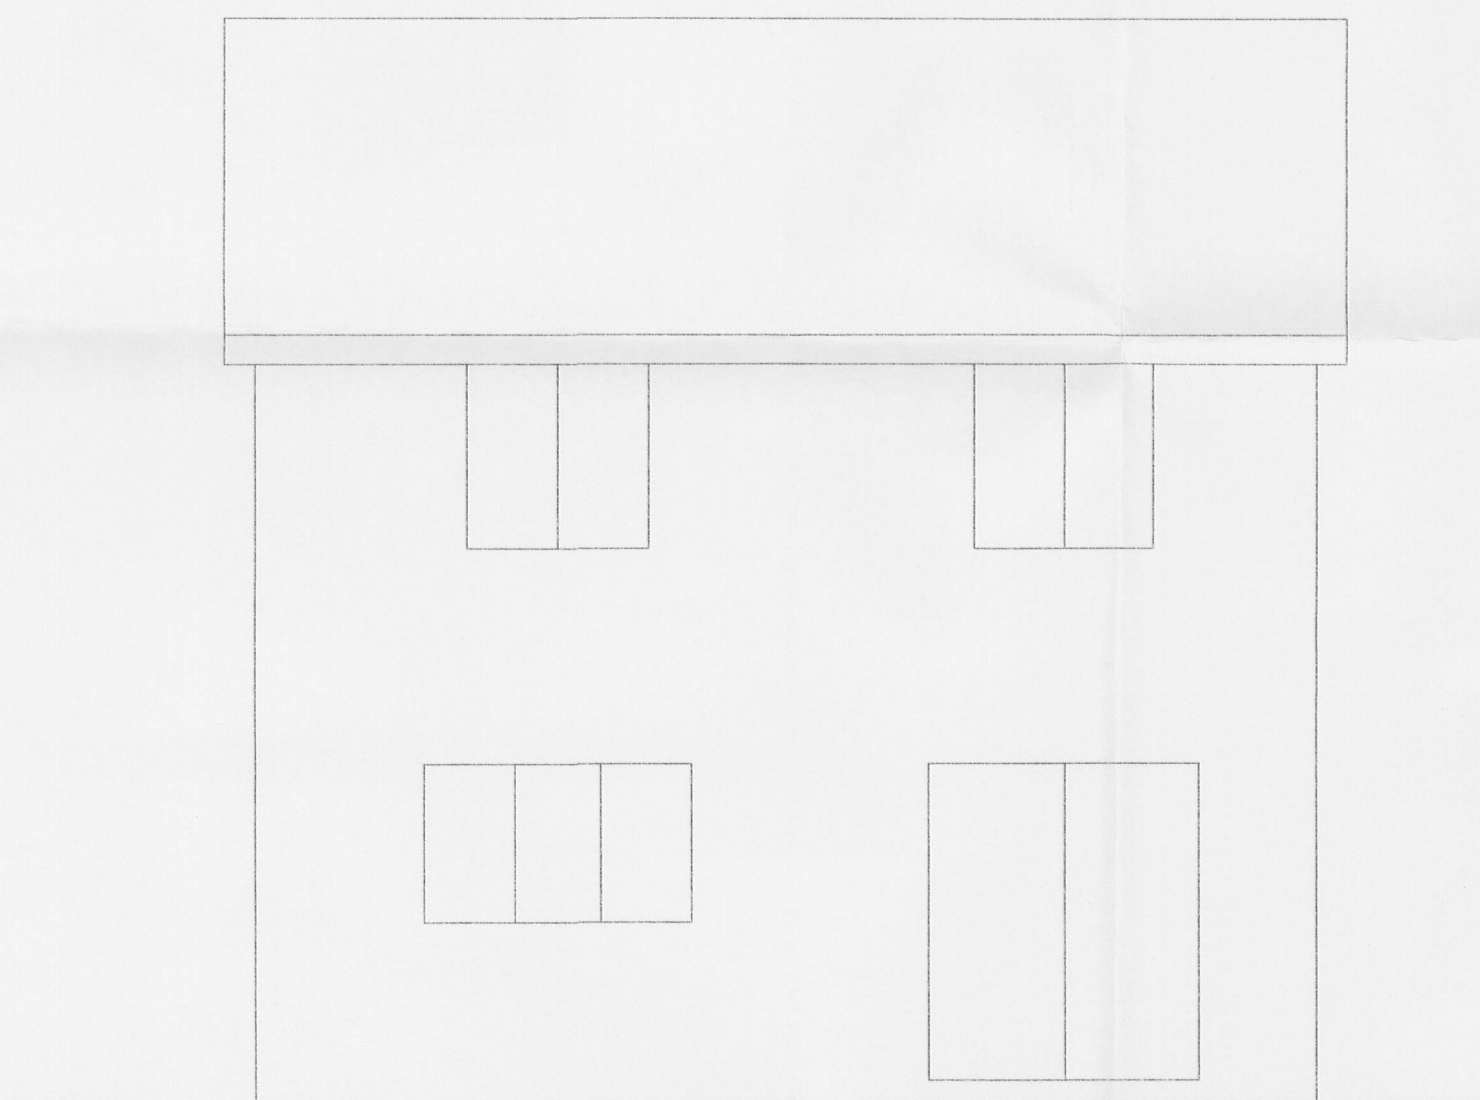


EXISTING ELEVATION

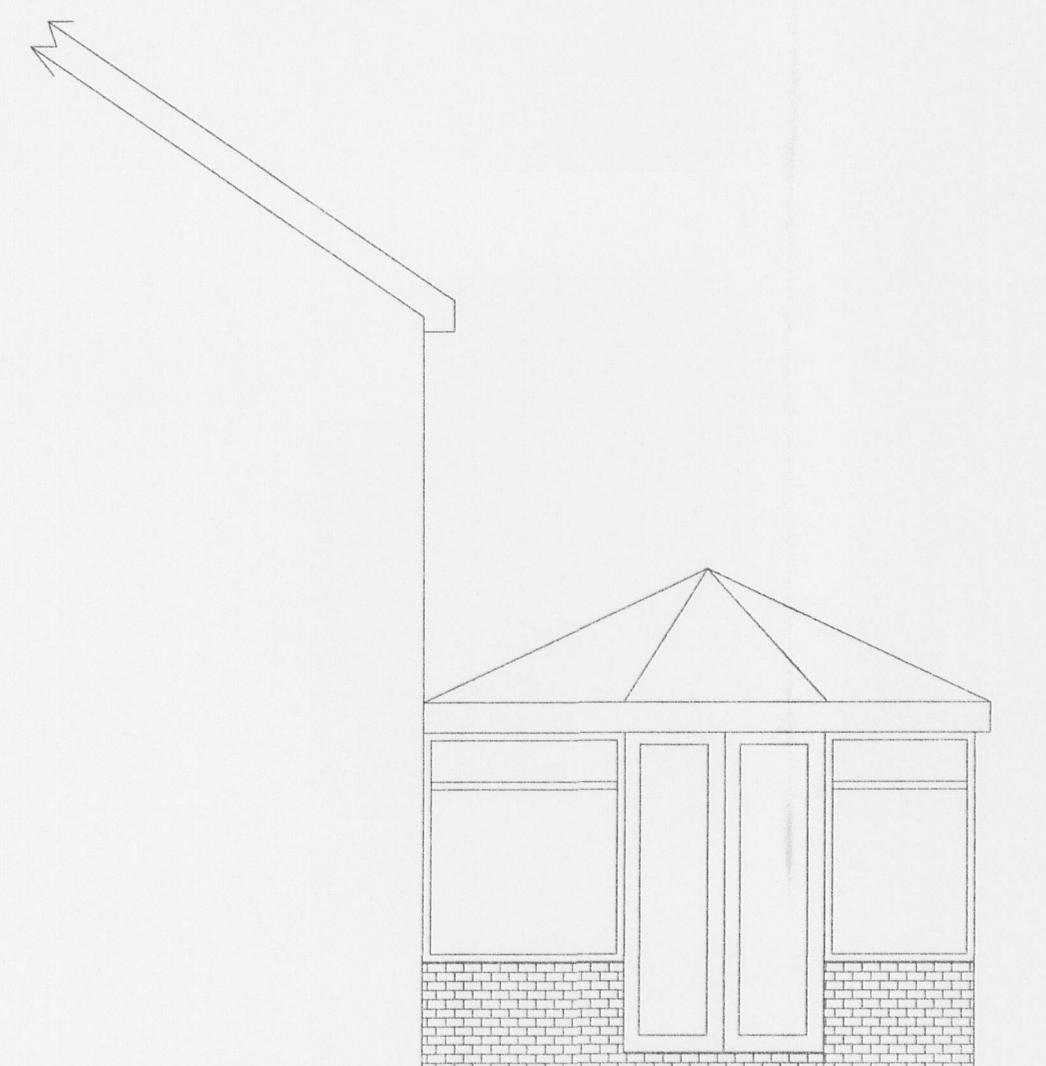

PROPOSED SIDE

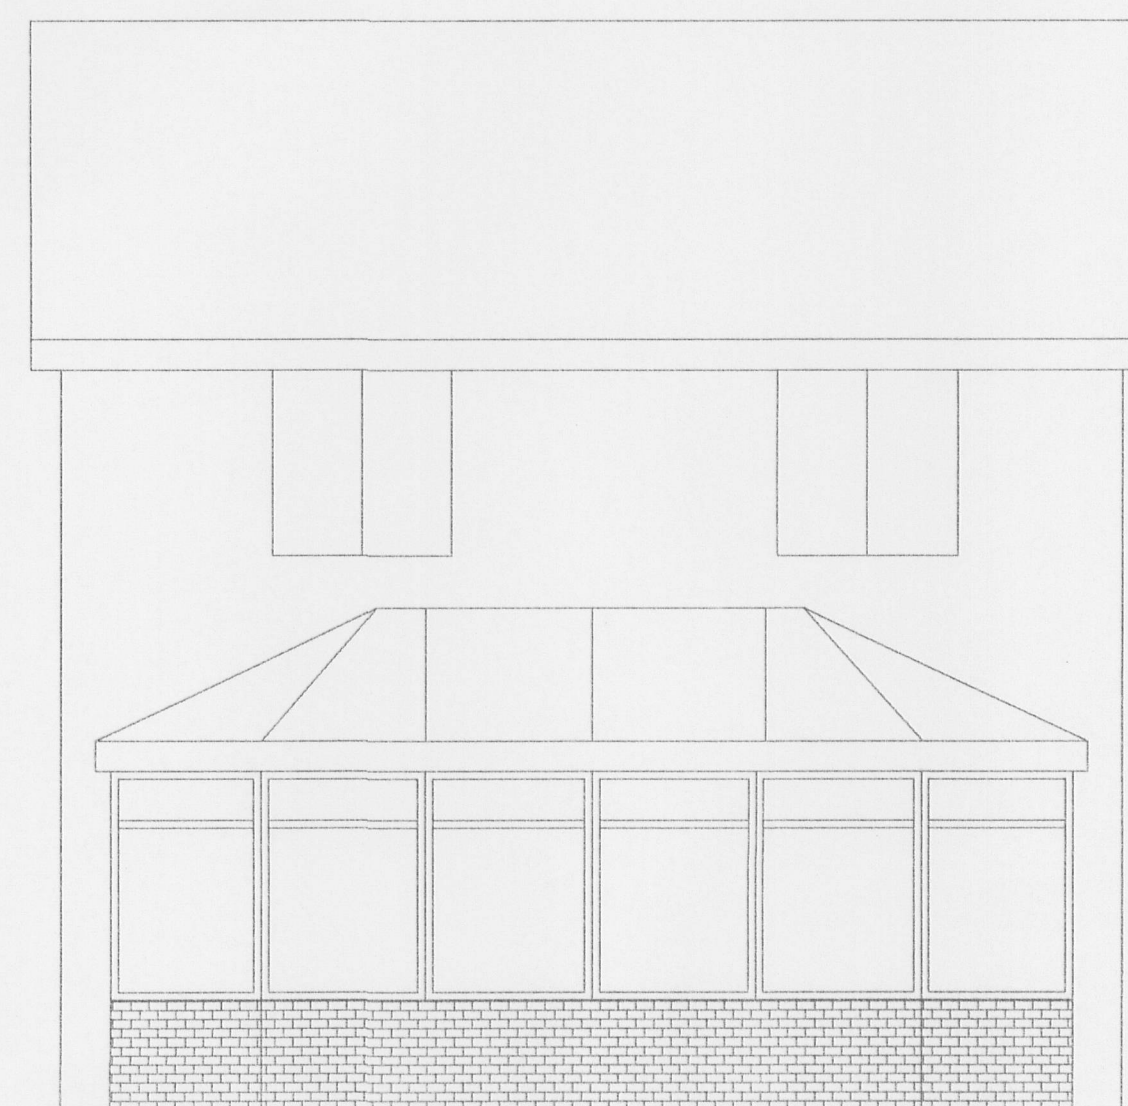

PROPOSED REAR

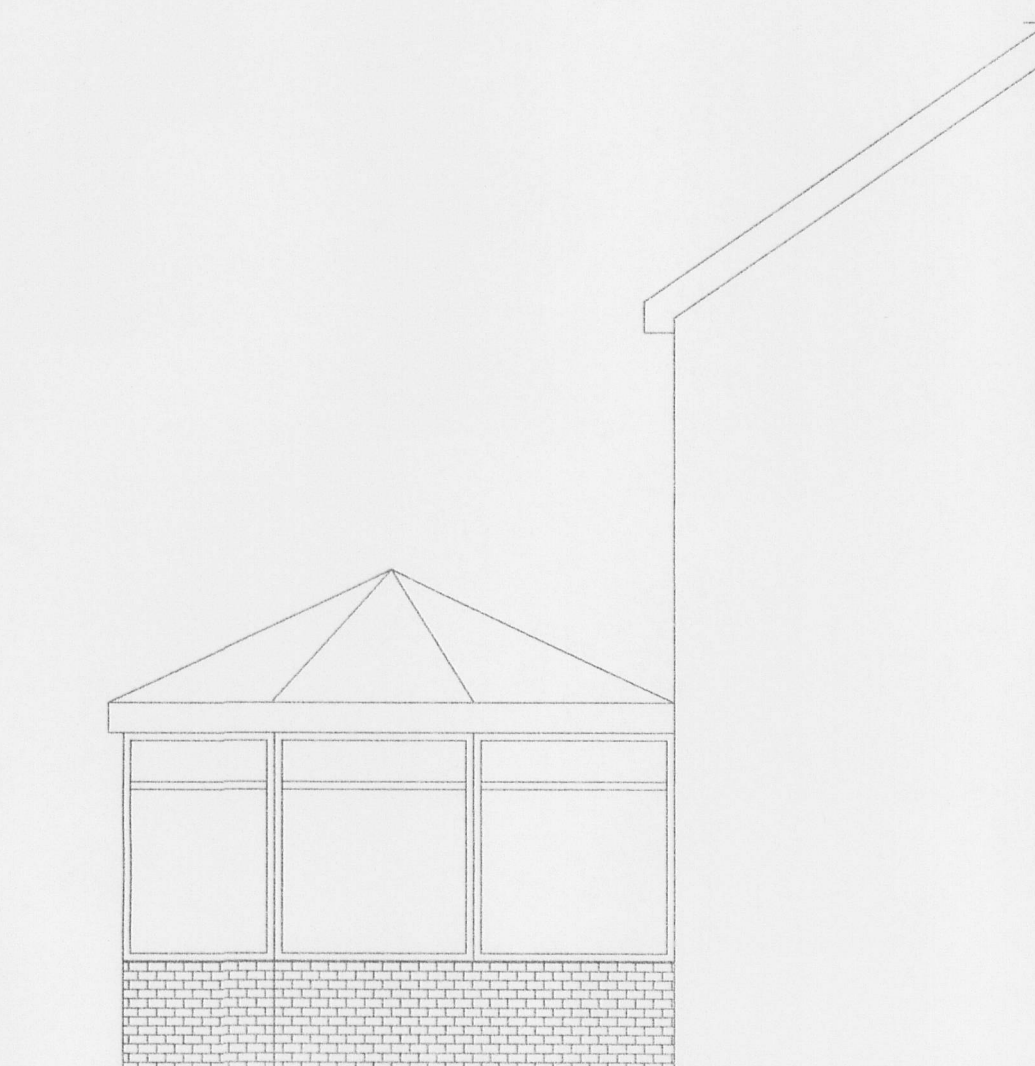

PROPOSED SIDE

| RevNo | Revision note | Date | Signature | Checked |
|-------|---------------|------|-----------|---------|
|-------|---------------|------|-----------|---------|

Form conservatory as shown  
all glazing to be safety glass rain water  
via gutter & downspout  
to existing system.  
This drawing is to be used only for  
planning submission not as a  
workin drawing, if used as such all  
dimensions  
to be checked on site by contractor.  
All work to be carried out to satisfaction  
of  
local authority.  
Prior to commencement of works on site  
principal contractor/ building owner to  
produce  
a method statement with regard to  
safety of occupiers/employees during  
building operations.  
Builder to allow for safe support of  
existing/new structure  
during contract.

3 2 0 0 7 0 9 0 6 P



81a Bison Place, Moss Side Ind Est  
Leyland, Lancashire PR25 7RQ  
Tel: 01772 435353 Fax 01772 425560  
E-mail sales@croston-conservatories.co.uk

Proposed Conservatory for  
Mr & Mrs GRIME  
23 THE DALES  
LANGO  
BLACKBURN  
BB6 8BW

SCALE  
1 - 50

| Itemref              | Quantity            | Title/Name, designation, material, dimension etc | Article No./Reference |
|----------------------|---------------------|--------------------------------------------------|-----------------------|
| Designed by<br>peter | Checked by<br>peter | Approved by - date<br>peter                      | Filename<br>Dates     |
| Mr Grime             |                     | 674/07c                                          | Edition<br>0          |
|                      |                     |                                                  | Sheet<br>1/1          |