

Application for Listed Building Consent

LB1

Application No.

320070920P

Date received

Planning (Listed Buildings and Conservation Areas) Act 1990.

Completed copies of this form and plans should be sent to the City, Borough or District Council (see note 1).

Please read the notes overleaf before answering each question.

Please complete in BLOCK LETTERS.

Question 1

Name and Address of Applicant

EMPORIA LEISURE LTD.

THE EMPORIUM

MOOR LANE, CLITHROE

Postcode BB7 1BE

Tel. No. 01200 444371

Question 1a

Name and Address of Agent

Postcode N/A

Tel. No.

(Contact's Name)

Question 2

Full address or location of the building

MITTON HALL

MITTON

NR. WHALLEY.

LANCS. BB7 9PQ.

Question 3

What is the applicant's interest in the building?
(e.g. owner, lessee, prospective purchaser, etc.)

OWNER.

Question 4

Describe briefly the proposed works (e.g. demolition, alteration, extension) and give the reasons why the works are considered necessary.

REPLACE TIMBER SIGNAGE WITH STONE SIGNAGE AT ENTRANCE.


STONE MORE AESTHETICALLY PLEASING.

Question 5

List the drawings and plans submitted with the application.

DRAWING OF PROPOSED SIGN.

LOCATION PLAN WITH SIGNAGE LOCATION IN RED.

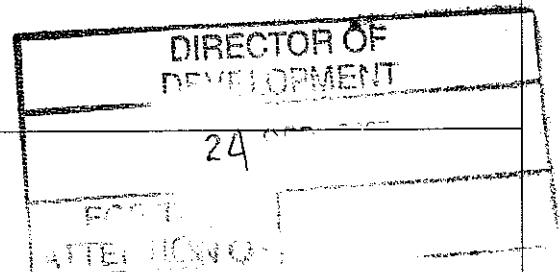

Note: The plans should be sufficient to identify the building and all alterations and extensions should be shown in detail; the works should also be shown in relation to any adjacent buildings.

I wish to apply for Listed Building Consent to execute the works described in this application and the accompanying plans and drawings.

Signed James Nolan (Applicant/Agent) Date 21-9-07

Certificate under Section 11 Planning (Listed Buildings and Conservation Areas) Act 1990

Certificate A

I hereby certify that:

No person other than myself/the applicant* was the owner of any of the building to which the application relates at the beginning of the period of 21 days ending with the date of the accompanying application.

Signed James Nolan (Applicant/Agent)* Date 21-9-7
*delete where inappropriate

Notes

1. The local planning department may need to consult several interested parties, such as the local civic or historical society, about your proposal. You are asked to discuss this informally with the staff of your local planning department who will advise you on the number of copies required.
2. Any object or structure fixed to a listed building or forming part of the land and within the curtilage of the building is treated as part of the listed building.
3. If an appeal is made to the Secretary of State concerning this application, the Regulations require that a copy of the following documents shall be provided for the Secretary of State by the appellant:
 - a) the application made to the local planning department together with all relevant plans, drawings, particulars and documents (including a copy of the certificate) submitted with it;
 - b) the notice of decision (if any) and all other relevant correspondence with the local planning department.
4. If consent is granted for the demolition of a listed building, the effect of Section 8 of the 1990 Act is that demolition may not begin until the Royal Commission have been notified, and the Commission have then either been given reasonable access to the building for at least one month following the grant of consent, or have stated that they have completed their record of the building, or that they do not wish to record it.
5. When making an application for Listed Building Consent you must complete a Section 11 Certificate, which provides details of the ownership of the site. This is necessary to let owners and agricultural tenants know about proposed developments on their land.

Complete the Certificate on the application form if the applicant is the sole owner of all the land to which the application relates and no part of it is an agricultural holding or has an agricultural tenant. (Owner means a person having a freehold interest or a leasehold interest with at least seven years unexpired).

If the applicant is not the sole owner or part or all the land is an agricultural holding, please complete the separate Section 11 Certificate which is available at your local planning office.

If you do not know the name and address of the owner there are other Certificates which you can complete and should contact the planning department to discuss the matter

Note that there is a penalty for knowingly or recklessly completing a false or misleading Section 11 Certificate.

Development Department

Council Offices, Church Walk, Clitheroe, Lancs. BB7 2RA

Tel: (01200) 425111 Fax: (01200) 414487 DX: Clitheroe 15157


3 20070920P



RIBBLE VALLEY
BOROUGH COUNCIL

Location Plan

Map Ref: SD7138NE Scale: 1:2500

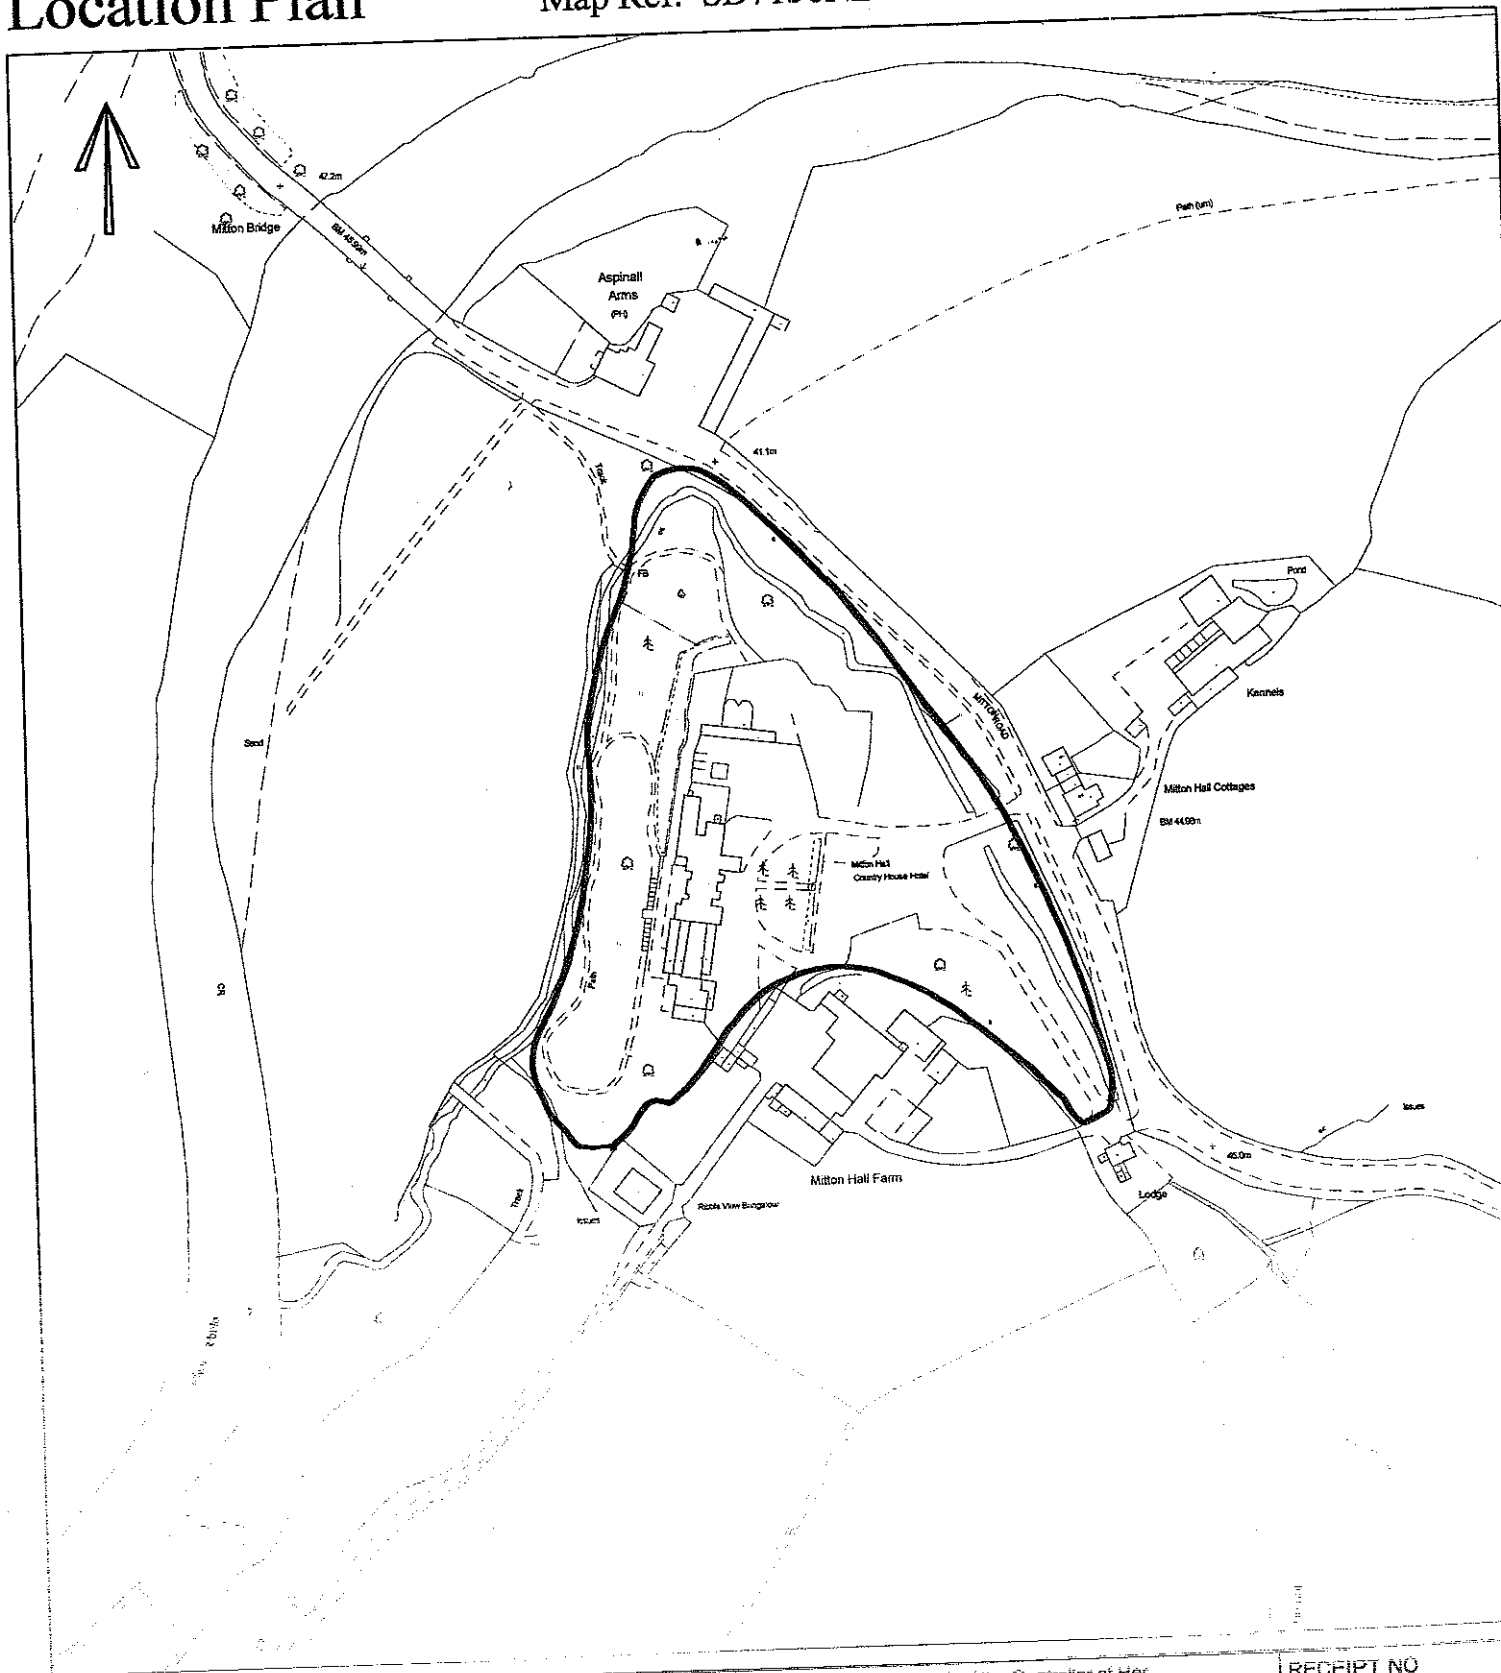

This map is reproduced from Ordnance Survey material with the permission of Ordnance Survey on behalf of the Controller of Her Majesty's Stationery Office © Crown copyright. Unauthorised reproduction infringes Crown copyright and may lead to prosecution or civil proceedings.

This copy has been produced specifically for map return scheme purposes only. No further copies may be made.
Ribble Valley Borough Council Licence No. LA 100018641 21 September 2007

RECEIPT NO

SOLD BY

Milton Hall, Milton, Nr. Whalley. Lancs. BB7 9PQ.



large natural sandstone block. Split and machine faced to flat surface. Engraved with hotel name and contact details

Stone from Waddington Fell Quarry.

Illuminated by ground set spot lights.

* Similar in size, finish and appearance to the "welcome to Citterose" Rotary signs on Pendle Road, Edisford Road.

320070920P

Milton Hall

BRASSERIE . BAR . HOTEL

tel. 01254 826544

www.miltonhall.co.uk

320070920P

320070920P

