

Householder Planning Application ^{P1H}

You may use this form to apply for planning permission to alter or extend your house or erect a building within the boundary.

For any other Planning Application use Form P1.

Please read the notes overleaf and then answer all the following questions:-

Question 1

Your Name and Address

MS D YOUNG
WAK FARM BARN
LONGSIGHT RD
CLATTON - LE-DALE
Postcode : BB1 9EX
Tel. No. : 07887 542244

Question 1a

The Name and Address of any person acting for you

BRIDGE HOUSE DRAUGHTING SERVICES
36 CROSS LEE RD
TODMORDEN
LANCS
Postcode: OL14 8EH
Tel. No. : 01706 814870 07710507926

Question 2

Describe the proposed work and state the Location if different from your address.

ERECT DETACHED GARAGE

Postcode

Question 3

Please state the main proposed external Materials (for example, brick walls, colour, Make, (type) and show them on your detailed plan.

NATURAL STONE
~~S/H~~ ~~STONE~~
S/H BLUE SLATE

Qu. 4

Do you intend to demolish any buildings?

If YES, please show them on your detailed plan.

YES

☒

NO

☐

Qu. 5

Do you intend to construct any new access to a road or back street or alter an existing one?

If YES, please show it on your detailed plan.

YES

☐

NO

☒

Qu. 6

Are there any trees on the site?

If YES, please show them on the detailed plan.

YES

☐

NO

☒

Qu. 7

Are any trees to be felled?

If YES, please show which on the detailed plan.

YES

☐

NO

☒

Question 8

Please read and sign the following statements:

I wish to apply for planning permission for the development described in this application and the accompanying plans and enclose the fee of £ 135-00

Signed

D. W. H.

Date

16/9/07

Certificate under Article 7 Town and Country Planning (General Development Procedure) Order 1995. Certificate A.

I hereby certify that no person other than the applicant was an owner of any part of the land to which the application relates at the beginning of a period of 21 days before the date of the accompanying application. None of the land to which the application relates constitutes or forms part of an agricultural holding.

Signed

D. W. H.

Date


16/9/07

Tel: (01200) 425111 Fax: (01200) 414487 DX: Clitheroe 15157



Location Plan

Map Ref: SD6733NW Scale: 1:2500

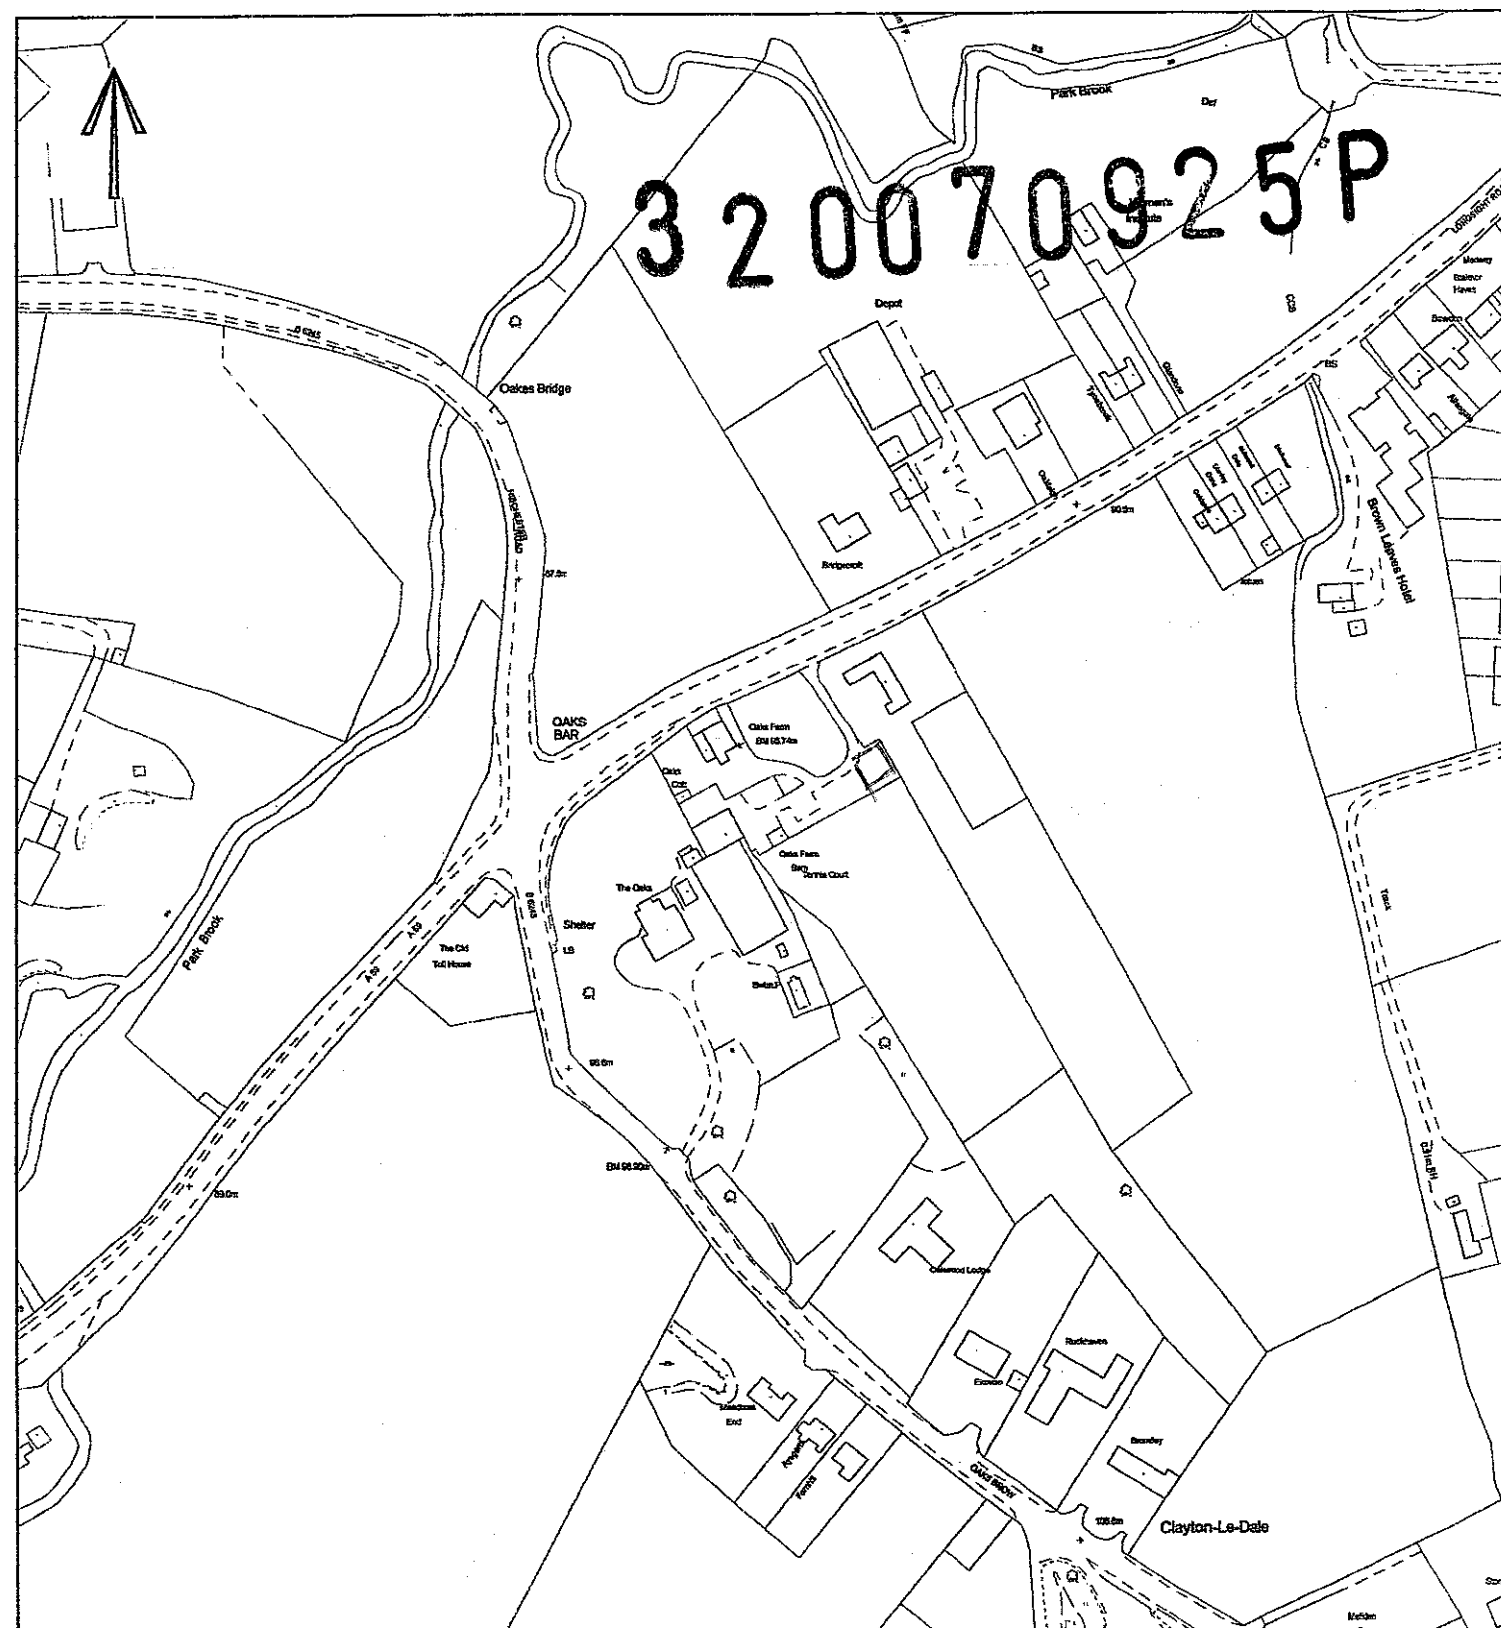

This copy has been produced specifically for map return scheme purposes only. No further copies may be made.
Ribble Valley Borough Council. Licence No. LA 100018641 04 July 2007

SOLD BY