

Bridge House Draughting Services

Full plan preparation & submission service for
Planning Permission & Building Regulations approval

David Walker








36, Cross Lee Road, Todmorden, Lancashire OL14 8EH

Tel. 01706 814870

e-mail: bridgehouse@supaworld.com



320070925P

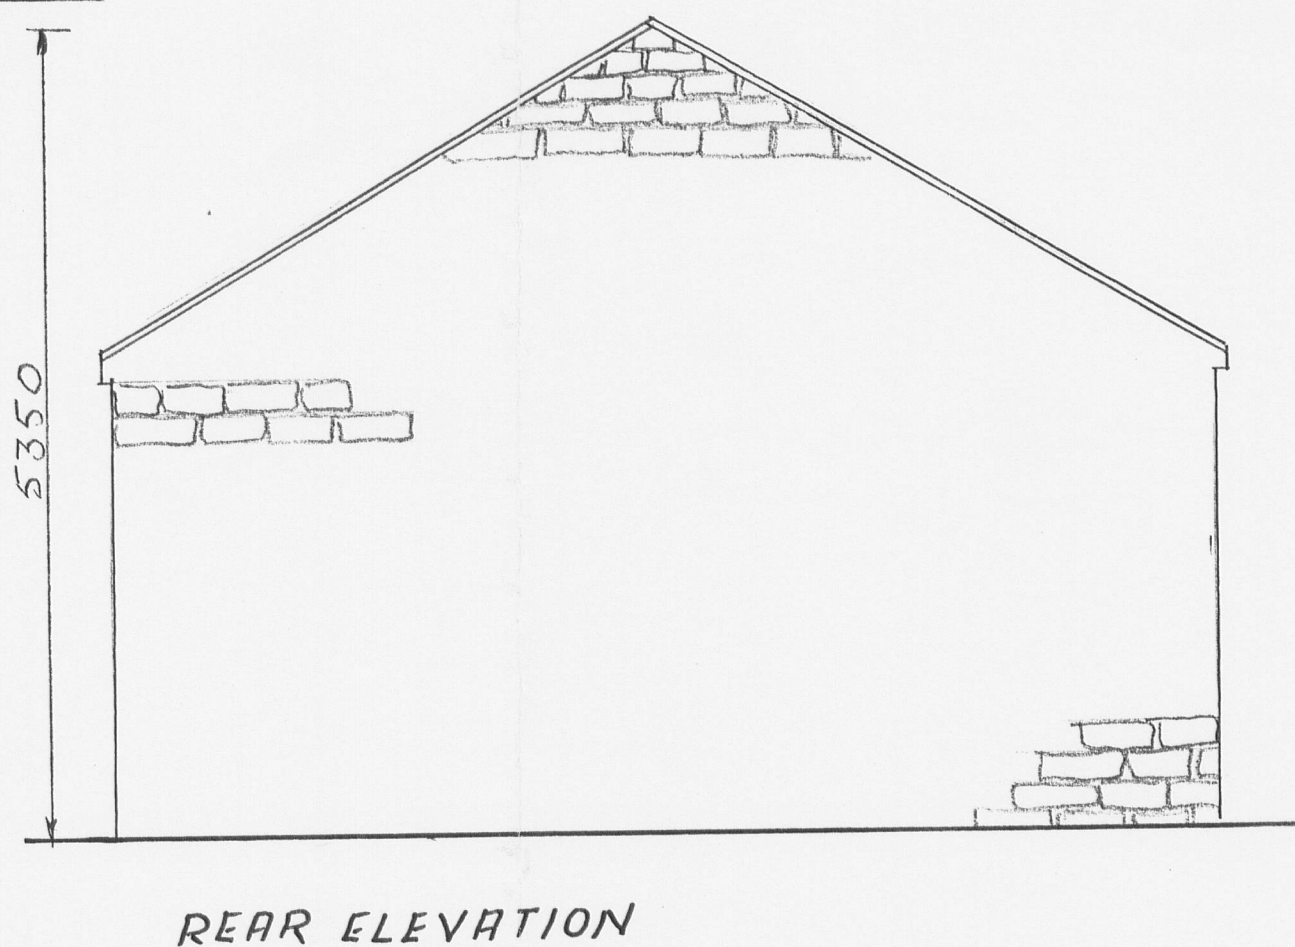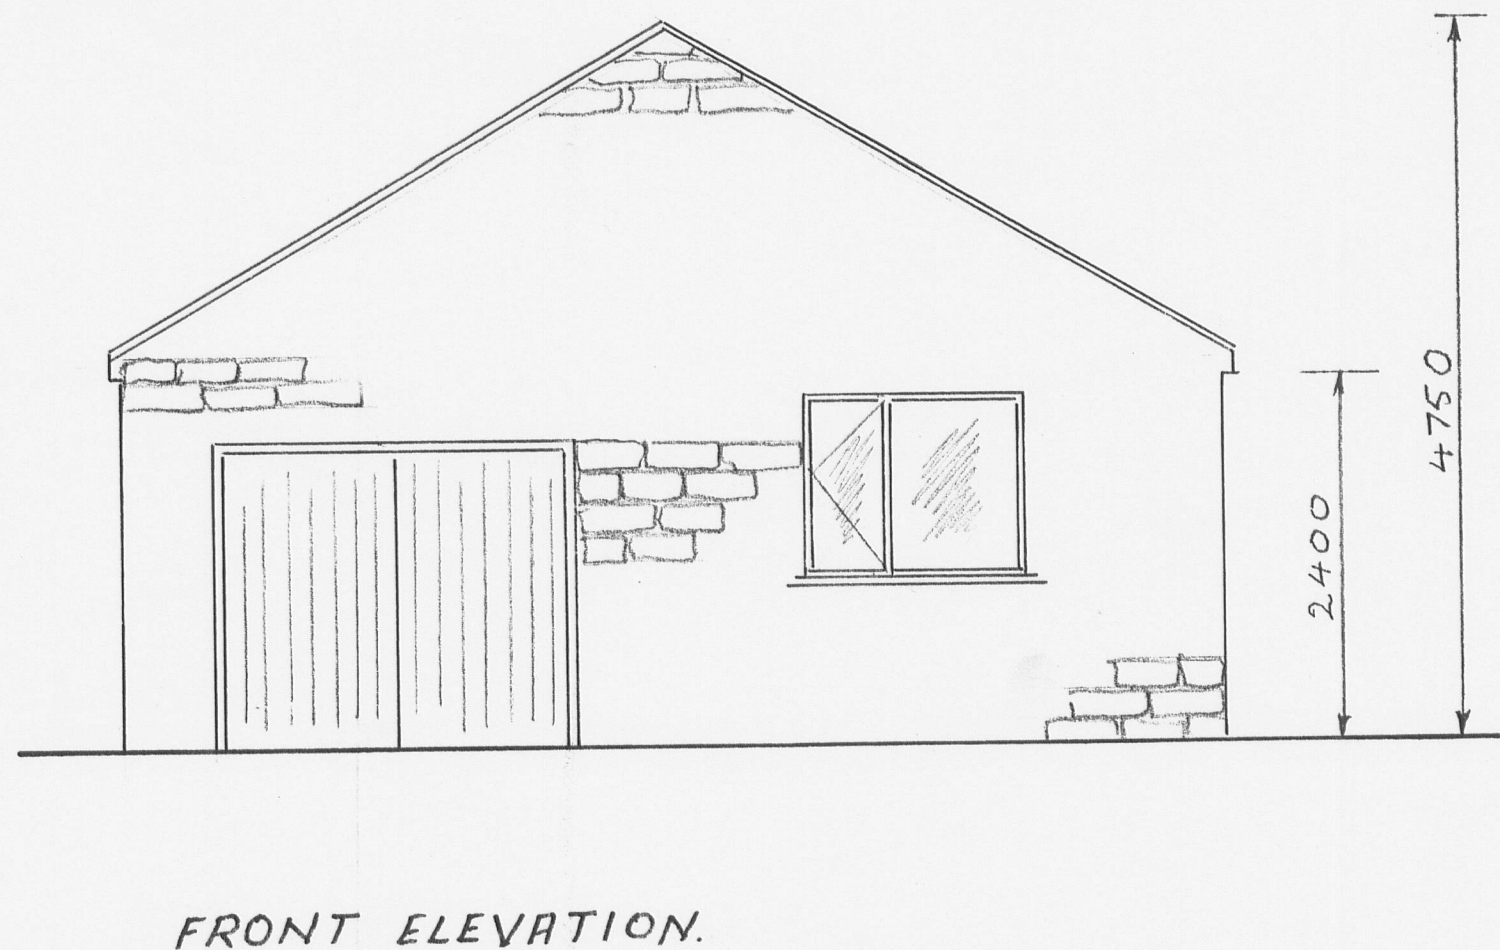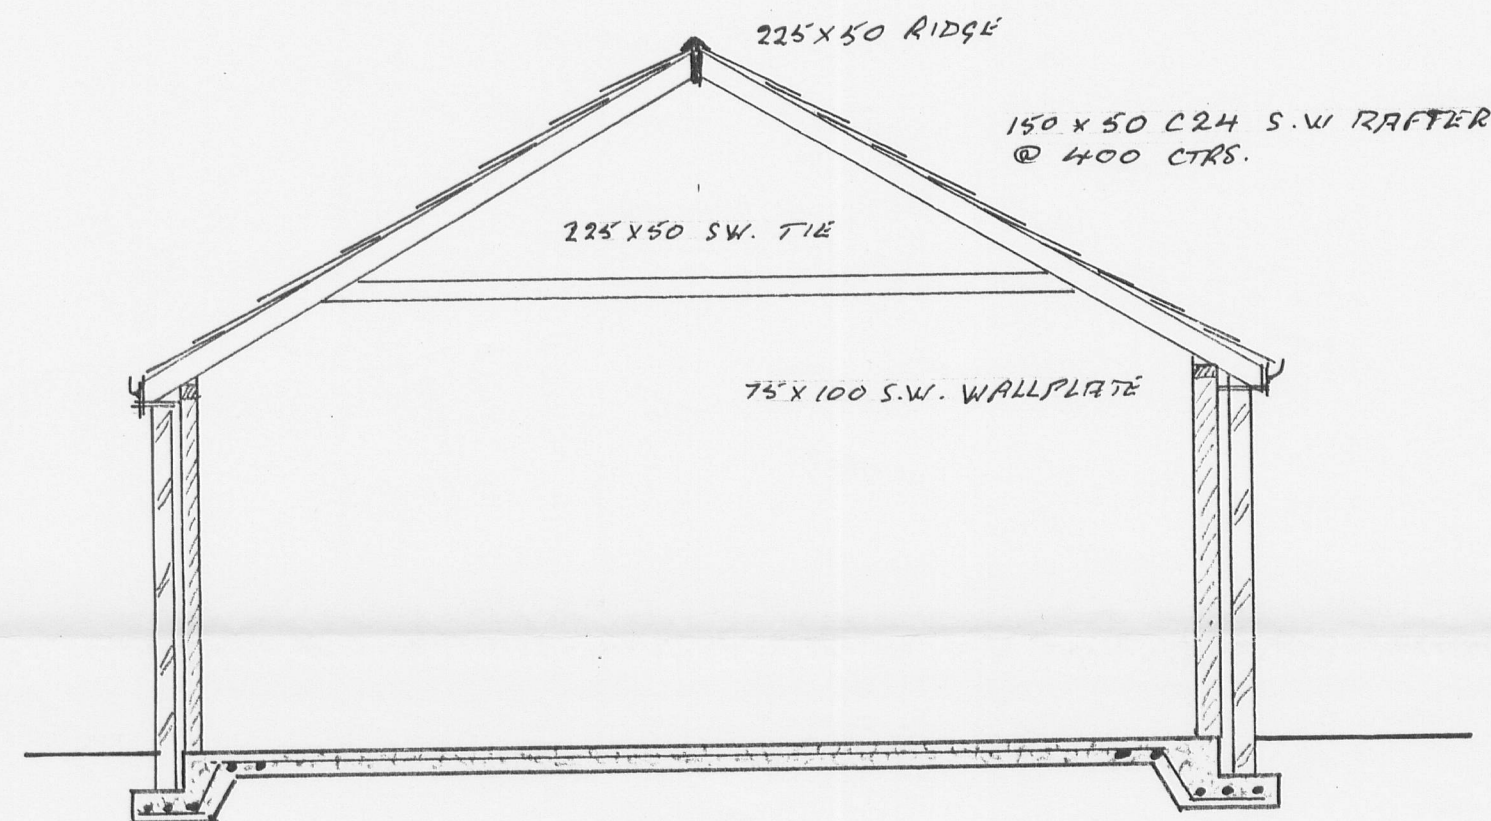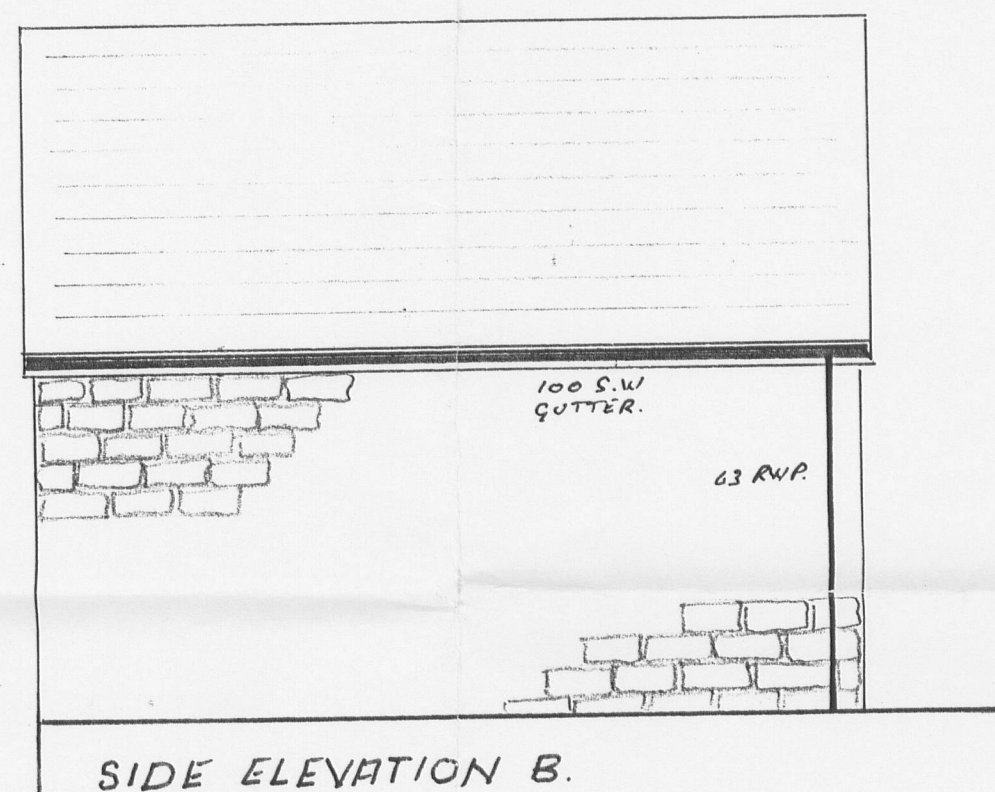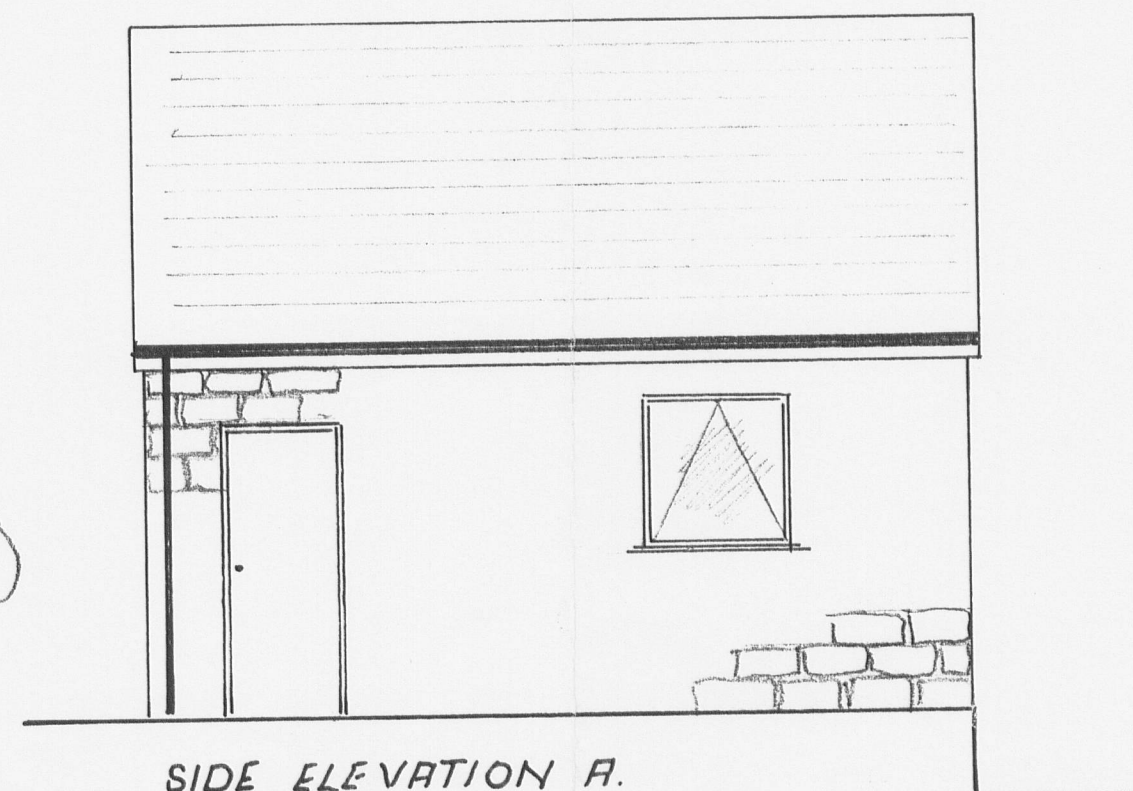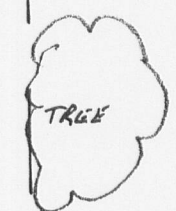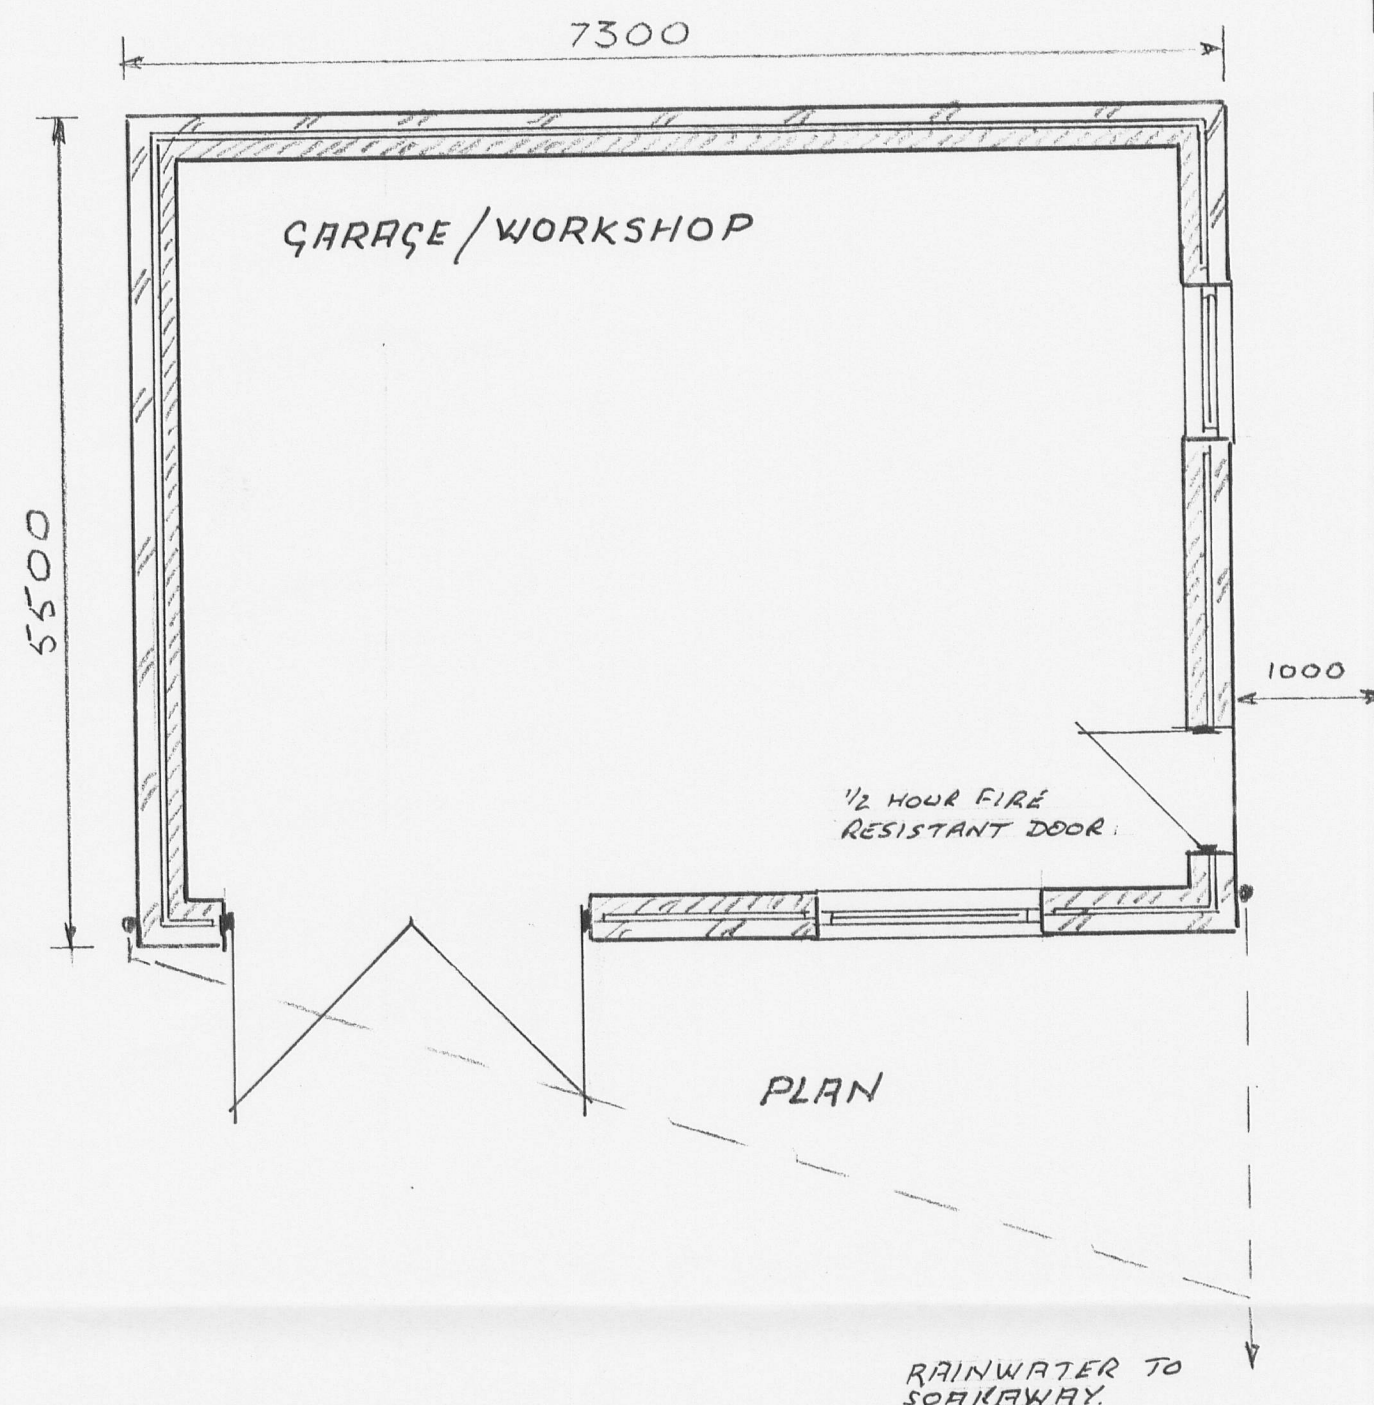

PROPOSED ERECTION OF
GARAGE / WORKSHOP
AT
OAK FARM BARN.
LONGSIGHT ROAD
CLAYTON - LE - DALE

SCALE : 1:50

DWG No BH: 07:34:1.

5/11